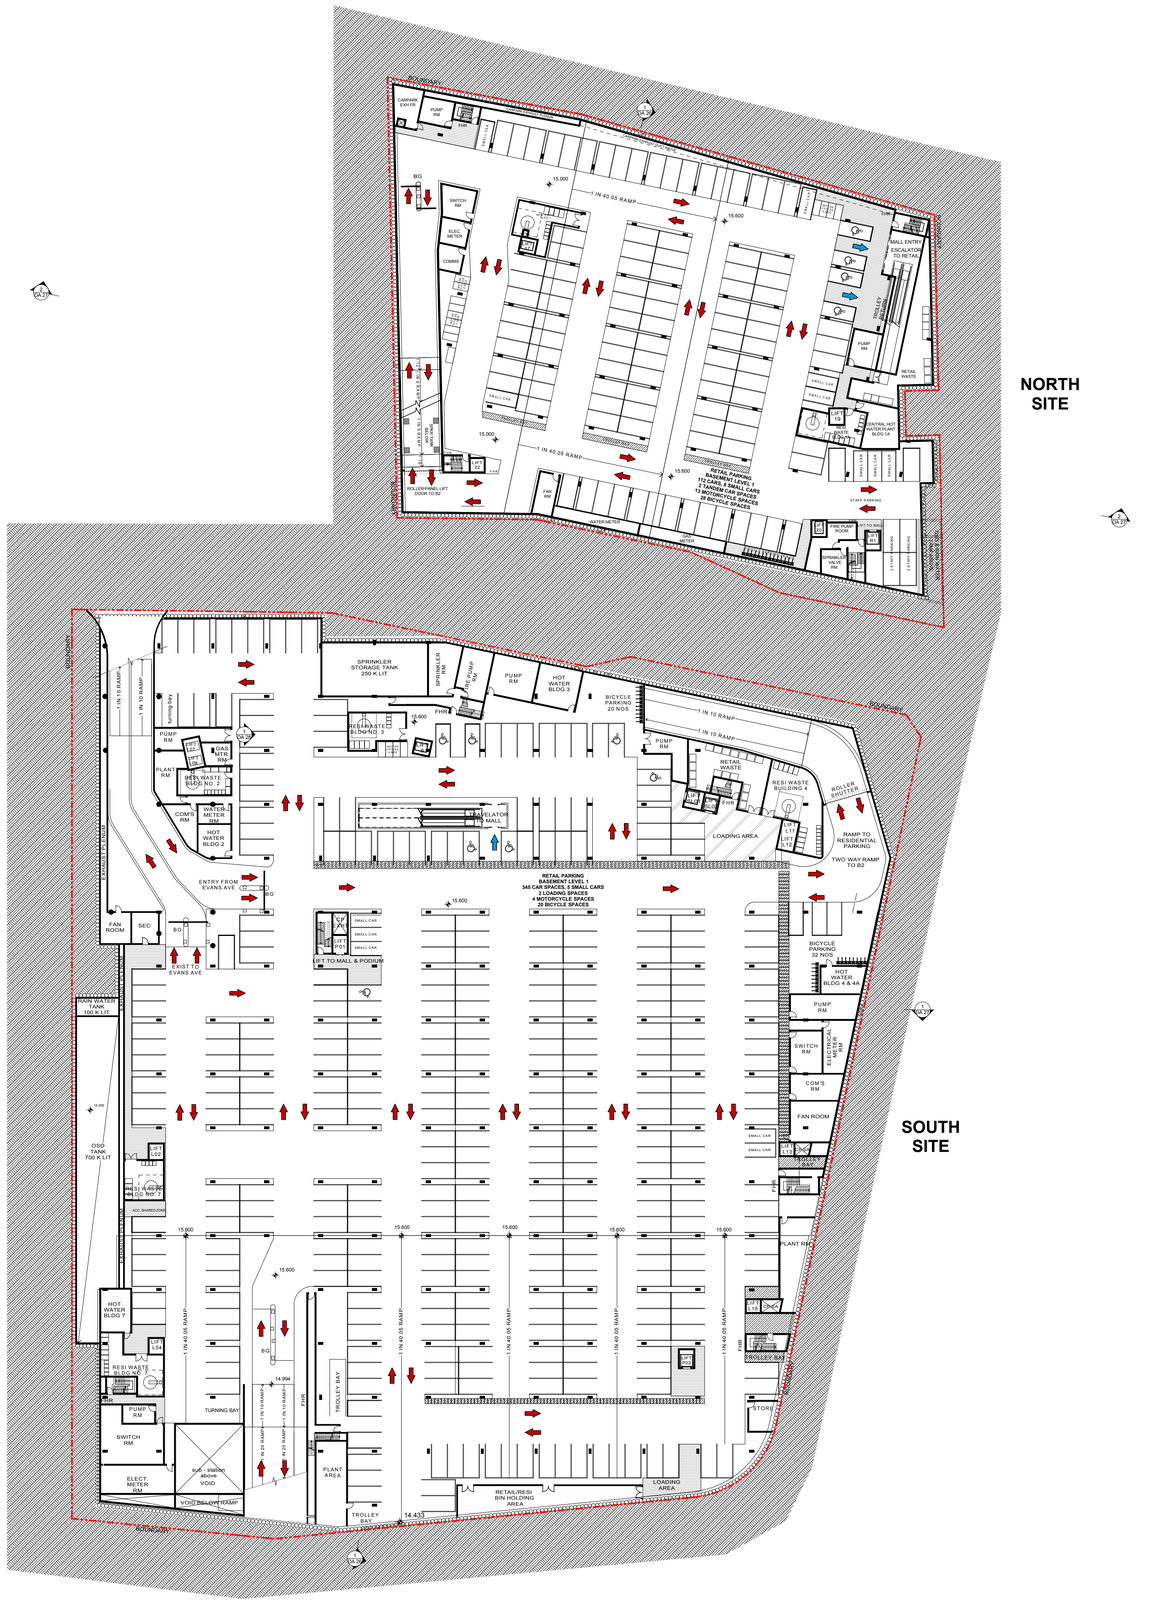

NORTH POINT

REV	DESCRIPTION OF CHANGE	DRAWN	CHECK	DATE
A	DA DRAFT			26.03.12
B	DRAFT FOR COMMENT			12.04.12
C	FINAL DRAFT	VZ	RB	17.04.12
D	PART 3A SUBMISSION	RT	RB	20.04.12
E	ENVIRONMENTAL ASSESSMENT ISSUE	SA/SM	PR	22.06.12
F	ENVIRONMENTAL ASSESSMENT ISSUE	SA	PR	26.06.12
G	PPR ISSUE	RT	PR	15.02.13

CLIENT
CROWN PROSHA JOINT VENTURE

BKK

CROWN INTERNATIONAL HOLDINGS GROUP

66 ALFRED STREET
MILSONS POINT, NSW 2061
P: 02 9925 0088
eastlakesinfo@crowngroup.com.au

ARCHITECTS
RICE DAUBNEY
ANALYSING CREATING AND IMPLEMENTING ARCHITECTURE

110 WALKER STREET | NORTH SYDNEY 2060
T: 02 9956 2666 | F: 02 9959 3015
rd@ricedaubney.com.au | www.ricedaubney.com.au

the rice daubney group (nsw) pty ltd - abn: 77 001 350 769
rice daubney trading trust - abn: 56 880 304 993

PROJECT:
EASTLAKES TOWN CENTRE
SYDNEY, NSW, 2018

DRAWING TITLE:
BASEMENT LEVEL 1 PLAN

SCALE: 1:500@ A1
CHECKED: PR
PROJECT NUMBER: 11001
DRAWING NUMBER: DA 04
ISSUE: G

teamwork:\\rdbin01\11001 Eastlakes