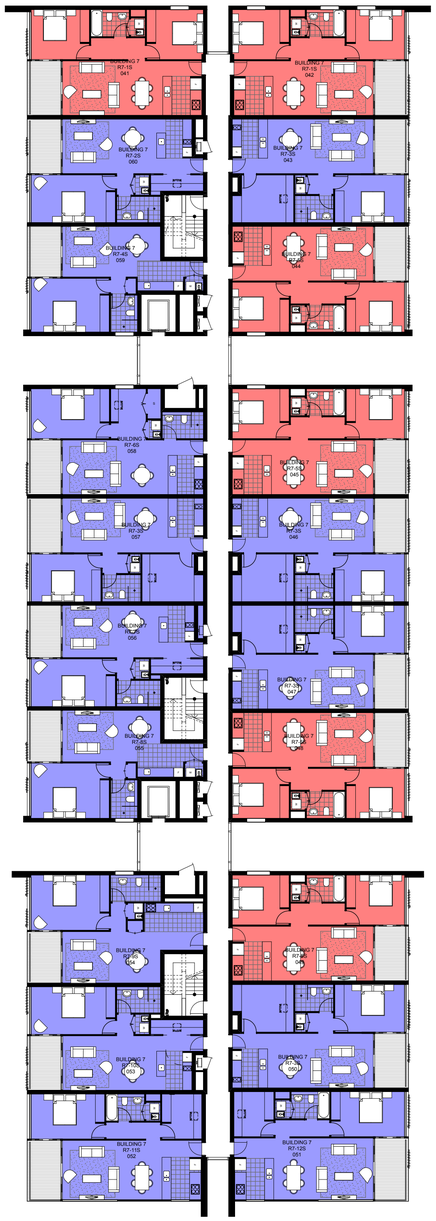

1 PLAN
BLD7 - LEVEL 3 (TYPICAL) 1:200

2 PLAN
BLD7 - LEVEL 5 (PENTHOUSE) 1:200

NORTH POINT

REV	DESCRIPTION OF CHANGE	DRAWN	CHECK	DATE
A	FINAL DRAFT	VZ	RB	17.04.12
B	PART 3A SUBMISSION	VZ	RB	20.04.12
C	ENVIRONMENTAL ASSESSMENT ISSUE	SA/SM	PR	22.06.12
D	ENVIRONMENTAL ASSESSMENT ISSUE	SA/SM	PR	02.07.12
E	PPR ISSUE	RT	PR	15.02.13
F	PPR UPDATE ISSUE	RT	PR	07.05.13

KEY

- STUDIO
- 1 BEDROOM
- 2 BEDROOM
- 3 BEDROOM
- 4 BEDROOM

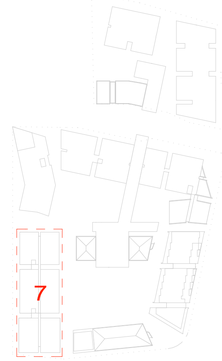

CLIENT
CROWN PROSHA JOINT VENTURE

BKK

CROWN INTERNATIONAL HOLDINGS GROUP
66 ALFRED STREET
MILSONS POINT, NSW 2061
P: 02 9925 0088
eastlakesinfo@crowngroup.com.au

ARCHITECTS
RICE DAUBNEY
ANALYSING CREATING AND
IMPLEMENTING ARCHITECTURE

110 WALKER STREET | NORTH SYDNEY 2060
T: 02 9956 2666 | F: 02 9959 3015
rd@ricedaubney.com.au | www.ricedaubney.com.au

the rice daubney group (nsw) pty ltd - abn: 77 001 350 769
rice daubney trading trust - abn: 56 680 304 963

PROJECT:
EASTLAKES TOWN CENTRE
SYDNEY, NSW, 2018

DRAWING TITLE:
BUILDING 7 LAYOUTS

SCALE: 1:200 @ A1
CHECKED: PR
PROJECT NUMBER: 11001
DRAWING NUMBER: DA 21
ISSUE: F

teamwork://rdbim01/11001 Eastlakes