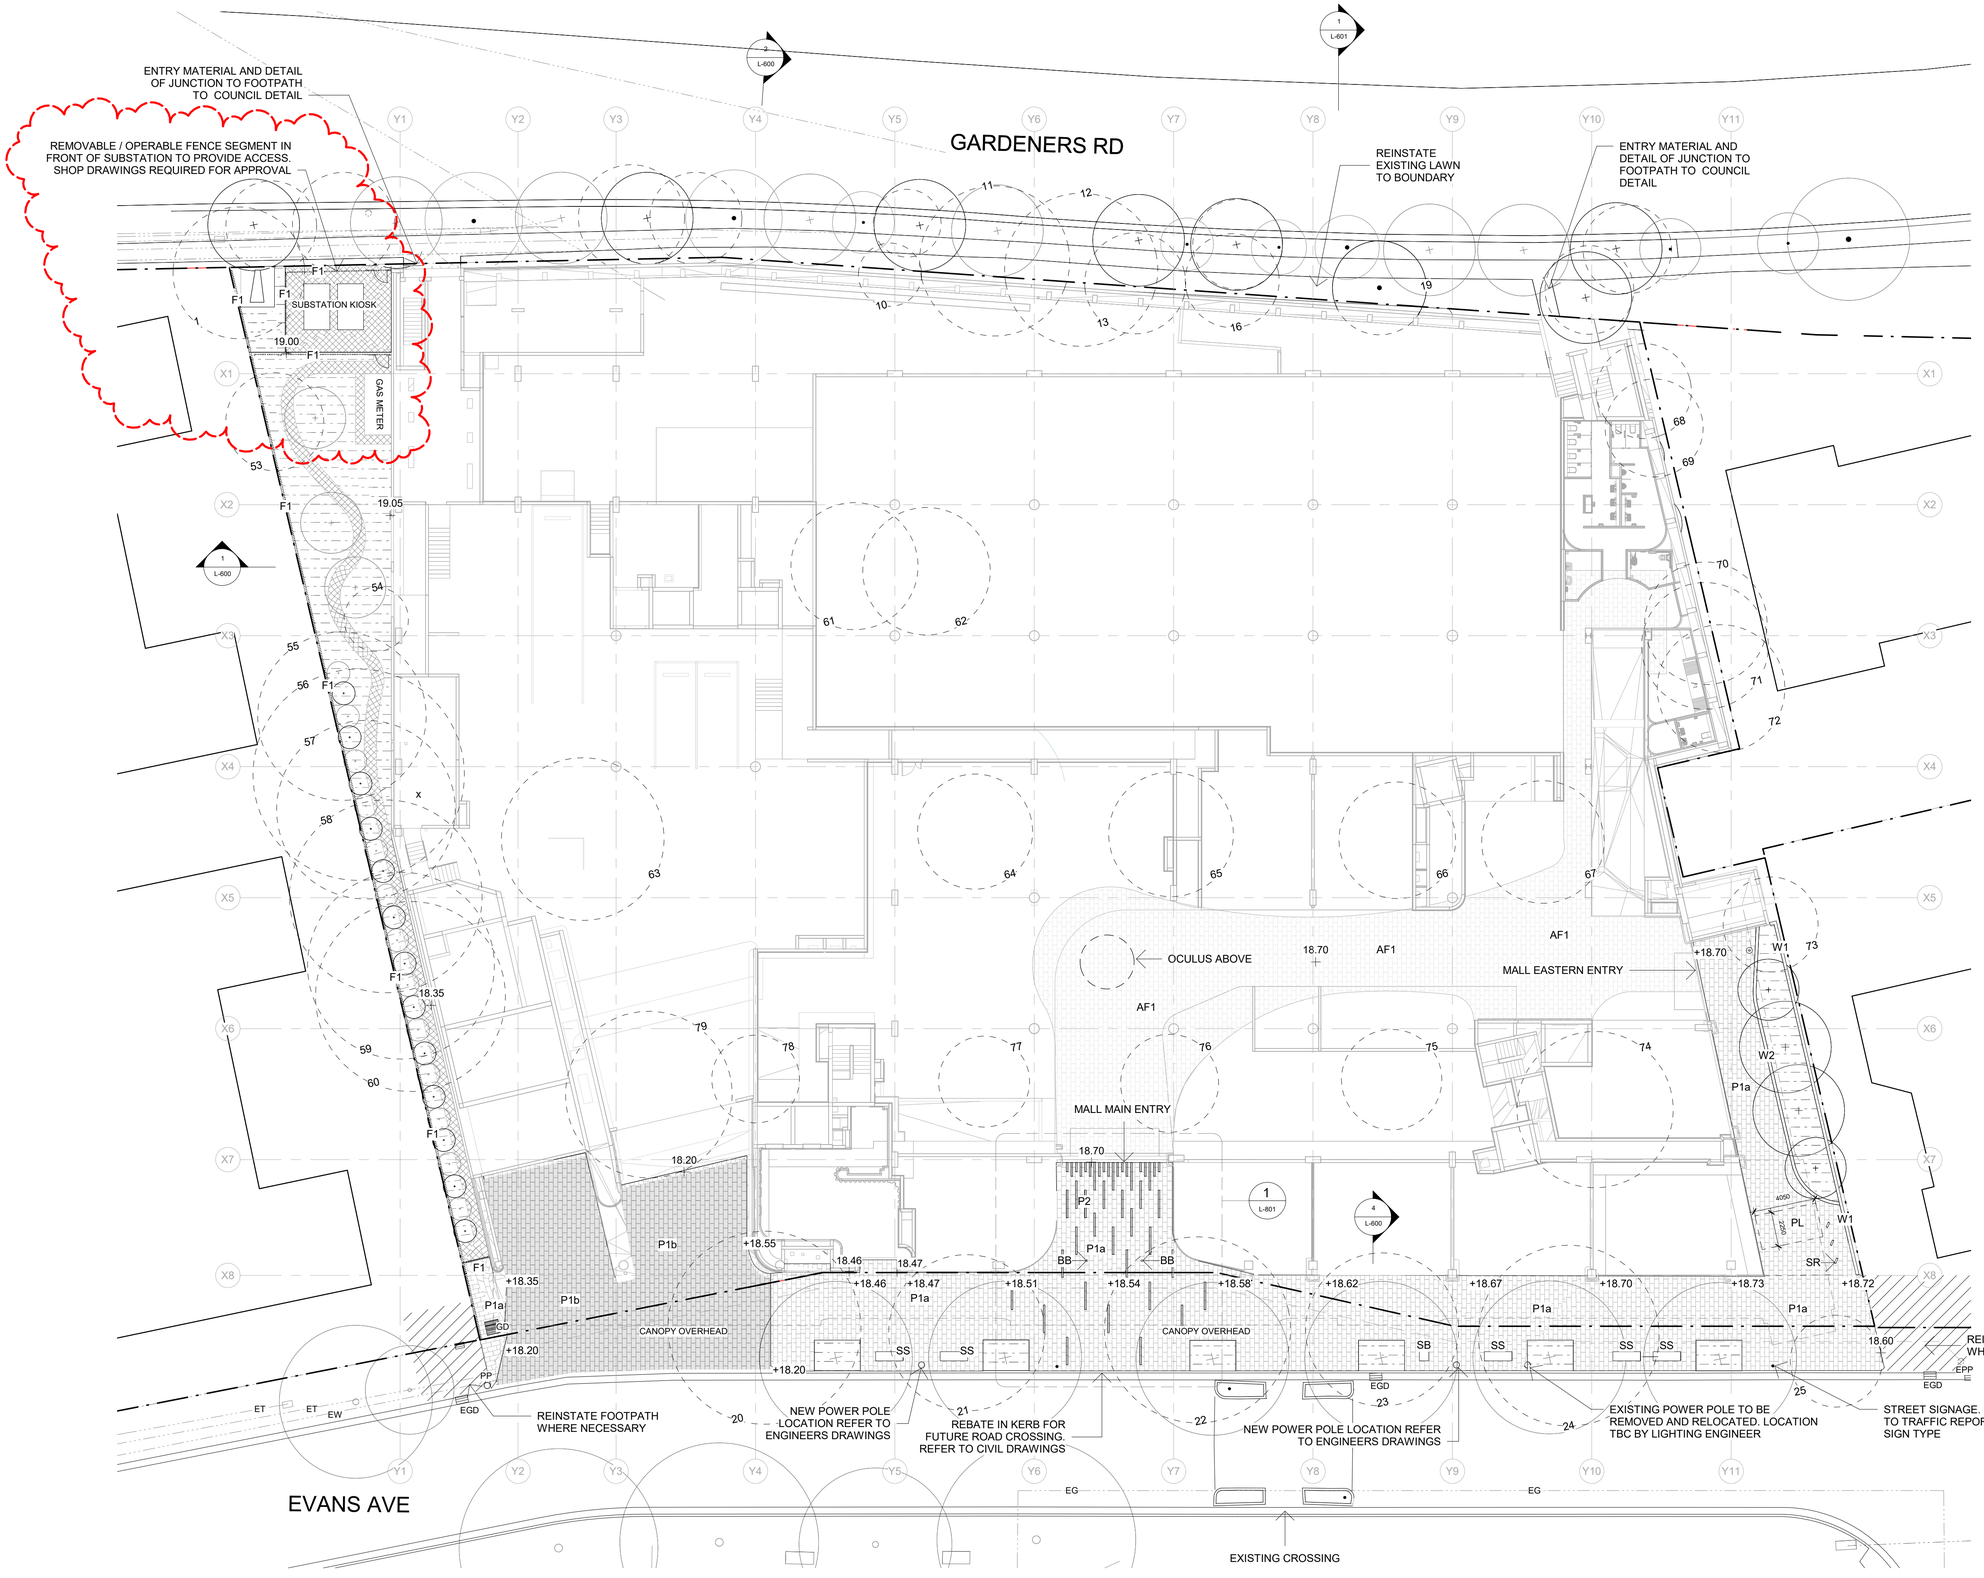

N

0 2 4 6 8 10

SCALE - 1:200 @ A1 , 1:400 @ A3

GENERAL NOTES

1. THIS DRAWING IS COPYRIGHT AND IS THE PROPERTY OF TURF DESIGN STUDIO AND
2. MUST NOT BE USED WITHOUT PERMISSION. THIS DRAWING IS AN UNCONTROLLED COPY UNLESS STAMPED WITH STATUS THE CONTRACTOR MUST VERIFY ALL DIMENSIONS AND LEVELS ON SITE AS THIS IS
3. NOT A SHOP DRAWING. THE CONTRACTOR MUST REFER ANY DISCREPANCIES TO THE SUPERINTENDENTS
4. REPRESENTATIVE BEFORE PROCEEDING WITH THE WORK. THE CONTRACTOR MUST NOT SCALE FROM THESE DRAWINGS. USE NOMINATED
5. DIMENSIONS AND LEVELS. THIS DRAWING MUST BE READ IN CONJUNCTION WITH THE TOTAL CONTRACT
6. PACKAGE INCLUDING DRAWINGS AND SPECIFICATIONS OF ALL CONSULTANTS. IF THE CONTRACTOR INTENDS TO UNDERTAKE ANY EXCAVATION WORK, IT IS THE CONTRACTORS RESPONSIBILITY TO CONTACT 1100 - DIAL BEFORE YOU DIG OR WWW.1100.COM.AU

SURVEY INFORMATION

7. TURF DESIGN STUDIO DO NOT WARRANT THE ACCURACY OF SURVEY INFORMATION.

LEGEND

REFER TO L-001& L0-002 FOR ABBREVIATION

THIS DRAWING HAS BEEN UPDATED SPECIFICALLY UPDATED TO DEMONSTRATE DESIGN TO SATISFY CONDITION B3 (j). The substation is proposed to be softened and screened by fence type F1

Rev	Date	Description	Drawn	Checked
F	18.08.2020	FOR PLANNING APPROVAL	AR	MC
E	20.07.2020	FOR TENDER	AR	MC
D	15.06.2020	FOR COORDINATION	AR	MC
C	29.11.2018	FOR APPROVAL	AR	MC
B	06.04.2018	85% TENDER	AR	MC
A	19.02.2018	FOR REVIEW	AR	MC

Turf Design Studio: P.O Box 419 Cronulla NSW 2230, 95 Kingsway, Cronulla 2230
Phone (+61 2) 9527 3380, Fax (+61 2) 9527 2307
Email: sydney@turfdesign.com

Client

CrownGroup

Project

EASTLAKES TOWN CENTRE - NORTH SITE

Drawing Title

GENERAL ARRANGEMENT - PUBLIC DOMAIN

Drawing Status

FOR PLANNING APPROVAL

Scale. 1 : 200 @A1 Plot Date 18/08/2020 12:02:10 pm

Project No.	Drawing No.	Revision
1602	L-200	F

2017_detached_detached.rvt

1602_Eastlakes No