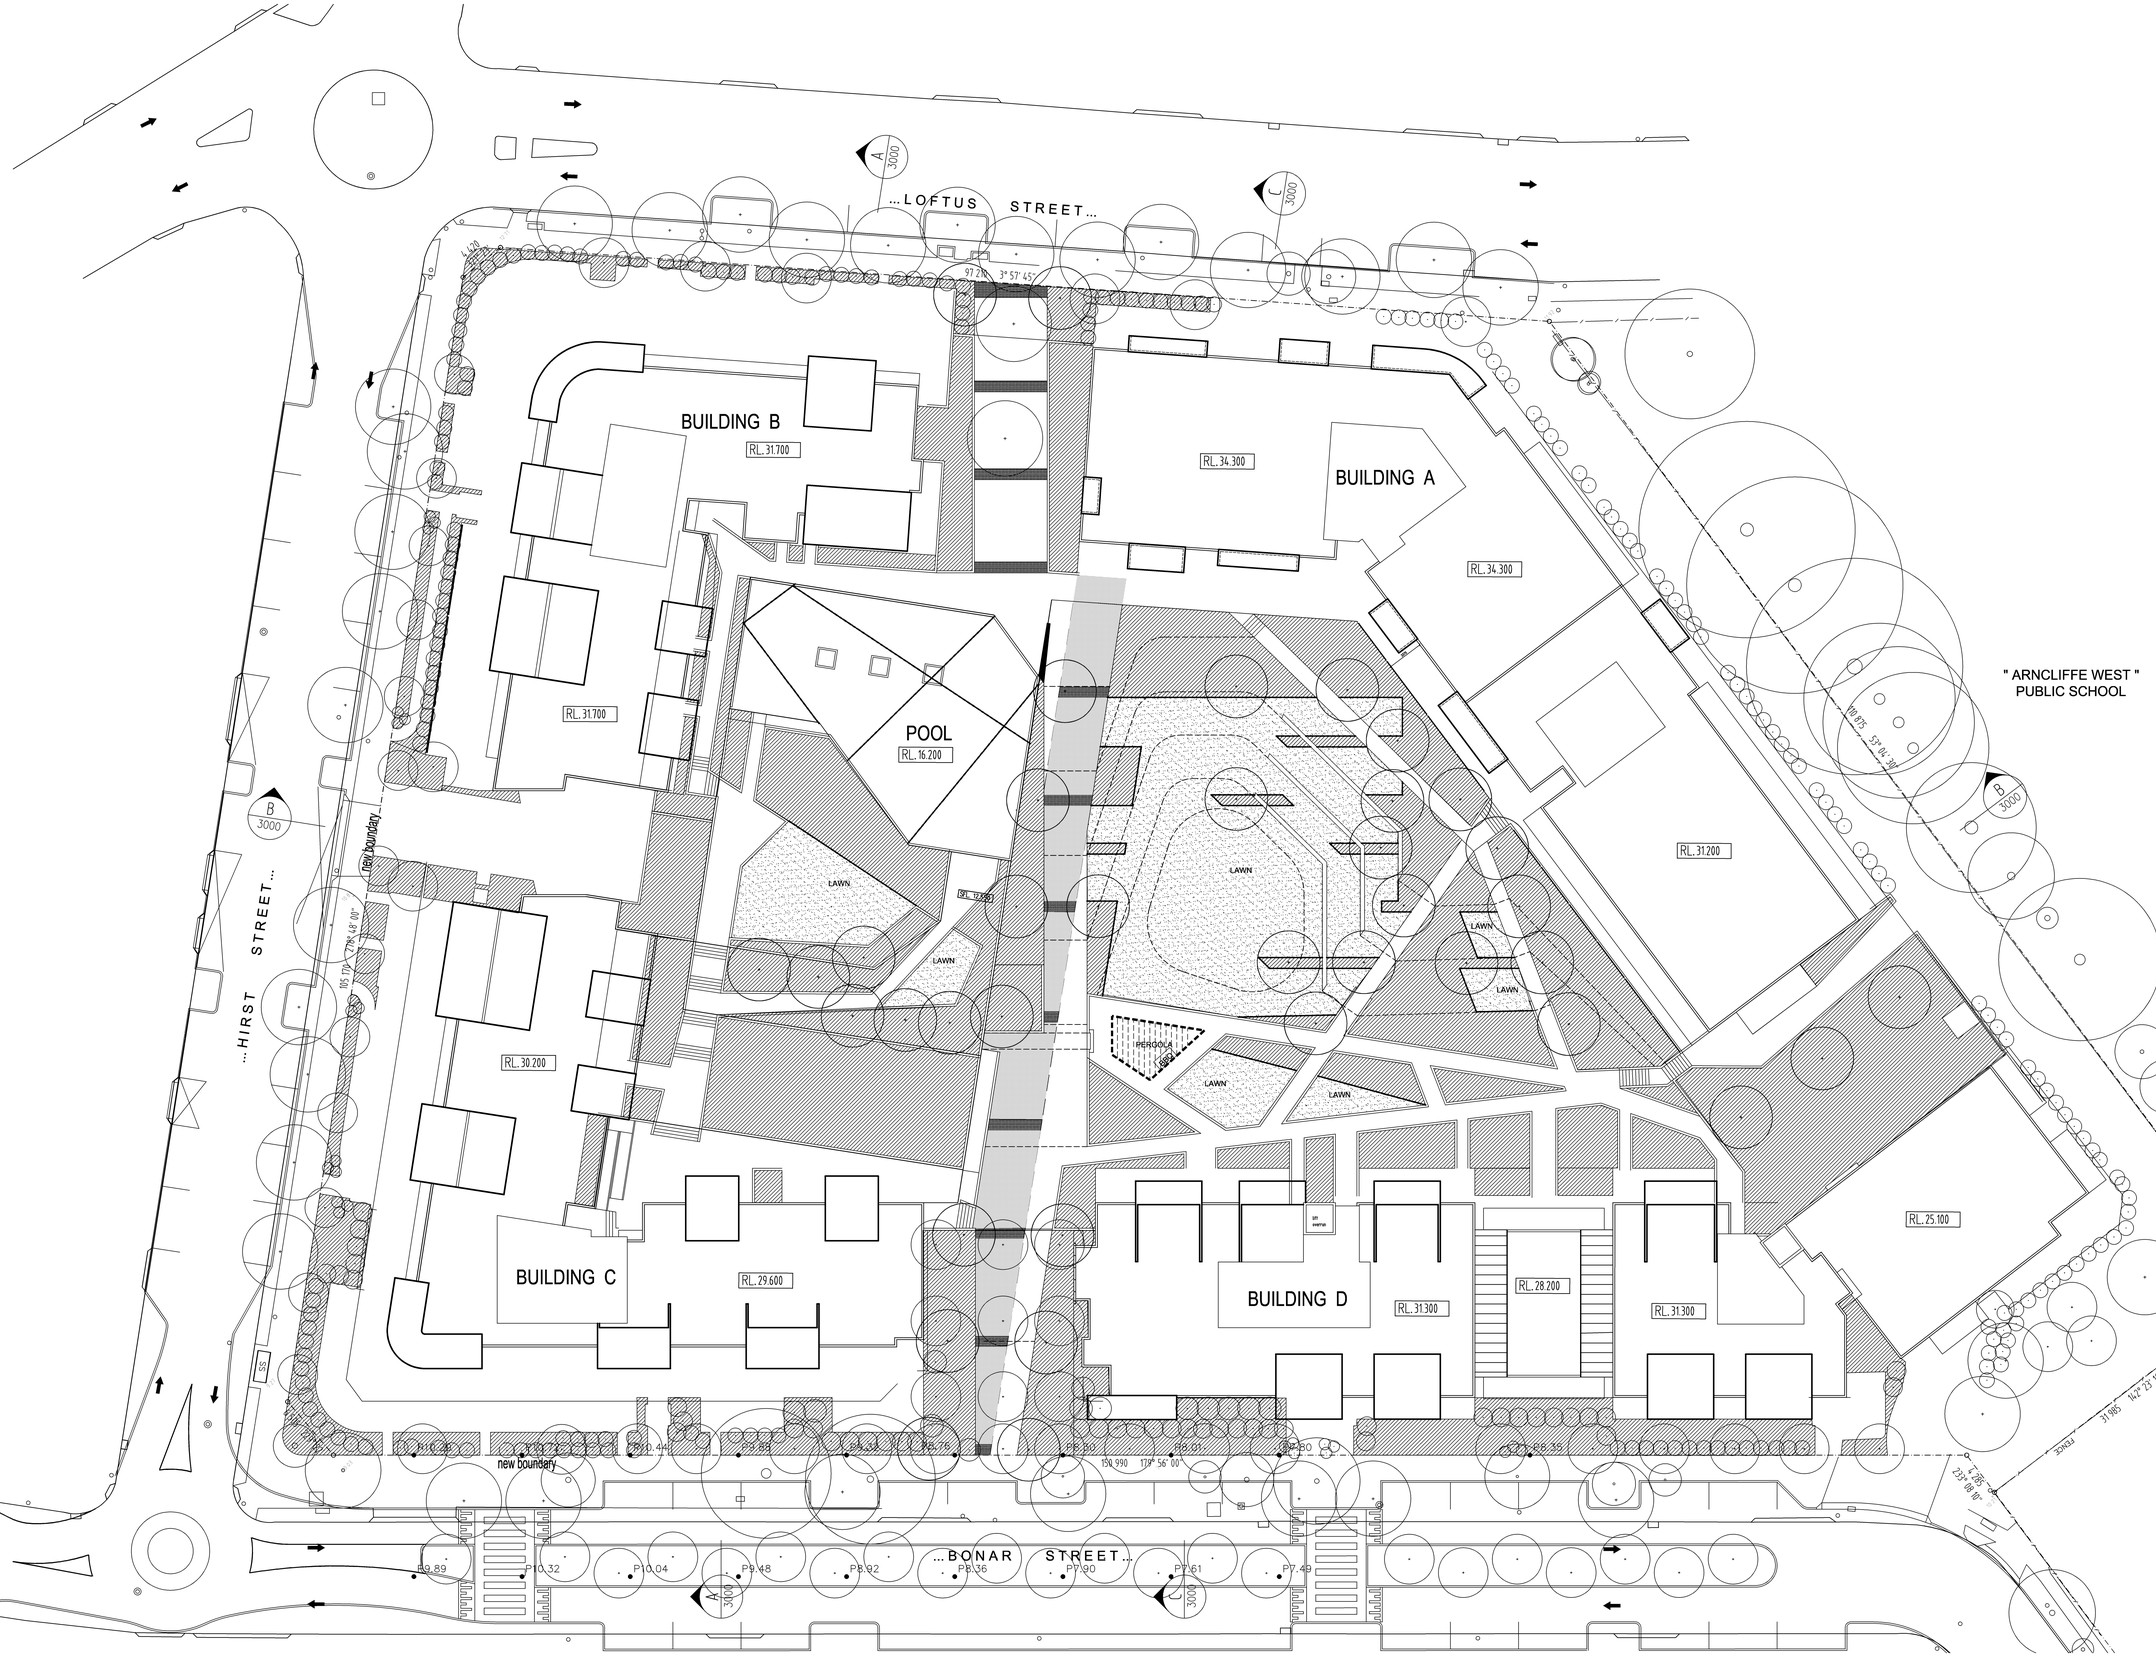

NOTES
* DO NOT SCALE. FIGURED DIMENSIONS TAKE PREFERENCE. AT ALL TIMES, IF IN DOUBT PLEASE ASK.
* ALL SERVICES ARE INDICATIVE ONLY, FOR ACCURATE SIZES AND LOCATIONS REFER TO RELEVANT DRAWINGS. ANY DISCREPANCIES TO BE CONFIRM WITH DESIGN INVISERY.
* CARPARK FIRE-STAIRS & LIFT SHAFT WALLS TO HAVE 120/120/120 F.R.L.
* ALL WALLS BETWEEN RETAIL AND RESIDENTIAL TO HAVE 180/180/180 F.R.L.
* TOWER FIRE-STAIR WALLS, & LIFT SHAFT WALLS TO HAVE 90/90/90 F.R.L.
* ALL VENTILATING, PIPE & GARBAGE SHAFTS THRU CARPARK LEVEL TO HAVE 120/120/120 F.R.L.

* ALL APARTMENT DIVIDING WALLS & WALLS BOUNDING PUBLIC AREAS & CORRIDOORS TO HAVE -60/60 NON-LOADBEARING 90/90/90 LOADBEARING
* ALL FIRE-STAIR DOORS & APARTMENT ENTRY DOORS TO HAVE -/60/30 F.R.L.
* GARBAGE ROOM ACCESS DOOR FOR TYPICAL FLOOR TO BE 1 HOUR FIRE RATED CONSTRUCTION
* DOORS TO W.C. MUST COMPLY WITH PART F 2.5(b) OF B.C.A.
* ELECTRICAL CUPBOARDS TYPICAL FLOOR TO BE HOLLOW CORE LINED ON INTERIOR FACE WITH 13mm FIRE PROTECTIVE GRADE PLASTERBOARD AND A PERIMETER SMOKE SEAL

TACTILE INDICATORS
* ALL STAIRWAYS, RAMPS AND LIFTS USED BY THE PUBLIC, MUST HAVE TACTIL INDICATORS COMPLYING WITH SECTION D 3.8 OF THE BCA & BE TYPE B INDICATORS IN ACCORDANCE WITH AS 1428.4

No	AMENDMENT	DATE
A	Issued to council for D.A	07.09.09

NORTH

CLIENT
MERITON APARTMENTS PTY. LTD.
Level 11, 528 Kent Street,
Sydney. NSW 2000
Tel (02) 9287 2888 Fax (02) 9287 2777

PROJECT
LOFTUS RESIDENTIAL DEVELOPMENT
.
.

LOCATION
.
LOFTUS STREET,
.
.

DRAWN	GJG
DATE	nov-08
CHECKED	.
SCALE	1:200

TITLE
Roof - overall plan

CAD FILE : 3059-tp-roof.p SHEET No. 3059-tp-roof.p, 3059-tp-roof.p, 3059-tp-roof.p,

PROJECT No.

SHEET NO. 1010

ISSUE A

TAKE NOTICE THAT THIS DRAWING IS COPYRIGHT UNAUTHORISED REPRODUCTION WILL RESULT IN PROSECUTION