N

December 21 - Shadow Diagram - 9 am

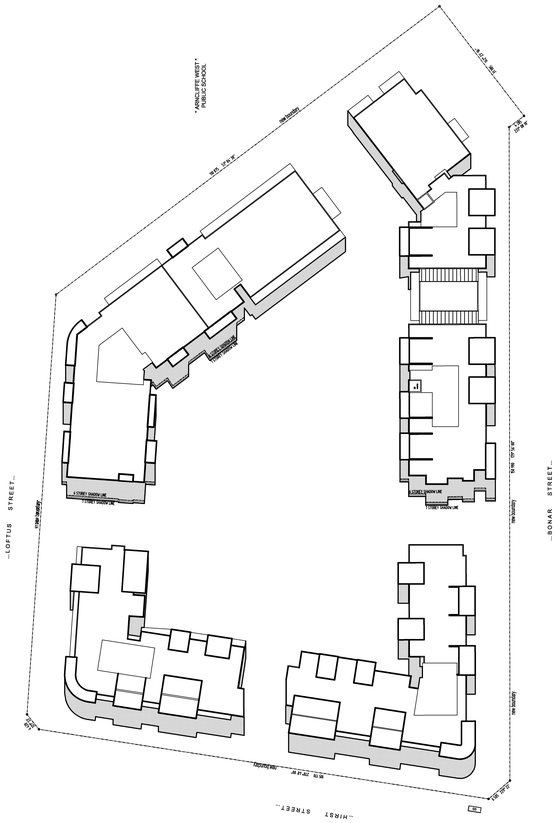

N

December 21 - Shadow Diagram - 12noon

N

December 21 - Shadow Diagram - 3pm

No	AMENDMENT	DATE
B	Issued to department of planning in response to comments	18/12/09
A	Issued to council for D.A	07/09/09

NORTH

N

CLIENT

MERITON APARTMENTS PTY. LTD.
Level 11, 528 Kent Street,
Sydney. NSW 2000
Tel (02) 9287 2888 Fax (02) 9287 2777

PROJECT

LOFTUS RESIDENTIAL DEVELOPMENT
.
.

LOCATION

.
LOFTUS STREET,
.
.

DRAWN: MV
DATE: Sept 09
CHECKED:
SCALE: 1:500

TAKE NOTICE THAT THIS DOCUMENT IS COPYRIGHT. UNAUTHORISED REPRODUCTION WILL RESULT IN PROSECUTION

TITLE

December Shadows
9am - 12noon - 3pm

CAD FILE - 3359-brief-8

PROJECT No:

SHEET NO: 8003

ISSUE B