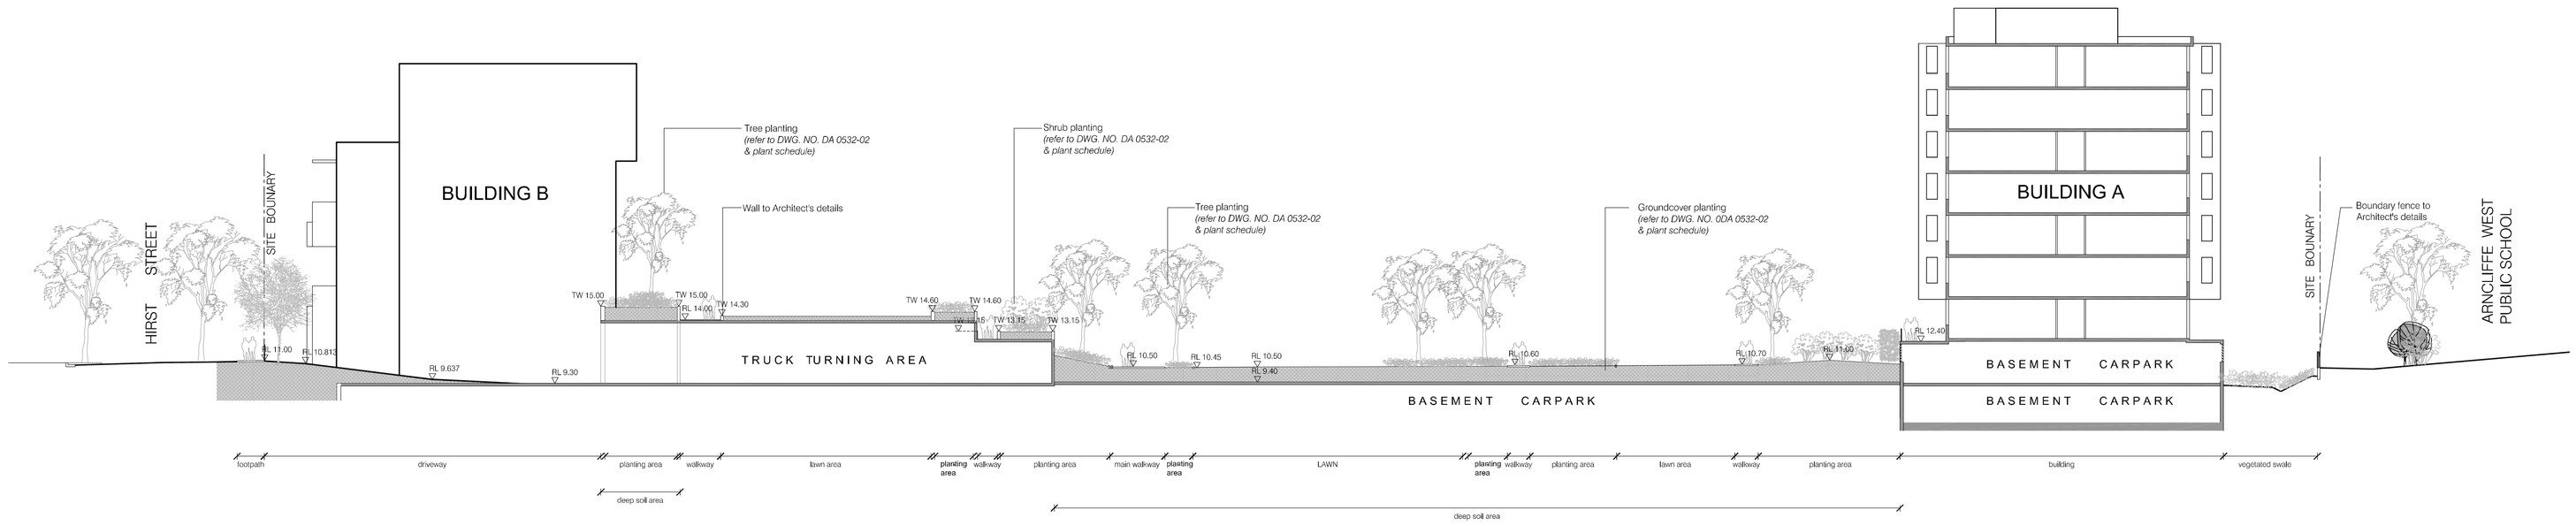

SECTION B-B

scale 1:200

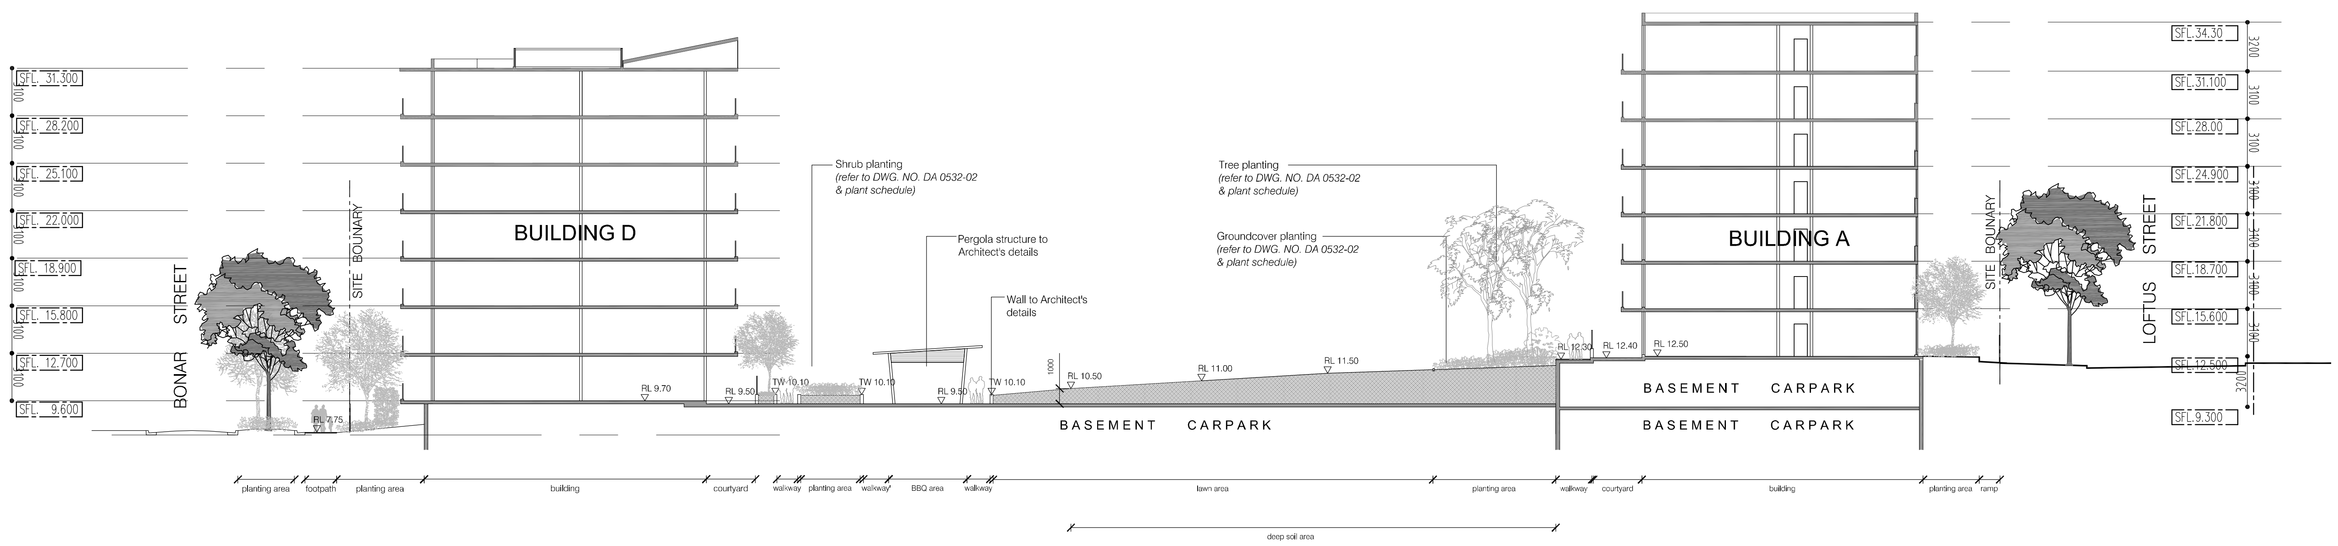

SECTION C-C

scale 1:200

AMENDMENTS

STURT ASSOCIATES
landscape architects

PROJECT
LOFTUS RESIDENTIAL
DEVELOPMENT

CLIENT
MERITON APARTMENTS

JOB NUMBER
0532

DRAWING
SECTIONS

DRAWING NUMBER	REVISION	DATE
DA-0532-03	-	18.12.09

SCALE	DRAWN	CHECKED	DIRECTOR
1:200 @ a0	hw	fr	gs

Suite 91, 330 Wattle Street, ULTIMO NSW 2007
T: 61 2 9211 3744 F: 61 2 9211 9449 E: enquiries@sturtassociates.com.au
www.sturtassociates.com.au
ACN: 078 365 689 ABN: 76 078 365 689

THIS DRAWING SHOULD BE READ IN CONJUNCTION WITH ALL RELEVANT CONTRACTS, SPECIFICATIONS, REPORTS AND DRAWINGS. COPYRIGHT OF THIS DRAWING IS VESTED IN SUCH STURT & ASSOCIATES PTY LTD