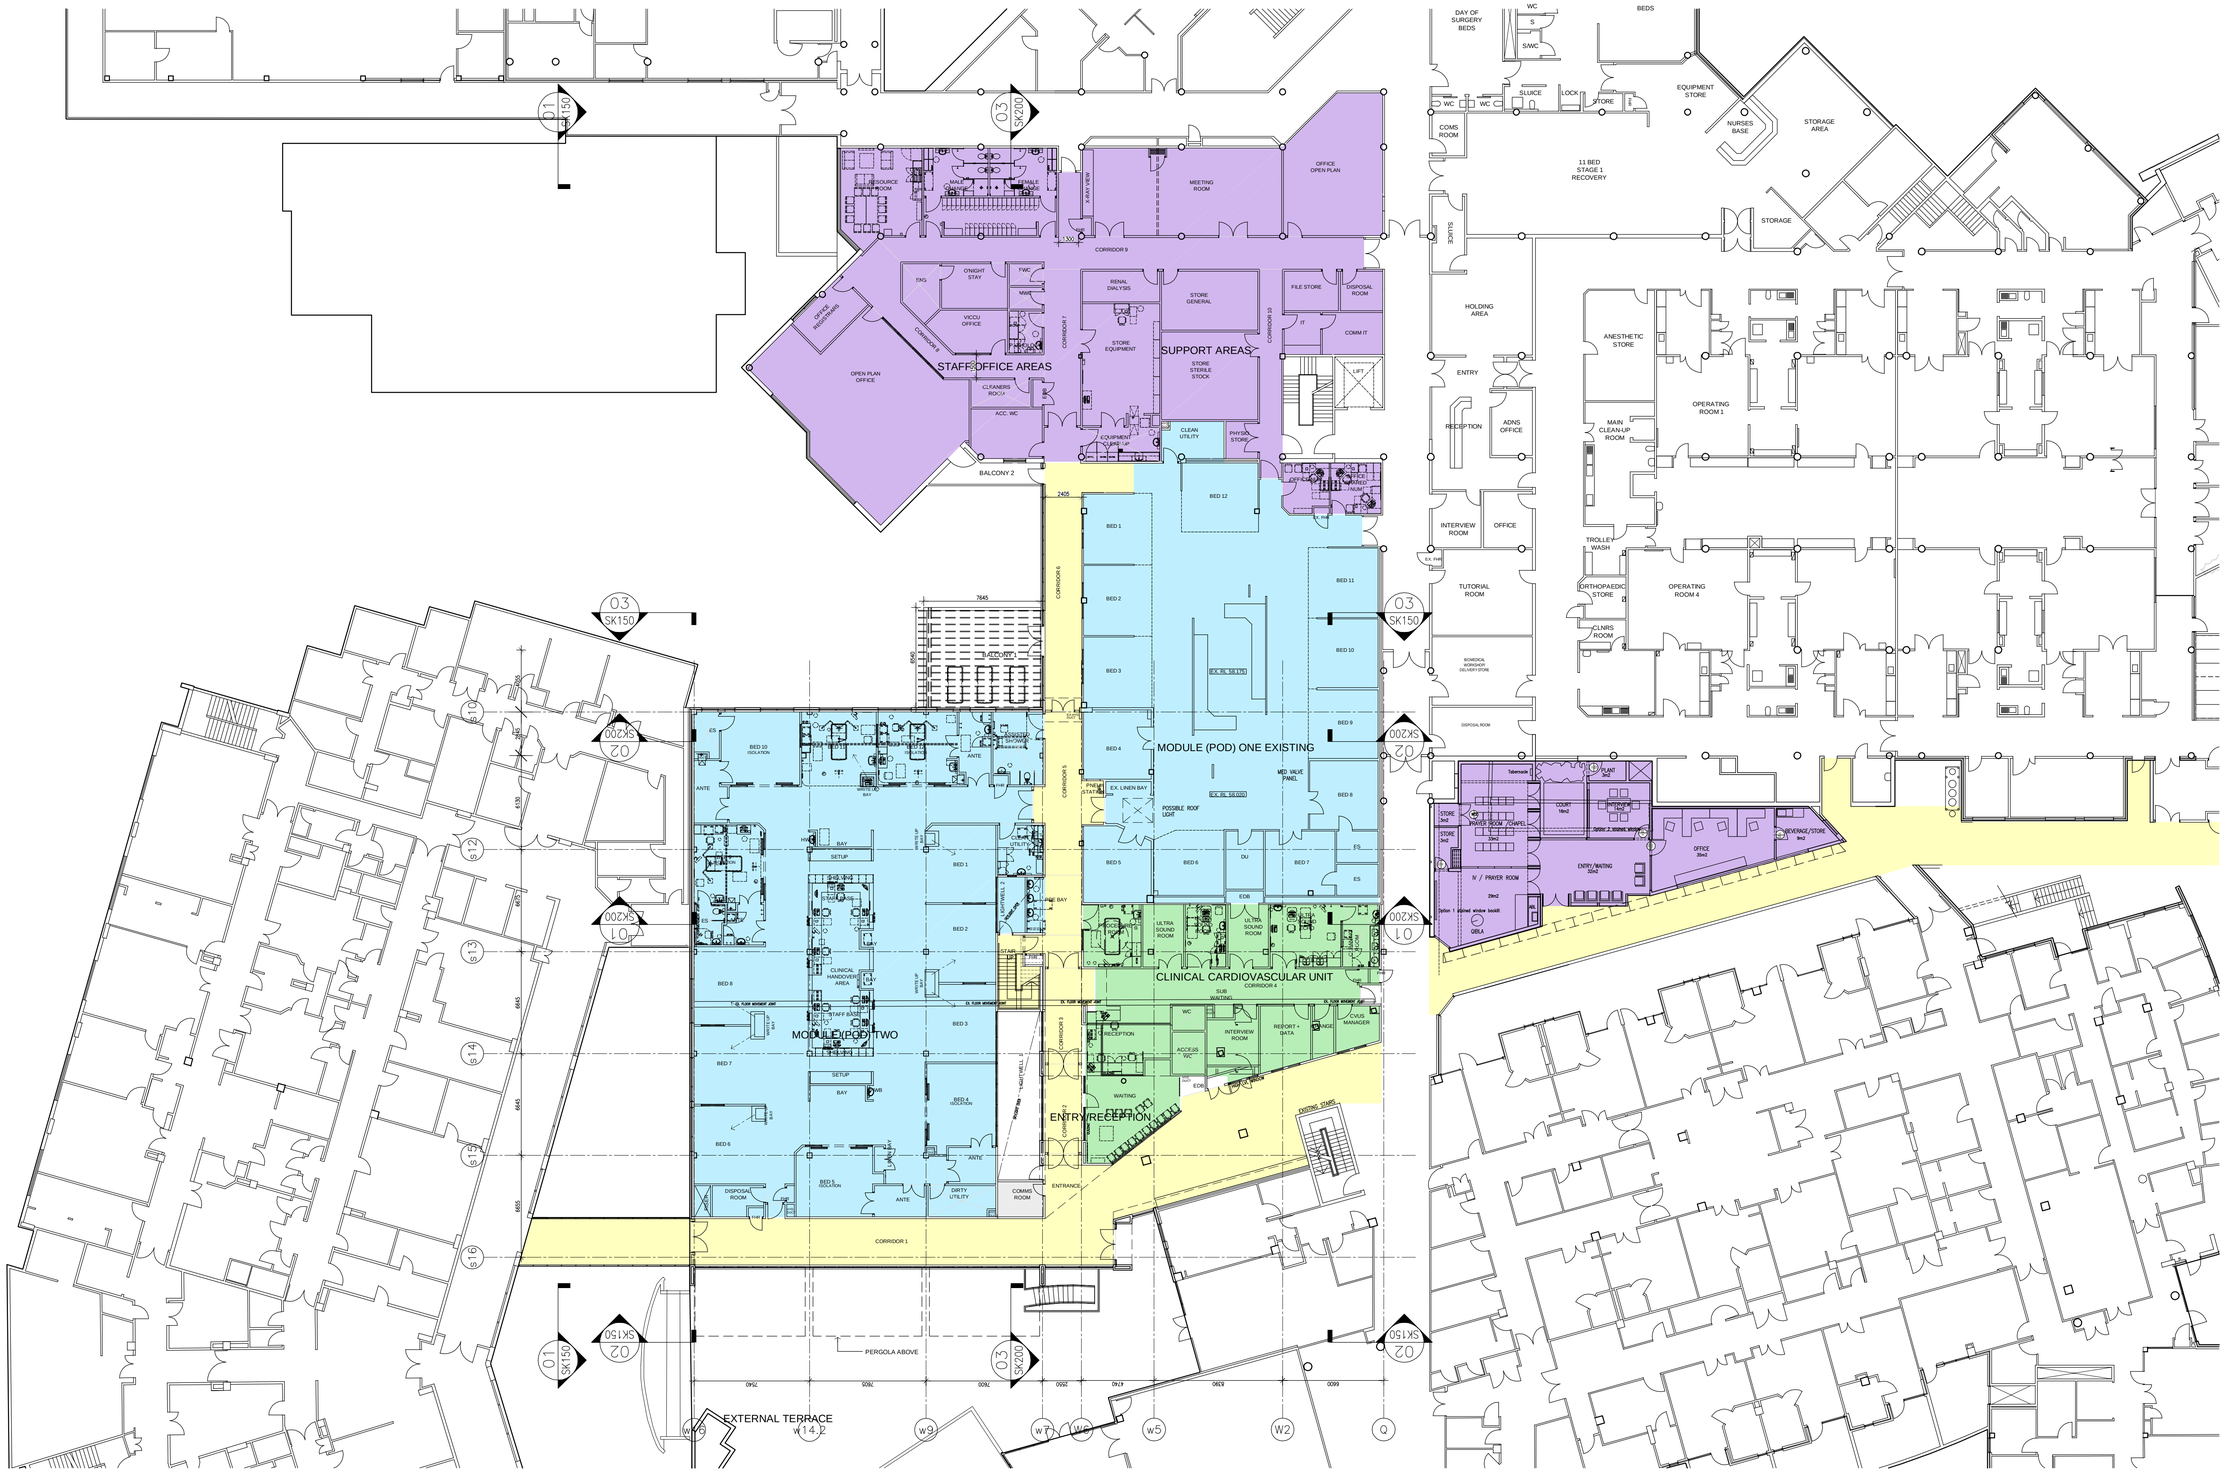

01 ICU PLAN 1:200

HASSELL

NSW HEALTH | HEALTH INFRASTRUCTURE NSW HEALTH | SYDNEY WEST AREA HEALTH SERVICE | NSW HEALTH

Client	Project	Drawing	Drawing No	Project No	Date	Scale	Drawn By
NSW Health	Penrith Health Campus Redevelopment	ICU Plan - Level 2	ICU-SK 101_REV 7	PSA7717	01.12.09	1:400 @ A3	TC