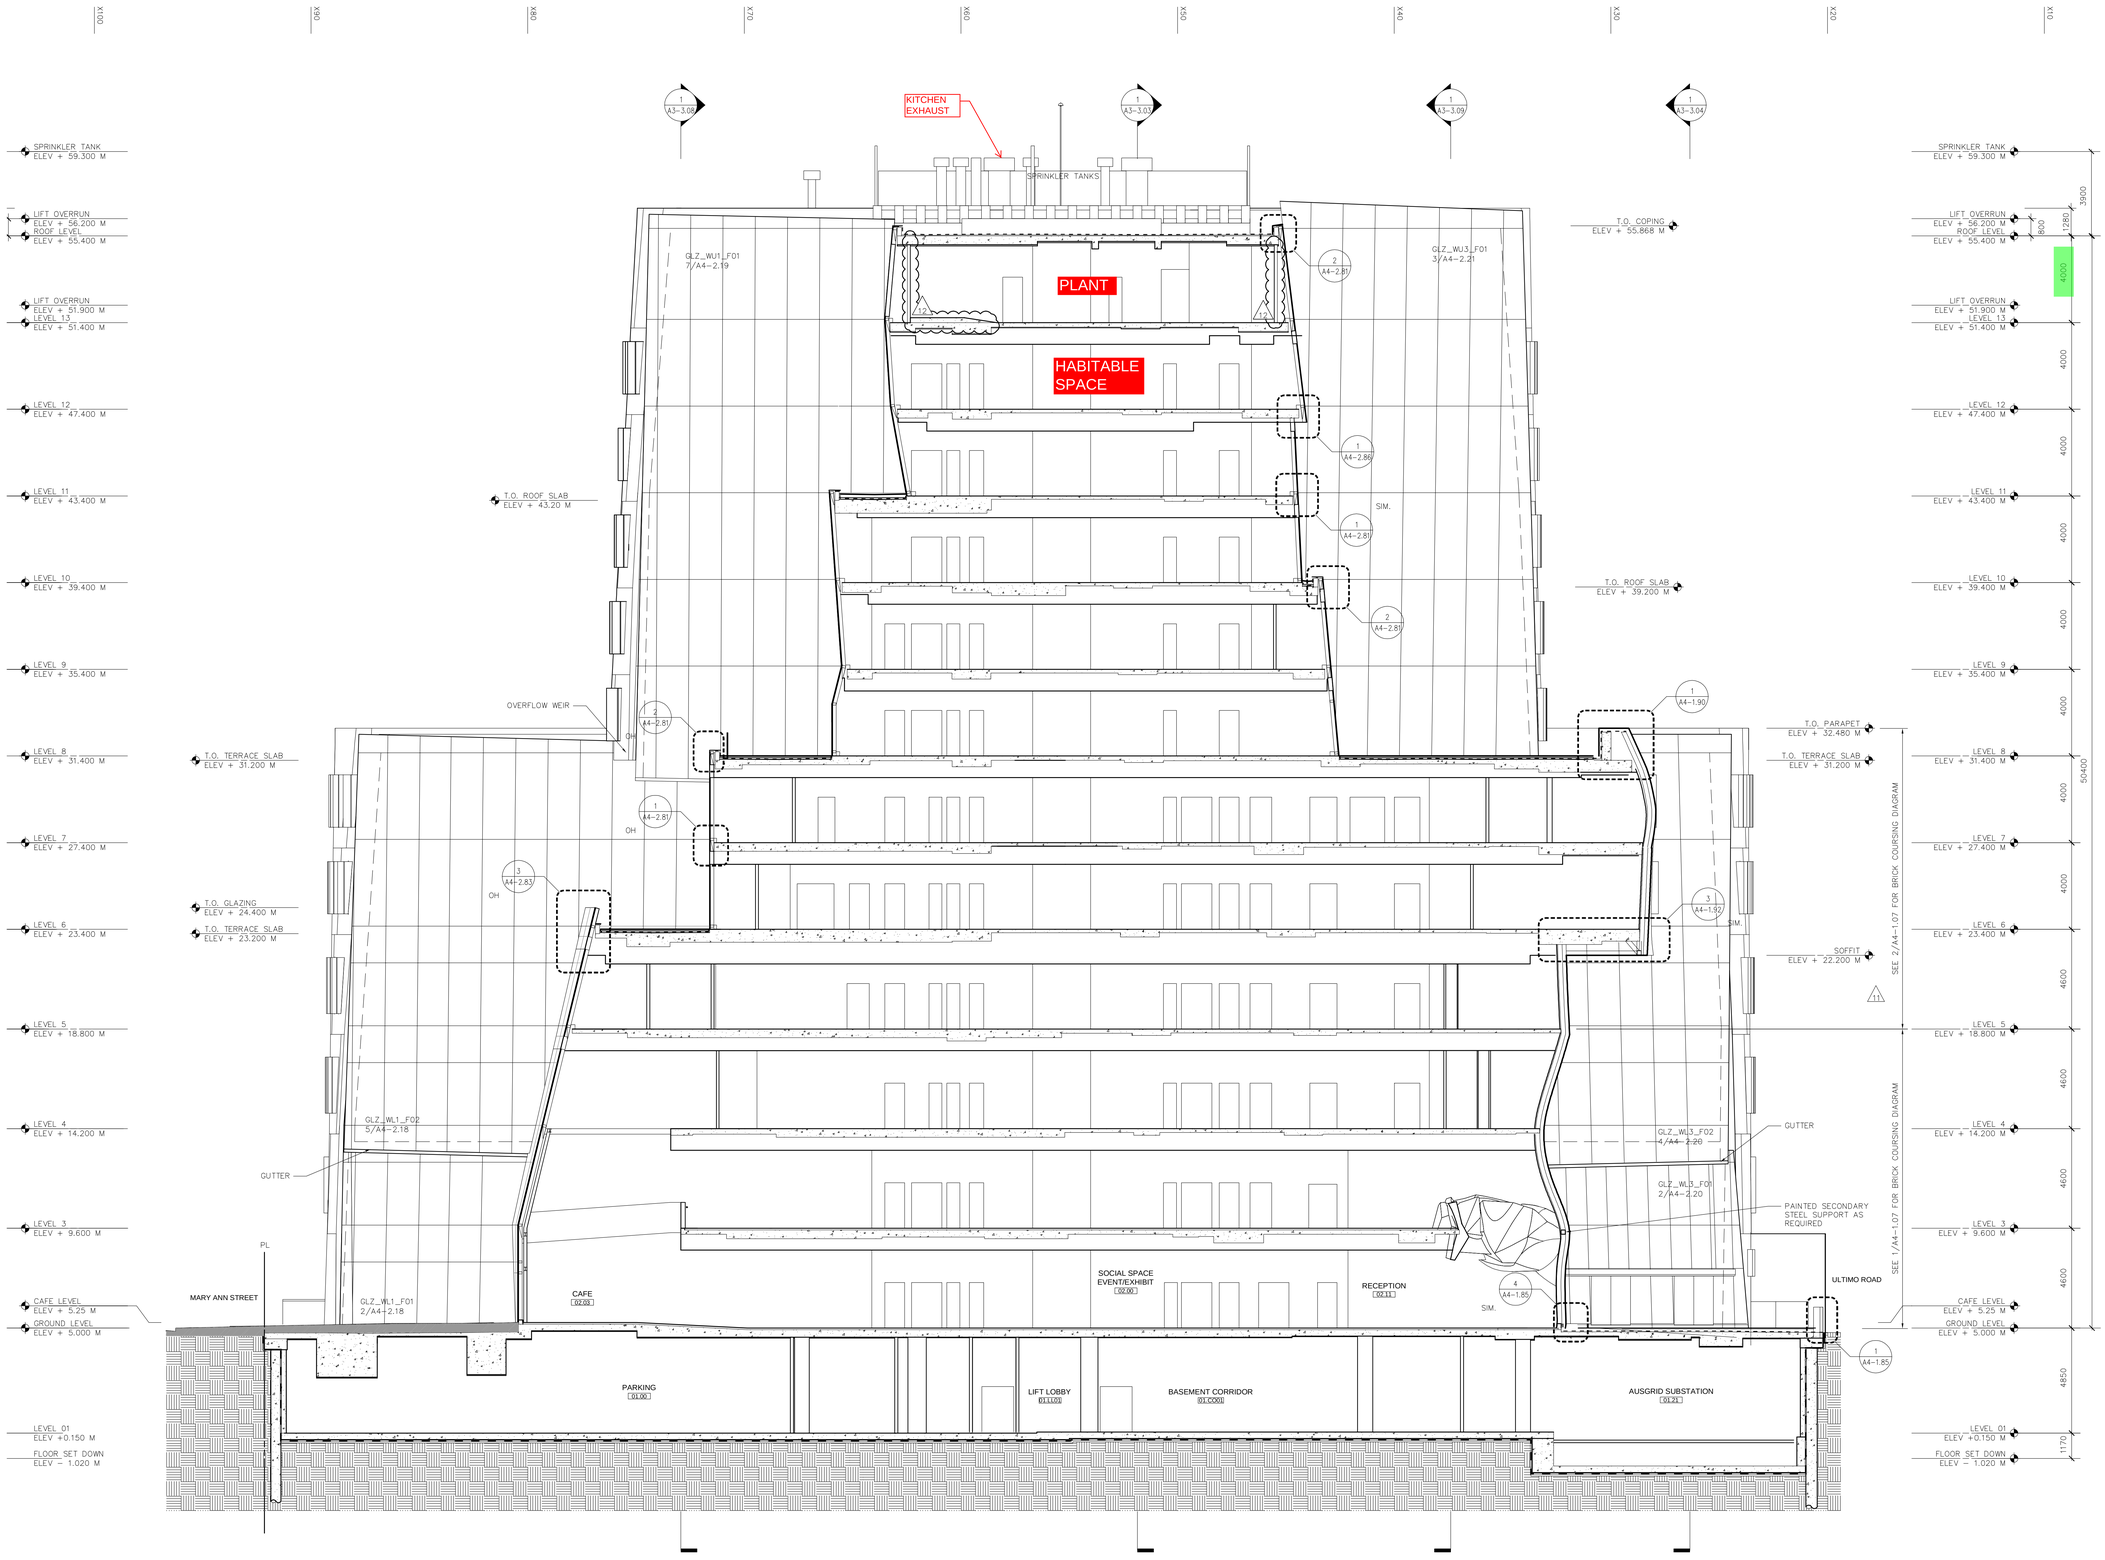

GENERAL NOTES

1. SEE SHEET A4-0.00 FOR FACADE TYPE DETAILS.
2. SEE SHEET A4-6.01 FOR EXTERIOR DOOR AND LOUVER TYPES.

1 FULL BUILDING SECTION 7
SCALE 1:100

GEHRY PARTNERS, LLP.
DESIGN ARCHITECT
12541 BEATRICE STREET
LOS ANGELES, CALIFORNIA 90066 USA
TEL: 310-482-3000
FAX: 310-482-3006

DARYL JACKSON ROBIN DYKE ARCHITECTS
EXECUTIVE ARCHITECT
64 ROSE STREET
CHIPPENDALE, NSW 2008
TEL +61 (2) 9319 2955
NOMINATED ARCHITECT: ROBIN DYKE
NSW REG NO. 3739

UTS
University of Technology, Sydney
FACILITIES MANAGEMENT OPERATIONS
BUILDING 1, LEVEL 19, 15 BROADWAY
Broadway NSW 2007
Ph: 9514-2830 Fax: 9514-4690

HIGHGATE MANAGEMENT
PROJECT MANAGERS
L09/ 10 LOFTUS STREET
CAMPERDOWN, NSW 2050
TEL +61 (2) 9377 1051
FAX +61 (2) 9377 1080

ARUP
STRUCTURAL CONSULTANT
201 KENT STREET
SYDNEY, NSW 2000
TEL +61 (2) 9320 9320
FAX +61 (2) 9320 9321

AECOM
BUILDING SERVICES CONSULTANT
LEVEL 21, 420 GEORGE ST
SYDNEY, NSW 2000
TEL +61 (2) 8934 0000
FAX +61 (2) 8934 0001

L'OBSERVATOIRE INTERNATIONAL
LIGHTING DESIGN CONSULTANT
295 LAFAYETTE STREET, SUITE 915
NEW YORK NY 10012
USA
TEL +1 (212) 255 4463
FAX +1 (212) 255 8346

RIDER LEVETT BUCKNALL NSW PTY LTD
QUANTITY SURVEYOR
41 MCLAREN STREET
NORTH SYDNEY, NSW 2060
AUSTRALIA
TEL +61 (2) 9922 2277
FAX +61 (2) 9957 4197

MARSHALL DAY ACOUSTICS
ACOUSTICAL CONSULTANT
SUITE 4, 46 BALFOUR STREET
CHIPPENDALE NSW 2008
TEL +61 (2) 9282 9422
FAX +61 (2) 9281 3611

MORRIS GODDING ACCESSIBILITY CONSULTING
ACCESSIBILITY CONSULTANT
STUDIO 106/56 BOWMAN STREET
PYRMONT NSW 2009
TEL +61 (2) 9692 9322
FAX +61 (2) 9692 8433

BLACKETT MAGUIRE + GOLDSMITH
CODE CONSULTANT
SUITE 2.01, 22-36 MOUNTAIN STREET
ULTIMO NSW 2007
TEL +61 (2) 9211 7777
FAX +61 (2) 9211 7774

KEYPLAN

NO.	ISSUE	DATE
01	CD PHASE PROGRESS ISSUE 03	09 DEC 11
02	ISSUE FOR TENDER	31 JAN 12
–	ALL INTERMEDIATE REVISIONS NOT USED	–
10	ISSUE FOR CONSTRUCTION	30 MAR 12
11	DR-001	22 MAY 12
12	DR-010	19 DEC 12

PROJECT NAME
UTS
DR CHAU CHAK WING
BUILDING
SYDNEY, AUSTRALIA

DRAWING TITLE
CITY CAMPUS HAYMARKET
DR CHAU CHAK WING BUILDING
ARCH SECTION

CONSULTANTS DRAWING NAME
FULL BUILDING SECTION 7

CONSULTANTS DRAWING NUMBER
A3-3.07

FMO PROJECT NUMBER	CONSULTANT PROJECT NO.
02106-09	2009-022

DRAWN BY	CHECKED	APP. BY	DATE APP.
GP	GP	GP	19 DEC 12

DRAWING STATUS	SHEET SIZE
IFC	A0

UTS DRG FILE NAME	DRAWING SCALE
CM12__AS	1:100

UTS DRG FILE NO	REV NO.
26317	12

© GEHRY PARTNERS, LLP

A:\DRAWINGS\2009\10 A33 UTS FACULTY OF BEHAVES\CURRENT\PROJECTS\2009-022-UTS\A4-A_SHEETS\DRAWINGS\A3-3.07.DWG - PLOTTED BY ARASH DONGER ON 12/14/2012 10:58:53 AM

TRIMMED A0