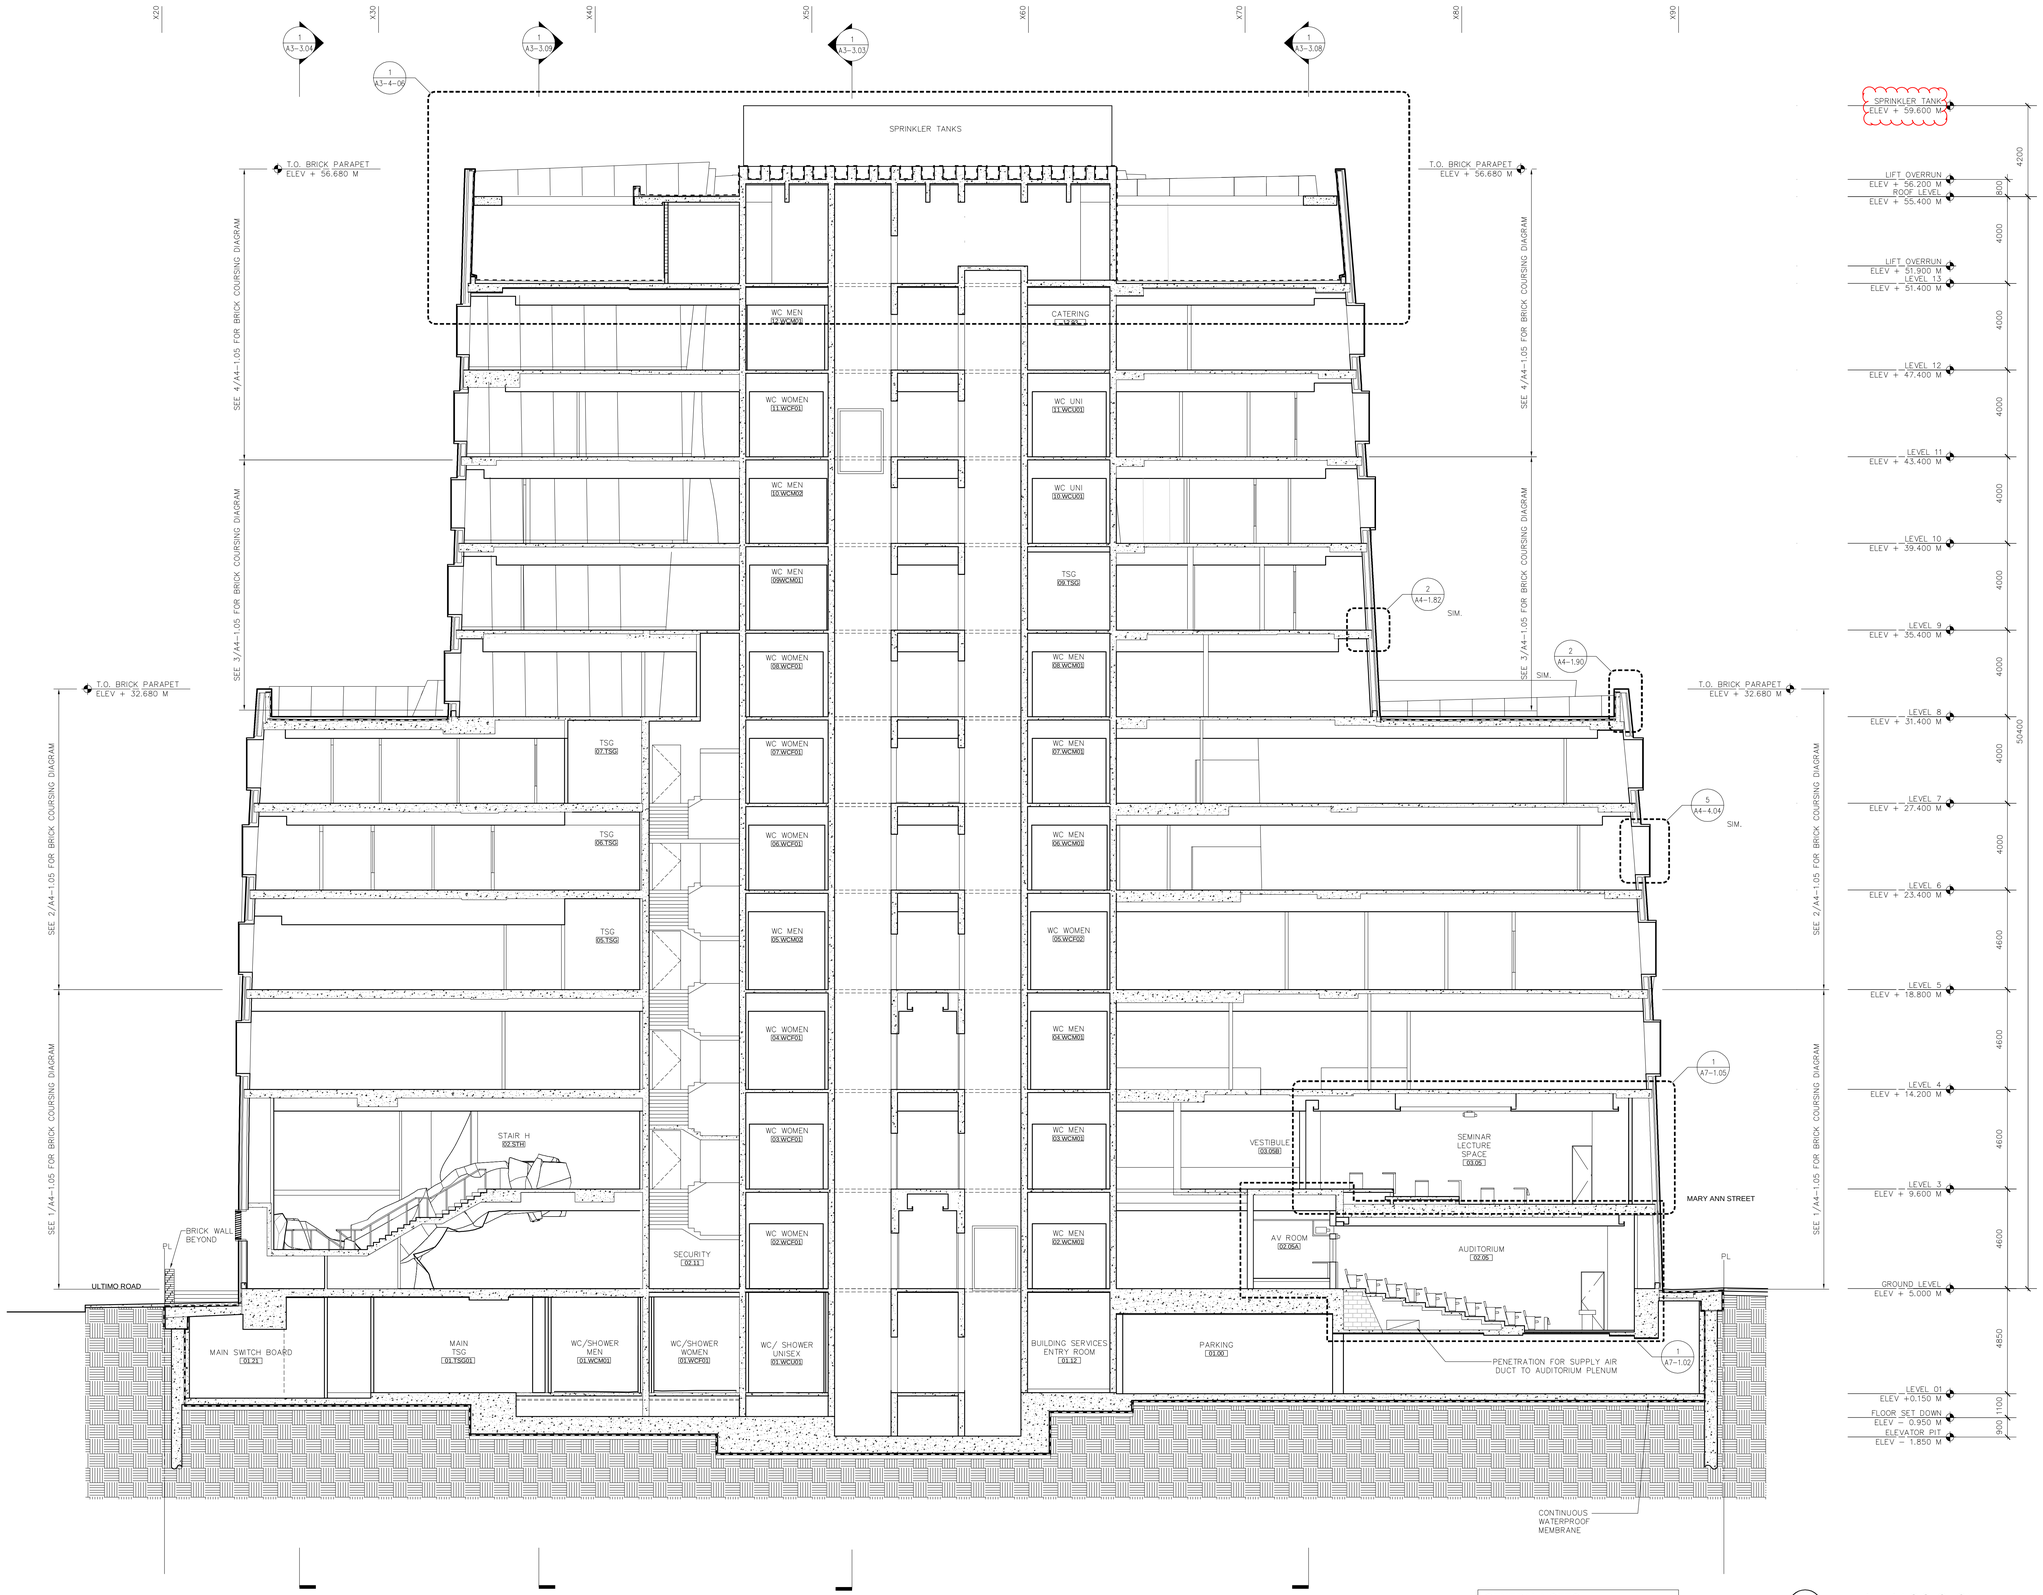

GENERAL NOTES

1. SEE SHEET A4–0.00 FOR FACADE TYPE DETAILS.
2. SEE SHEET A4–6.01 FOR EXTERIOR DOOR AND LOUVER TYPES.

1 FULL BUILDING SECTION
SCALE 1:100

GEHRY PARTNERS, LLP

DESIGN ARCHITECT
12541 BEATRICE STREET
LOS ANGELES CA 90066
USA
TEL +1 (310) 482 3000
FAX +1 (310) 482 3006

DARYL JACKSON ROBIN DYKE ARCHITECTS

EXECUTIVE ARCHITECT
64 ROSE STREET
CHIPPENDALE NSW 2008
AUSTRALIA
TEL +61 (2) 9319 2955
FAX +61 (2) 9320 9321

UTS

UNIVERSITY OF TECHNOLOGY, SYDNEY

FACILITIES MANAGEMENT UNIT
BUILDING 1, LEVEL 19, 15 BROADWAY
BROADWAY NSW 2007
AUSTRALIA
TEL +61 (2) 9514 2830
FAX +61 (2) 9514 4690

CONSULTANTS:

ARUP
STRUCTURAL FACADE CIVIL CONSULTANT
201 KENT STREET
SYDNEY NSW 2000
AUSTRALIA
TEL +61 (2) 9320 9320
FAX +61 (2) 9320 9321

AECOM
BUILDING SERVICES CONSULTANT
44 MARKET STREET
SYDNEY NSW 2000
AUSTRALIA
TEL +61 (2) 8295 3600
FAX +61 (2) 9262 5060

L'OBSERVATOIRE INTERNATIONAL
LIGHTING DESIGN CONSULTANT
295 LAFAYETTE STREET, SUITE 915
NEW YORK NY 10012
USA
TEL +1 (212) 255 4463
FAX +1 (212) 255 8346

MARSHALL DAY ACOUSTICS
ACOUSTICAL CONSULTANT
SUITE 4, 46 BALFOUR STREET
CHIPPENDALE NSW 2008
AUSTRALIA
TEL +61 (2) 9282 9422
FAX +61 (2) 9281 3611

RIDER LEVETT BUCKNALL NSW PTY LTD
QUANTITORY SURVEYOR
41 MCLAREN STREET
NORTH SYDNEY NSW 2060
AUSTRALIA
TEL +61 (2) 9922 2277
FAX +61 (2) 9957 4197

MORRIS GODDING ACCESSIBILITY CONSULTING
ACCESSIBILITY CONSULTANT
STUDIO 106/56 BOWMAN STREET
PYRMONT NSW 2009
AUSTRALIA
TEL +61 (2) 9692 9322
FAX +61 (2) 9692 8433

BLACKETT MAGUIRE + GOLDSMITH
CODE CONSULTANT
SUITE 2.01, 22–36 MOUNTAIN STREET
ULTIMO NSW 2007
AUSTRALIA
TEL +61 (2) 9211 7777
FAX +61 (2) 9211 7774

KEYPLAN

NO.	ISSUE	DATE
1	PART 3A APPLICATION	MAR 11
2	RESPONSE TO SUBMISSIONS	OCT 11
	DRAWING REPLACED BY A3–3.01	
3	PART 3A COMPLIMENTARY SHEETS	19 APR 12
4	ISSUE FOR CONSTRUCTION	30 MAR 12
	DRAWING REPLACED BY Z3–3.01	
5	SECTION 75W SUBMISSION	20 FEB 13
6	SECTION 75W ADJUSTMENTS 2	25 NOV 14

UTS
DR CHAU CHAK WING BUILDING

14–18 ULTIMO ROAD, ULTIMO, NSW
SYDNEY, AUSTRALIA

TITLE

FULL BUILDING SECTION 1

PROJECT
2009-022
SCALE
1:100
DRAWN BY

DATE
25-11-2014

SHEET NUMBER
Z3-3.01

© GEHRY PARTNERS, LLP

G:\PROJECTS\2009-022-UTS\ACAD_DWG\DRAWINGS\Z3-3-01.DWG – PLOTTED BY SNGDHA LBATHA ON 11/25/2014 9:55:36 AM