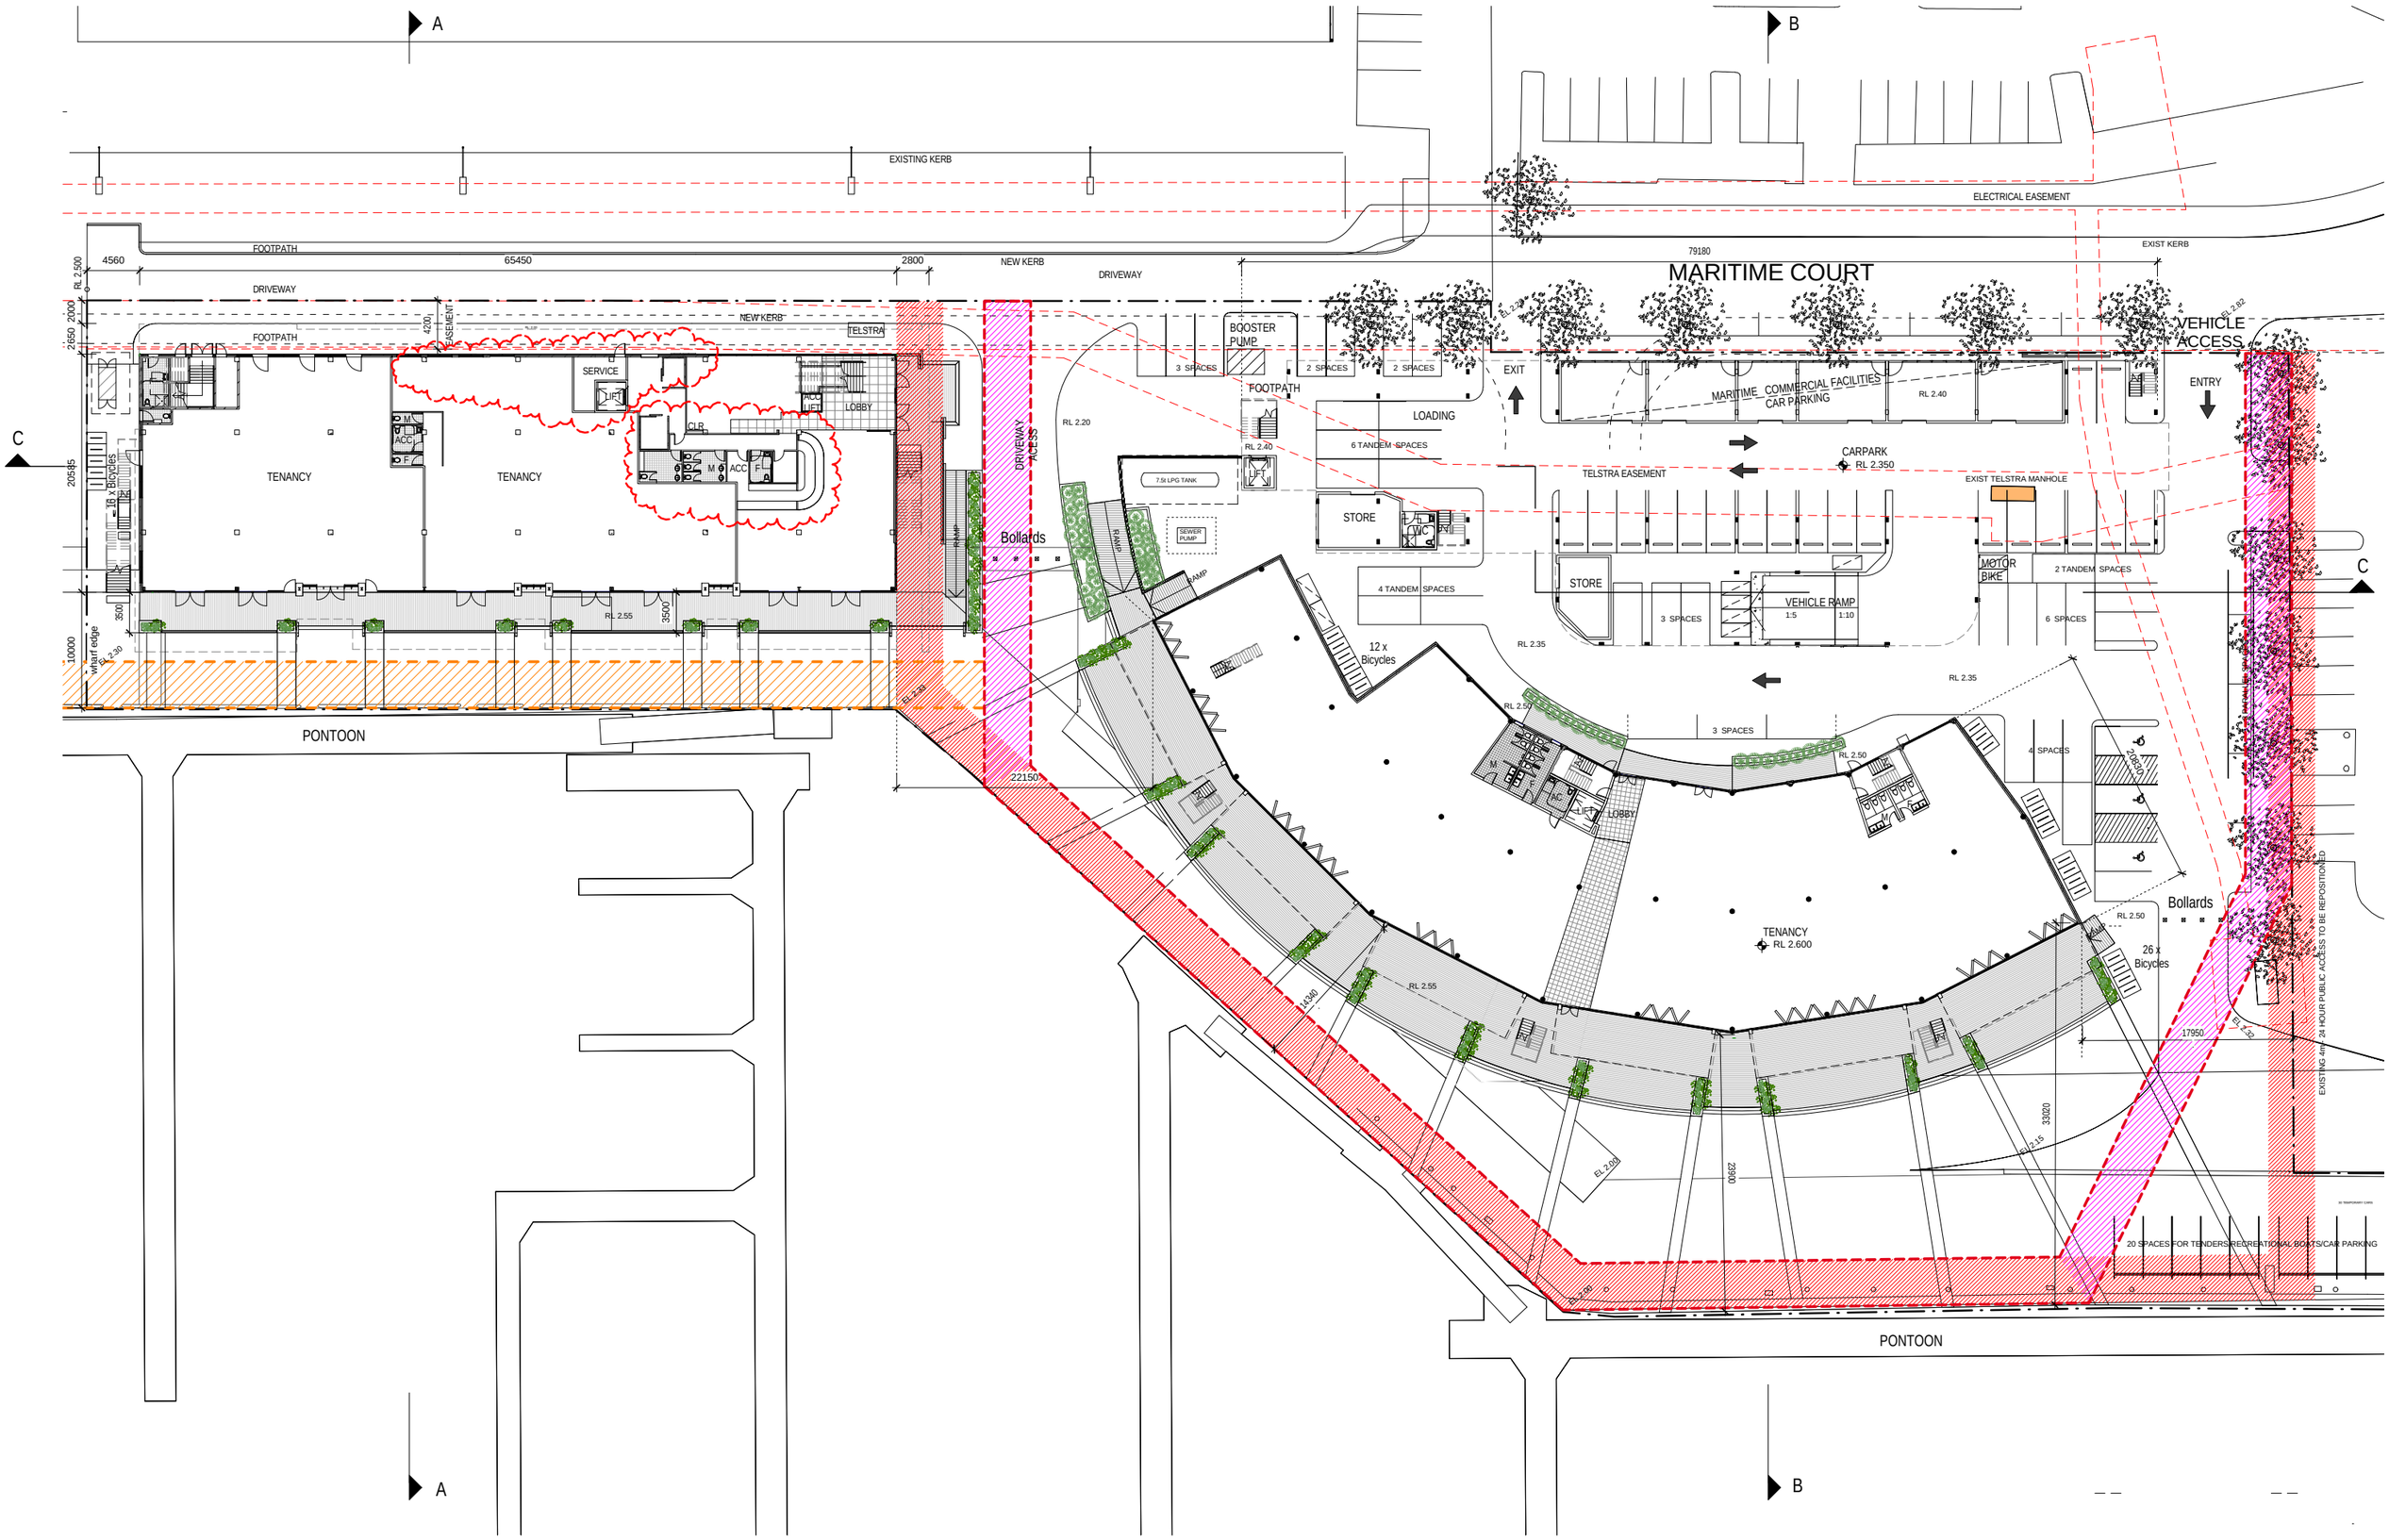

ADDITIONAL DIMENSION ADDED

Scott Carver

ARCHITECT
Scott Carver Pty Ltd
Level 8, 71 Macquarie Street
Sydney NSW 2000 Australia

Telephone +61 2 9957 3988
hello@scottcarver.com.au
www.scottcarver.com.au

SYDNEY SUPERYACHT MARINA

SYDNEY SUPERYACHT MARINA PTY. LTD.

FOR APPROVAL

Project No: 20090002
Nominated Architect: JOHN FERRES Reg. No. 4955

Scale 1 : 250 @ A1
0 1 5 10 25m
Drawn by KC/GD

Drawing Title: GROUND FLOOR PLAN

Date Printed: 29.09.2015
Drawing No: DA05
Issue: G

29/09/2015 5:35:27 PM