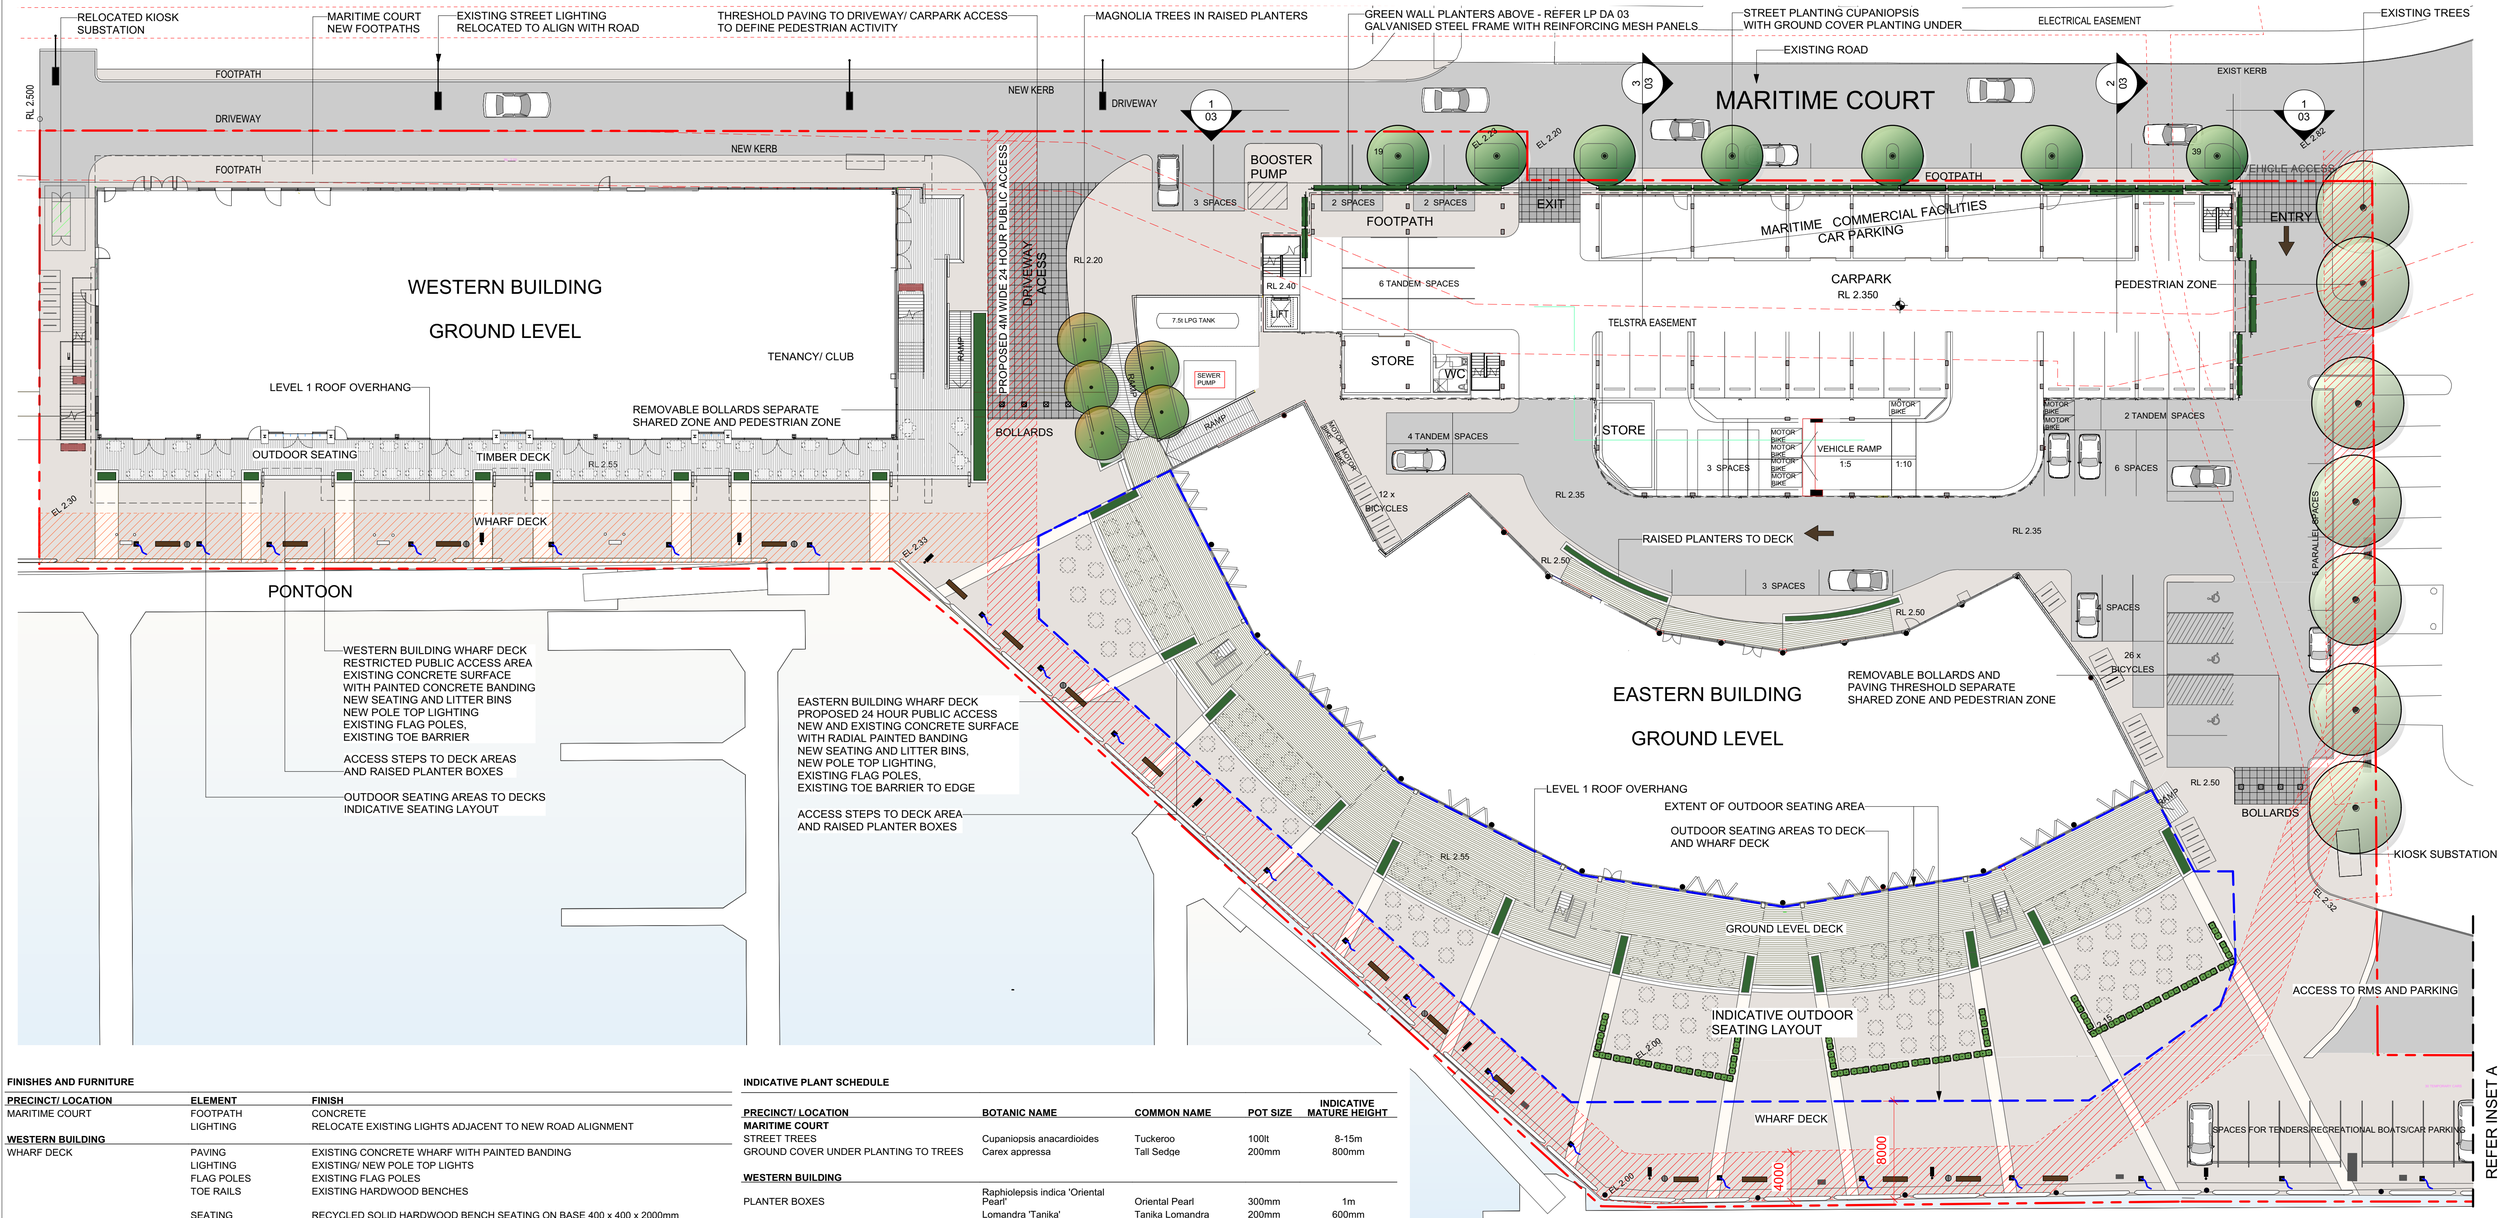

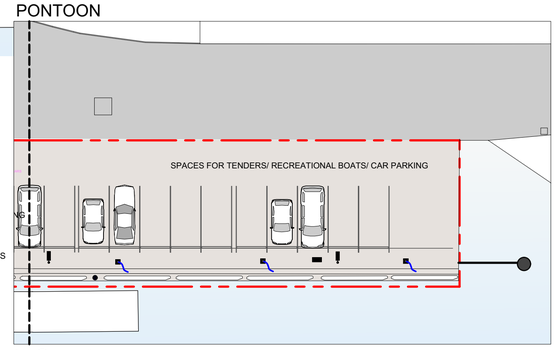

FINISHES AND FURNITURE

PRECINCT/ LOCATION	ELEMENT	FINISH
MARITIME COURT	FOOTPATH	CONCRETE
	LIGHTING	RELOCATE EXISTING LIGHTS ADJACENT TO NEW ROAD ALIGNMENT
WESTERN BUILDING		
WHARF DECK	PAVING	EXISTING CONCRETE WHARF WITH PAINTED BANDING
	LIGHTING	EXISTING/ NEW POLE TOP LIGHTS
	FLAG POLES	EXISTING FLAG POLES
	TOE RAILS	EXISTING HARDWOOD BENCHES
	SEATING	RECYCLED SOLID HARDWOOD BENCH SEATING ON BASE 400 x 400 x 2000mm
	LITTER BINS	55lt CIRCULAR STEEL BIN WITH LID MARINE GRADE ALUMINUM FINISH
	BIKE RACKS	GALVANISED STEEL PIPE
TIMBER DECK	PLANTERS	LIGHTWEIGHT TROUGH PLANTERS
EASTERN RAMP	PLANTERS	LIGHTWEIGHT TROUGH PLANTERS
EASTERN BUILDING		
WHARF DECK	PAVING	EXISTING AND NEW CONCRETE WHARF WITH PAINTED BANDING
	LIGHTING	EXISTING/ NEW POLE TOP LIGHTS
	FLAG POLES	EXISTING FLAG POLES
	TOE RAILS	EXISTING HARDWOOD BENCHES
	SEATING	RECYCLED SOLID HARDWOOD BENCH SEATING ON BASE 400 x 400 x 2000mm
	BIKE RACKS	GALVANISED STEEL PIPE
	BOLLARDS	REMOVABLE BOLLARDS
TIMBER DECK	PLANTERS	LIGHTWEIGHT TROUGH PLANTERS
WHARF DECK/ OUTDOOR SEATING AREAS	PLANTERS	LIGHTWEIGHT TROUGH PLANTERS/ MOVEABLE TROUGH PLANTERS
LEVEL 2 DECK	PLANTERS	LIGHTWEIGHT PLANTERS
WESTERN RAMP	PLANTERS	RAISED PLANTER
NORTHERN DECK	PLANTERS	LIGHTWEIGHT TROUGH PLANTERS
CARPARK		
NORTH, EAST + WEST FACADES	GREEN WALL PLANTER	LIGHTWEIGHT FIBREGLASS TROUGH PLANTERS IRRIGATED AND CONNECTED STORMWATER SYSTEM FIXED WITH BRACKET SYSTEM EXTERNAL TO THE CARPARK BALUSTRADE CLIMBING FRAME: GALVANISED STEEL REINFORCING MESH PANELS. REFER ARCHITECTURAL ELEVATIONS + LP DA 03

INDICATIVE PLANT SCHEDULE

PRECINCT/ LOCATION	BOTANIC NAME	COMMON NAME	POT SIZE	INDICATIVE MATURE HEIGHT
MARITIME COURT				
STREET TREES	Cupaniopsis anacardioides	Tuckeroo	100lt	8-15m
GROUND COVER UNDER PLANTING TO TREES	Carex appressa	Tall Sedge	200mm	800mm
WESTERN BUILDING				
PLANTER BOXES	Raphiolepsis indica 'Oriental Pearl'	Oriental Pearl	300mm	1m
	Lomandra 'Tanika'	Tanika Lomandra	200mm	600mm
EASTERN BUILDING				
TREES	Magnolia grandiflora 'Little Gem'	Dwarf Magnolia	100lt	4-5m
SHRUBS	Raphiolepsis indica 'Oriental Pearl'	Oriental Pearl	300mm	1m
	Nerium oleander 'Petite Pink'	Dwarf Oleander Pink	300mm	1-1.5m
	Leptospermum polygalifolium	Oriental Pearl	300mm	1m
LEVEL 2 PLANTERS	Syzygium leuhmanni	Small leaved Lilly Pilly	300mm	3m
CARPARK				
GREEN WALL TROUGHS	Trachelospermum jasminoides	Star Jasmine	300mm	
	Pandorea pandorana	Wonga Wonga Vine	300mm	

LEGEND

SURFACE FINISHES + MATERIALS

- PAVING - CONCRETE, EXISTING AND NEW PAINTED BANDING
- PAVING - PEDESTRIAN THRESHOLDS
- FURNITURE - SEATING, LITTER BINS, POLE TOP LIGHTING, FLAG POLES,
- FURNITURE - BOLLARDS, BIKE RACKS
- FURNITURE - INDICATIVE OUTDOOR SEATING REFER ARCH DWG DA 19 FOR OUTDOOR SEATING AREAS
- EXTENT OF OUTDOOR SEATING EAST BUILDING GROUND FLOOR

PLANTING

- TREES EXISTING SUBJECT TO DETAILED SURVEY
- TREES PROPOSED
- PLANTER BOXES
- FREE STANDING PLANTER BOXES
- MOVEABLE PLANTER BOXES
- GREEN WALL PLANTER BOXES

REVISION	DESCRIPTION	DATE	BY
B	DEVELOPMENT APPLICATION	28.09.15	FY
A	DEVELOPMENT APPLICATION	16.09.15	FY
P3	FOR REVIEW	01.09.15	FY
P2	FOR REVIEW	24.08.15	FY
P	FOR REVIEW	10.08.15	FY

LANDSCAPE ARCHITECT:
FIONA YEATES Consulting
PO BOX 887 ST IVES CENTRE NSW 2075
M: 0414 446 730 E: fyeates@fyc.net.au

© 2015 FIONA YEATES CONSULTING PTY LTD
This work is not to be copied or reproduced in any form without the prior written permission of the author.

Australian Institute of Landscape Architects

PROJECT:
SYDNEY SUPERYACHT MARINA

CLIENT:
SYDNEY SUPERYACHT MARINA PTY LTD
MARITIME COURT,
ROZELLE BAY
NSW

SCALE: 1:250 @ A1

DRAWING TITLE:
LANDSCAPE MASTERPLAN

JOB NUMBER:	DRAWING NO:	REV:
1515	LP DA 01	B

FOR APPROVAL