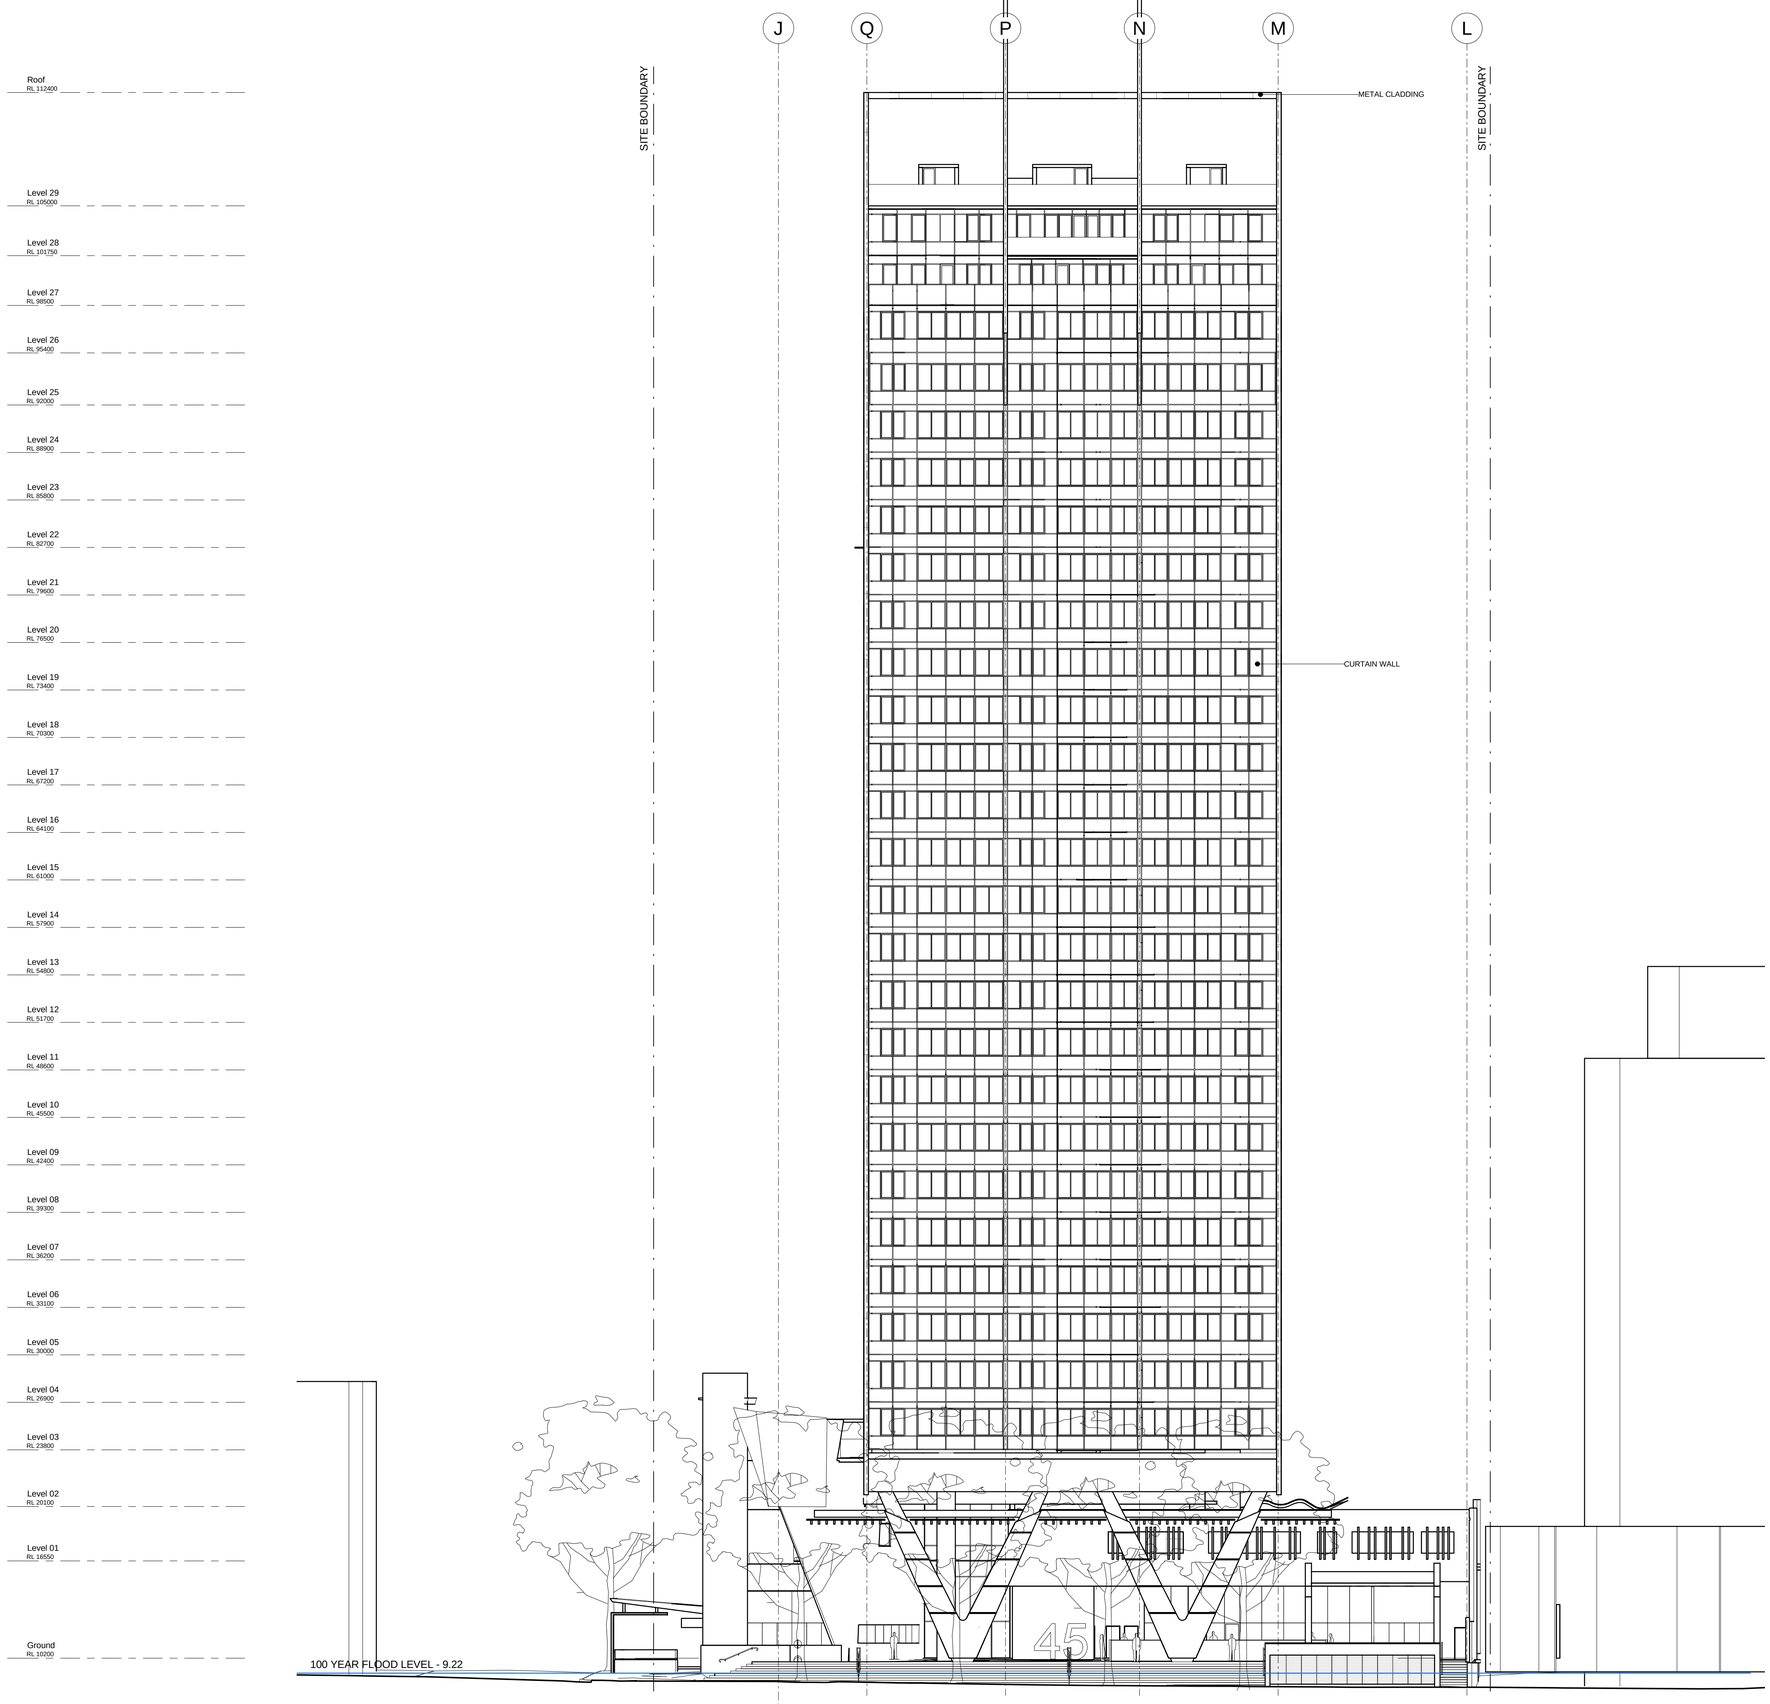

Revisions

No	Date	Description	Ver	Aprv
14	03/04/13	REVISION TO 75W SUBMISSION.		
13	17/10/12	75W SUBMISSION.		
12	31/08/12	WORK IN PROGRESS 75W		
11	10/08/12	WORK IN PROGRESS 75W		
10	15/06/12	WORK IN PROGRESS		
9	07/06/12	DRAFT 75W		
8	01/06/12	WORK IN PROGRESS		
7	24/05/12	WORK IN PROGRESS		
6	11/05/12	Level added to Hunter St and south lift core amended.		
5	09/05/12	WORK IN PROGRESS		
4	23/03/12	WORK IN PROGRESS		
3	09/03/12	WORK IN PROGRESS		
2	02/03/12	WORK IN PROGRESS		
1	17/02/12	WORK IN PROGESS		

Client

Crown International Holdings Group

Architect

AJ+C
ALLEN JACK+COTTIER
79 Myrtle Street Chippendale NSW 2008 AUSTRALIA
pl +61 2 9311 8222 fx +61 2 9311 8200
ABN 53 003 782 250

Project

V by Crown, Parramatta

45-47 Macquarie St and 134-140 Marsden St
Parramatta
New South Wales

Proj No. 10052

Drawing Title

NORTH ELEVATION

Scale	Drawing No	Issue
1 : 200	DA3100	14

PLOT DATE & TIME: 20/4/2013 3:41:22 PM PLOTTED & CHECKED BY: Author

Do not scale drawings. Use figured dimensions only. Check & verify levels and dimensions on site prior to the commencement of any work, the preparation of shop drawings or the fabrication of components.This drawing is the copyright of Allen Jack + Cottier Architects and is protected under the Copyright Act 1968. Do not alter, reproduce or transmit in any form, or by any means without the express permission of Allen Jack + Cottier Architects.Nominated Architects: Michael Heenan 5264, Peter Ireland 6661, Reginald Smith 3312