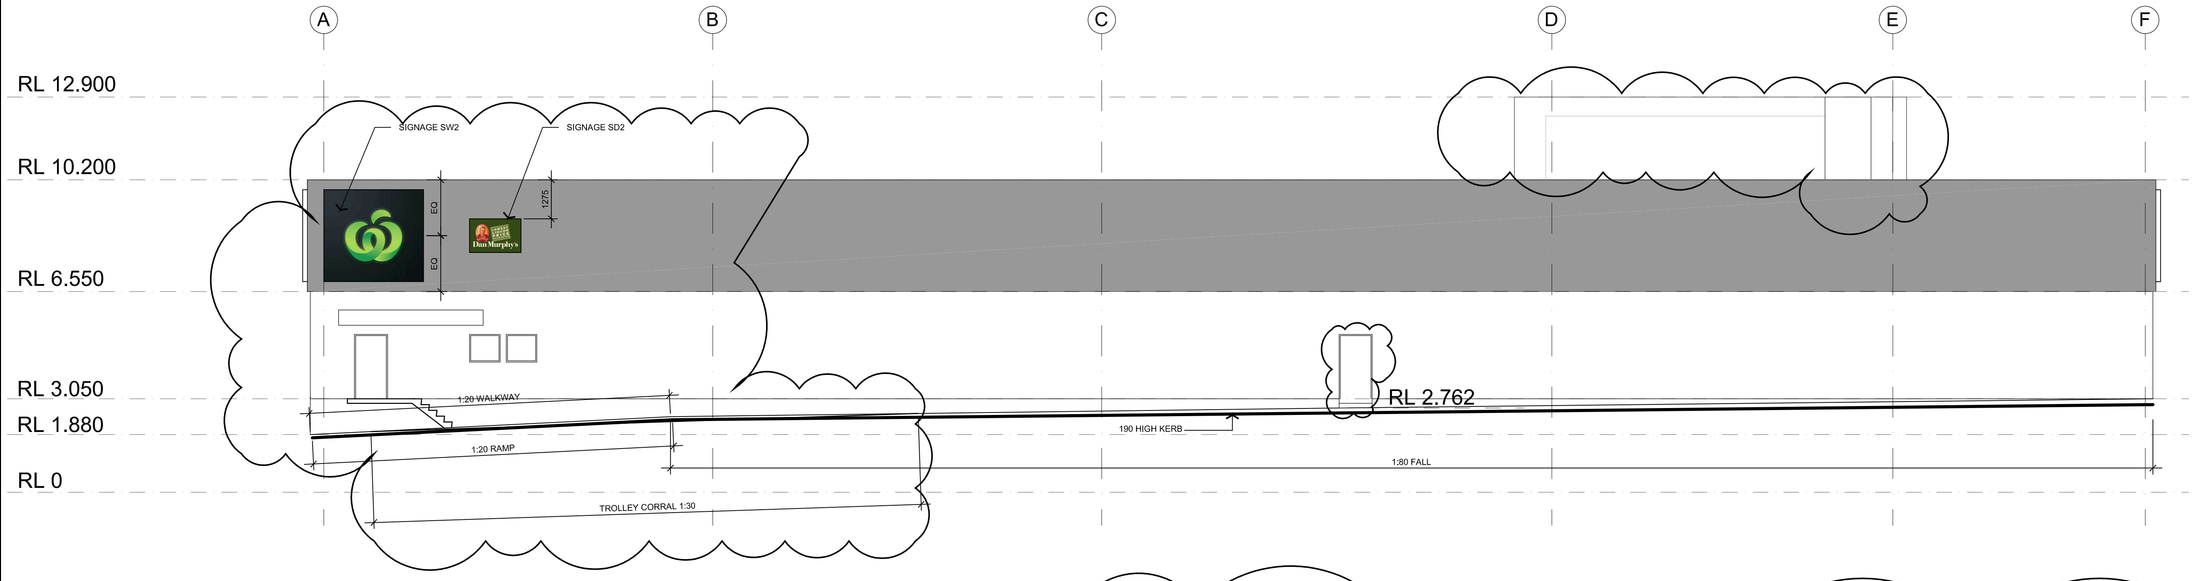

SOUTH WESTERN ELEVATION SCALE 1:100

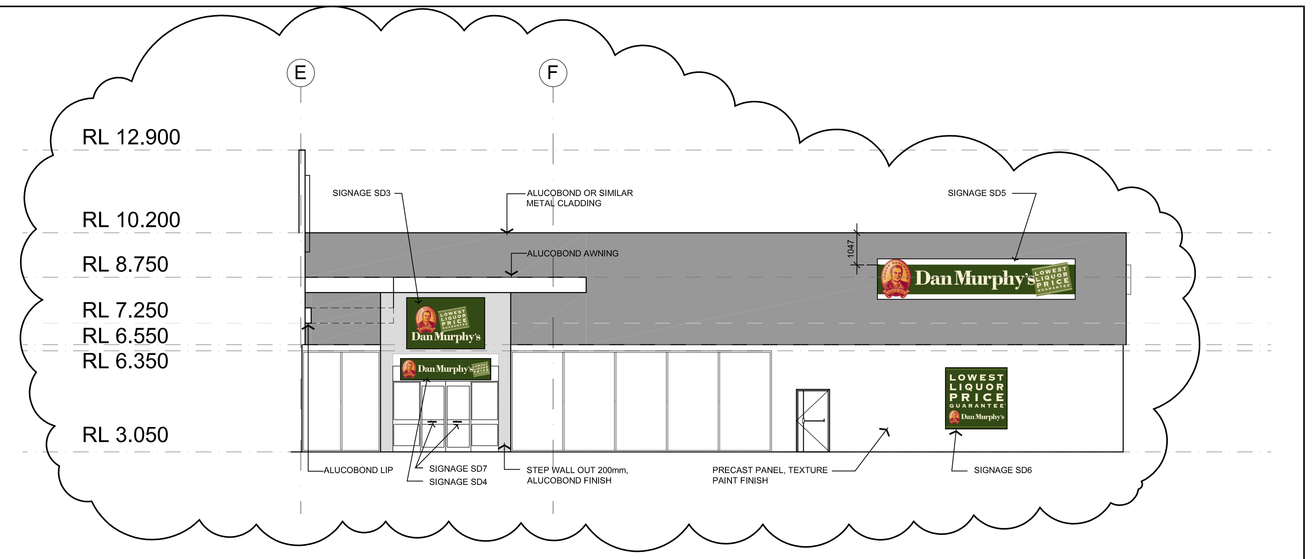

SOUTH WESTERN ELEVATION PHASE 2 SCALE 1:100

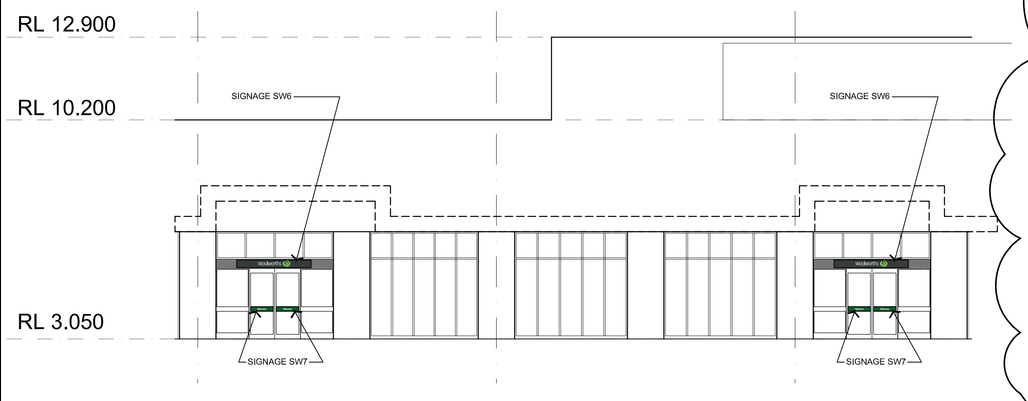

SOUTH EASTERN ELEVATION, GRID E PHASE 1 SCALE 1:100

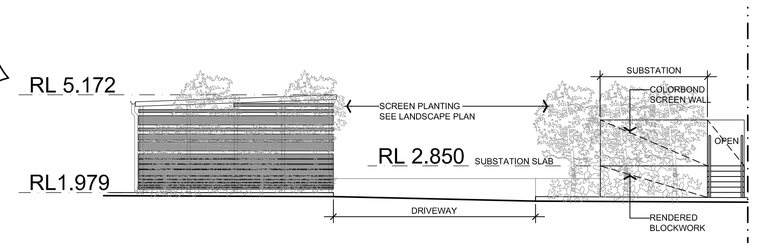

ARNCLIFFE ST DRIVEWAY ELEVATION SCALE 1:100

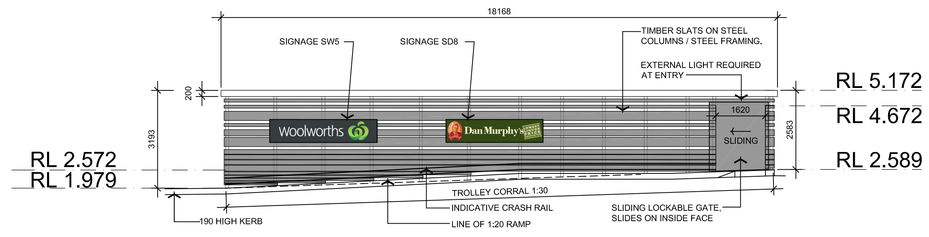

TROLLEY CORRAL, WESTERN ELEVATION SCALE 1:100

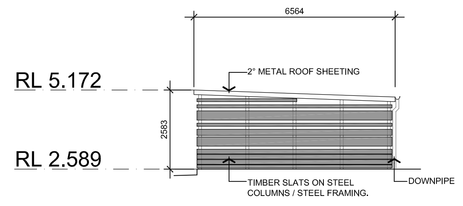

TROLLEY CORRAL, SOUTHERN ELEVATION SCALE 1:100

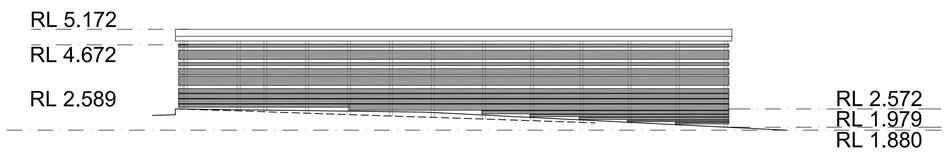

TROLLEY CORRAL, EASTERN ELEVATION SCALE 1:100

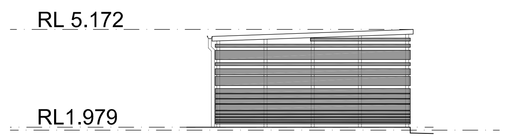

TROLLEY CORRAL, NORTHERN ELEVATION SCALE 1:100

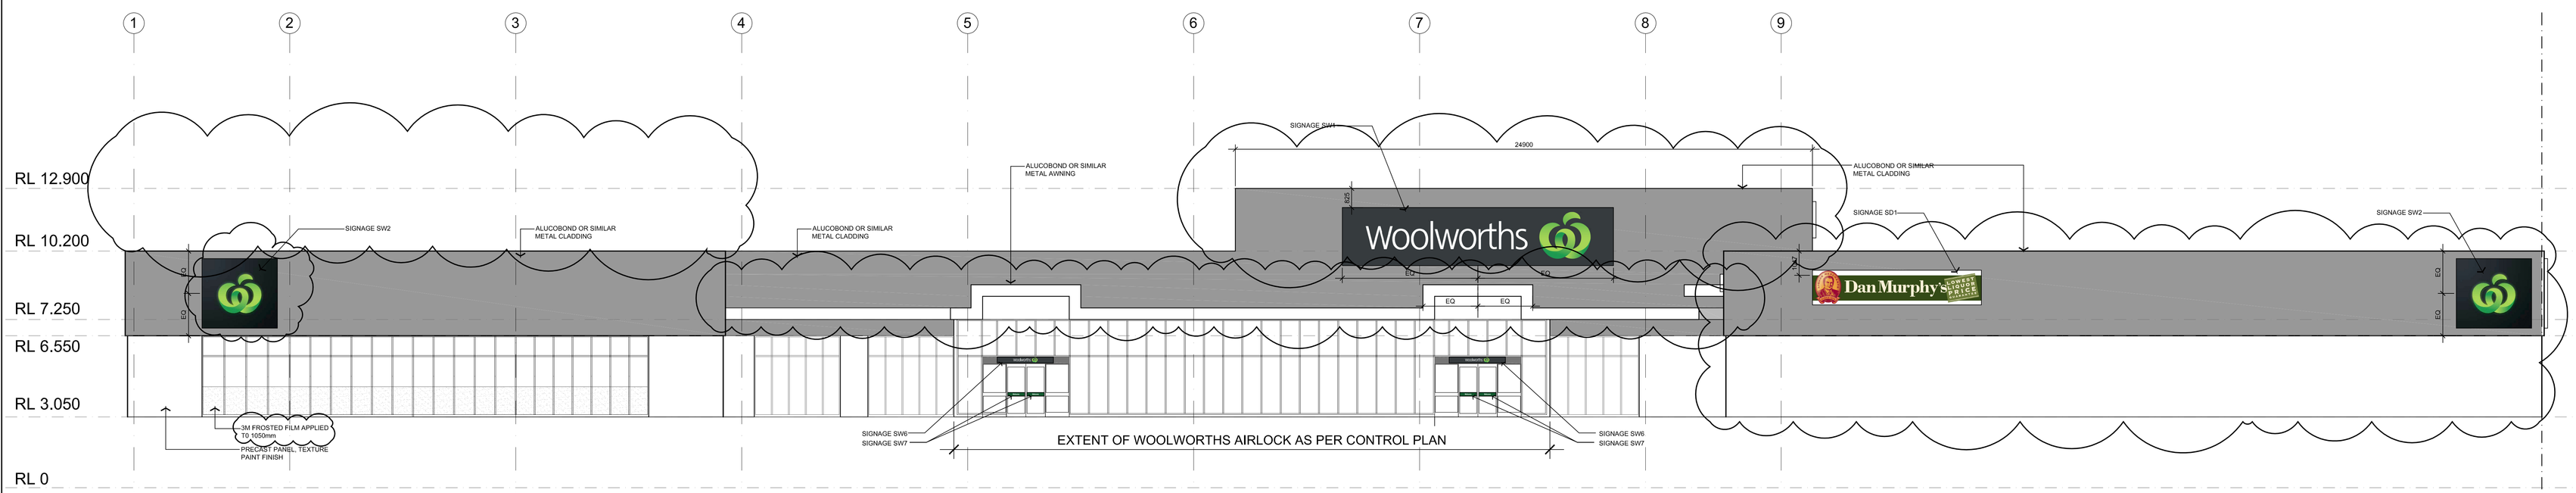

SOUTH EASTERN ELEVATION, AIRLOCK PHASE 1 AND 2 SCALE 1:100

0 2.5 5m
SCALE IN METRES

architecture | interior design | project management

o. 1/136 Willoughby rd Crows Nest NSW 2065
t. 02 9966 5566
f. 02 9966 8303
e. morrisondesign@mdpa.com.au

NSW ARB REG ARCHITECT: G. OLLERTON #7621
ACN: 001 595 268 ABN: 44 001 595 268

morrison design partnership architects pty ltd

PRELIMINARY DRAWINGS
NOT TO BE USED FOR CONSTRUCTION PURPOSES

Rev	Date	Amendment	Initials	Check
E	20/09/2010	PRELIMINARY ISSUE	JM	
D	14/09/2010	PRELIMINARY ISSUE	JM	
C	06/09/2010	PLANNING ISSUE	JM	
B	27/08/2010	PRELIMINARY ISSUE FOR COMMENT	JM	
A	20/06/2010	PRELIMINARY ISSUE FOR COMMENT	JM	

K:\2631-(P909) NAHAS-WollCreek\WORKING\05-CONSTRUCTION\2631-A-401-ELEVATIONS.dwg
Monday, 20 September 2010 4:49:06 PM

GENERAL NOTES

Morrison Design Partnership Pty. Limited accept no responsibility for the usability, completeness or accuracy of data transferred electronically. Recipients should when necessary request a hard copy version for verification. This drawing shall be read in conjunction with all architectural and other consultants drawings and specifications and with such other written instructions as may be issued during the course of the contract. Figured dimensions shall be taken in preference to scaling. Level, datum points and dimensions on this drawing shall be verified by the builder on site. All discrepancies shall be referred to the architect for direction before proceeding with any works.

SURVEY NOTES

Survey data included in this drawing is based on "XXXXXXXX" (registered surveyor), survey drawing No. XXXXX, dated XXth XXXXXXX 200X and is provided for preliminary design purposes only.
As this drawing is based on information supplied by others, reference must be made to original survey drawings verified against site conditions.

©Copyright
These drawings and designs and the copyright thereof are the property of **Morrison Design Partnership Pty. Ltd.** and must not be used retained or copied without the written permission of Morrison Design Partnership Pty. Ltd. ACN 001 595 268.

This drawing is based on information supplied by others, and must not be relied upon unless checked against site conditions.

Client:
WOOLWORTHS LIMITED
1 ALEXANDER STREET, CROWS NEST NSW 2065
P: (02) 9955 2318 F: (02) 9955 2319
Email:

Architect:
NAHAS
1 ALEXANDER ST, NORTH PARRAMATTA, NSW 2151
P: (02) 9687 1411 F: (02) 9683 1711
Email: info@nahas.com.au

Structural Civil Engineer:
VDM CONSULTING
LEVEL 2, 100 PACIFIC HWY, ST LEONARDS, NSW 2065
P: (02) 9439 6420 F: (02) 9439 1272
Email: sydney@vdmcga.com.au

Hydraulics / Stormwater:

P.C.A. / B.C.A.:

Mechanical Engineer:

Electrical Engineer:

Landscape Architect:

Acoustic Consultant:

Kitchen / Laundry Consultant:

Fire Services Engineer:

Quantity Surveyor:

CONTRACTOR IS TO CROSS CHECK ARCHITECTURAL DRAWINGS AGAINST SPECIFICATION FOR ANY INCONSISTENCIES / OMISSIONS / ERRORS DURING TENDERING & CONSTRUCTION & REPORT TO SUPERINTENDENT FOR CLARIFICATION & INSTRUCTION PRIOR TO FINALISING AND PRICING / ORDERING OR MATERIALS OR COMMENCING AND FABRICATION / CONSTRUCTION. NO VARIATIONS WILL BE ACCEPTED FOR ANY ITEMS CONTAINED IN THE WRITTEN SPECIFICATION THAT ARE NOT SHOWN ON THE ARCHITECTURAL DRAWINGS.

Drawing **ELEVATIONS**

Project PROPOSED COMMERCIAL DEVELOPMENT AT
WOOLWORTHS SUPERMARKET
PRINCES HIGHWAY ,WOLLI CREEK

Scale	1:100@ A0
Drawn	JM
Checked	-
Date	JUNE 2010
Project Principal	G.OLLERTON
Project Number	2631
Drawing Number	A402
Rev	E

Morrison Design Partnership ARCHITECTS Since 1959