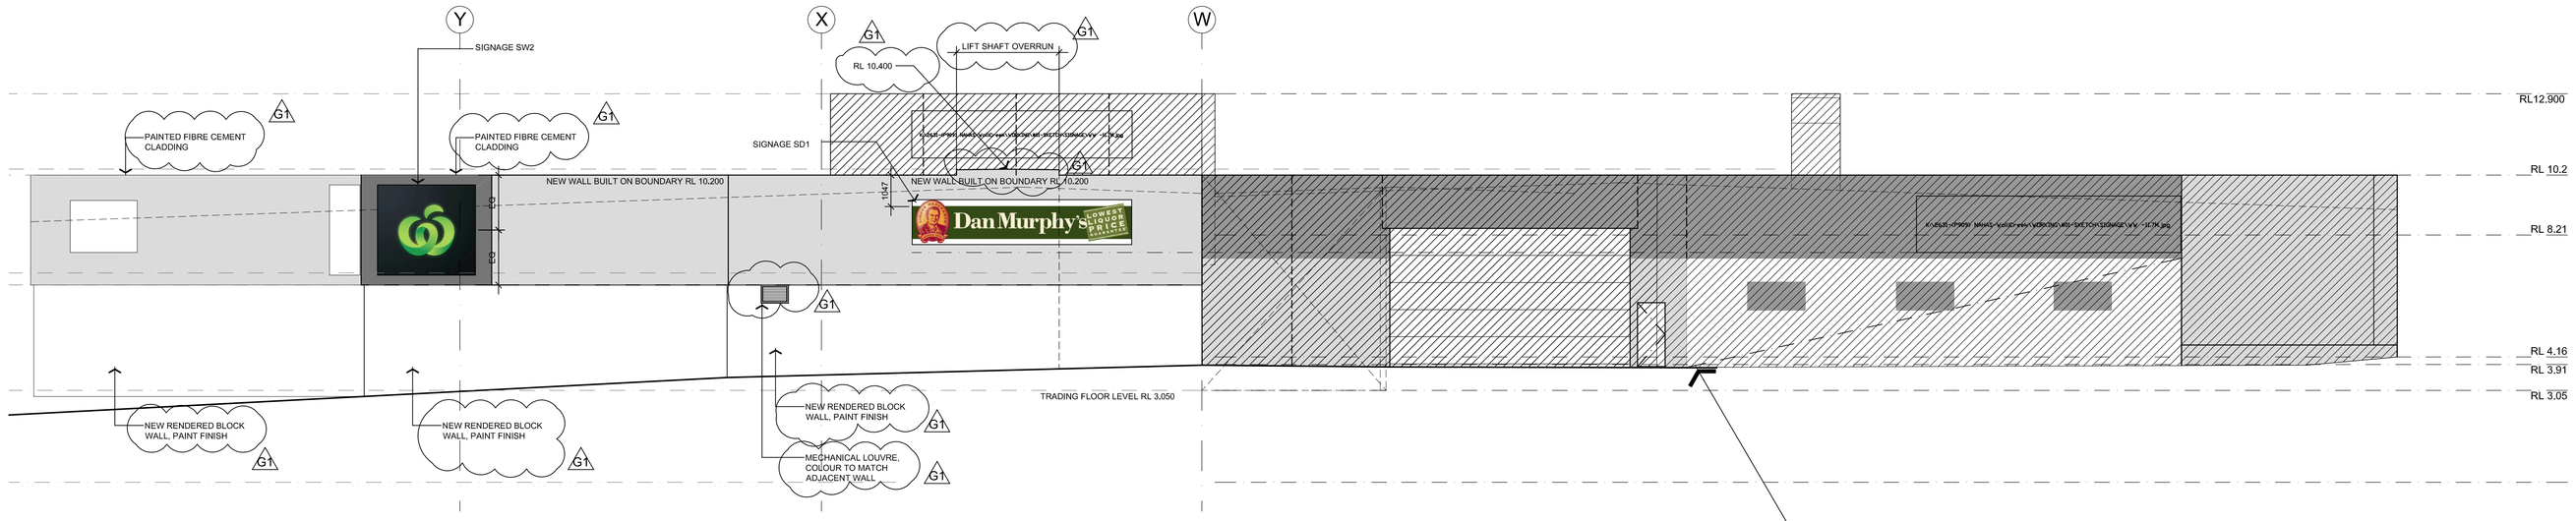


NORTH EASTERN ELEVATION SCALE 1:100

PHASE A BUILDING (HATCHED AREAS)
HAS BEEN CONSTRUCTED AS APPROVED
AND DOES NOT FORM PART OF THIS APPLICATION FOR
MODIFICATION OF CONSENT

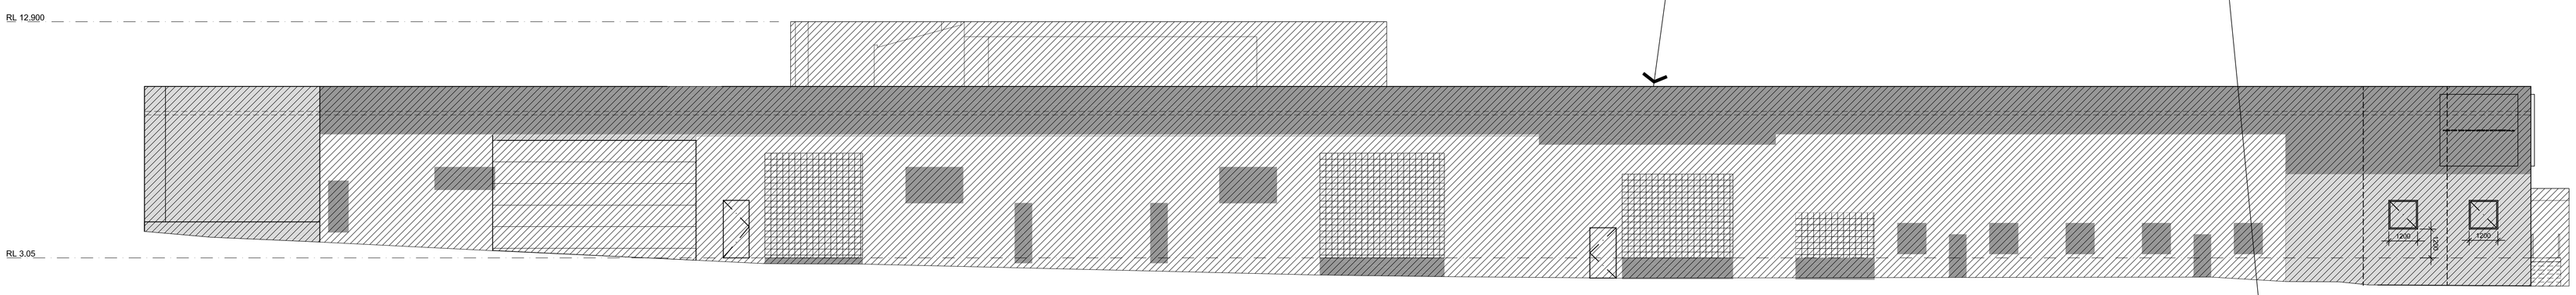


NORTH WESTERN ELEVATION SCALE 1:100

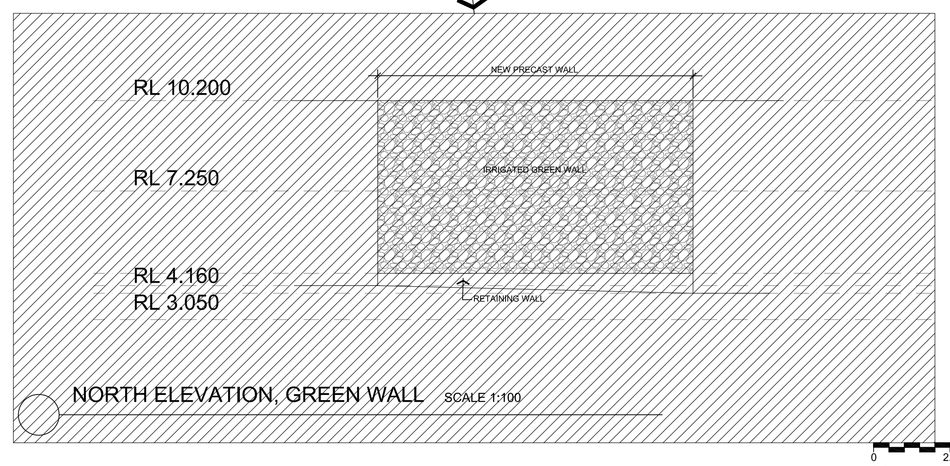


NORTH ELEVATION, GREEN WALL SCALE 1:100

0 2.5 5m
SCALE IN METRES


architecture | interior design | project management

o. 1/136 Willoughby rd Crows Nest NSW 2065
t. 02 9966 5566
f. 02 9966 8303
e. morrisondesign@mdpa.com.au

NSW ARB REG ARCHITECT: G. OLLERTON #7621
ACN: 001 595 248 ABN: 44 001 595 248

morrison design partnership architects pty ltd


**PRELIMINARY DRAWINGS**
NOT TO BE USED FOR CONSTRUCTION PURPOSES

| Rev | Date | Amendment | Initials | Check | Rev | Date | Amendment | Initials | Check | Rev | Date | Amendment | Initials | Check |
|---|---|---|---|---|---|---|---|---|---|---|---|---|---|---|
| G1 | 31/01/2013 | MODIFICATION OF APPROVAL | RAS | | | | | | | | | | | |
| F | 20/09/2010 | PLANNING ISSUE | JM | | | | | | | | | | | |
| E | 14/09/2010 | PRELIMINARY ISSUE | JM | | | | | | | | | | | |
| D | 06/09/2010 | PLANNING ISSUE | JM | | | | | | | | | | | |
| C | 27/08/2010 | PRELIMINARY ISSUE FOR COMMENT | JM | | | | | | | | | | | |
| B | 20/08/2010 | PRELIMINARY ISSUE FOR COMMENT | JM | | | | | | | | | | | |
| A | 28/07/2010 | PRELIMINARY ISSUE FOR DISCUSSION | JM | | | | | | | | | | | |


**GENERAL NOTES**

**Morrison Design Partnership Pty. Limited** accept no responsibility for the usability, completeness or accuracy of data transferred electronically. Recipients should when necessary request a hard copy version for verification. This drawing shall be read in conjunction with all architectural and other consultants drawings and specifications and with such other written instructions as may be issued during the course of the contract. Figured dimensions shall be taken in preference to scaling. Level, datum points and dimensions on this drawing shall be verified by the builder on site. All discrepancies shall be referred to the architect for direction before proceeding with any works.


**SURVEY NOTES**

Survey data included in this drawing is based on information provided by Surveyor's and Engineering and Construction Management Services Pty Ltd (SCMS) of 145 Burwood Rd, Burwood NSW 2134 and is provided for preliminary design purposes only. Based on information supplied by others, reference should be made to original survey drawings verified against site conditions. Survey data must be made to original survey drawings verified against site conditions.


Drawings, plans and designs and the copyright thereof are the property of **Morrison Design Partnership Pty. Ltd.** and must not be used retained or copied without the written permission of Morrison Design Partnership Pty. Ltd. ACN 001 595 288.


This drawing is based on information supplied by others, and must not be relied upon unless checked against site conditions.

| | | | |
|---|---|---|---|
| **Client:** WOOLWORTHS LIMITED 1 WOOLWORTHS WAY BELLA VISTA, NSW 2153 P: (02) 9885 2318 F: (02) 9885 2318 Contact: | **Hydraulics / Stormwater:** | **Electrical Engineer:** | **Kitchen / Laundry Consultant:** |
| **Project Manager:** PLANNEX A CORLIP ST, NORTH PARRAMATTA, NSW 2151 P: (02) 9893 1411 F: (02) 9893 1711 Contact: Peter Gillespie | **P.C.A.** | **Landscape Architect:** | **Fire Services Engineer:** |
| **Structural / Civil Engineer:** | **Mechanical Engineer:** | **Acoustic Consultant:** | **Quantity Surveyor:** |

0 5 10 15 20 200mm

CONTRACTOR IS TO CROSS CHECK ARCHITECTURAL DRAWINGS AGAINST SPECIFICATION FOR ANY INCONSISTENCIES / OMISSIONS / ERRORS DURING TENDERING & CONSTRUCTION & REPORT TO SUPERINTENDENT FOR CLARIFICATION & INSTRUCTION PRIOR TO FINALISING AND PRICING / ORDERING OR MATERIALS OR COMMENCING AND FABRICATION / CONSTRUCTION. NO VARIATIONS WILL BE ACCEPTED FOR ANY ITEMS CONTAINED IN THE WRITTEN SPECIFICATION THAT ARE NOT SHOWN ON THE ARCHITECTURAL DRAWINGS.

Drawing **ELEVATIONS**

Project PROPOSED COMMERCIAL DEVELOPMENT OF WOOLWORTHS SUPERMARKET PRINCES HIGHWAY ,WOLLI CREEK

| | |
|---|---|
| Scale | 1:100 @ A0 |
| Drawn | JM |
| Checked | - |
| Date | JUNE 2010 |
| Project Principal | G.OLLERTON |
| Project Number | 2631 |
| Drawing Number | A401 |
| Rev | G1 |

Morrison Design Partnership ARCHITECTS Since 1969

K:\2631-FOLLOWUP FILE WOLLI CREEK-OTHERWISE ARCHIVED-PROPOSAL 1029\WORKING\SECTION 96\2631-A-410-ELEVATIONS-DrSection96.dwg
Thursday, 31 January 2013 3:33:58 PM