Plan of: PROPOSED ADDITIONAL DISTURBANCE AREA - MODIFICATION 2
Lots 12 & 13 D.P.1024564
KARUAH EAST QUARRY

Location: Pacific Highway Karuah

Council: Mid Coast

Datum:	A.H.D.	Create Date:	6th September 2012
Origin:	Lidar Data	Sheet:	1 of 1
Projection:	M.G.A.	Plan By:	ZJ
Origin:		Project Manager:	MR
North Direction:	Grid	Office:	Hunter
Contour Interval:	2.0m	Plan Purpose:	Approval

Version:	U (10/08/2018)
Client:	Karuah East Quarry Pty. Ltd.
Survey:	N/A
AutoCAD:	Dwg\11819-SITE-004-U
Our Ref:	11819

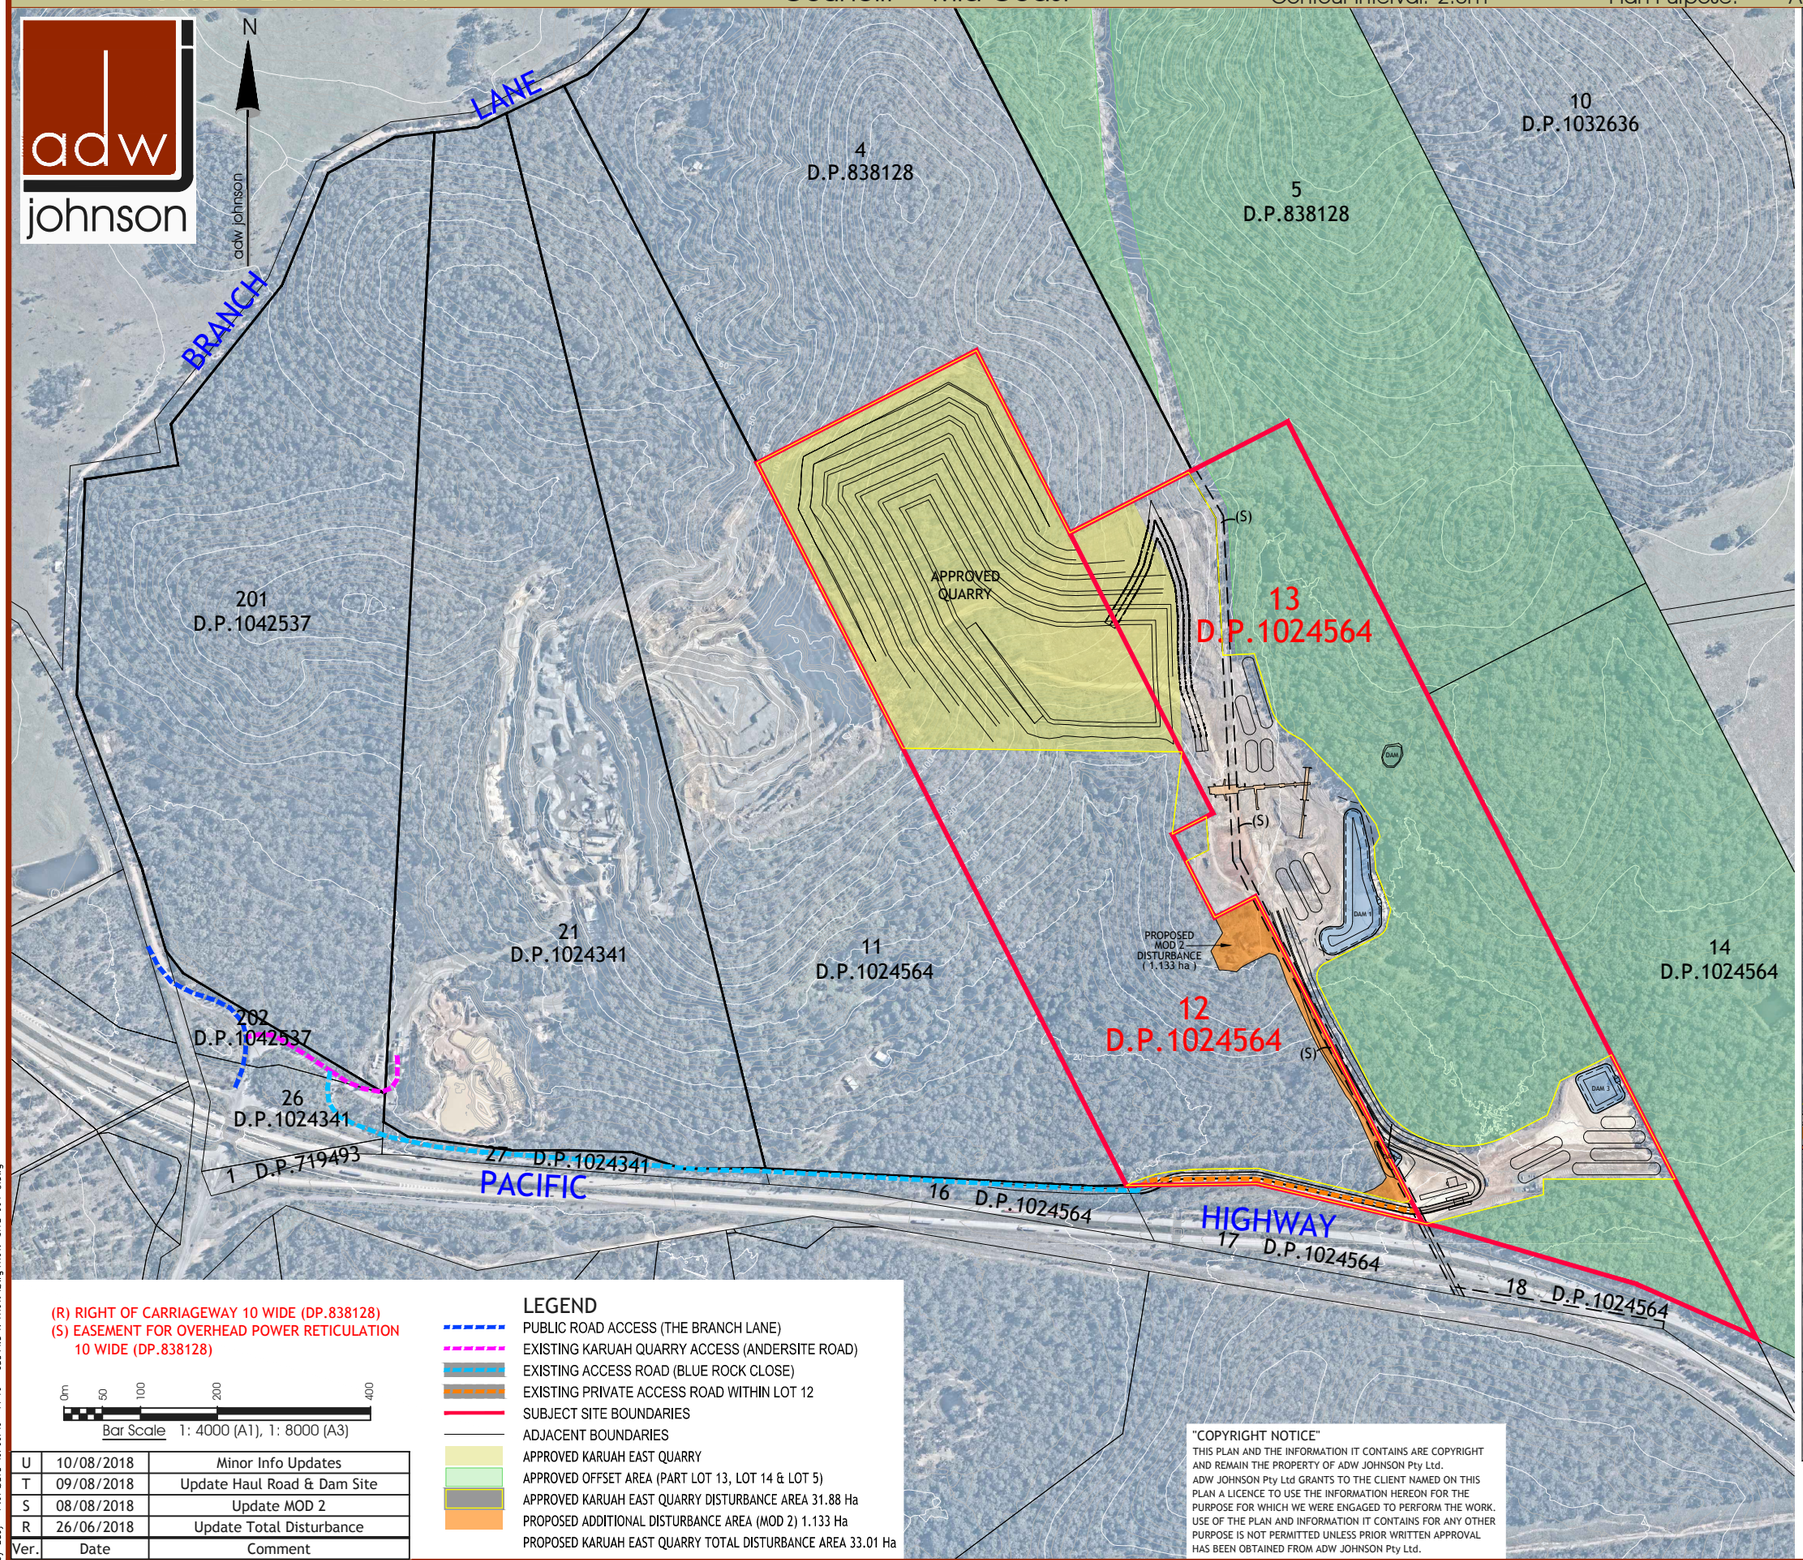

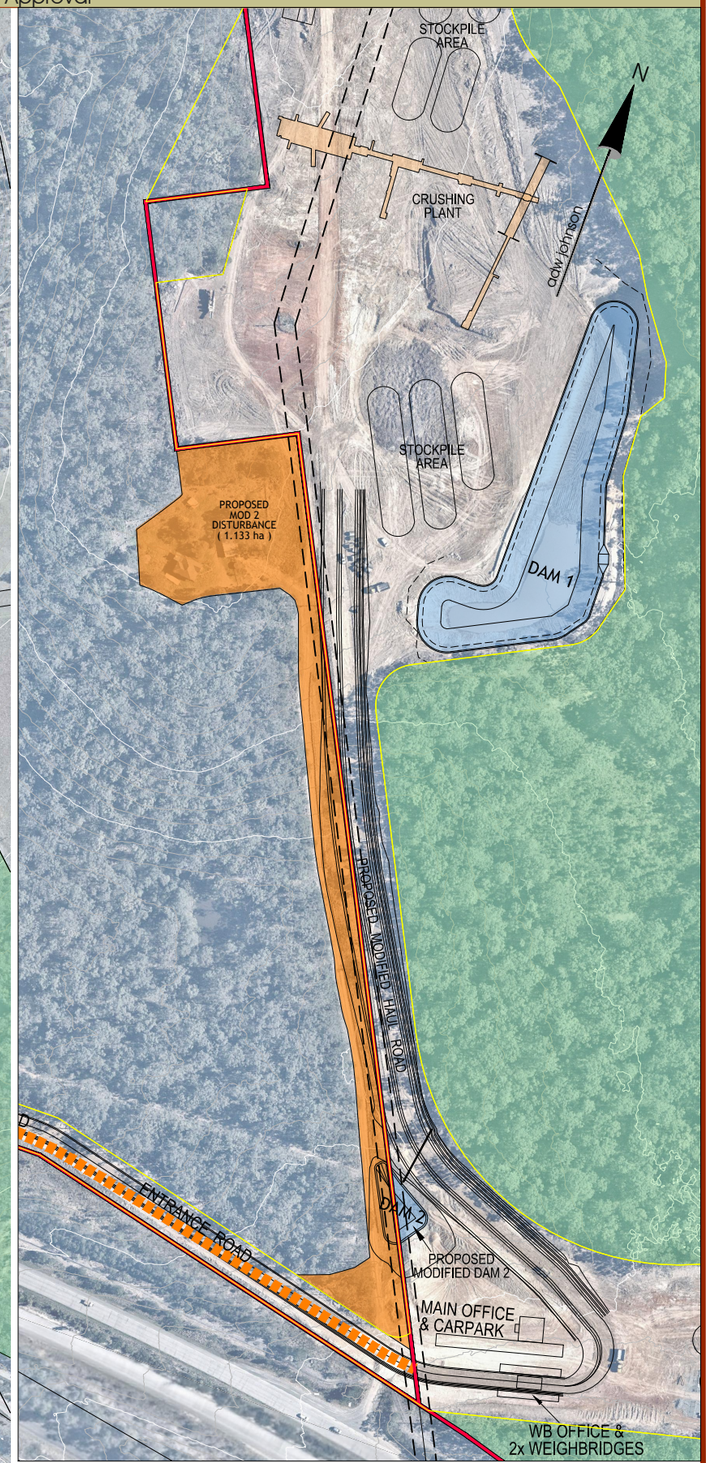

(R) RIGHT OF CARRIAGEWAY 10 WIDE (DP.838128)
(S) EASEMENT FOR OVERHEAD POWER RETICULATION 10 WIDE (DP.838128)

0m 50 100 200 400
Bar Scale 1: 4000 (A1), 1: 8000 (A3)

LEGEND
- PUBLIC ROAD ACCESS (THE BRANCH LANE)
- EXISTING KARUAH QUARRY ACCESS (ANDERSITE ROAD)
- EXISTING ACCESS ROAD (BLUE ROCK CLOSE)
- EXISTING PRIVATE ACCESS ROAD WITHIN LOT 12
- SUBJECT SITE BOUNDARIES
- ADJACENT BOUNDARIES
- APPROVED KARUAH EAST QUARRY
- APPROVED OFFSET AREA (PART LOT 13, LOT 14 & LOT 5)
- APPROVED KARUAH EAST QUARRY DISTURBANCE AREA 31.88 Ha
- PROPOSED ADDITIONAL DISTURBANCE AREA (MOD 2) 1.133 Ha
- PROPOSED KARUAH EAST QUARRY TOTAL DISTURBANCE AREA 33.01 Ha

Ver.	Date	Comment
U	10/08/2018	Minor Info Updates
T	09/08/2018	Update Haul Road & Dam Site
S	08/08/2018	Update MOD 2
R	26/06/2018	Update Total Disturbance

"COPYRIGHT NOTICE"
THIS PLAN AND THE INFORMATION IT CONTAINS ARE COPYRIGHT AND REMAIN THE PROPERTY OF ADW JOHNSON Pty Ltd.
ADW JOHNSON Pty Ltd GRANTS TO THE CLIENT NAMED ON THIS PLAN A LICENCE TO USE THE INFORMATION HEREON FOR THE PURPOSE FOR WHICH WE WERE ENGAGED TO PERFORM THE WORK. USE OF THE PLAN AND INFORMATION IT CONTAINS FOR ANY OTHER PURPOSE IS NOT PERMITTED UNLESS PRIOR WRITTEN APPROVAL HAS BEEN OBTAINED FROM ADW JOHNSON Pty Ltd.

INSERT: PLANT & OFFICE

0 25 50 75 100 150
Bar Scale 1: 1500 (A1), 1: 3000 (A3)

adw johnson unit 7, building 2, 335 hillsborough road, warners bay 2282 ph: (02) 49785100 fax: (02) 49785199 hunter@adwjohnson.com.au abn 62 129 445 398

Plotted By: zacj Plot Date: 10/08/18 - 14:46 Cad File: N:\11819\Dwg\11819-SITE-004-U.dwg