© FRANCIS-JONES MOREHEN THORP 2010 ABN 97 277 34

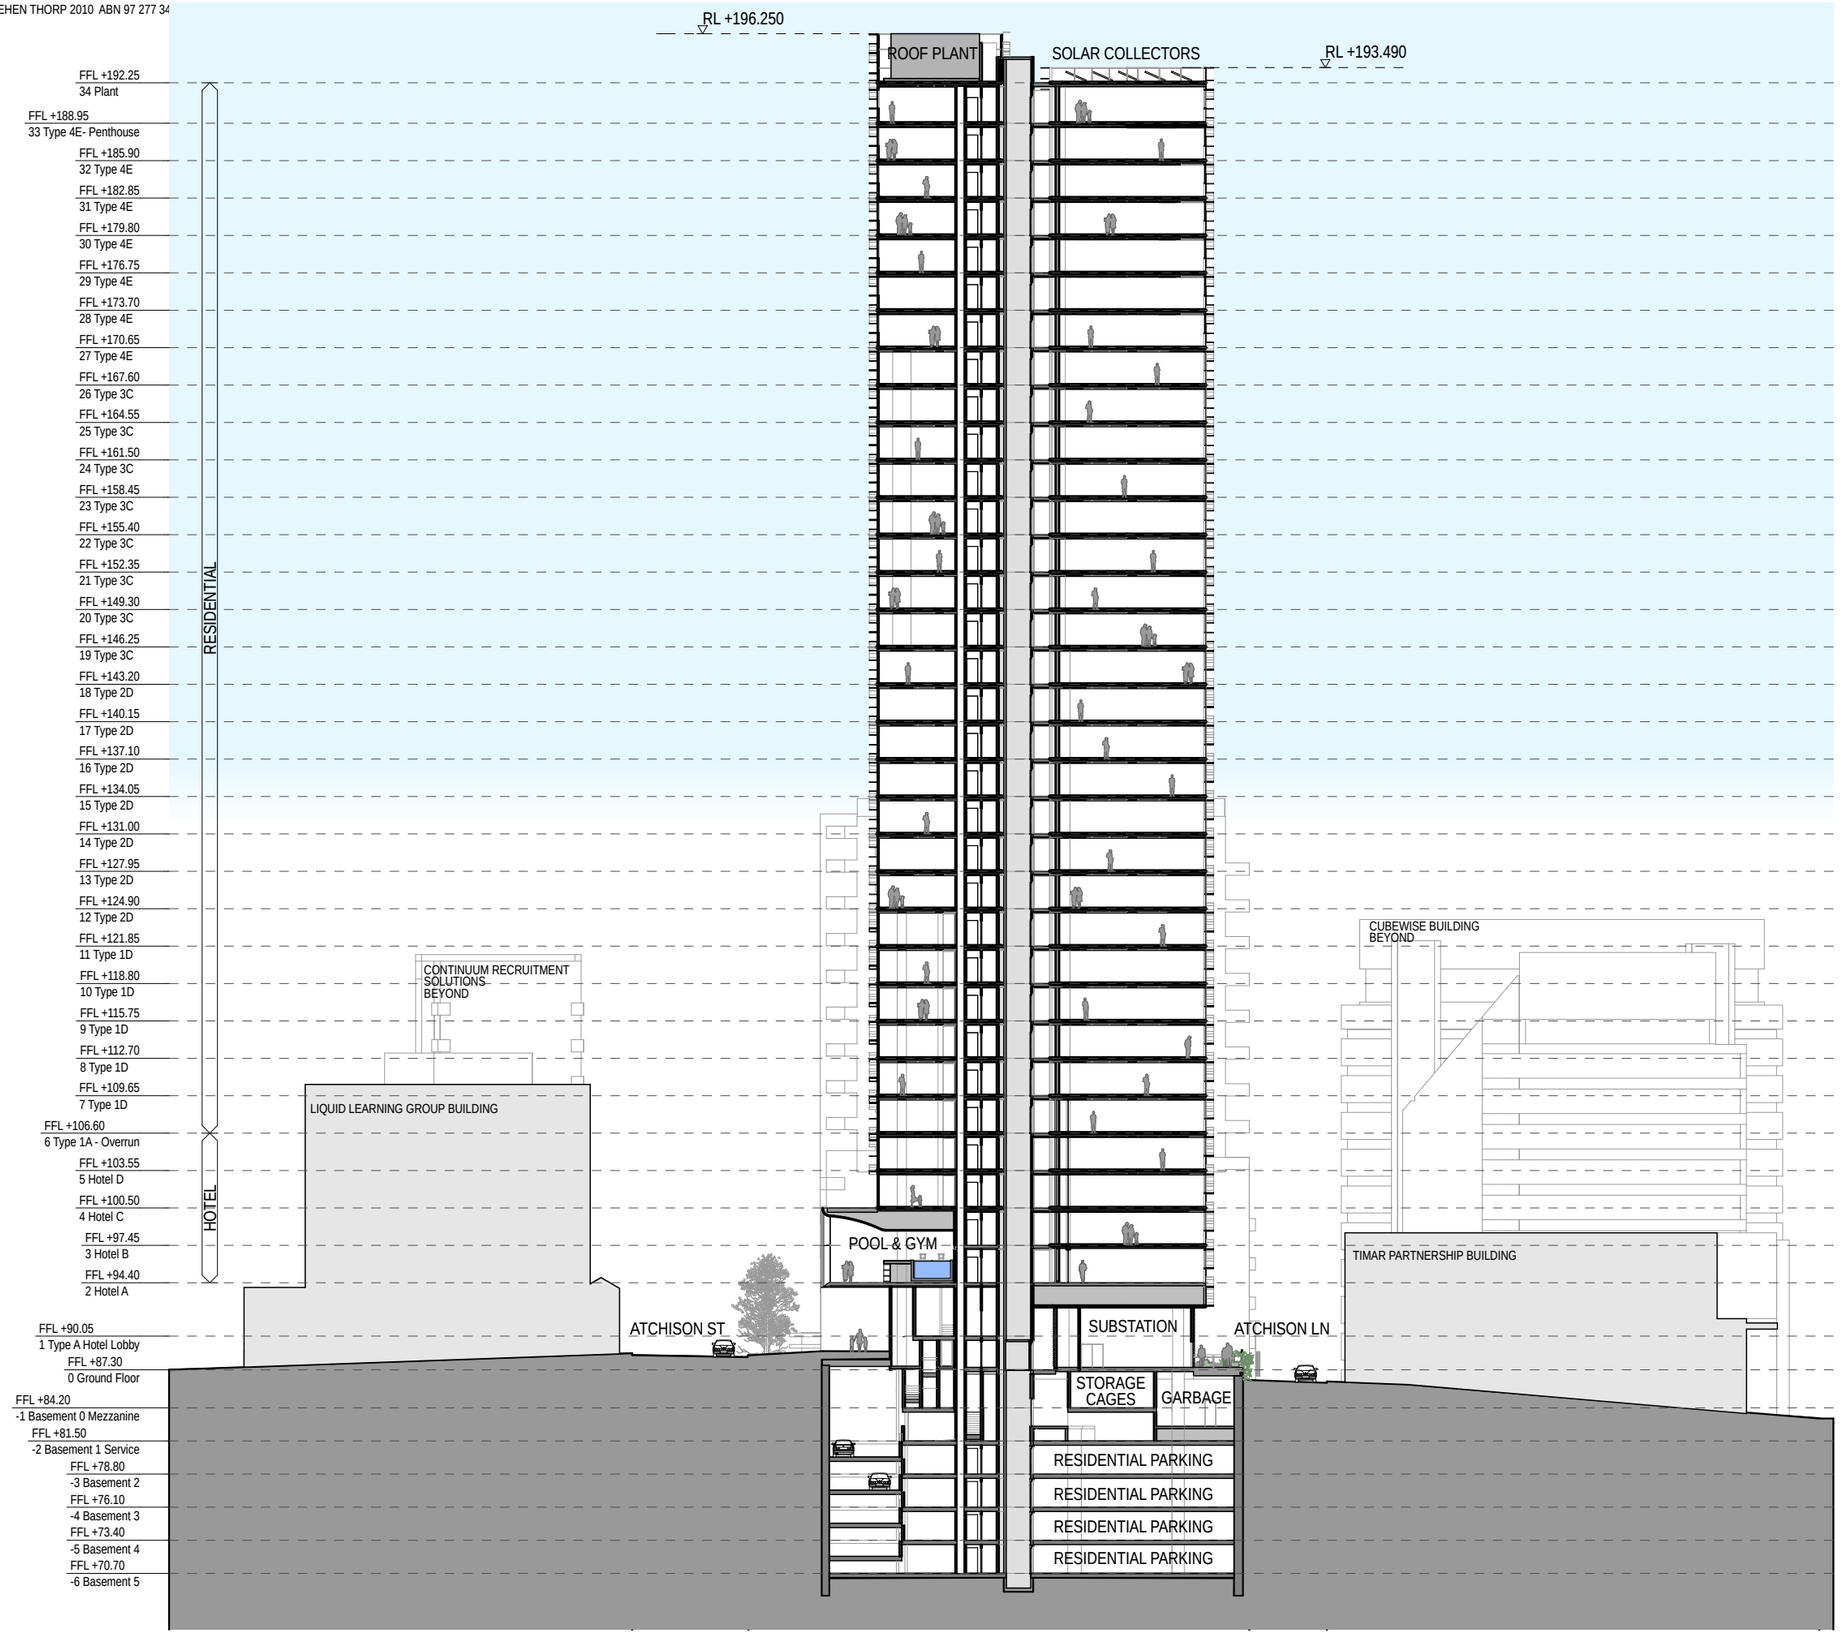

ABSA
Assr # 20209 Cert # 11030446
Sign E.J. Finnane
Date 18 June 2010

fjmt
francis-jones morehen thorp

NORTH SOUTH SECTION

0 5 10 20m

1:500 @ A3 JUNE 2010

Proposed Mixed Use Redevelopment - 6-16 Atchison St, St Leonards

PA-200-01

© FRANCIS-JONES MOREHEN THORP 2010 ABN

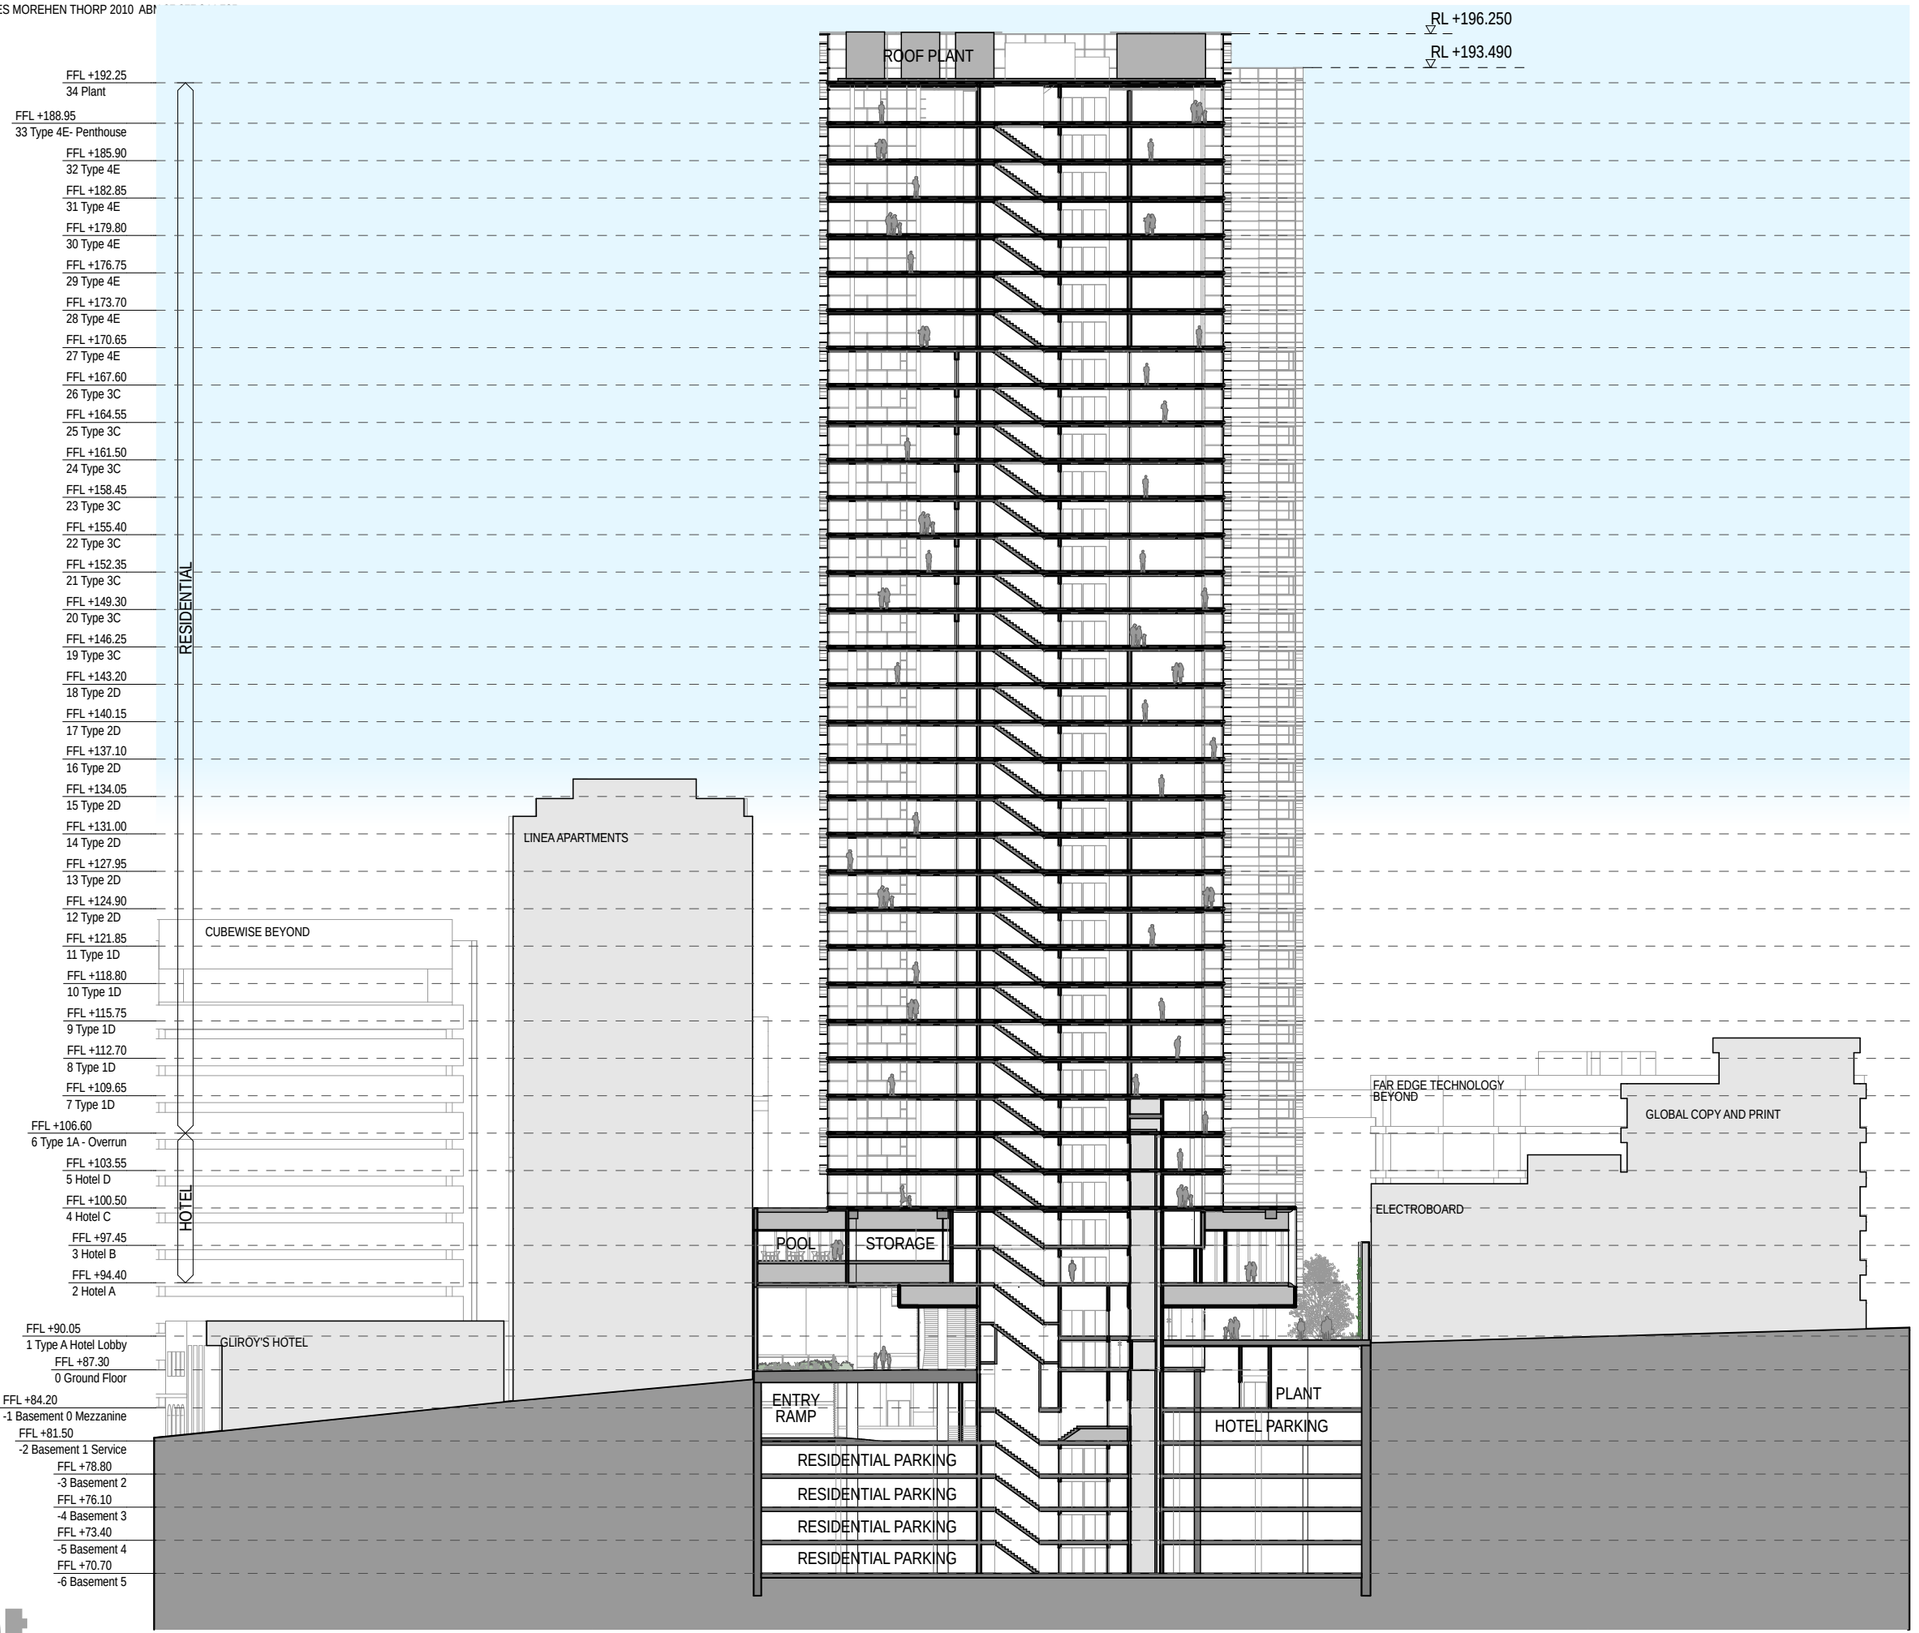

ABSA
Assr # 20209 Cert # 11030446
Sign E.J. Finnane
Date 18 June 2010

fjmt
francis-jones morehen thorp

EAST WEST SECTION

Proposed Mixed Use Redevelopment - 6-16 Atchison St, St Leonards

0 5 10 20m

1:500 @ A3

JUNE 2010

PA-200-02

© FRANCIS-JONES MOREHEN THORP PTY LTD 2010 ABN 28 101 197 219

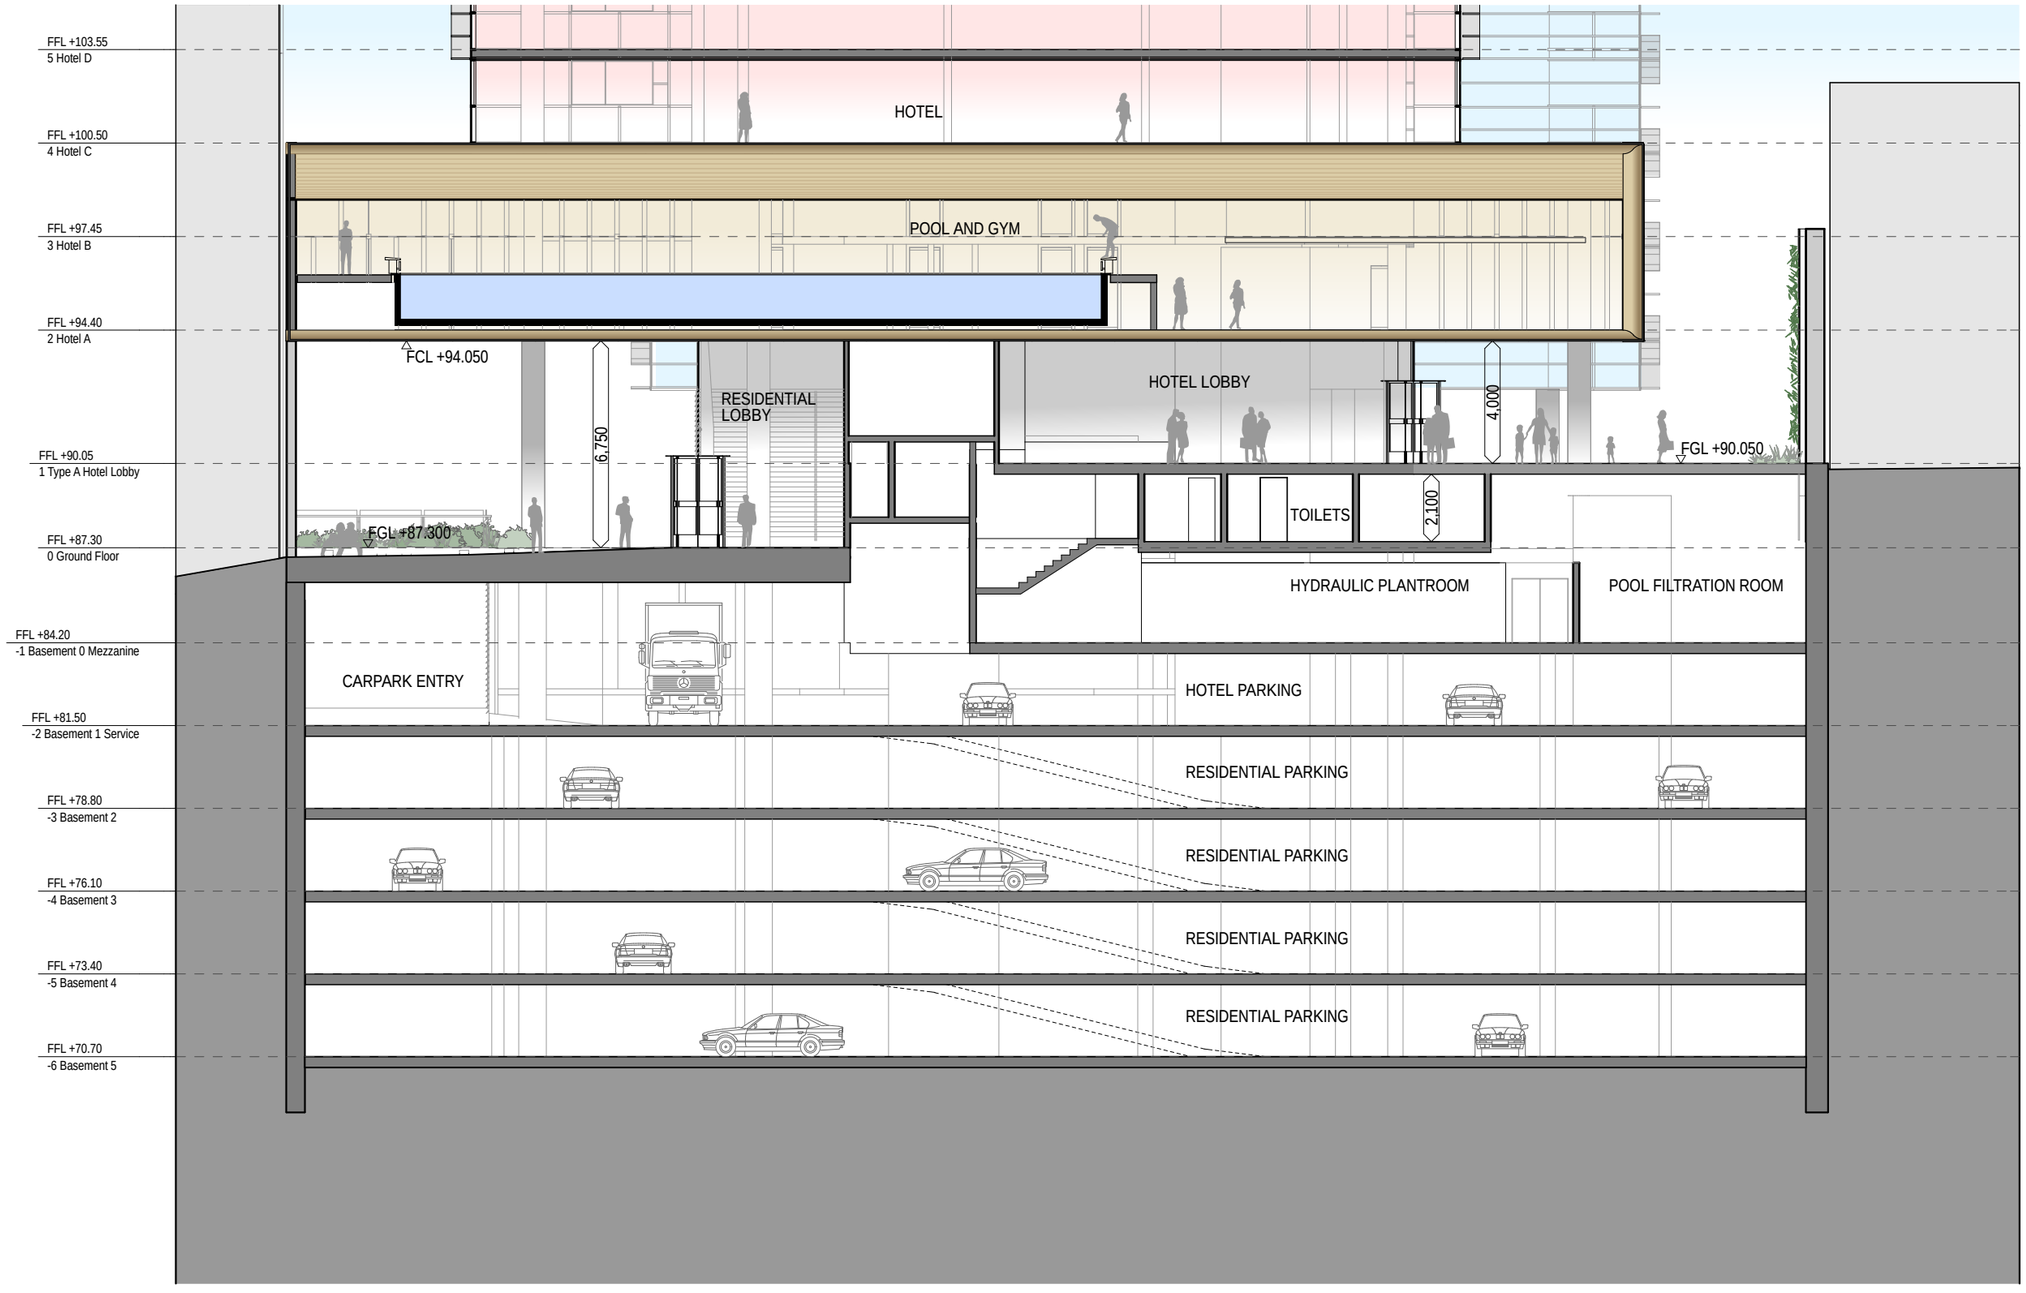

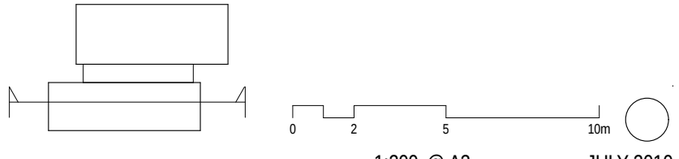

fjmt
francis-jones morehen thorp

PODIUM ATCHISON ST EW

Proposed Mixed Use Redevelopment - 6-16 Atchison St, St Leonards

1:200 @ A3

JULY 2010

PA-210-01

© FRANCIS-JONES MOREHEN THORP PTY LTD 2010 ABN 28 101 197 219

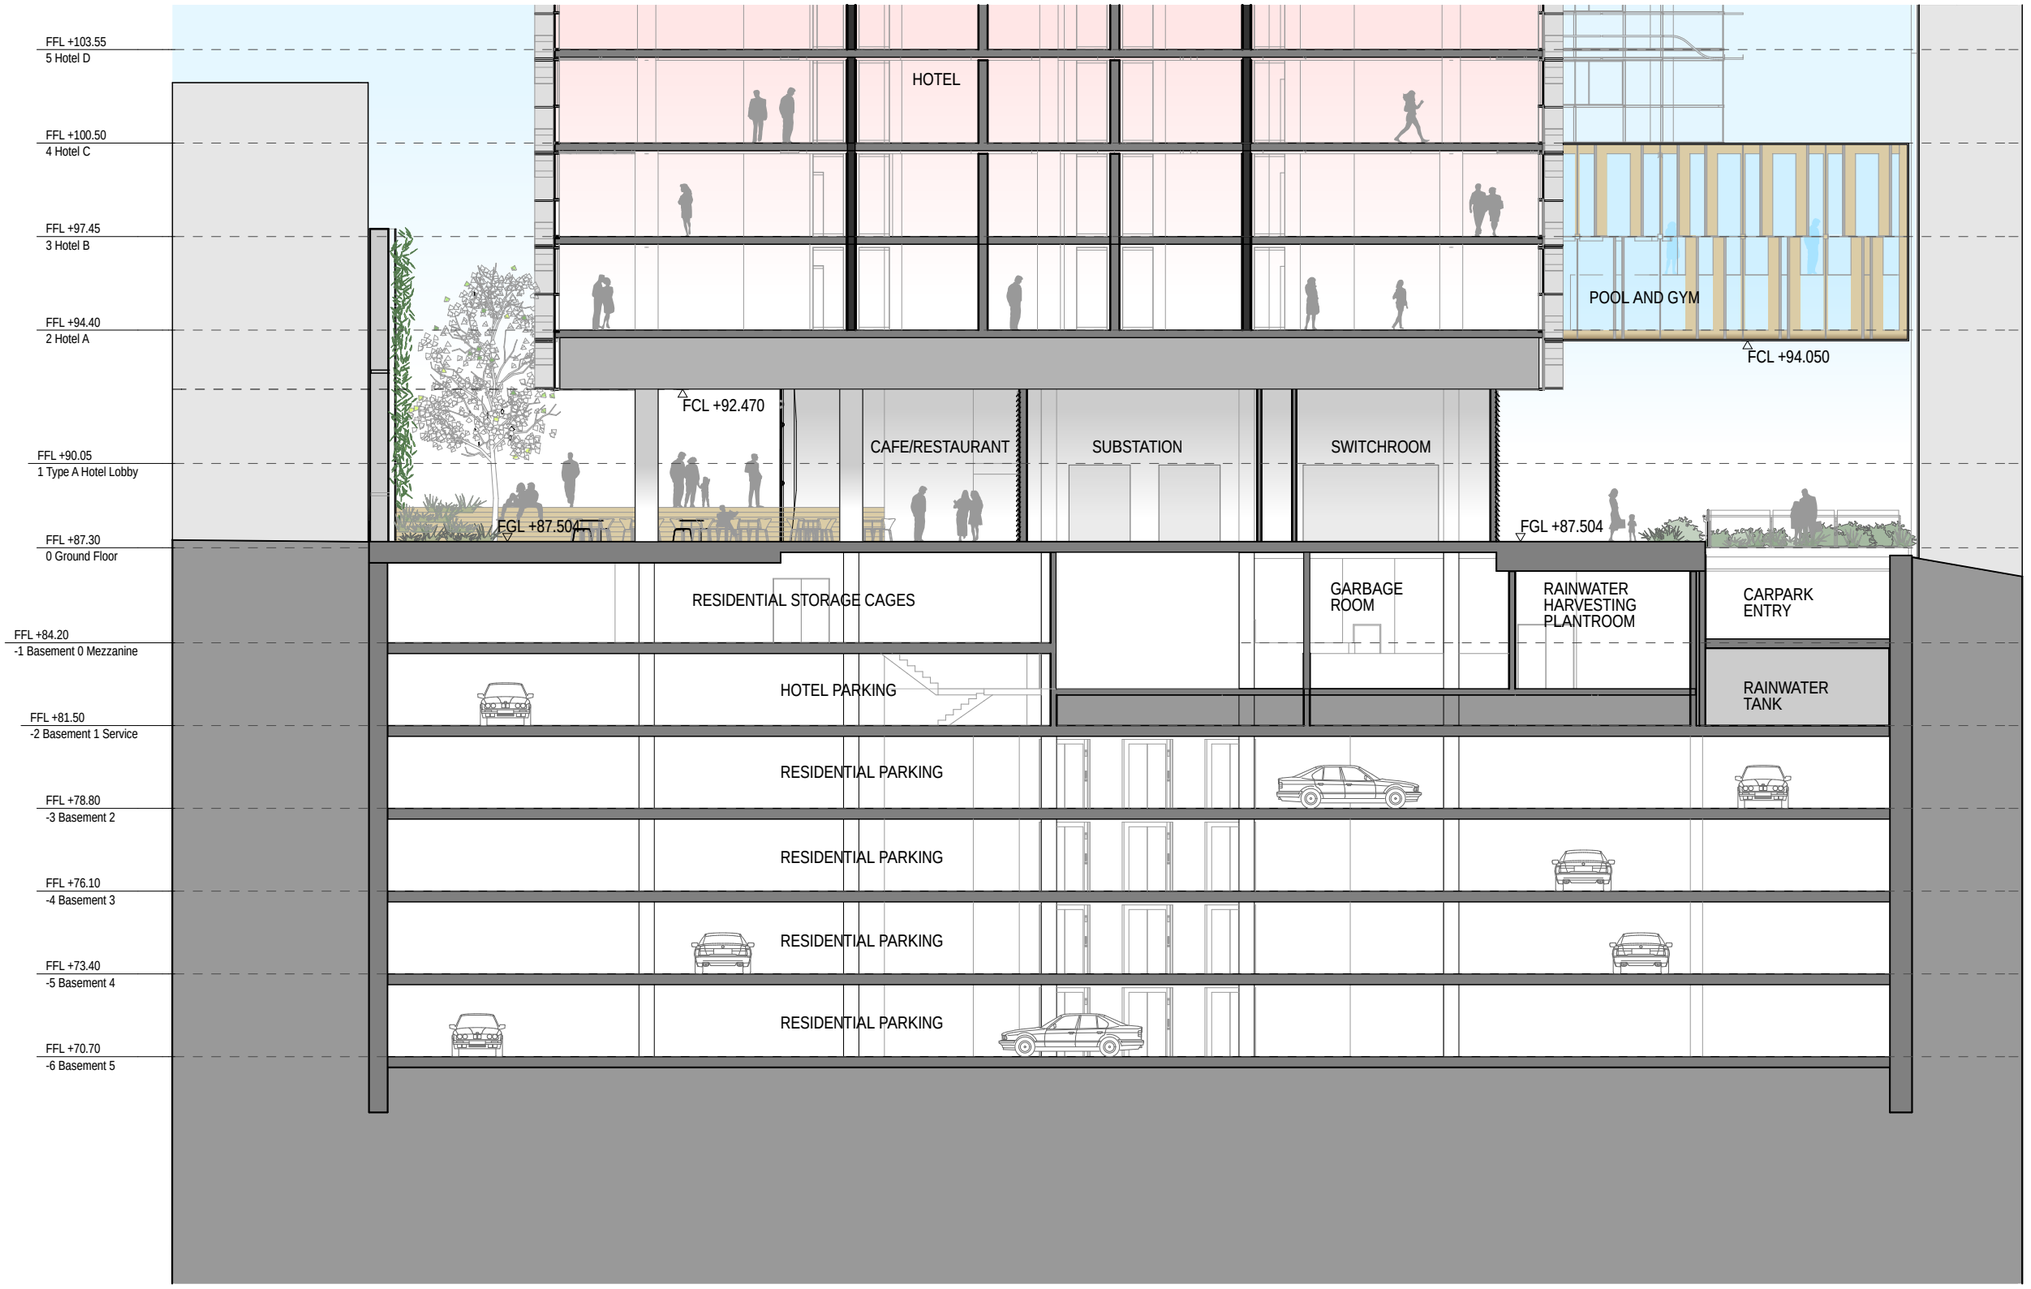

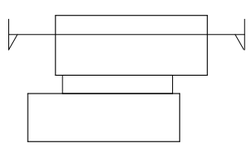

0 2 5 10m

1:200 @ A3 JULY 2010

fjmt
francis-jones morehen thorp

PODIUM ATCHISON LANE EW

Proposed Mixed Use Redevelopment - 6-16 Atchison St, St Leonards

PA-210-02

© FRANCIS-JONES MOREHEN THORP PTY LTD 2010 ABN 28 101 197 219

0 2 5 10m

1:200 @ A3

JULY 2010

fjmt
francis-jones morehen thorp

PUBLIC DOMAIN CAFE NS

Proposed Mixed Use Redevelopment - 6-16 Atchison St, St Leonards

PA-210-03

© FRANCIS-JONES MOREHEN THORP PTY LTD 2010 ABN 28 101 197 219

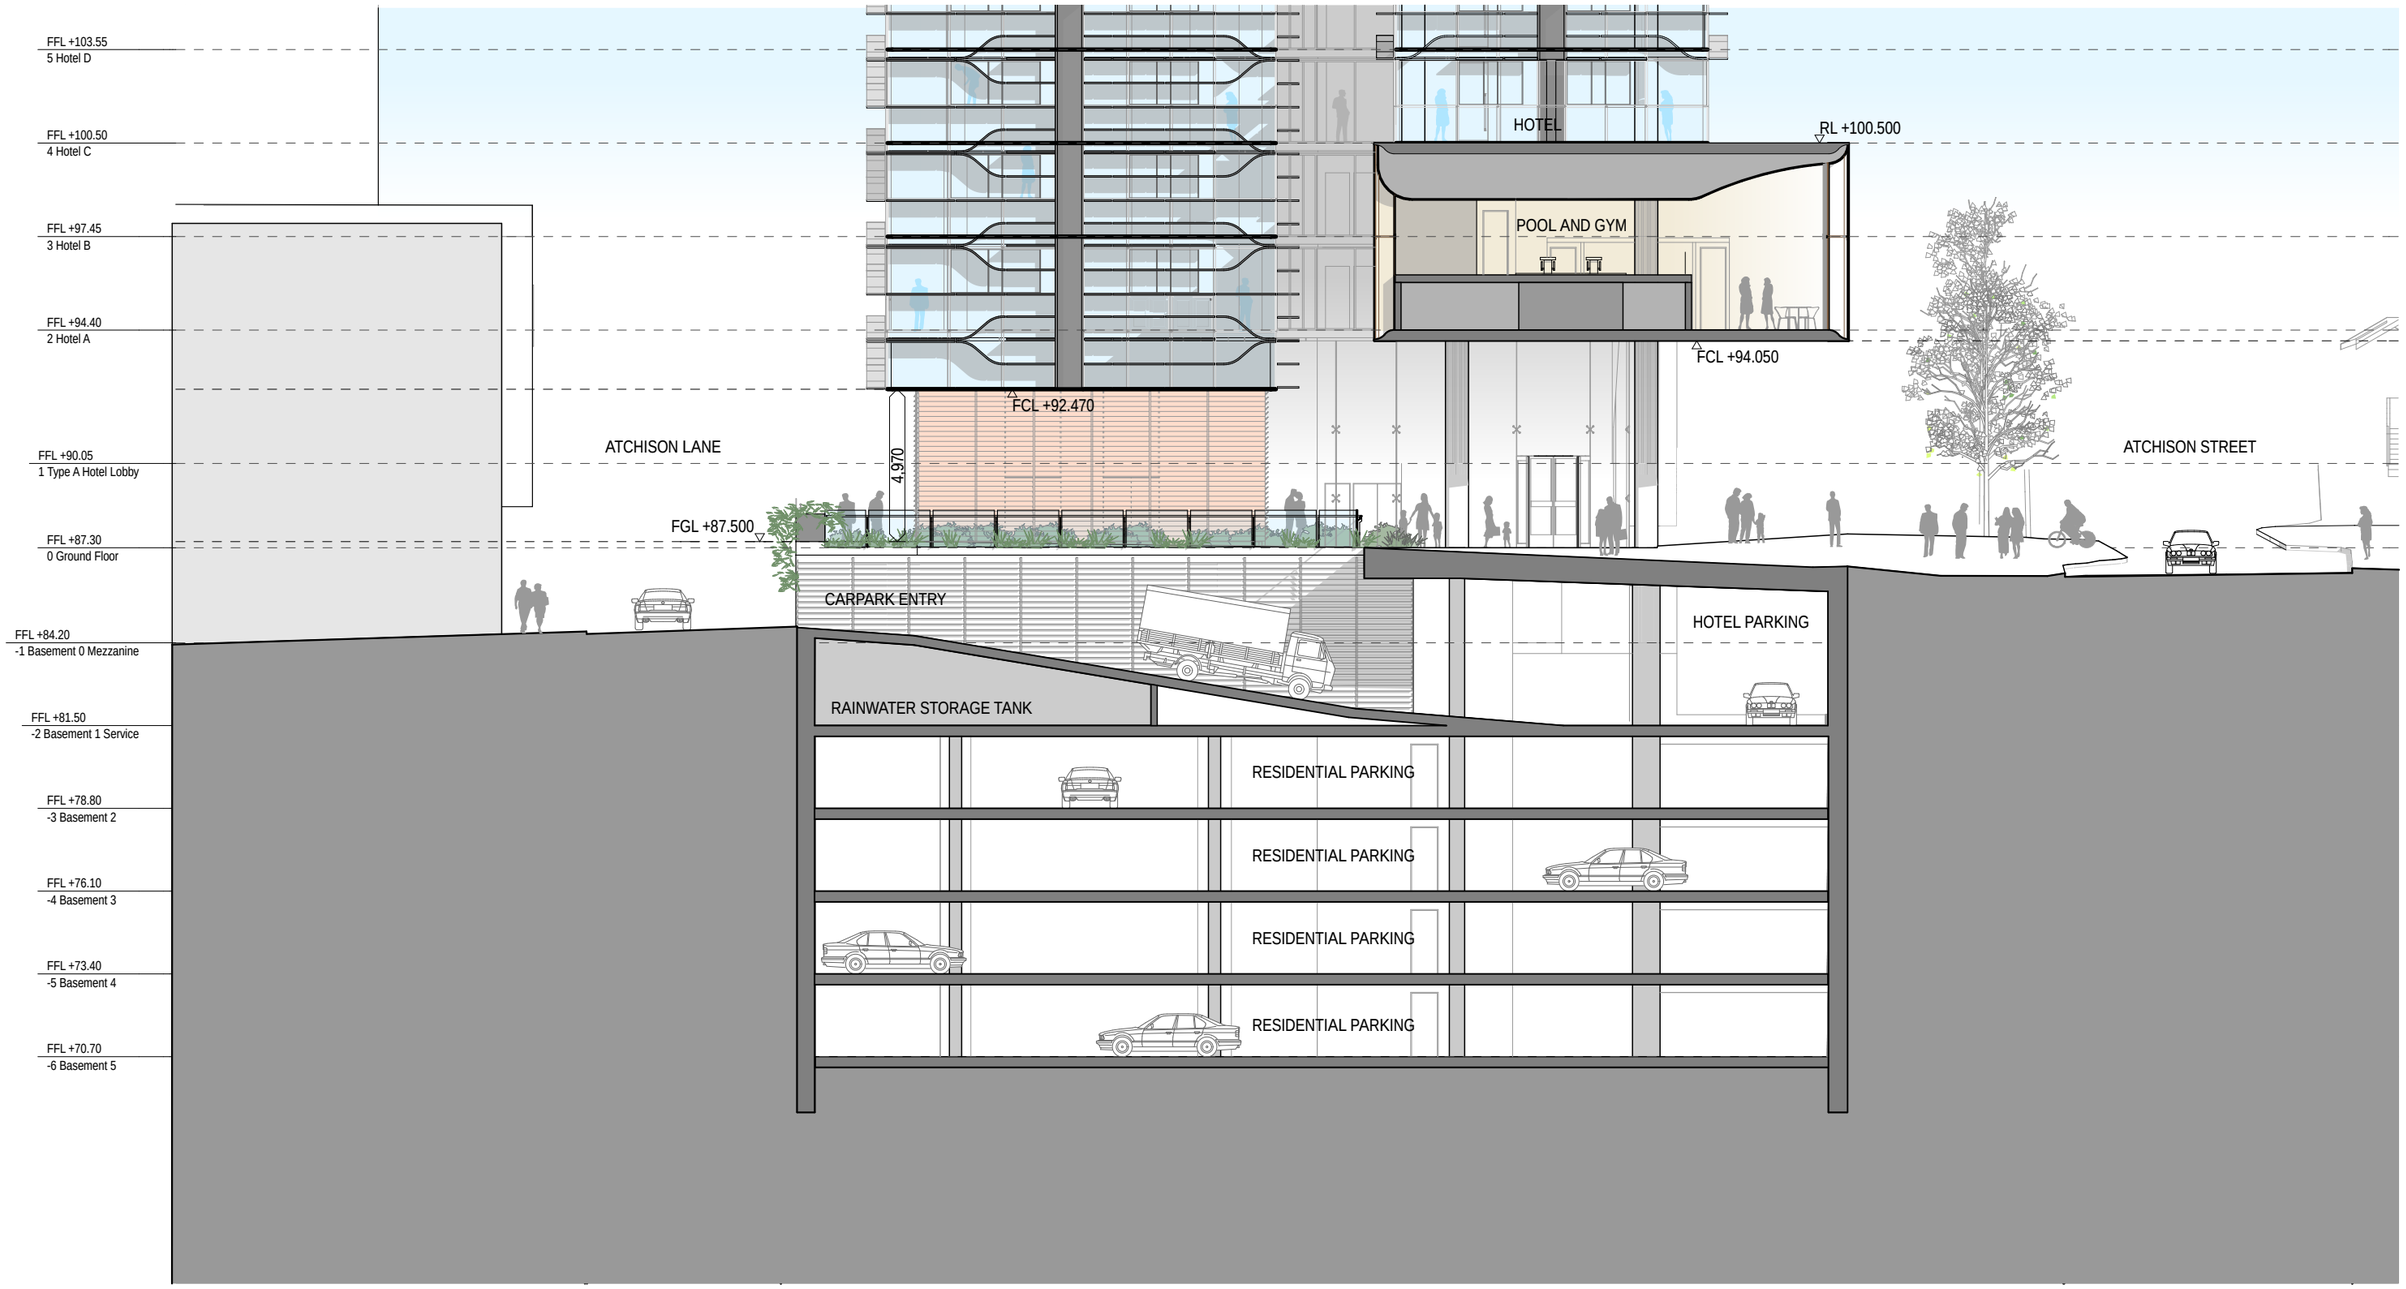

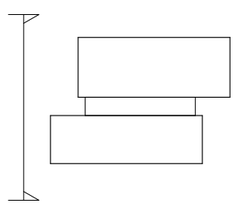

0 2 5 10m

1:200 @ A3 JULY 2010

fjmt
francis-jones morehen thorp

PUBLIC DOMAIN CARPARK NS

Proposed Mixed Use Redevelopment - 6-16 Atchison St, St Leonards

PA-210-04

© FRANCIS-JONES MOREHEN THORP PTY LTD 2010 ABN 28 101 197 219

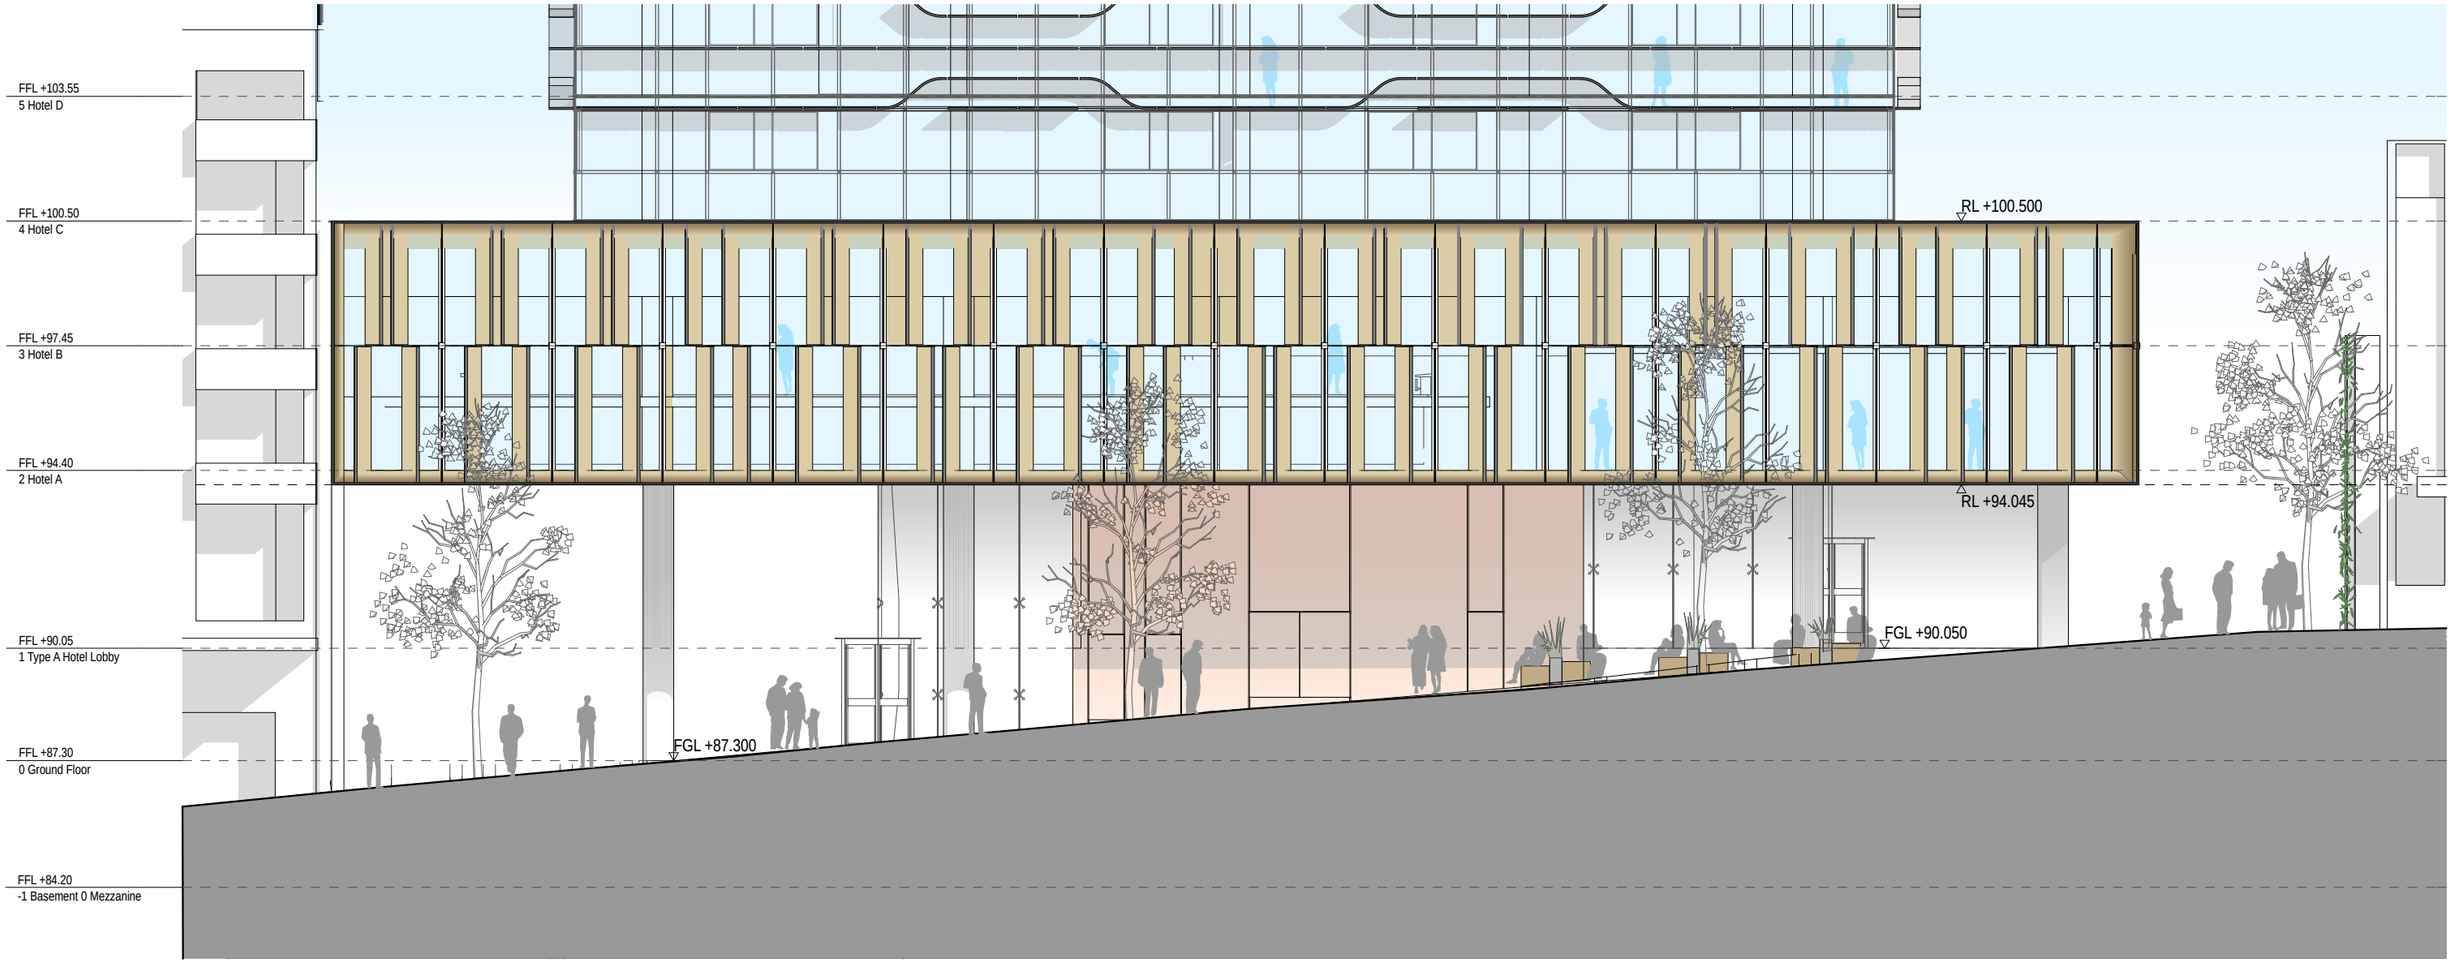

fjmt
francis-jones morehen thorp

PUBLIC DOMAIN ATCHISON ST ELEVATION

Proposed Mixed Use Redevelopment - 6-16 Atchison St, St Leonards

0 2 5 10m

1:200 @ A3

JULY 2010

PA-210-05

© FRANCIS-JONES MOREHEN THORP PTY LTD 2010 ABN 28 101 197 219

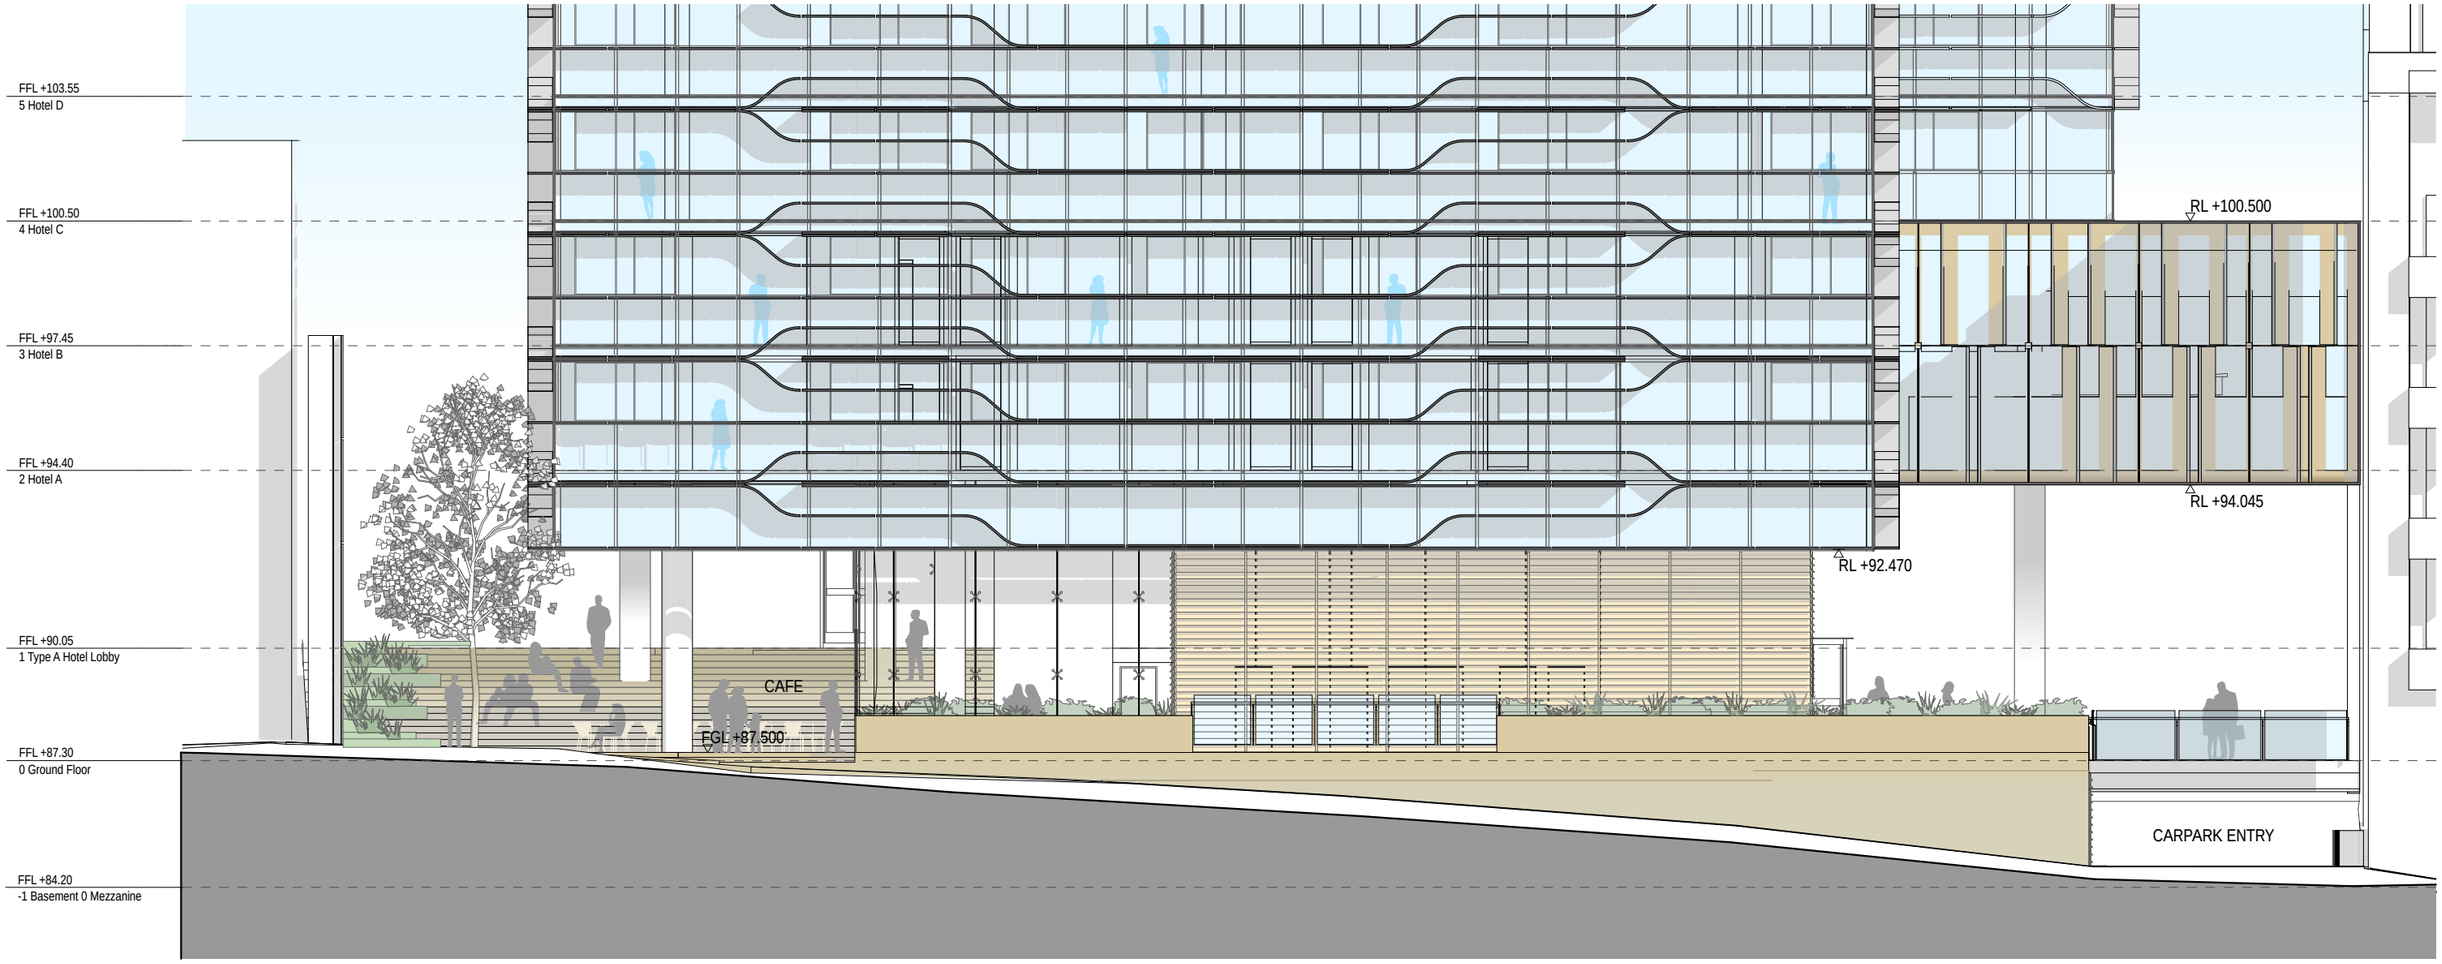

fjmt
francis-jones morehen thorp

PUBLIC DOMAIN ATCHISON LANE ELEVATION

0 2 5 10m

1:200 @ A3 JULY 2010

Proposed Mixed Use Redevelopment - 6-16 Atchison St, St Leonards ATCHISON STREET MIXED-USE DEVELOPMENT - ENVIRONMENTAL ASSESSMENT REPORT PA-210-06