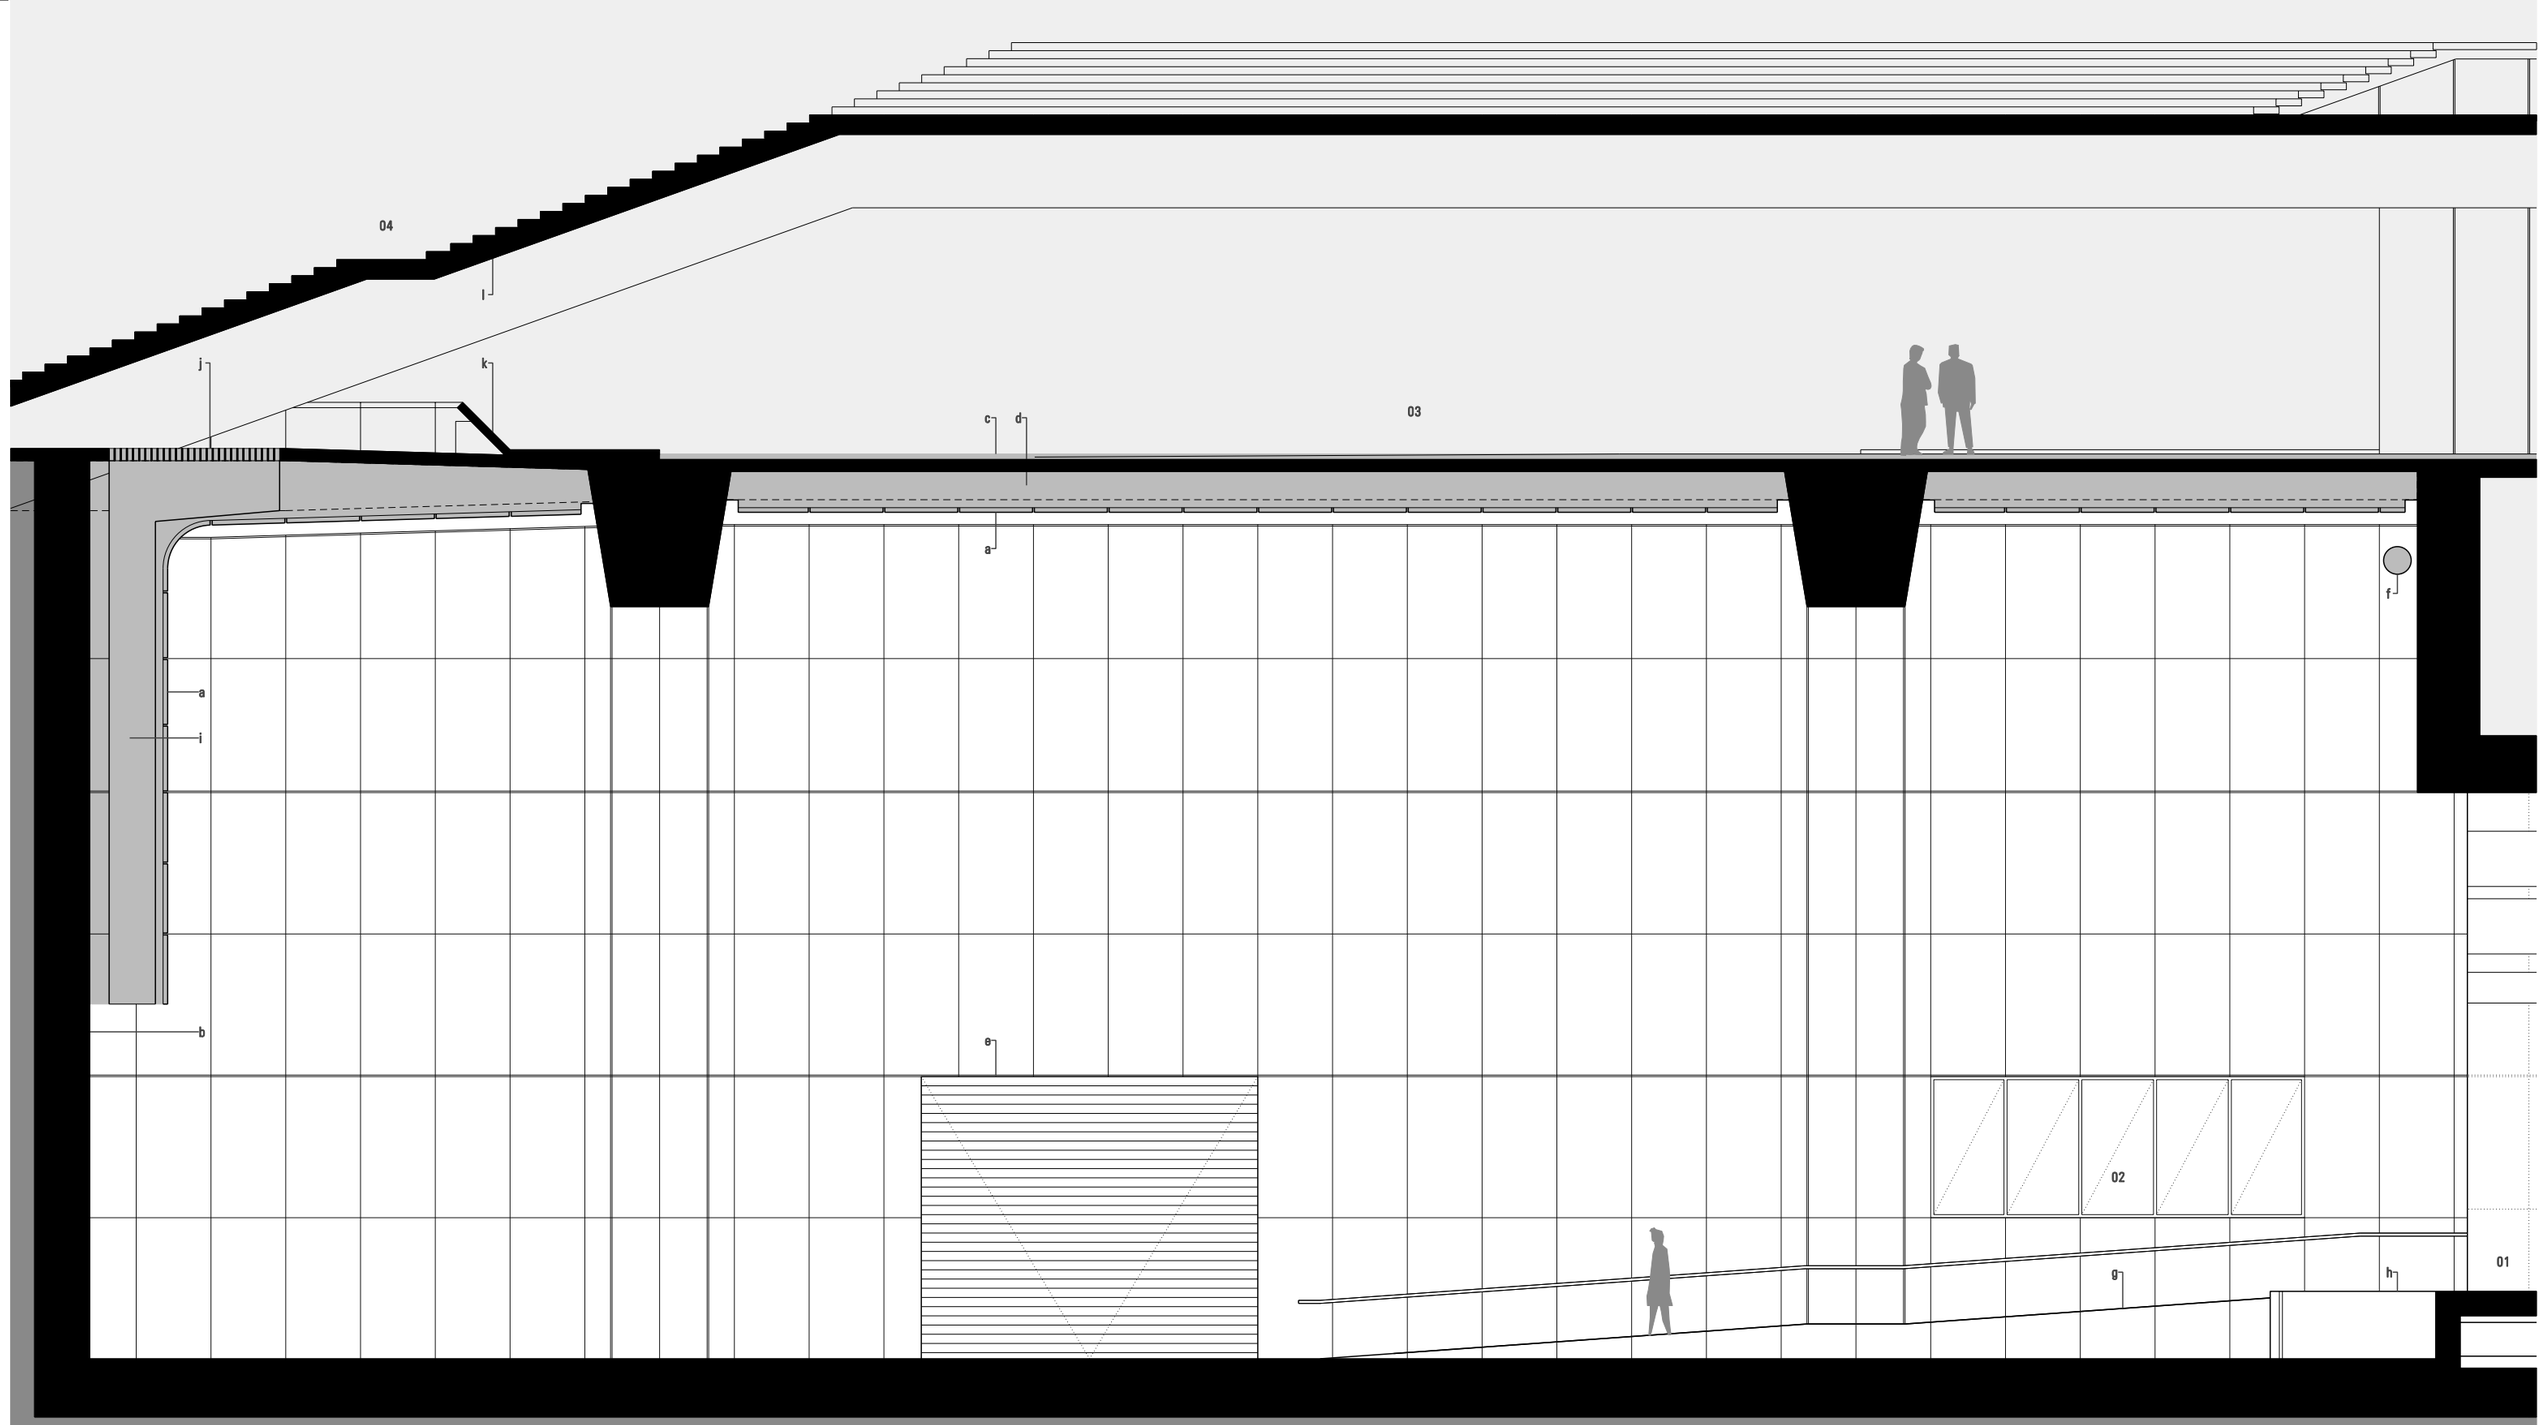

01 REAR LOADING DOCK
02 DOCK CONTROL BEYOND
03 VEHICLE CONCOURSE
04 MONUMENTAL STAIR

a Compressed Fibre Cement Panels
b Class 2 Conrete Walls
c Reinstate Existing Finishes
d Existing Tie Beams
e Roller Door to Garbage Collection
f Stormwater Diversion
g Ramp
h Scissor Lift
i Outside Air Intake
j Solid Bronze Grille
k Existing Precast Upstand
l Folded Slab concourse Beams

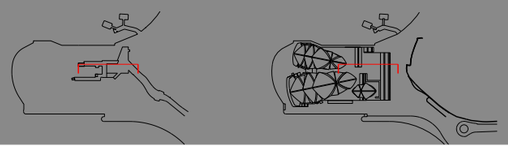

1:100 @ A3 0 1 2 3M

JPW
JOHNSON PILTON WALKER

Johnson Pilton Walker Pty Ltd ACN 095 778 868
Level 10 Plaza Building Australia Square, 95 Pitt Street, Sydney,
NSW 2000 Australia
Telephone +61 2 9259 5900
Facsimile +61 2 9259 5999

SYDNEY OPERA HOUSE - VAPS PROJECT
ENVIRONMENTAL ASSESSMENT
DELIVERY DOCK_ELEVATION EAST

EA-455 / REV.00

0934 2 JUNE 2010