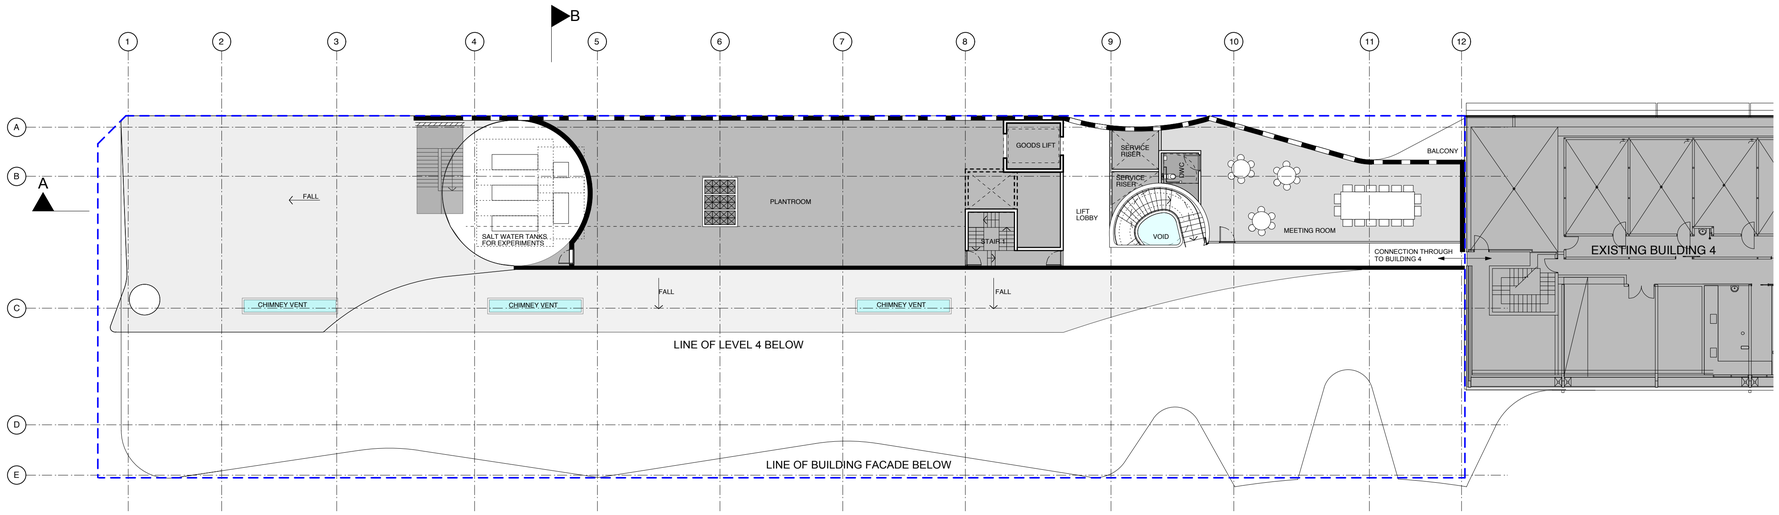

SITE BOUNDARY

VOID/VENT/ROOFLIGHT AS NOTED

REFERENCE MAP

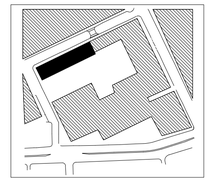

NORTH

0 4 8 16m

1:250

NOTES

1. BUILDER/CONTRACTOR SHALL VERIFY JOB DIMENSIONS BEFORE ANY JOB COMMENCES.
2. FIGURED DIMENSIONS TAKE PRECEDENCE OVER DRAWINGS AND JOB DIMENSIONS.
3. ALL SHOP DRAWINGS SHALL BE SUBMITED TO THE ARCHITECT/CONSULTANT, AND MANUFACTURE SHALL NOT COMMENCE PRIOR TO RETURN OF INSPECTED SHOP DRAWINGS BY THE ARCHITECT/CONSULTANT.
4. DO NOT SCALE. ASK.

© COPYRIGHT OF THIS DRAWING IS VESTED IN DURBACH BLOCK JAGGERS ARCHITECTS & BVN.

THIS DRAWING IS AN UNCONTROLLED COPY. UNLESS NOTED OTHERWISE.

REV	DESCRIPTION	DATE
A	Revision A	01/06/11
B	Revision B	03/06/11
C	Revision C	27/07/11
D	Revision D	01/08/11
E	Revision E	01/11/11
F	Revision F	14/11/11
G	Draft EAR Application	05/12/11
H	Project Application	21/12/11
I	Post Test of Adequacy	27/01/12

CONSULTANT

DURBACH BLOCK JAGGERS
Level 2, 9 Roslyn St
Potts Point NSW 2011
tel: (02) 8297 3500
fax: (02) 8297 3510

durbach block jaggers + BVN

PROJECT

THOMAS ST BUILDING
PROJECT APPLICATION
MP09_0213

UTS

University of Technology, Sydney
FACILITIES MANAGEMENT UNIT
Tower, Building 1, Level 19, 15 Broadway
Broadway NSW 2007
Ph: 9514-2830 Fax: 9514-4690

Drawing Title

FIFTH FLOOR PLANT CL 05 (RL 35.55)

FMU Project Number

Drawn By	Checked	Approved By	Date App.
CB			

Drawing Scale @ A1	Drawing Status	
1:200	Project Application	
UTS Drg File Name	UTS Drg File No	Rev No
		I

Consultant File Number 1650•110

22/8/11 10:51:02 AM 1650 PLANS CURRENT.vwx