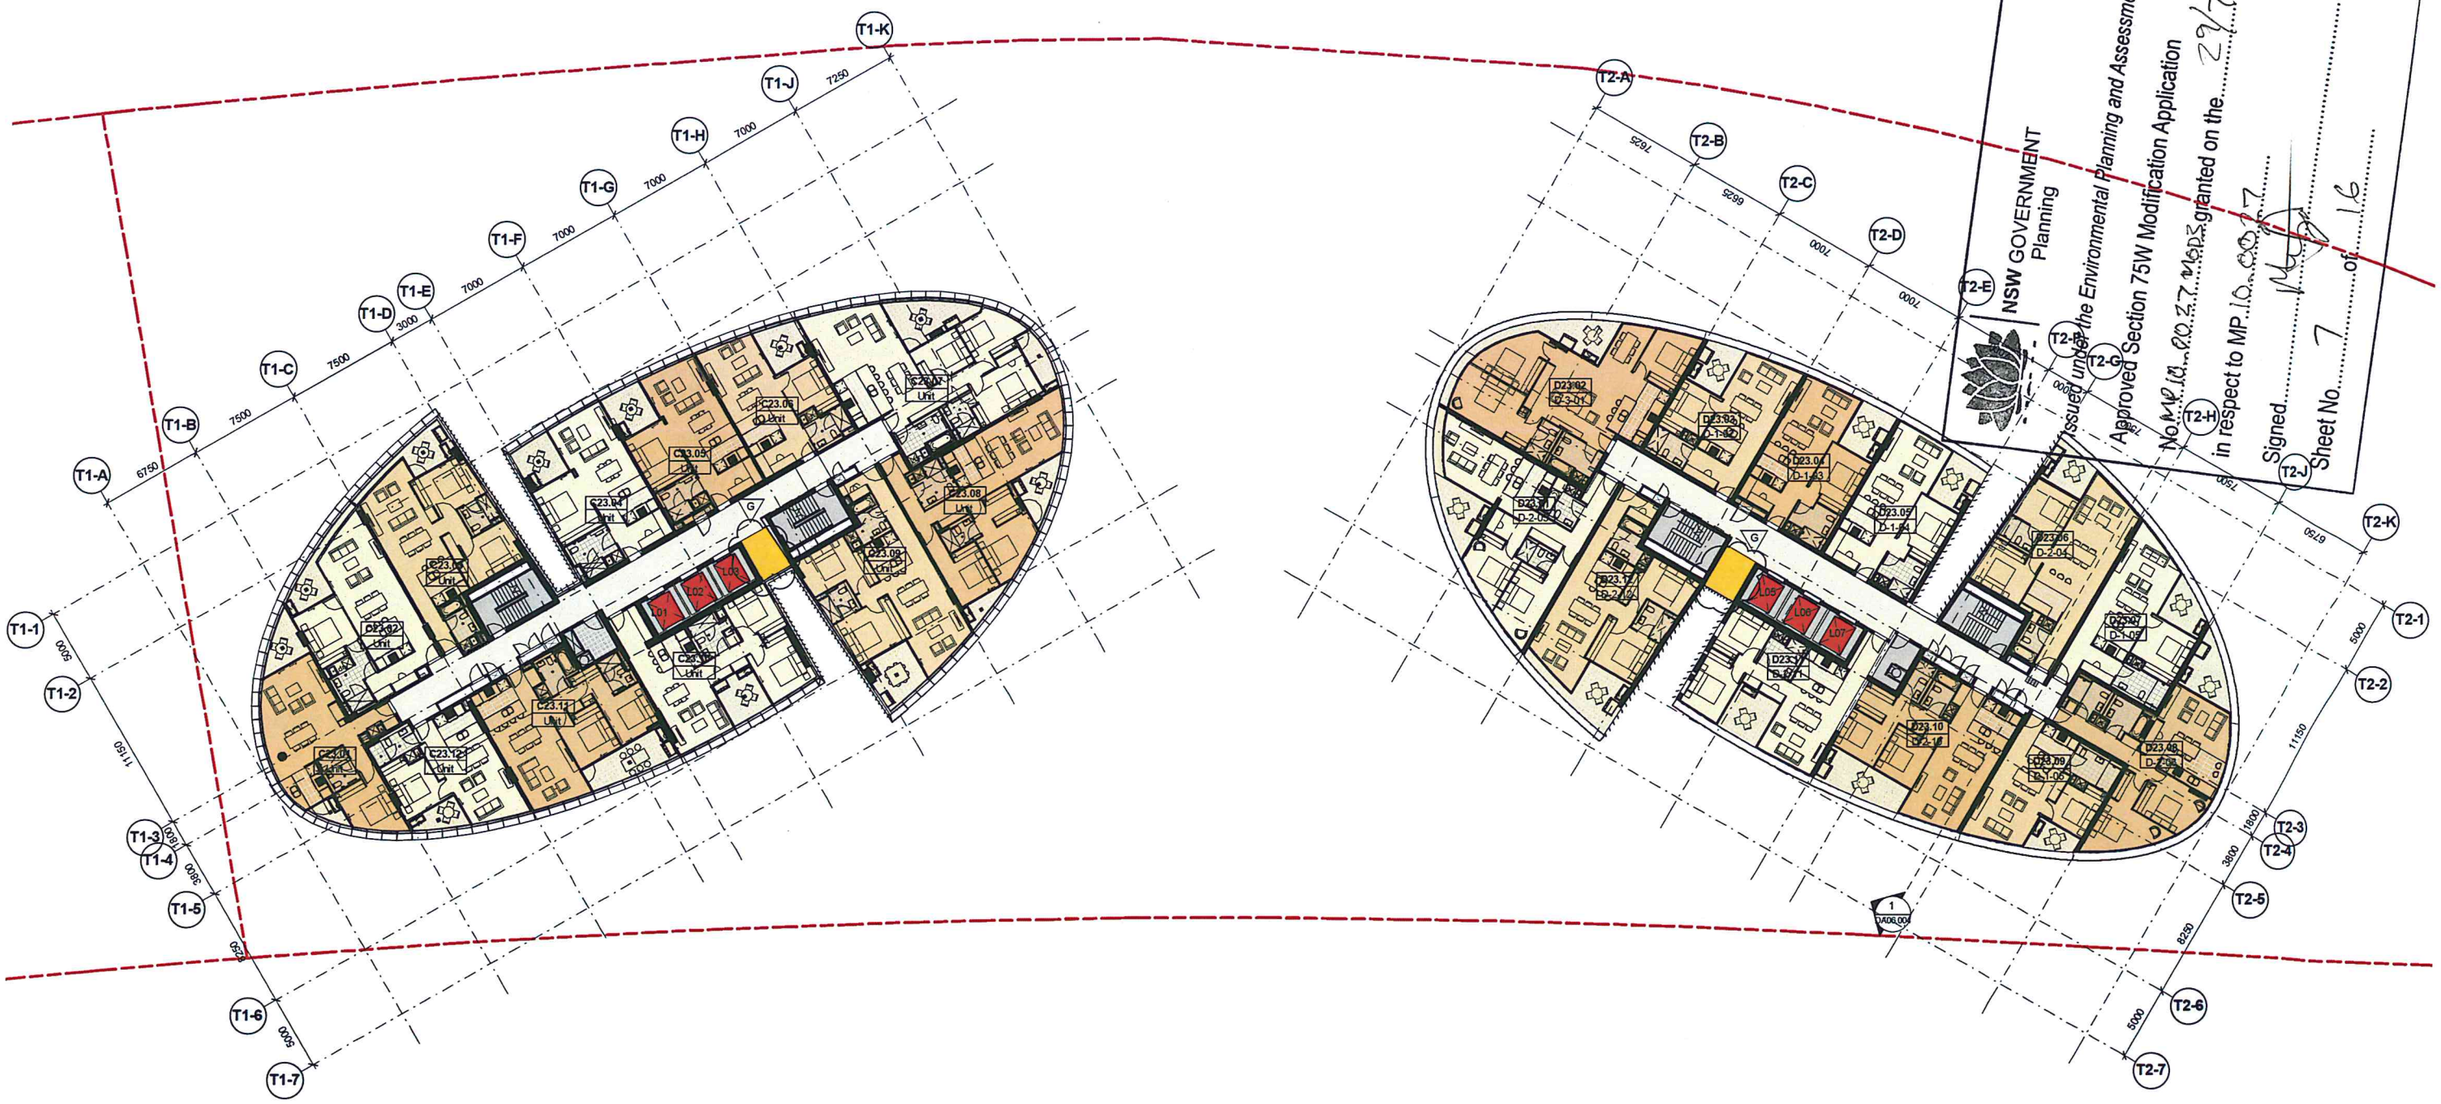

NSW GOVERNMENT Planning

Issued under the Environmental Planning and Assessment Act 1979

Approved Section 75W Modification Application

No. MP 10_0027 MOD 3 granted on the 29/7/13

Signed.....

Sheet No. 7 of 16

NOT FOR CONSTRUCTION

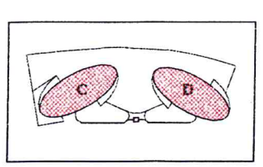

Revision	Date	Description	Initial	Checked
G	22.04.13	S75W Issue -Corridor glazing re-aligned to exterior of core	DL	MD

Site 3 - Australia Towers II
Sydney Olympic Park

Level 22

Check all dimensions and site conditions prior to commencement of any work, the purchase or ordering of any materials, fittings, plant, services or equipment and the preparation of shop drawings and or the fabrication of any components

Do not scale drawings - refer to figured dimensions only. Any discrepancies shall immediately be reserved to the architect for clarification

All drawings may not be reproduced or distributed without prior permission from the architect

Scale	1 : 200 @ A1
Drawn	DL
Checked	MD
Project no	S11202
Status	DA
Plot Date	24/04/2013 5:42:42 PM
Plot File	
Drawing no	DA02.222
Revision	G

Sydney 1/243 Liverpool Street East Sydney NSW 2010 Australia T 02 8354 5100 F 02 8354 5199 email syd@batessmart.com.au http://www.batessmart.com.au

Melbourne 1 Nicholson Street Melbourne VIC 3000 Australia T 03 8664 6200 F 03 8664 6300 email mel@batessmart.com.au http://www.batessmart.com.au

Bates Smart Pty Ltd ABN 70 004 998 400

BATESSMART.

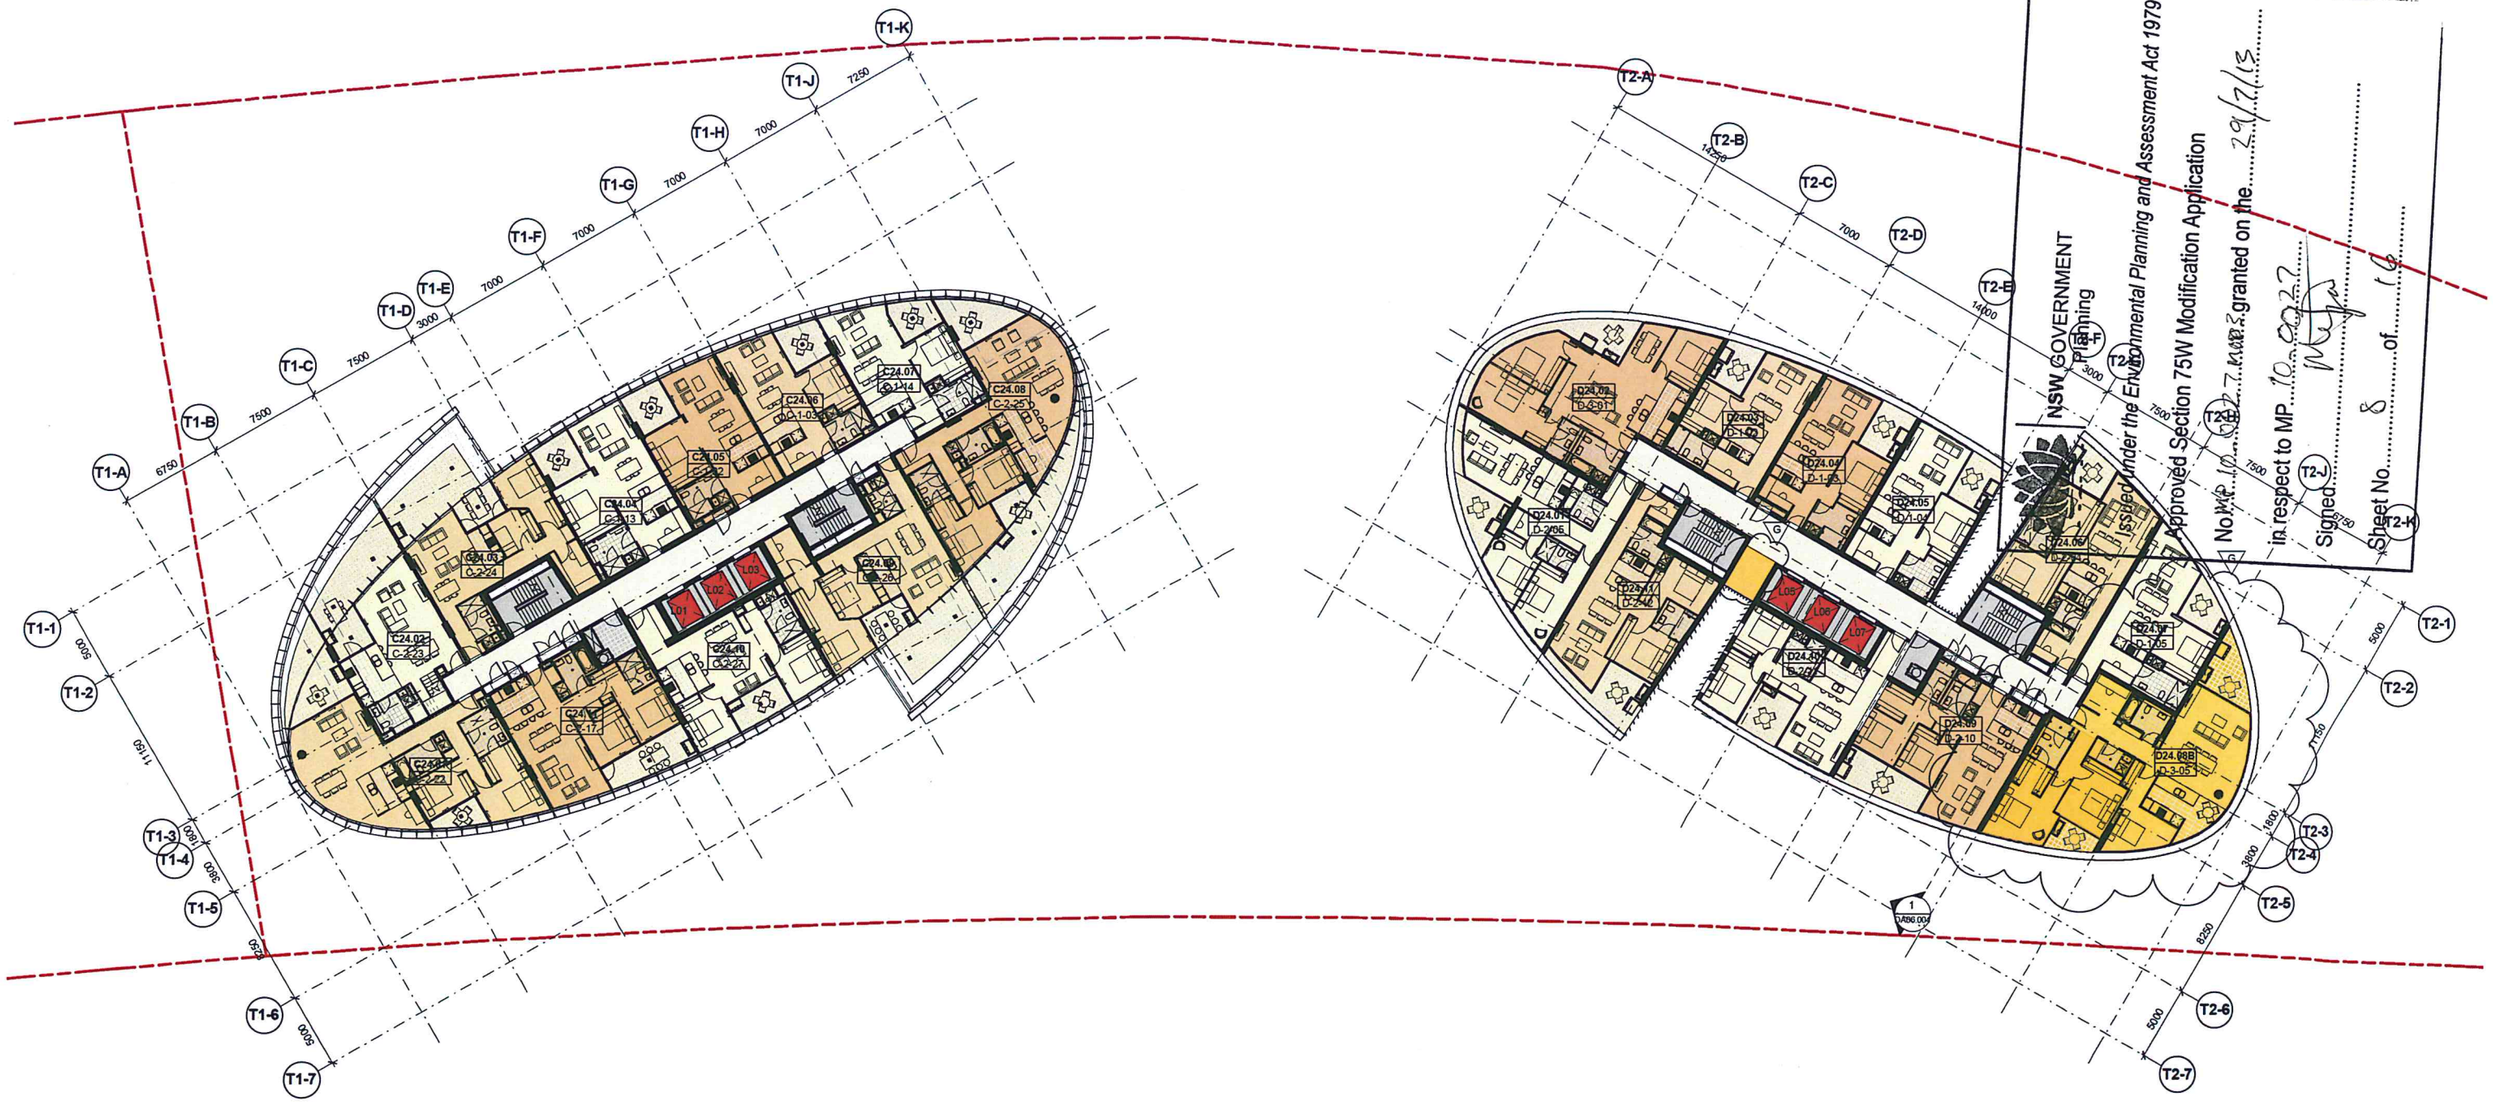

Approved Section 75W Modification Application
No. MP 10_0022 MOD 2 granted on the 29/7/13
in respect to MP 10_0022
Signed ..... Sheet No. 8 of 10
Issued under the Environmental Planning and Assessment Act 1979
NSW GOVERNMENT Planning

NOT FOR CONSTRUCTION

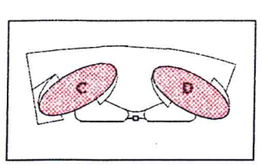

C:\Temp\Rev3_Homebush_ARCH_2013_LADRevision.rvt

Revision	Date	Description	Initial	Checked
G	22.04.13	S75W Issue: - Conversion of D24.03 (Sliding) Dual Key to 3 Bed single Access -Consdre glazing re-aligned to external ref core	DL	MD

Site 3 - Australia Towers II
Sydney Olympic Park

Level 23

Check all dimensions and site conditions prior to commencement of any work, the purchase or ordering of any materials, fittings, plant, services or equipment and the preparation of shop drawings and or the fabrication of any components

Do not scale drawings - refer to figured dimensions only. Any discrepancies shall immediately be referred to the architect for confirmation

All drawings may not be reproduced or distributed without prior permission from the architect

Scale	1 : 200 @ A1
Drawn	DL Checked MD
Project no.	S11202
Status	DA
Plot Date	24/04/2013 5:43:27 PM
Plot File	
Drawing no.	DA02.223 Revision G

Sydney 1/243 Liverpool Street
East Sydney NSW 2010 Australia
T 02 8354 5100 F 02 8354 5199
email syd@batessmart.com.au
http://www.batessmart.com.au

Melbourne 1 Nicholson Street
Melbourne VIC 3000 Australia
T 03 8664 6200 F 03 8664 6300
email mel@batessmart.com.au
http://www.batessmart.com.au

Bates Smart Pty Ltd ABN 70 004 99N 400

BATESSMART.

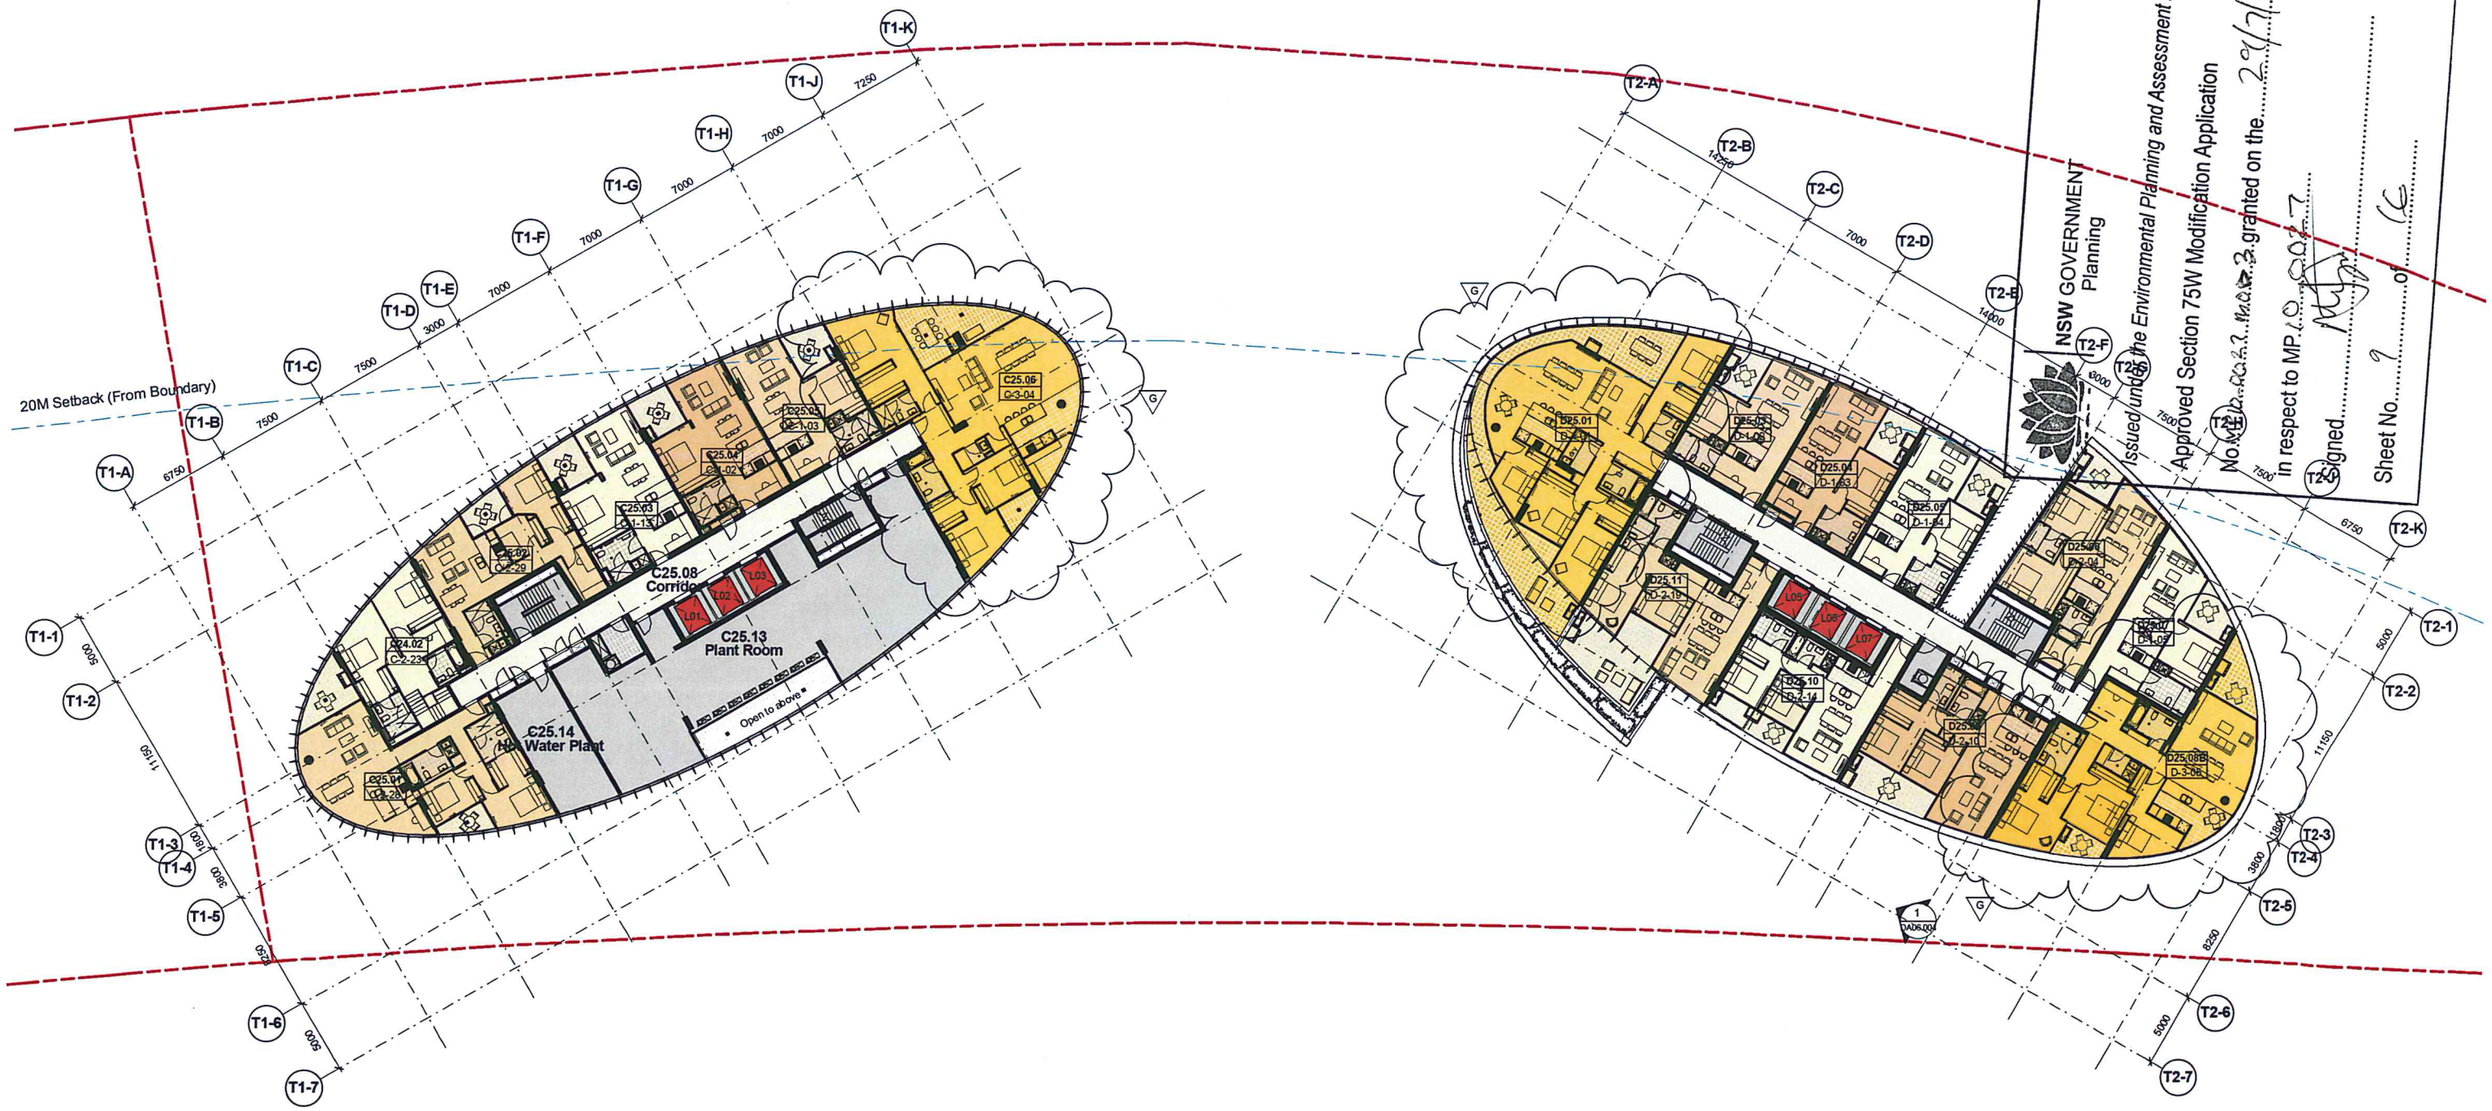

NSW GOVERNMENT Planning

Issued under the Environmental Planning and Assessment Act 1979

Approved Section 75W Modification Application

No. MP 10_0027 MOD 3 granted on the 27/7/13

in respect to MP 10_0027

Signed.....

Sheet No. 7 of 16

NOT FOR CONSTRUCTION

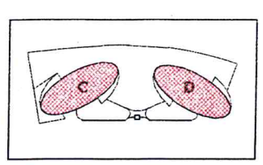

C:\Temp\Site3_Homebush_ARCH_2013_LADJRennery.rvt

Revision	Date	Description	Initial	Checked
G	22.01.13	S75W issue - Amalgamation of C25.06 and C25.07 into a 3 Bed Apartment (C25.06) - Amalgamation of D25.01 and D25.02 into a 4 Bed Apartment (D25.01) - Conversion of D25.08 (3Bed) Dual Key to 3 Bed single Access	DL	MD

Site 3 - Australia Towers II
Sydney Olympic Park

Level 24

Check all dimensions and site conditions prior to commencement of any work, the purchase or ordering of any materials, fittings, plant, services or equipment and the preparation of shop drawings and or the fabrication of any components.

Do not scale drawings - refer to figured dimensions only. Any discrepancies shall immediately be referred to the architect for clarification.

All drawings may not be reproduced or distributed without prior permission from the architect.

Scale	1 : 200	@ A1	
Drawn	DL	Checked	MD
Project no	S11202		
Status	DA		
Plot Date	24/04/2013 5:50:27 PM		
Plot File			
Drawing no.	DA02.224	Revision	G

Sydney 1/243 Liverpool Street
East Sydney NSW 2010 Australia
T 02 8354 5100 F 02 8354 5199
email syd@batessmart.com.au
http://www.batessmart.com.au

Melbourne 1 Nicholson Street
Melbourne VIC 3000 Australia
T 03 8664 6200 F 03 8664 6300
email mel@batessmart.com.au
http://www.batessmart.com.au

Bates Smart Pty Ltd ABN 70 004 999 400

BATESSMART.

NSW GOVERNMENT Planning

Issued under the Environmental Planning and Assessment Act 1979

Approved Section 75W Modification Application No. MP10_0227 MOD 3 granted on the 29/7/13

in respect to MP 10_0227

Signed.....

Sheet No.....10.....of.....16.....

NOT FOR CONSTRUCTION

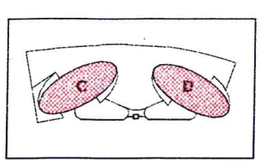

Revision	Date	Description	Initial	Checked
G	22.04.13	S75W Issue - Conversion of D26.07(3Bed) Dual Key to 3 Bed single Access - Conversion of D27.07(3Bed) Dual Key to 3 Bed single Access - Amalgamation of D26.01 and D26.02 into a 4 Bed Apartment (D26.01) - Amalgamation of D27.01 and D27.02 into a 4 Bed Apartment (D27.01)	DL	MD

Site 3 - Australia Towers II
Sydney Olympic Park

Levels 25 & 26

Check all dimensions and site conditions prior to commencement of any work, the purchase or ordering of any materials, fittings, plant, services or equipment and the preparation of shop drawings and or the fabrication of any components.

Do not scale drawings - refer to figured dimensions only. Any discrepancies shall immediately be referred to the architect for clarification.

All drawings may not be reproduced or distributed without prior permission from the architect.

Scale	1 : 200 @ A1
Drawn	DL Checked MD
Project no	S11202
Status	DA
Plot Date	24/04/2013 5:45:36 PM
Plot File	
Drawing no.	DA02.225 Revision G

Sydney 1/243 Liverpool Street East Sydney NSW 2010 Australia T 02 8354 5100 F 02 8354 5199 email syd@batessmart.com.au http://www.batessmart.com.au

Melbourne 1 Nicholson Street Melbourne VIC 3000 Australia T 03 8664 6200 F 03 8664 6300 email mel@batessmart.com.au http://www.batessmart.com.au

Bates Smart Pty Ltd ABN 70 004 999 400

BATESSMART.

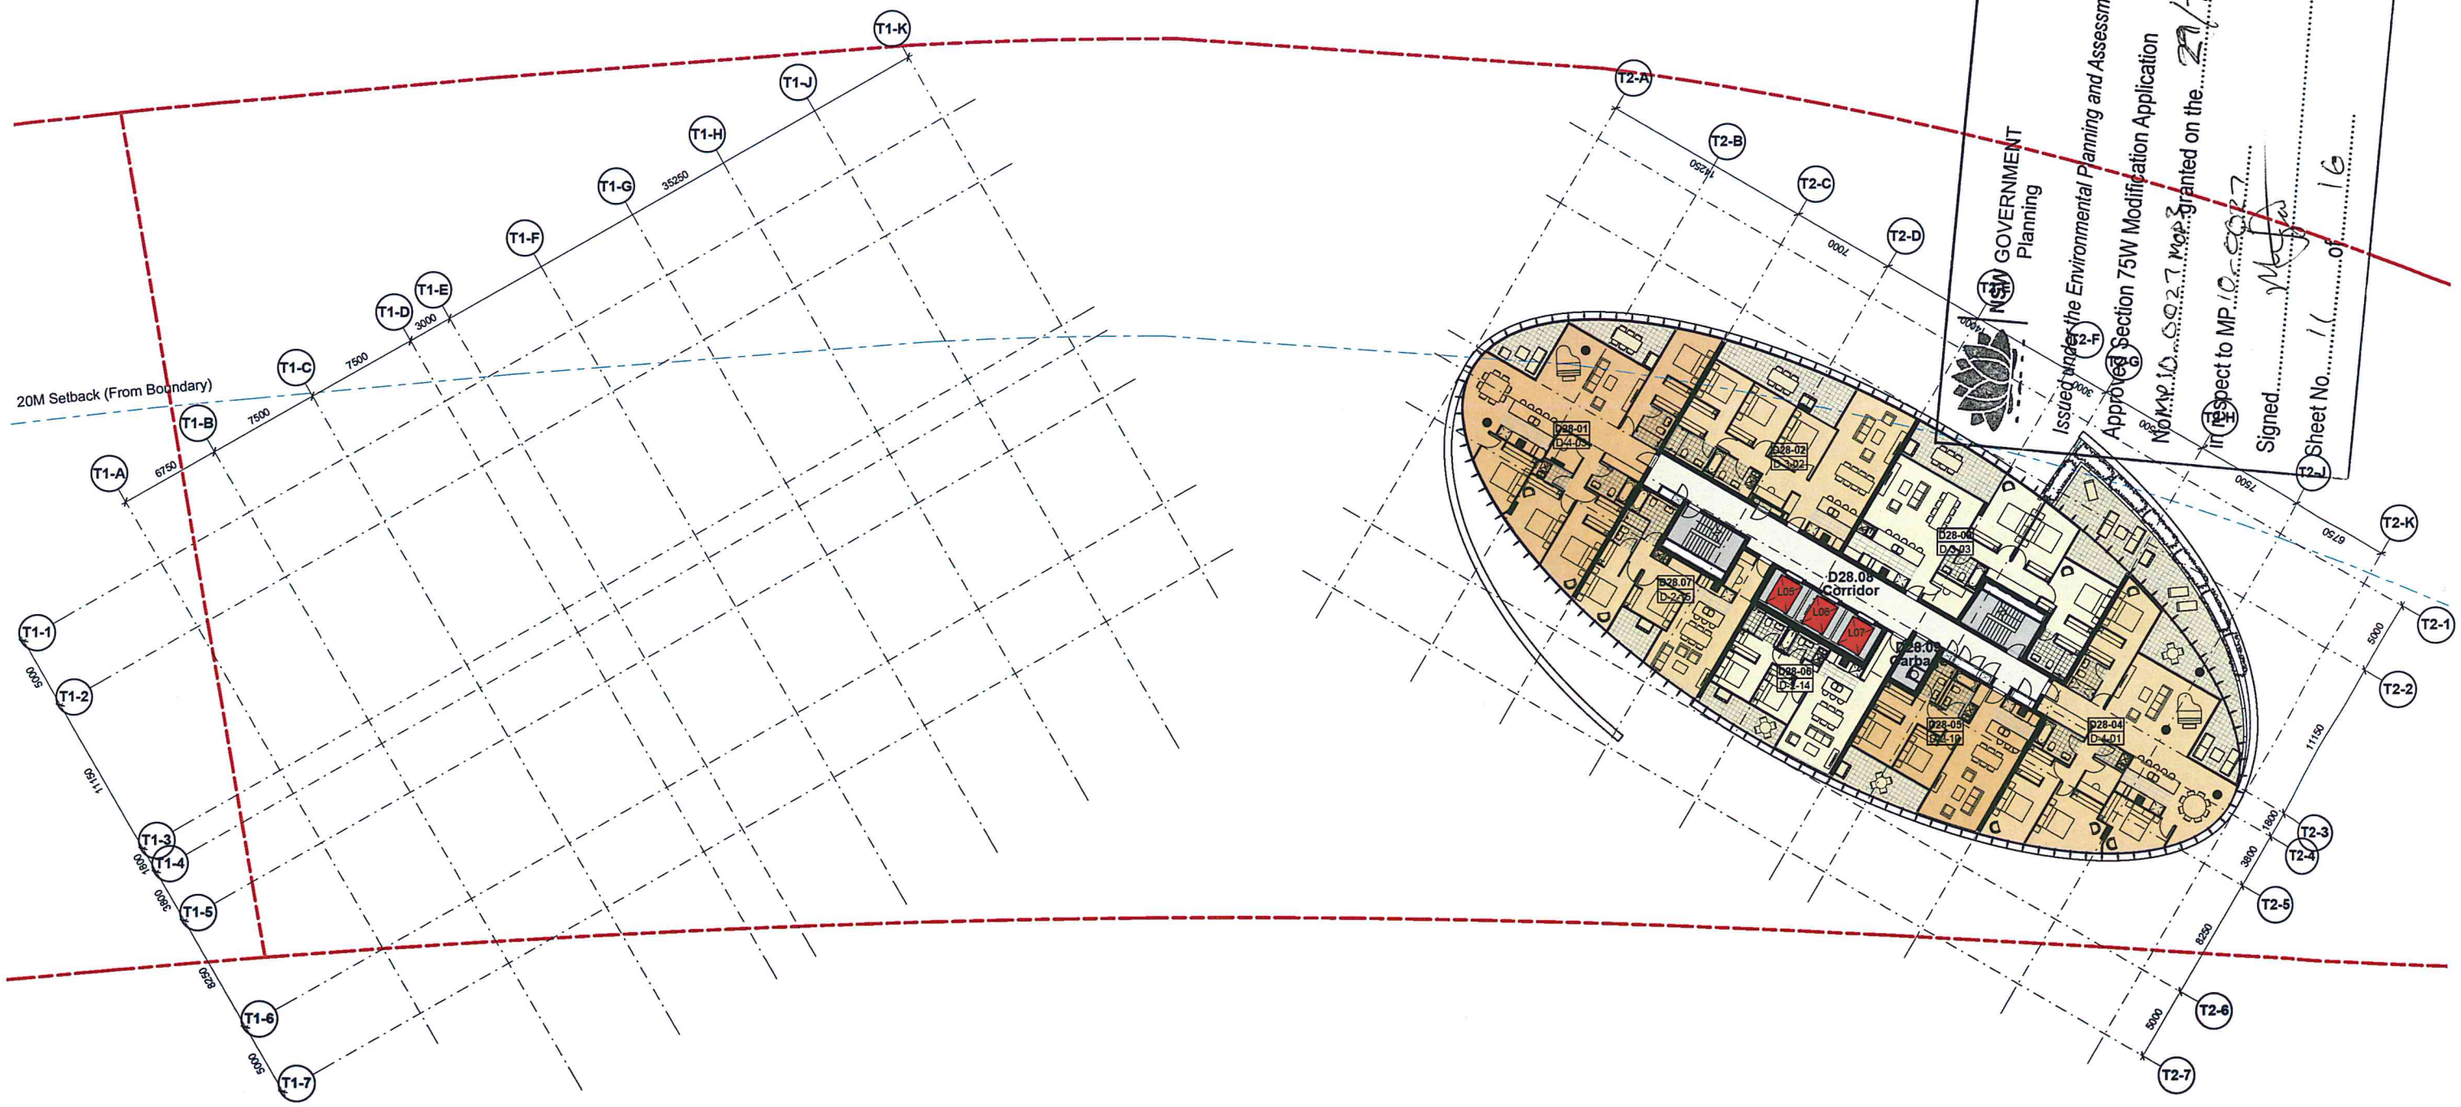

GOVERNMENT
Planning

Issued under the Environmental Planning and Assessment Act 1979

Approved Section 75W Modification Application

No MP 10_0027 MOD 3 granted on the 22/7/13

In respect to MP 10_0027

Signed.....

Sheet No.....11.....of.....16.....

NOT FOR CONSTRUCTION

C:\Temp\BIM3_Homebush_ARCH_2013_LAD1.rvt

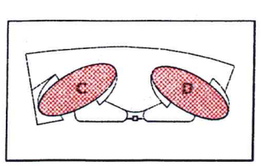

Revision	Date	Description	Initial	Checked
G	07.06.13	S75W Issue	DL	MD

Site 3 - Australia Towers II
Sydney Olympic Park

Level 27

Check all dimensions and site conditions prior to commencement of any work, the purchase or ordering of any materials, fittings, plant, services or equipment and the preparation of shop drawings and or the fabrication of any components.

Do not scale drawings - refer to figured dimensions only. Any discrepancies shall immediately be referred to the architect for clarification.

All drawings may not be reproduced or distributed without prior permission from the architect.

Scale	1 : 200 @ A1
Drawn	DL Checked MD
Project no.	S11202
Status	DA
Plot Date	7/06/2013 11:31:32 AM
Plot File	
Drawing no.	DA02.227 Revision G

Sydney 1/243 Liverpool Street
East Sydney NSW 2010 Australia
T 02 8354 5100 F 02 8354 5199
email syd@batessmart.com.au
http://www.batessmart.com.au

Melbourne 1 Nicholson Street
Melbourne VIC 3000 Australia
T 03 8664 6200 F 03 8664 6300
email mel@batessmart.com.au
http://www.batessmart.com.au

Bates Smart Pty Ltd ABN 70 004 999 400

BATESSMART™

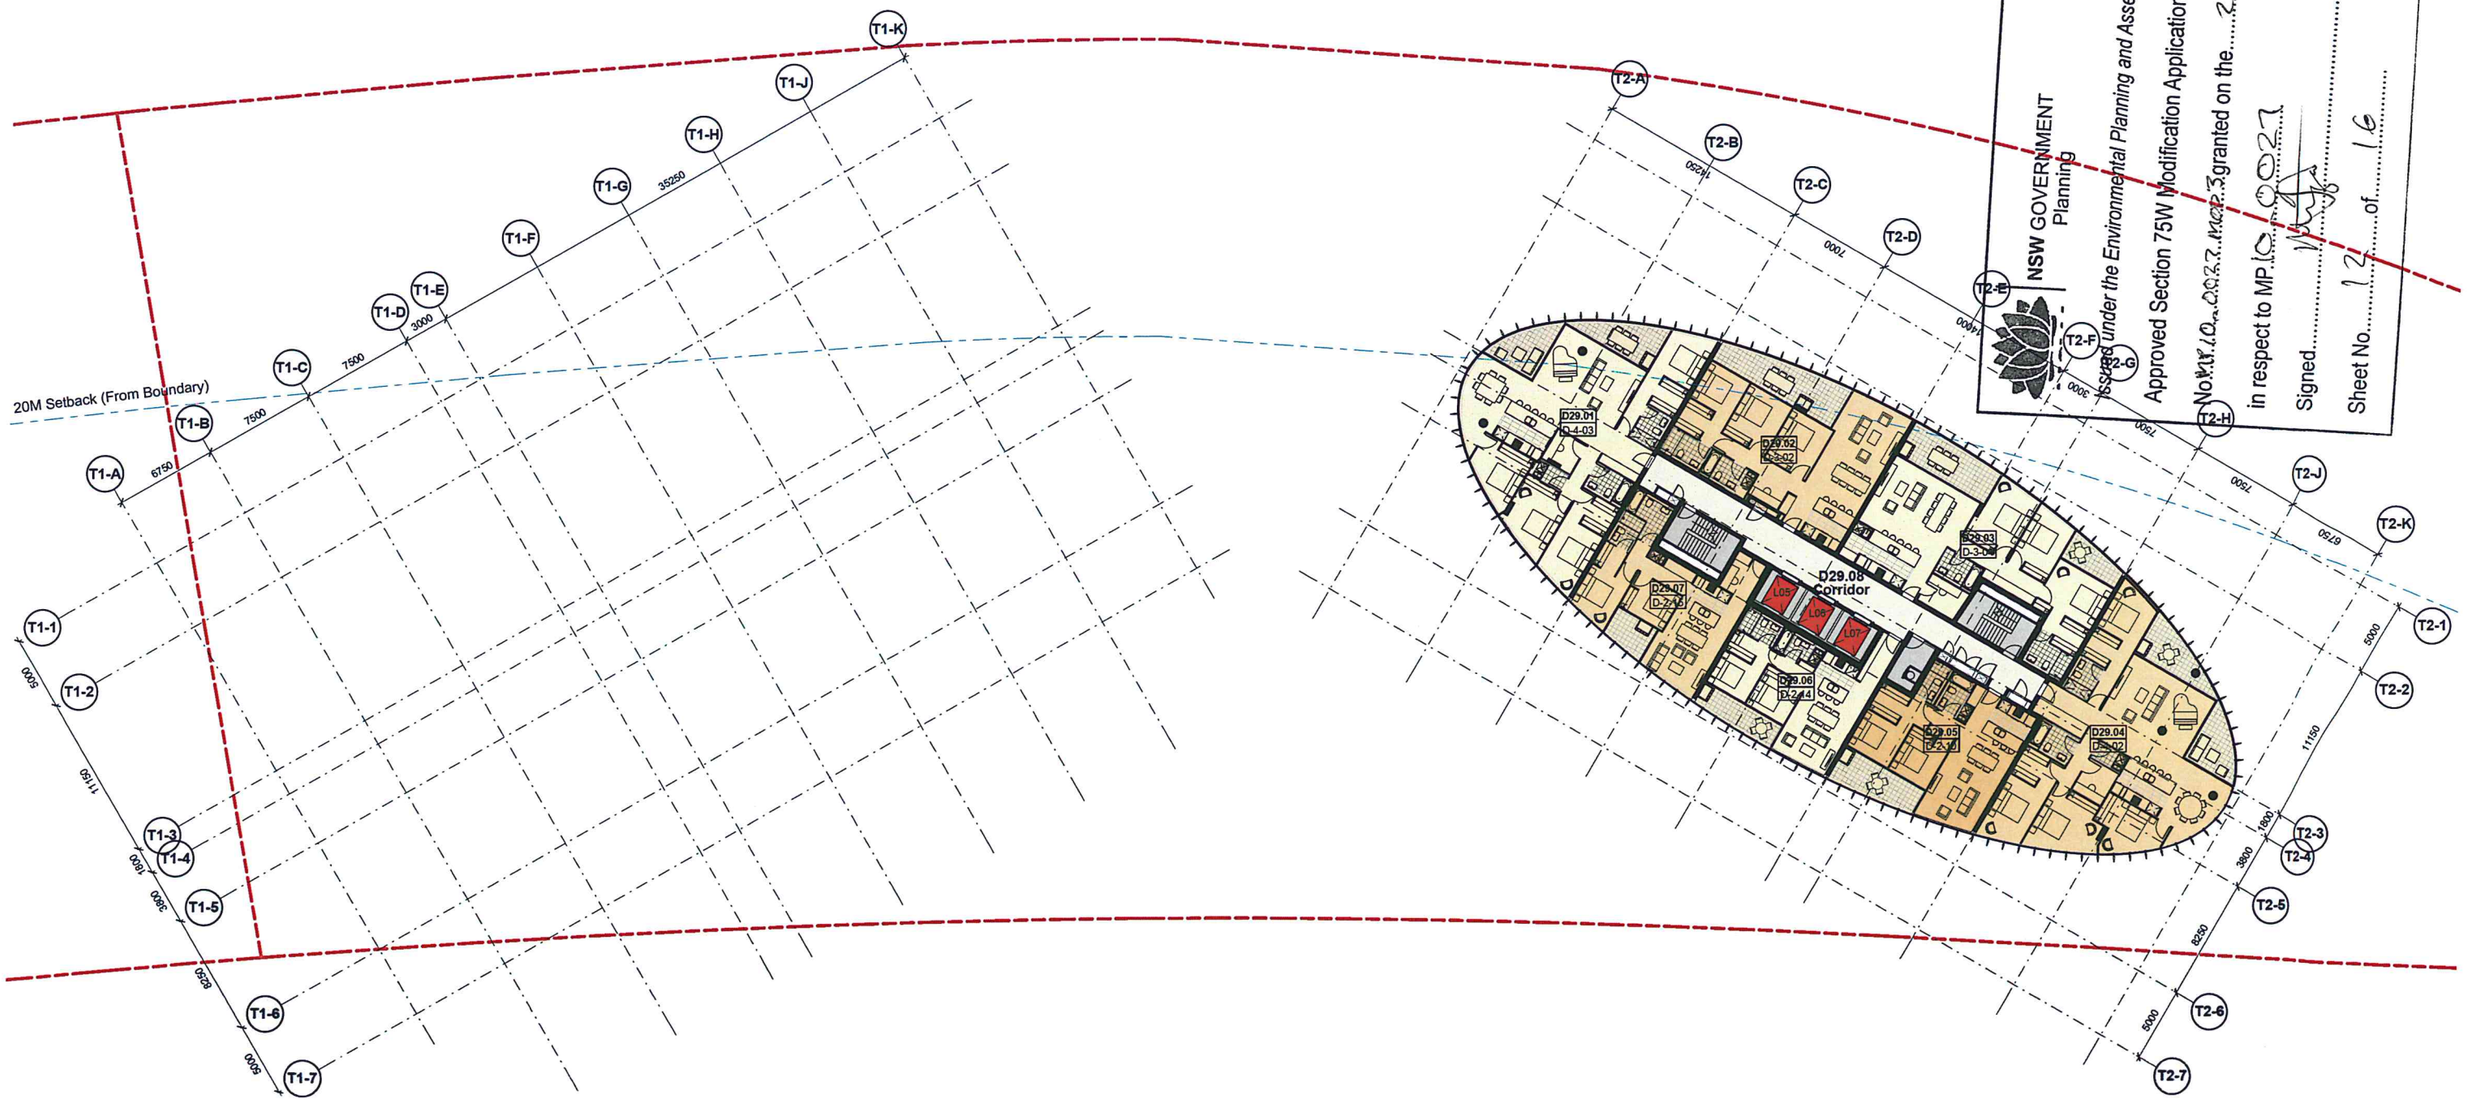

NOT FOR CONSTRUCTION

C:\Temp\Revit_Hyperlink_ARCH_2013_LAO1.rvt

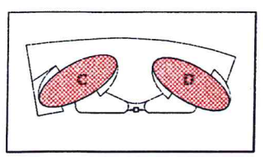

Revision	Date	Description	Initial	Checked
G	07.06.13	S75W Issue	DL	MD

Check all dimensions and site conditions prior to commencement of any work, the purchase or producing of any materials, things, plant, services or equipment and the preparation of shop drawings and or the fabrication of any components.

Do not scale drawings - refer to figured dimensions only. Any discrepancies shall immediately be referred to the architect for clarification

All drawings may not be reproduced or distributed without prior permission from the architect

Site 3 - Australia Towers II
Sydney Olympic Park

Level 28

Scale	1 : 200 @ A1
Drawn	DL Checked MD
Project no	S11202
Status	DA
Plot Date	7/06/2013 11:32:28 AM
Plot File	
Drawing no	DA02.228 Revision G

Sydney 1/243 Liverpool Street
East Sydney NSW 2010 Australia
T 02 8354 5100 F 02 8354 5199
email syd@batessmart.com.au
http://www.batessmart.com.au

Melbourne 1 Nicholson Street
Melbourne VIC 3000 Australia
T 03 8664 6200 F 03 8664 6300
email mel@batessmart.com.au
http://www.batessmart.com.au

Bates Smart Pty Ltd ABN 70 004 999 400

BATESSMART.

NSW GOVERNMENT
Planning

Issued under the Environmental Planning and Assessment Act 1979

Approved Section 75W Modification Application

No. MP10_0027 MOD 3 granted on the 29/7/13

in respect to MP 10_0027

Signed.....

Sheet No. 12 of 16