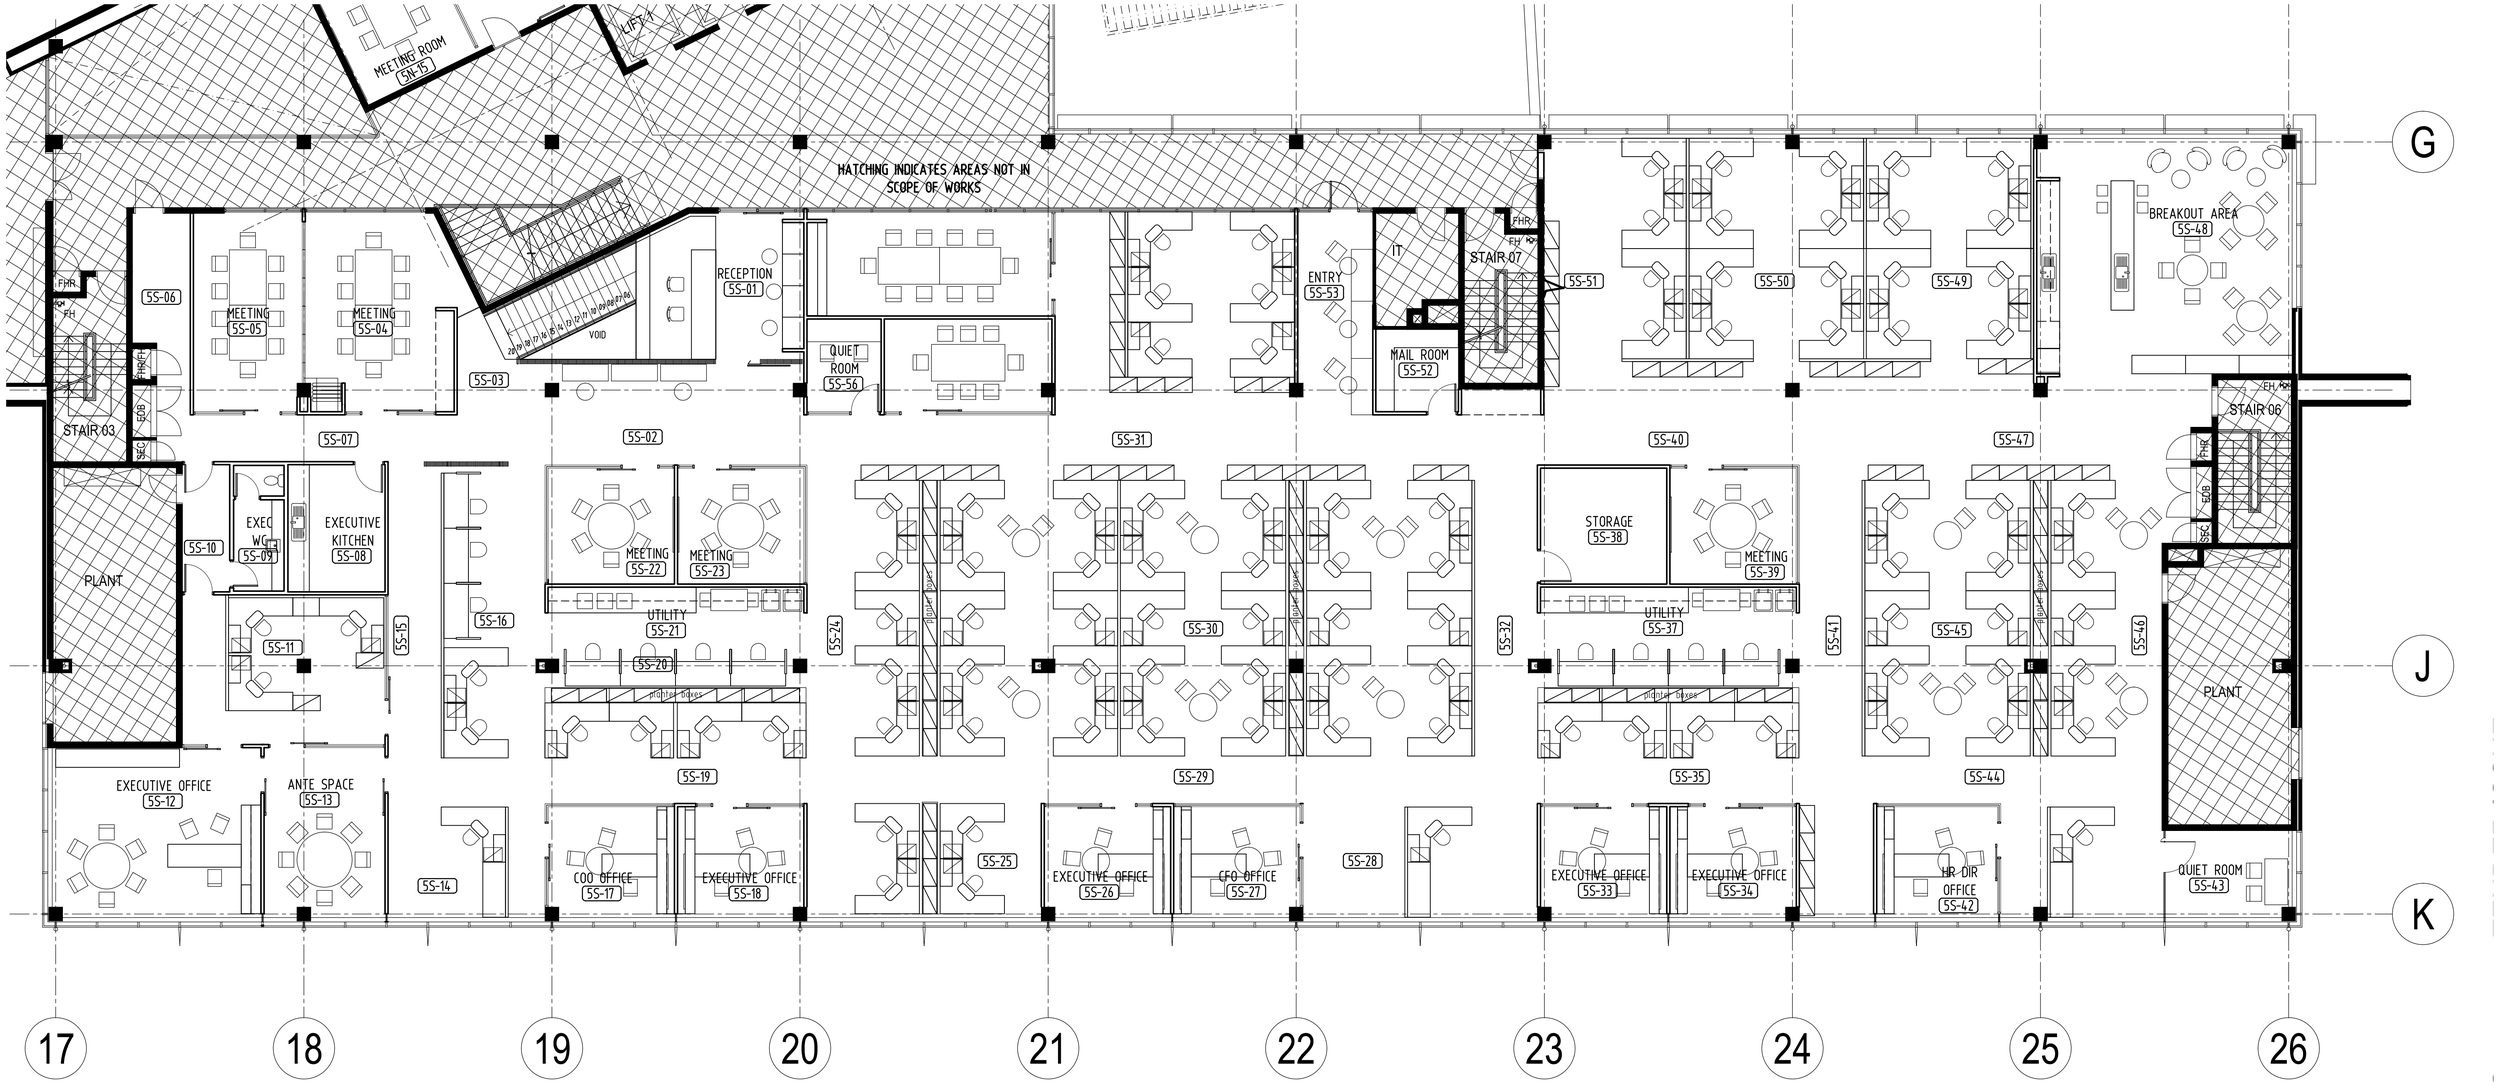

general legend:

WALLS & PARTITIONS INDICATED AS SOLID AND HATCHED AREAS DENOTES WORKS IN BASE BUILDING ARCHITECTURAL SCOPE - REFER TO PERUMAL PEDAVOLI ARCHITECTS DOCUMENTATION

FOR CLIENT SIGNOFF
ISSUED 09-09-10

date	amendment	by co-ord	rev	date	amendment	by co-ord	rev	date	amendment	by co-ord
31.05.10	ISSUE FOR TENDER	JXQ AG								
09.09.10	ISSUE FOR CLIENT APPROVAL	MDG AG								

geyer

www.geyer.com.au

Brisbane
Melbourne
Perth
Sydney
Singapore
Wellington

Strategy
Workplace
Retail
Hospitality
Public Spaces

Level 7 24 York Street
Sydney New South Wales
2000 Australia
Telephone +61 2 9248 3222
Facsimile +61 2 9248 3288

All dimensions are in millimetres. Verify all dimensions on site prior to commencement of any work. Do not scale off drawing.
Copyright remains the property of this office.

Geyer Pty Ltd shall not be liable for any use by the Client or its appointee of any of the documents for any purpose other than that for which the same were prepared by or on behalf of Geyer Pty Ltd.

approved: CL/PC	initials	date	QR	initials	date	north	scale
							1:100 @ (A1)

project
AUSTRALIAN HEARING SERVICES
AUSTRALIAN HEARING HUB
MACQUARIE UNIVERSITY

drawing
LEVEL 5 SOUTH
GENERAL ARRANGEMENT PLAN

date	drawn	project co-ordinator	project number	drawing number	revision
29-04-2010	PJN	AG	100749	AHH-IDE-AD_01_012	-