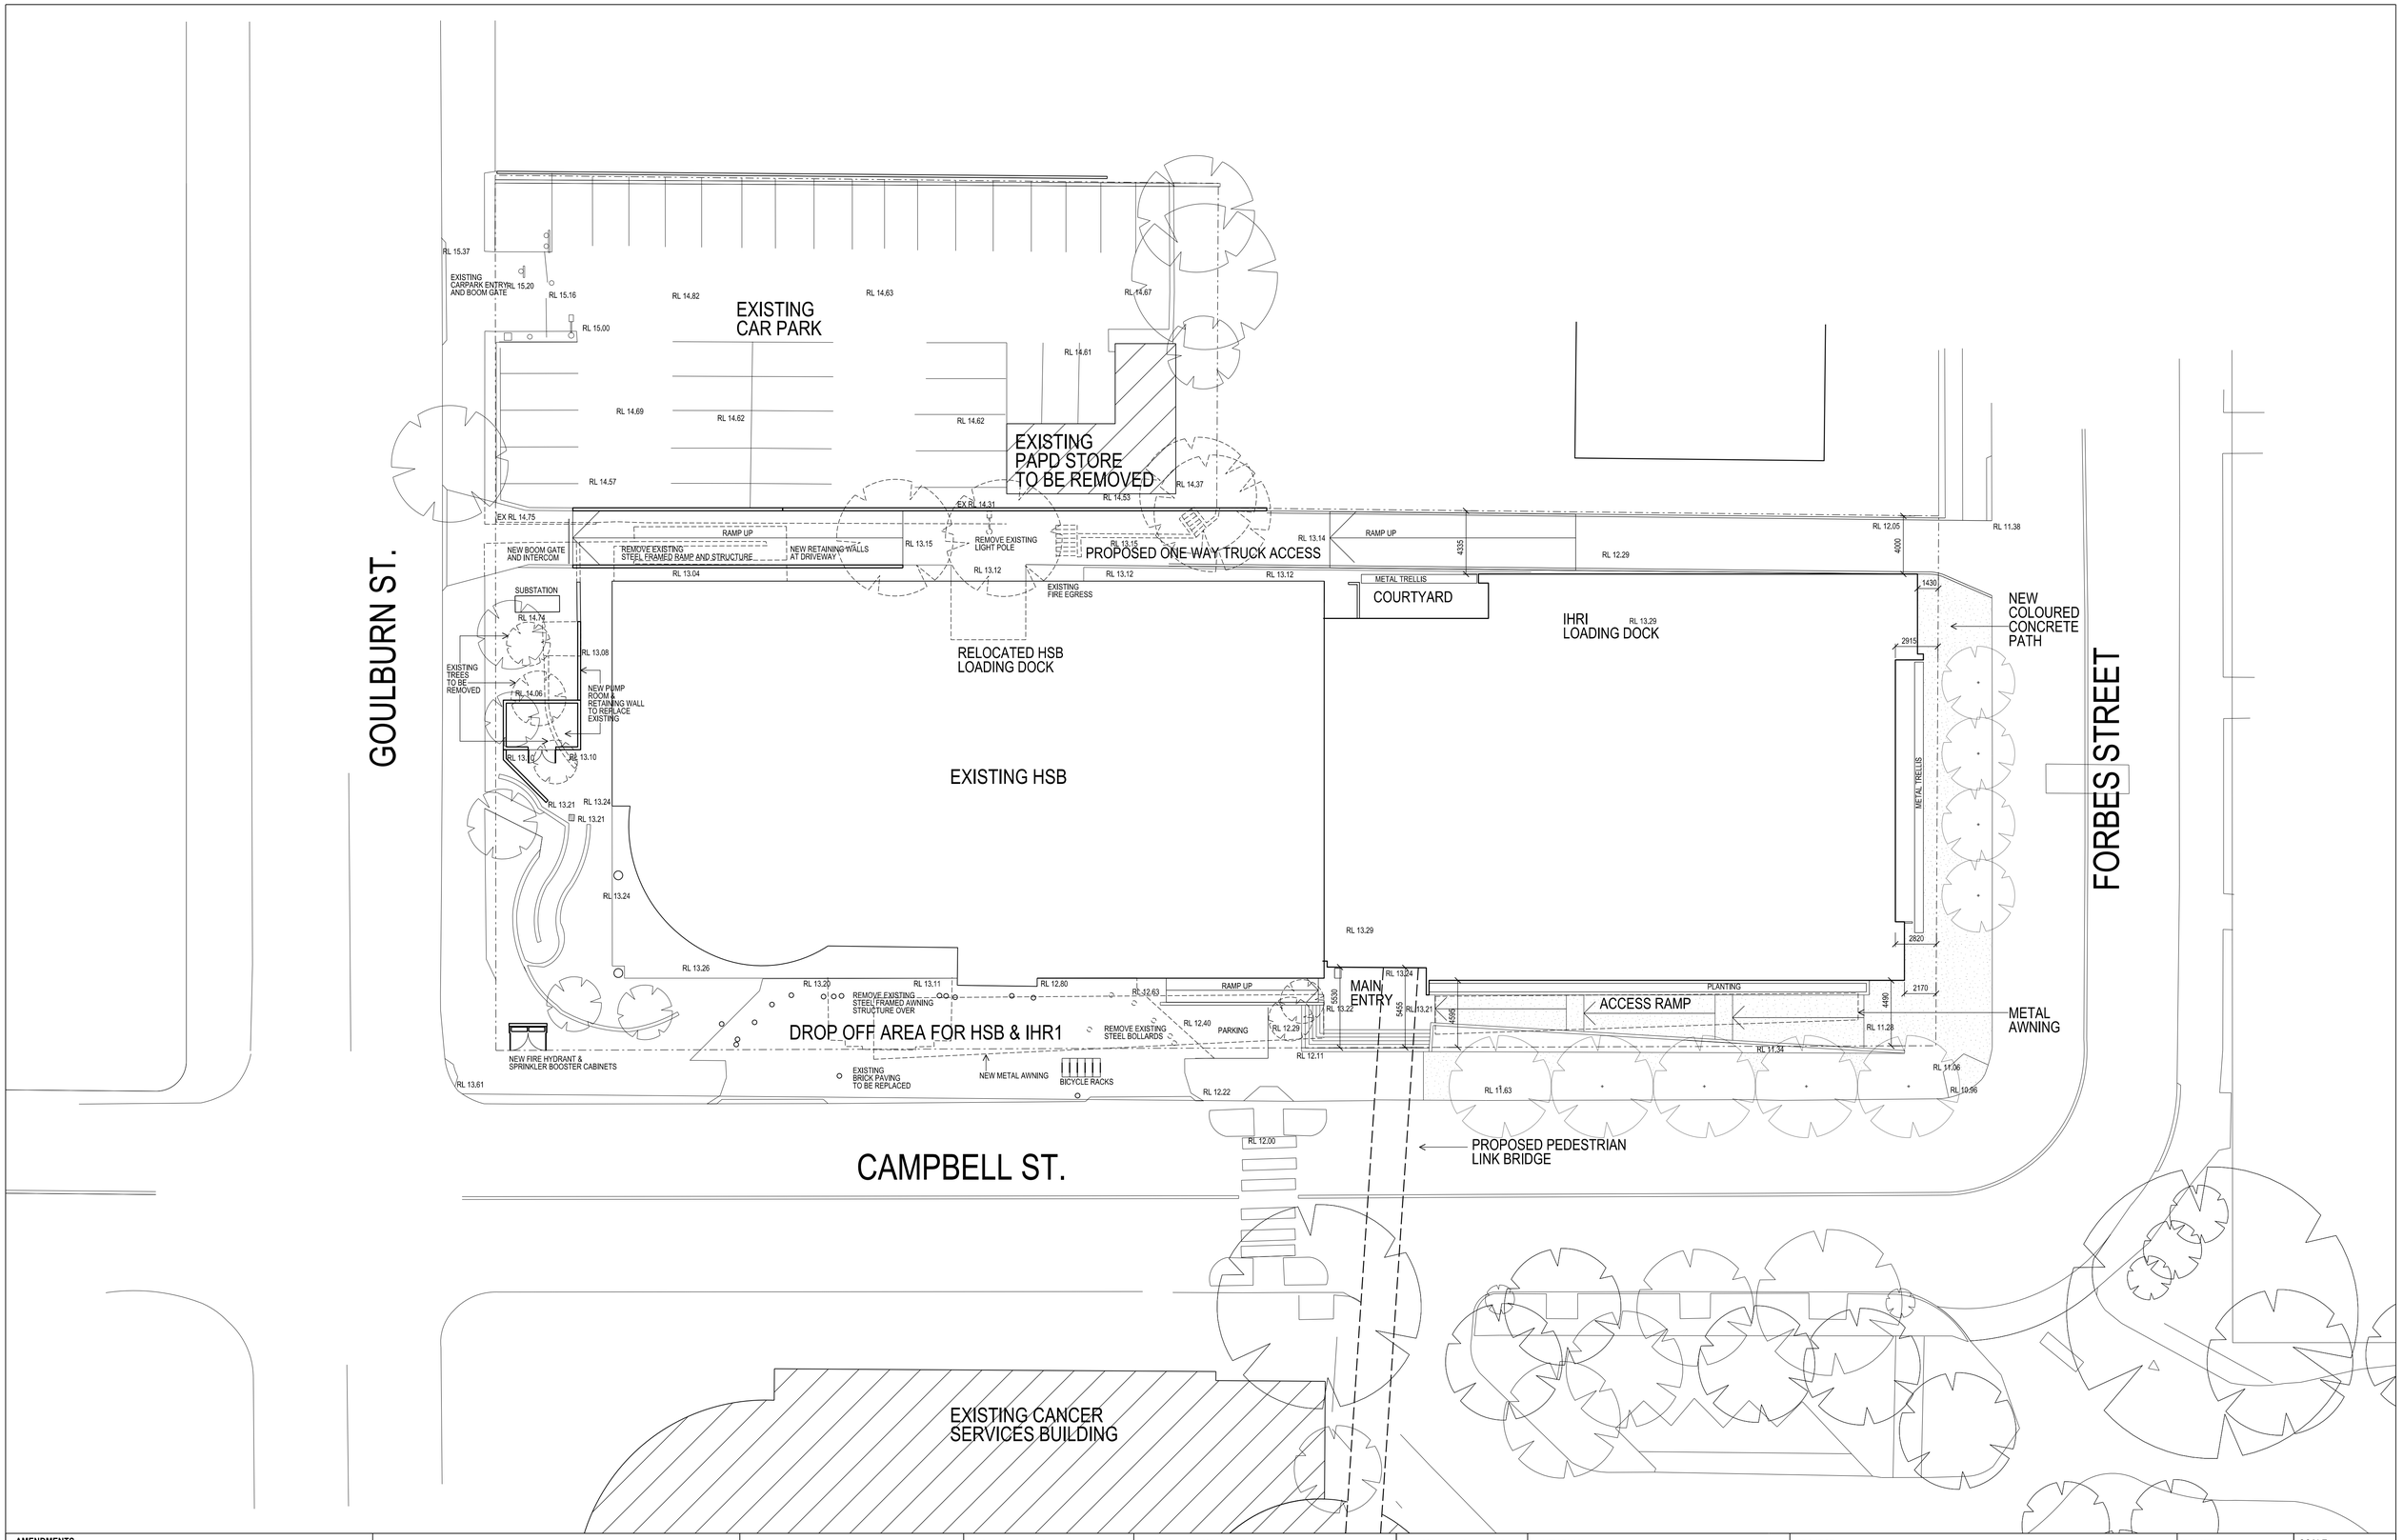

AMENDMENTS

ISSUE	DATE	INFORMATION
01	26.03.10	PRELIMINARY ISSUE

ISSUE	DATE	INFORMATION

CLIENT

ihri Ingham Health Research Institute

PROJECT DIRECTOR
PROJECT MANAGER

CAPITAL INSIGHT PTY LTD

77 BERRY ST
NORTH SYDNEY
NSW 2060

PRINCIPAL DESIGN CONSULTANT

MSJ McConnel Smith & Johnson ARCHITECTS

35 RICHARDS AVE SURRY HILLS
NSW AUSTRALIA 2010
ACN 000 929 831

PH: (02) 8353 8888 FX: (02) 9332 2402

E. msjarchitects@msjgroup.com.au
W: msjgroup.com.au

DESIGN CONSULTANTS

TAYLOR THOMPSON & WITTING STRUCTURAL ENGINEERS

WHIPPS-WOOD CONSULTING HYDRAULIC ENGINEERS

STEENSEN VARMING MECHANICAL / ELECTRICAL ENGINEERS

KEY PLAN

NORTH

PROJECT

INGHAM HEALTH RESEARCH INSTITUTE
AT LIVERPOOL HOSPITAL

DRAWING NAME

SITE PLAN

DRAWN JO

DESIGN MSJ

CHECKED JZ

DATE 11.05.10

SCALE 1:100 @ A1, 1:200 @ A3

JOB No. 09.22

ISSUE 01

DRAWING NUMBER A-1002