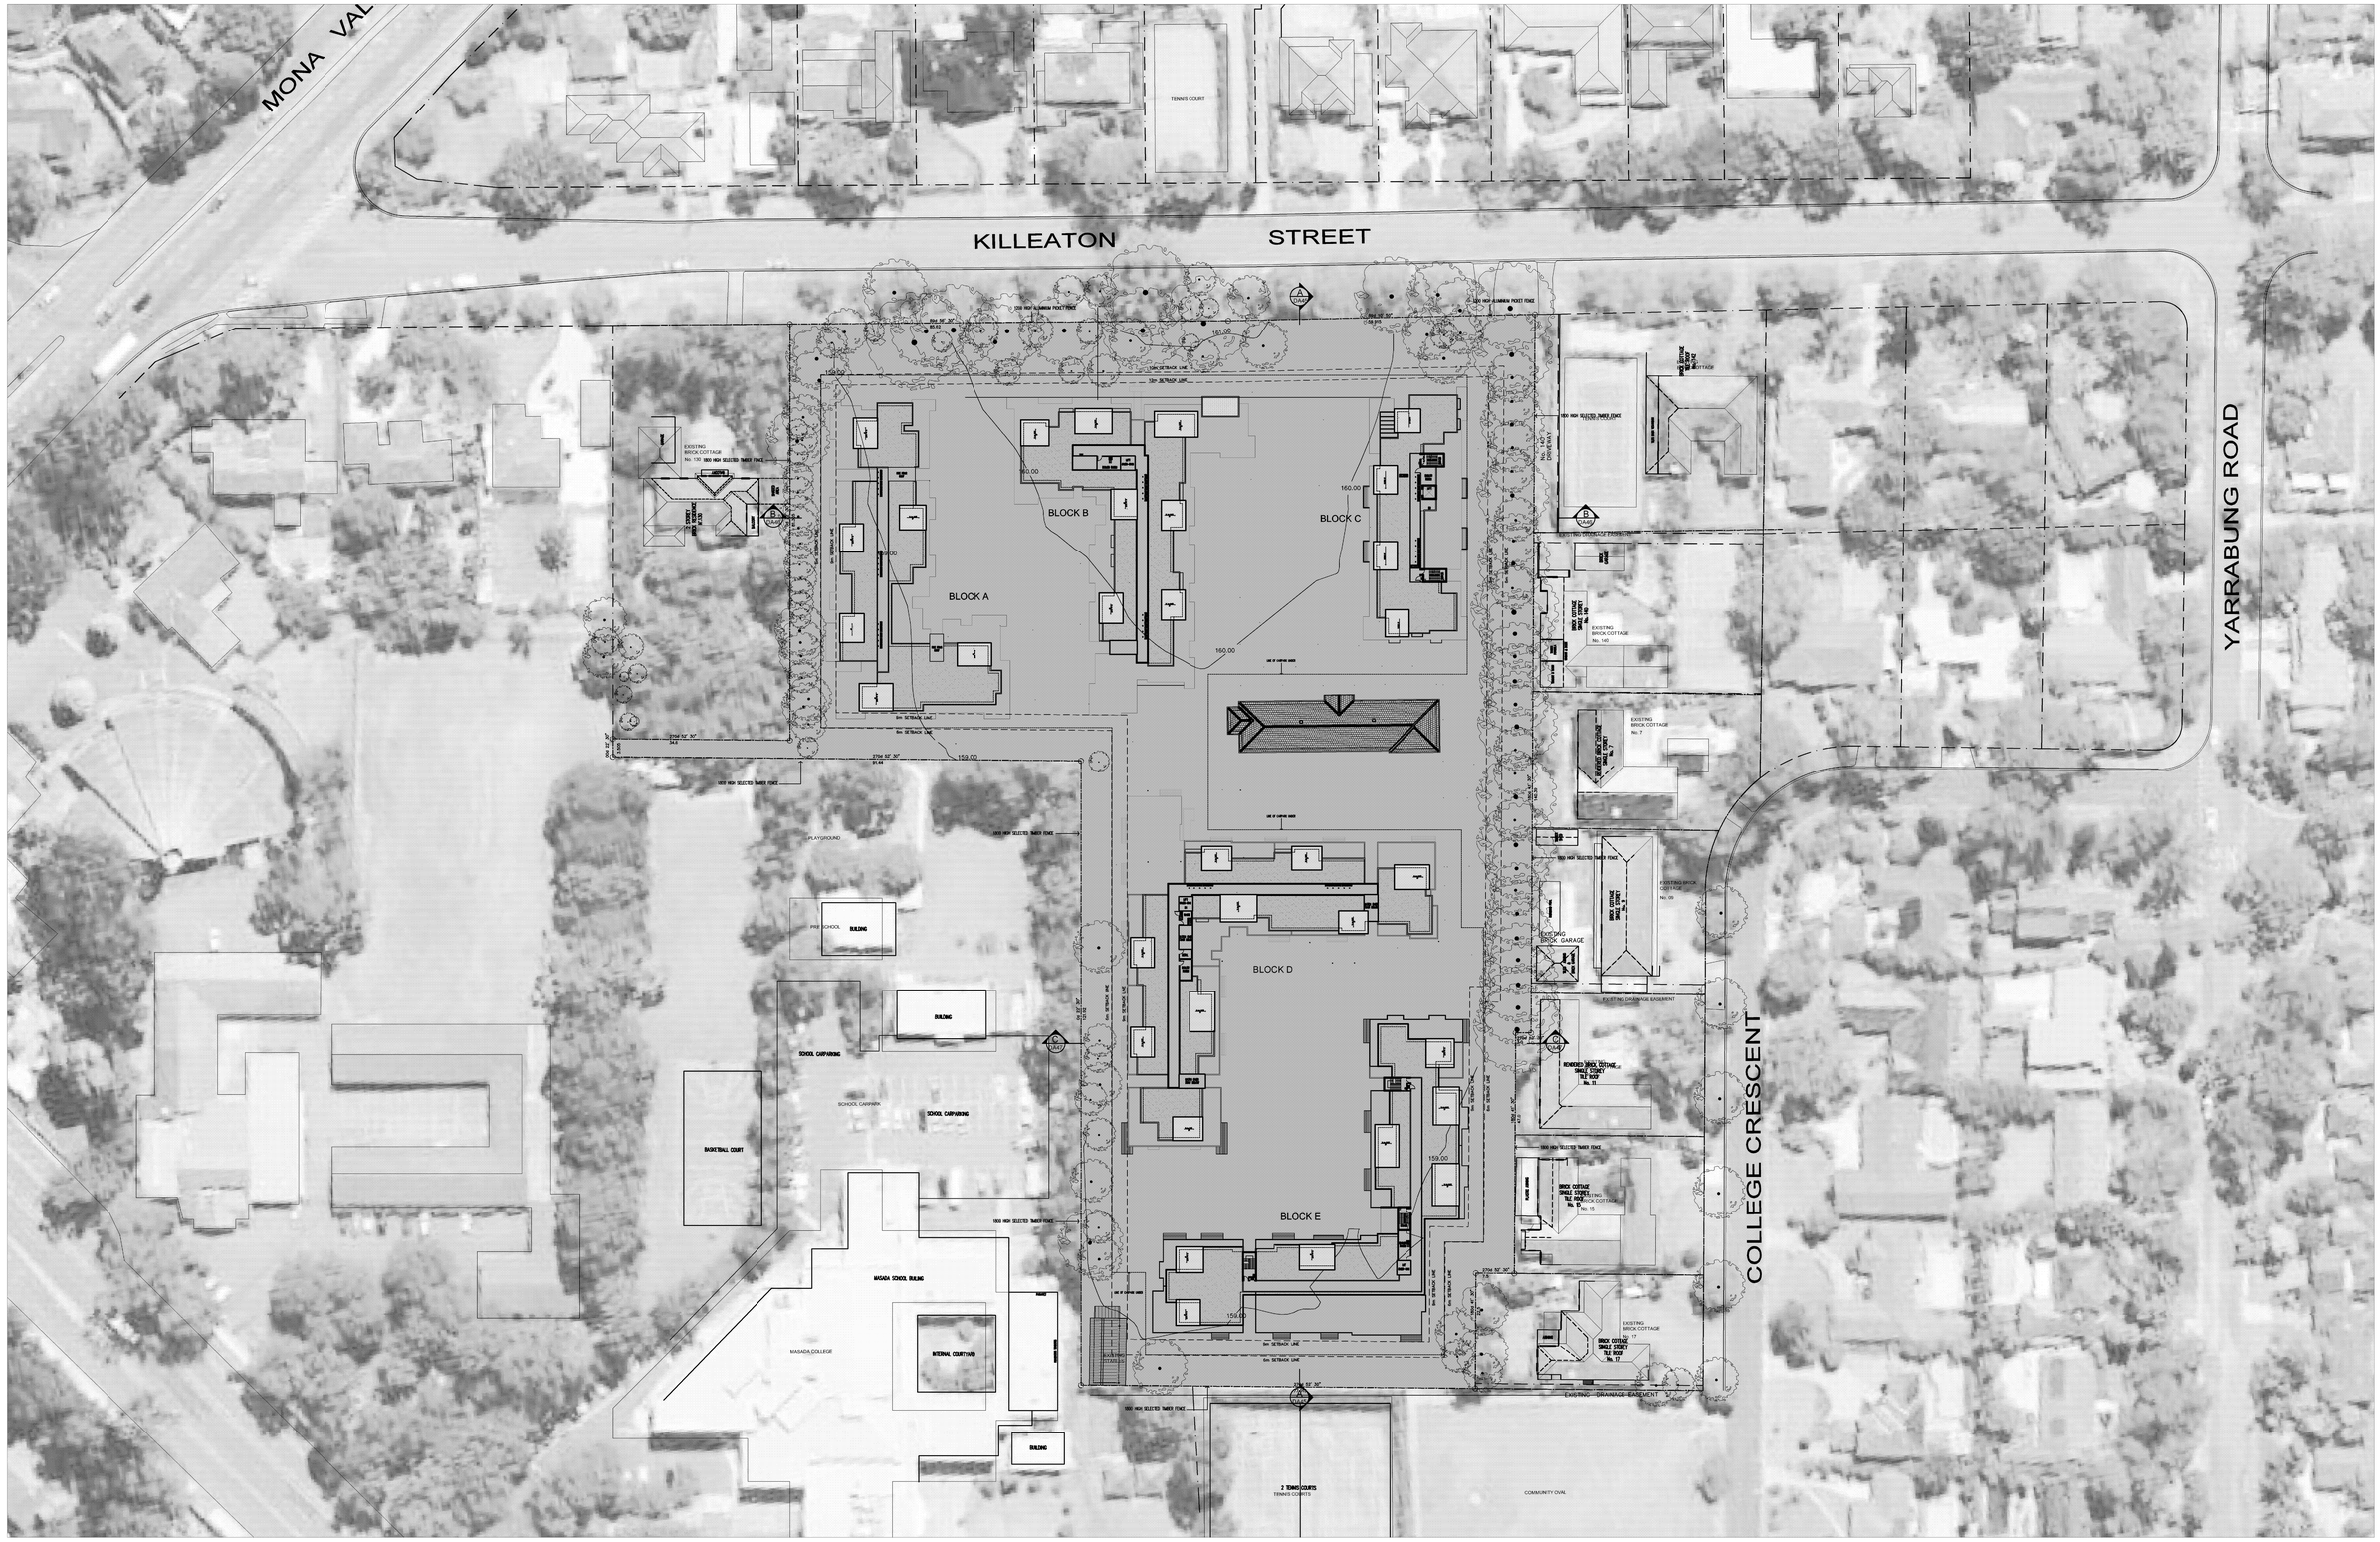
MONA VALE
KILLEATON STREET
YARRABUNG ROAD
COLLEGE CRESCENT
TENNIS COURT
BLOCK A
BLOCK B
BLOCK C
BLOCK D
BLOCK E
EXISTING BRICK COTTAGE No. 130
1800 HIGH SELECTED TIMBER FENCE
1200 HIGH ALUMINIUM PICKET FENCE
No. 142 DRIVEWAY
EXISTING BRICK COTTAGE No. 140
EXISTING BRICK COTTAGE No. 7
EXISTING BRICK COTTAGE No. 09
EXISTING BRICK GARAGE
EXISTING DRAINAGE EASEMENT
RENDERED BRICK COTTAGE SINGLE STOREY TILE ROOF No. 11
BRICK COTTAGE SINGLE STOREY TILE ROOF No. 15
EXISTING BRICK COTTAGE No. 15
EXISTING BRICK COTTAGE No. 17
BRICK COTTAGE SINGLE STOREY TILE ROOF No. 17
PLAYGROUND
PRE SCHOOL BUILDING
BUILDING
SCHOOL CARPARK
BASKETBALL COURT
MASADA SCHOOL BUILDING
MASADA COLLEGE
INTERNAL COURTYARD
2 TENNIS COURTS
TENNIS COURTS
COMMUNITY OVAL
9m SETBACK LINE
160.00
159.00
152.00
2794 52° 30"
2794 52° 30"
2794 52° 30"