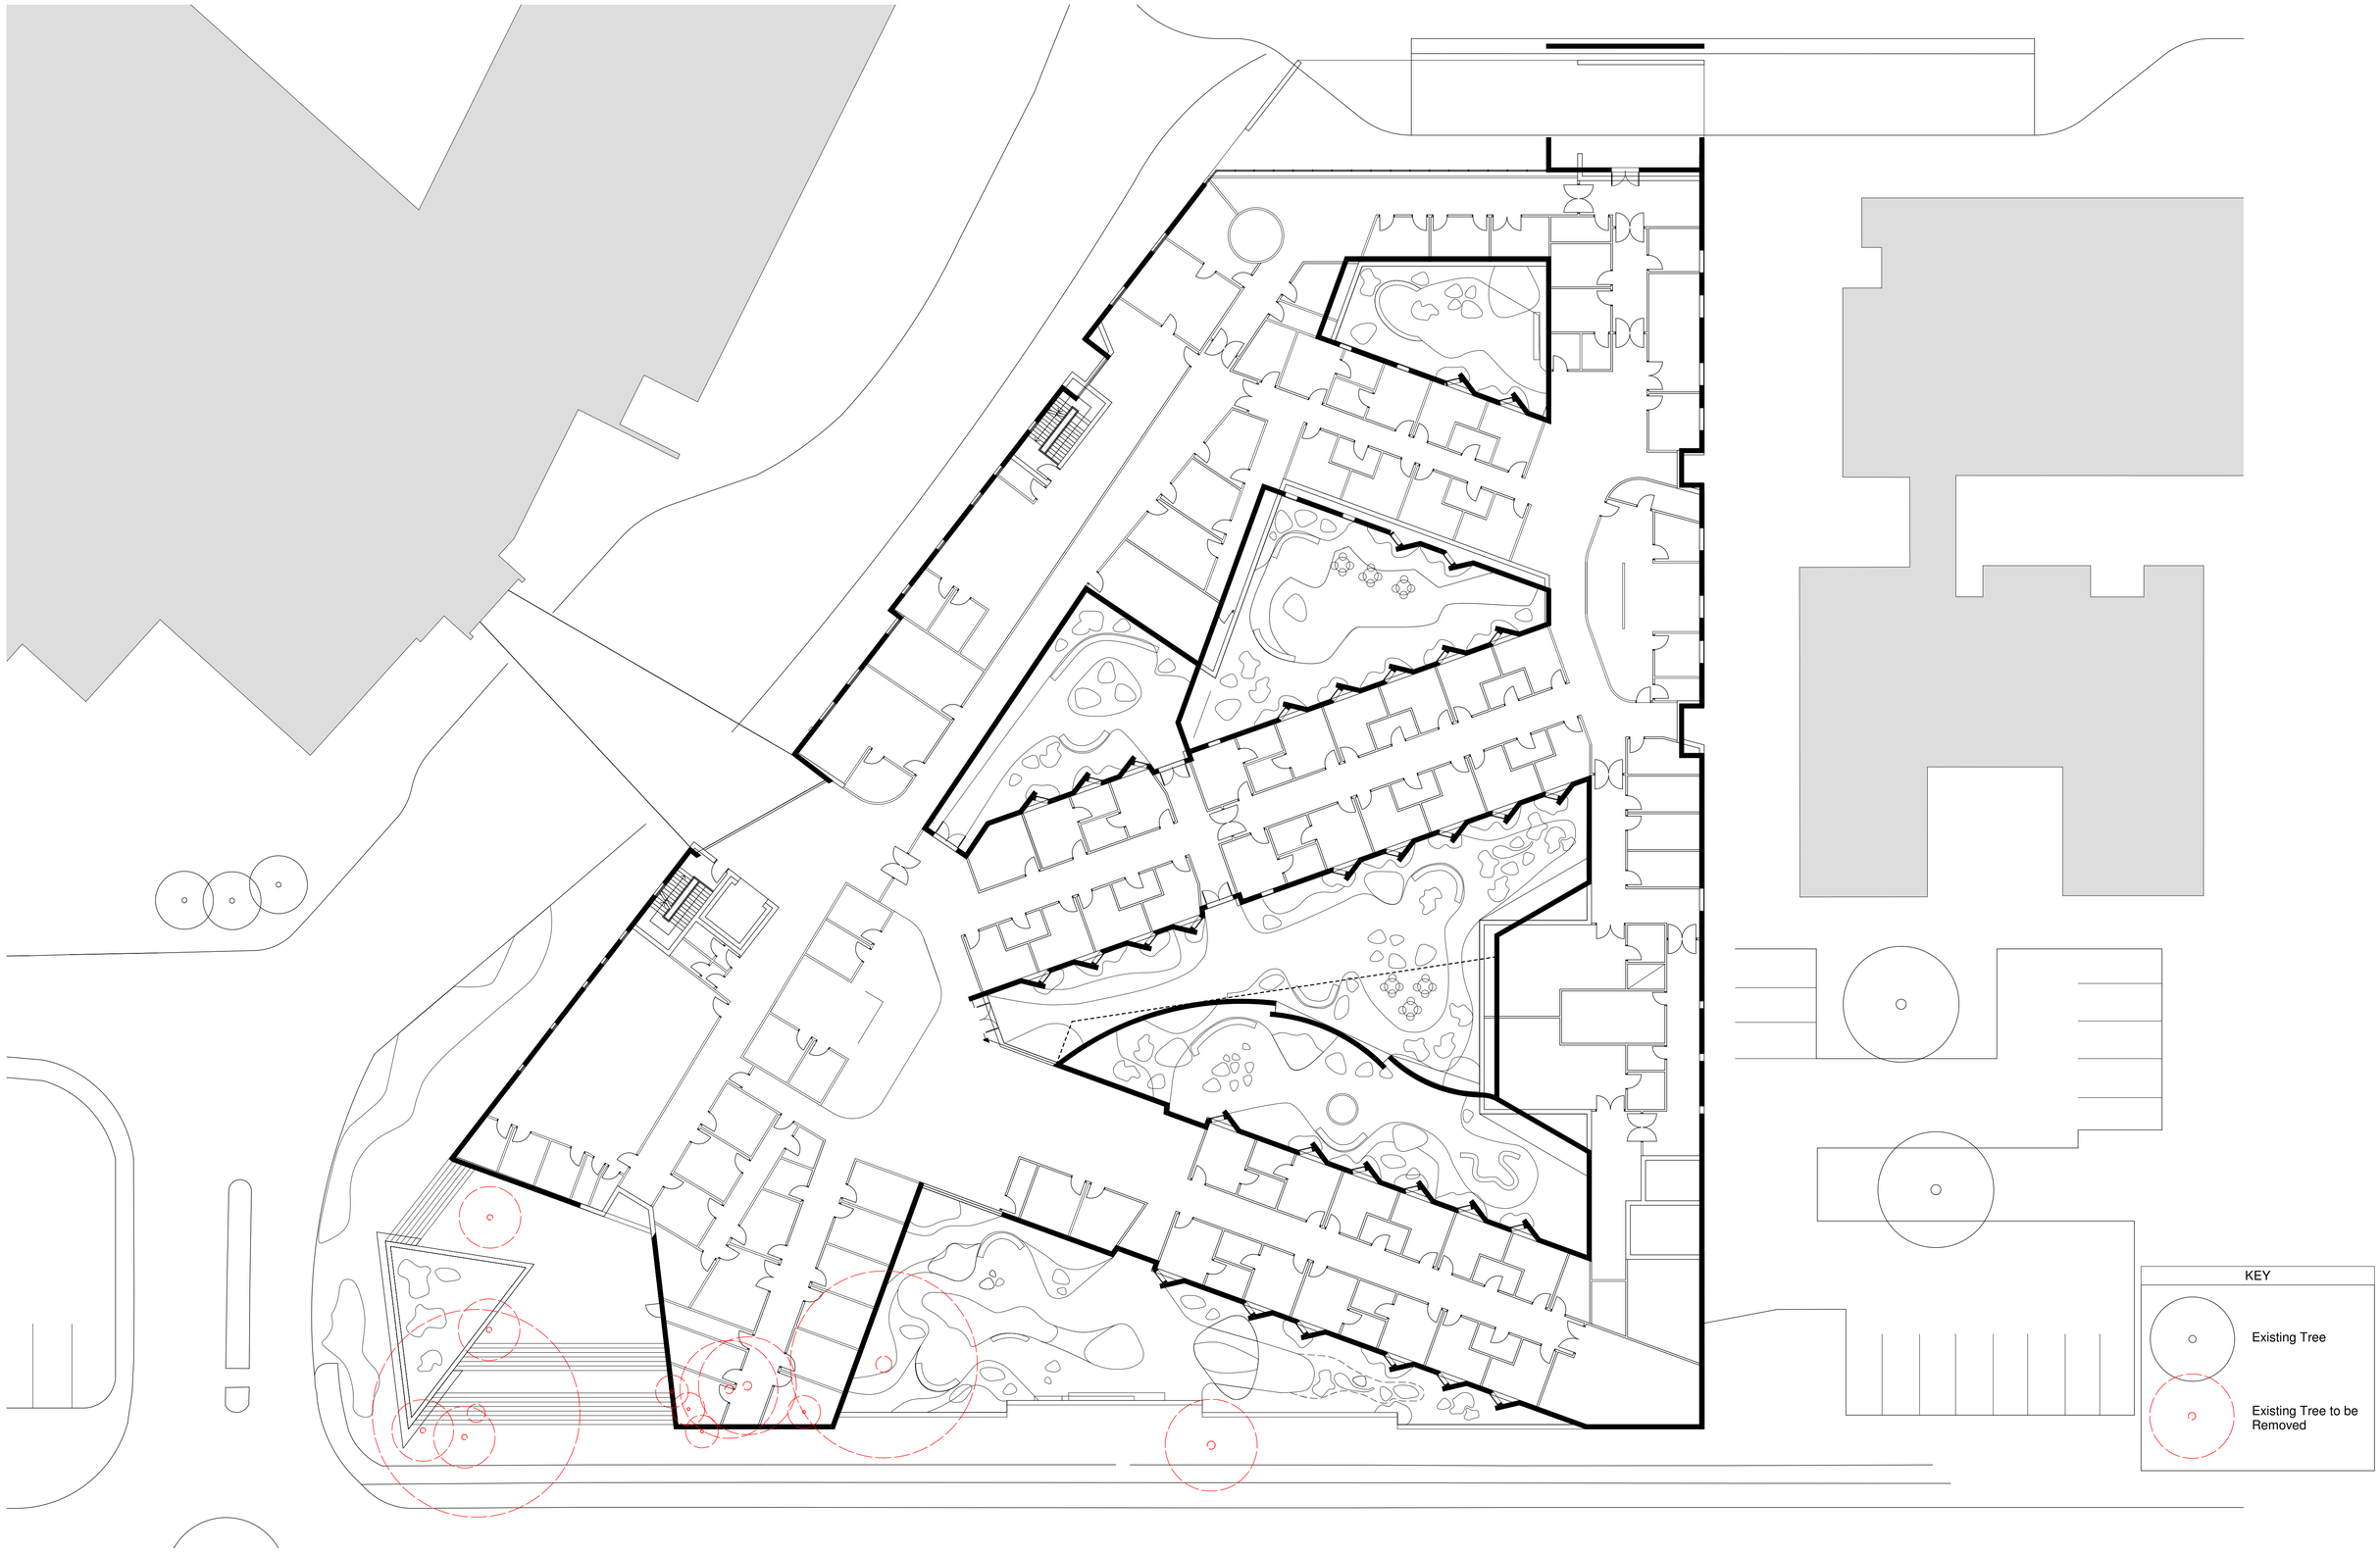

KEY

Iss.	Amendment	Date	By
A	Preliminary Concepts- User Group Presentation	03/09/10	TF
B	Stage 3 Application	09/09/10	TF

0 2 4 6 8 10m

IMPORTANT NOTES:
Do not scale from drawings
All discrepancies to be brought to the attention of the Landscape Architect
Larger scale drawings and written dimensions take preference/All dimensions in mm unless otherwise stated.
All levels and contours are in metres.
Use figured dimensions only.
Verify all dimensions on site before the commencement of any works.
Contractors shall locate and protect all services prior to construction
All work shall be carried out in accordance with BCA, BCA and Local Government Regulations.
All Australian Standards shall be complied with where relevant.
Drainage & Water Feature Details shall be subject to Hydraulic Engineer's Specifications.
All work shall be carried out in a professional manner by Qualified Tradesman according to Landscape Drawings and Specifications.
No responsibility will be taken by 360 degrees for any variations in design, construction method, materials specified, and general specifications without permission from the Project Engineer or Landscape Architect.
This Drawing is copyright to 360 degrees.

DATE: AUG 2010
SHEET: 2 of 2
CHECKED: DB
SCALE: 1:200 @ A1
DRAWN: TF
ISSUE: Stage 3A

DWG. TITLE
LANDSCAPE PLAN - TREE REMOVAL
PROJECT
PENRITH - STAGE 3-MH

360°
Level 5 Bakehet House
68-72 Wentworth Av.
Surry Hills NSW 2010
P: 612 9212 2204
F: 612 9212 2256
E: 360@360.net.au
ABN: 20 418 301 319

LP-3A-02