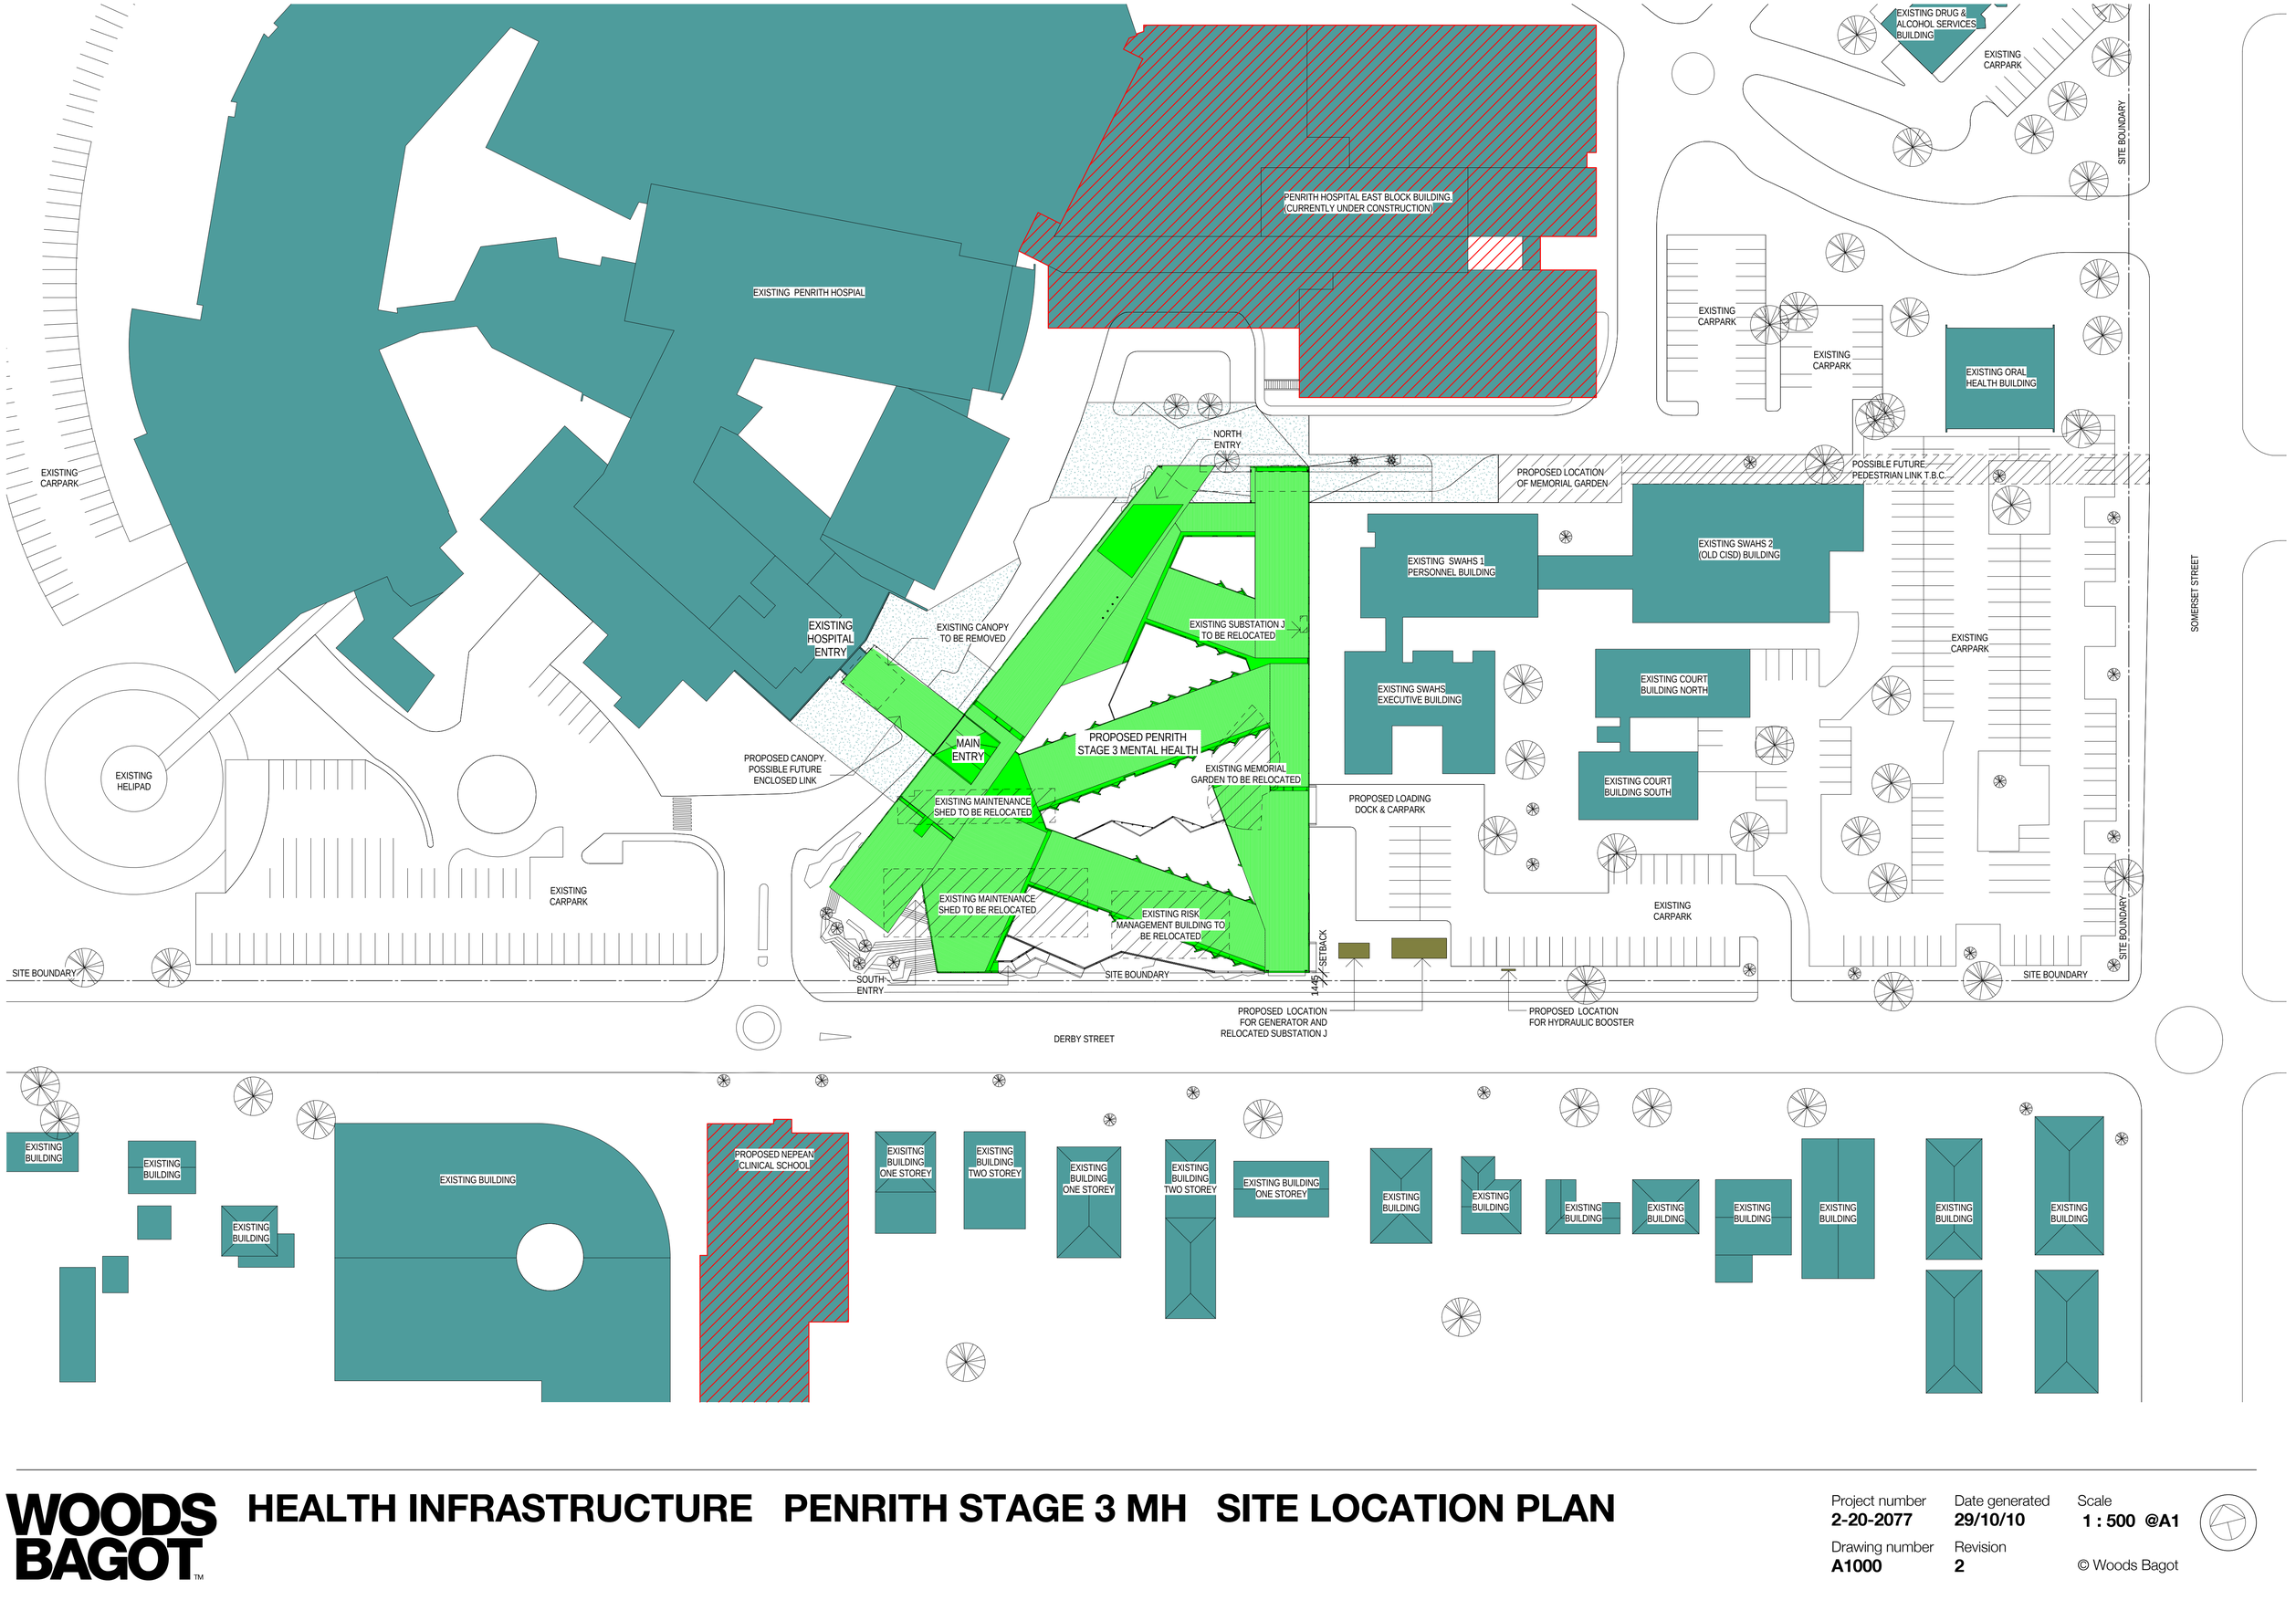

WOODS BAGOT™

HEALTH INFRASTRUCTURE PENRITH STAGE 3 MH SITE LOCATION PLAN

Project number	Date generated	Scale
2-20-2077	**29/10/10**	**1 : 500 @A1**
Drawing number	Revision	
A1000	**2**	

© Woods Bagot