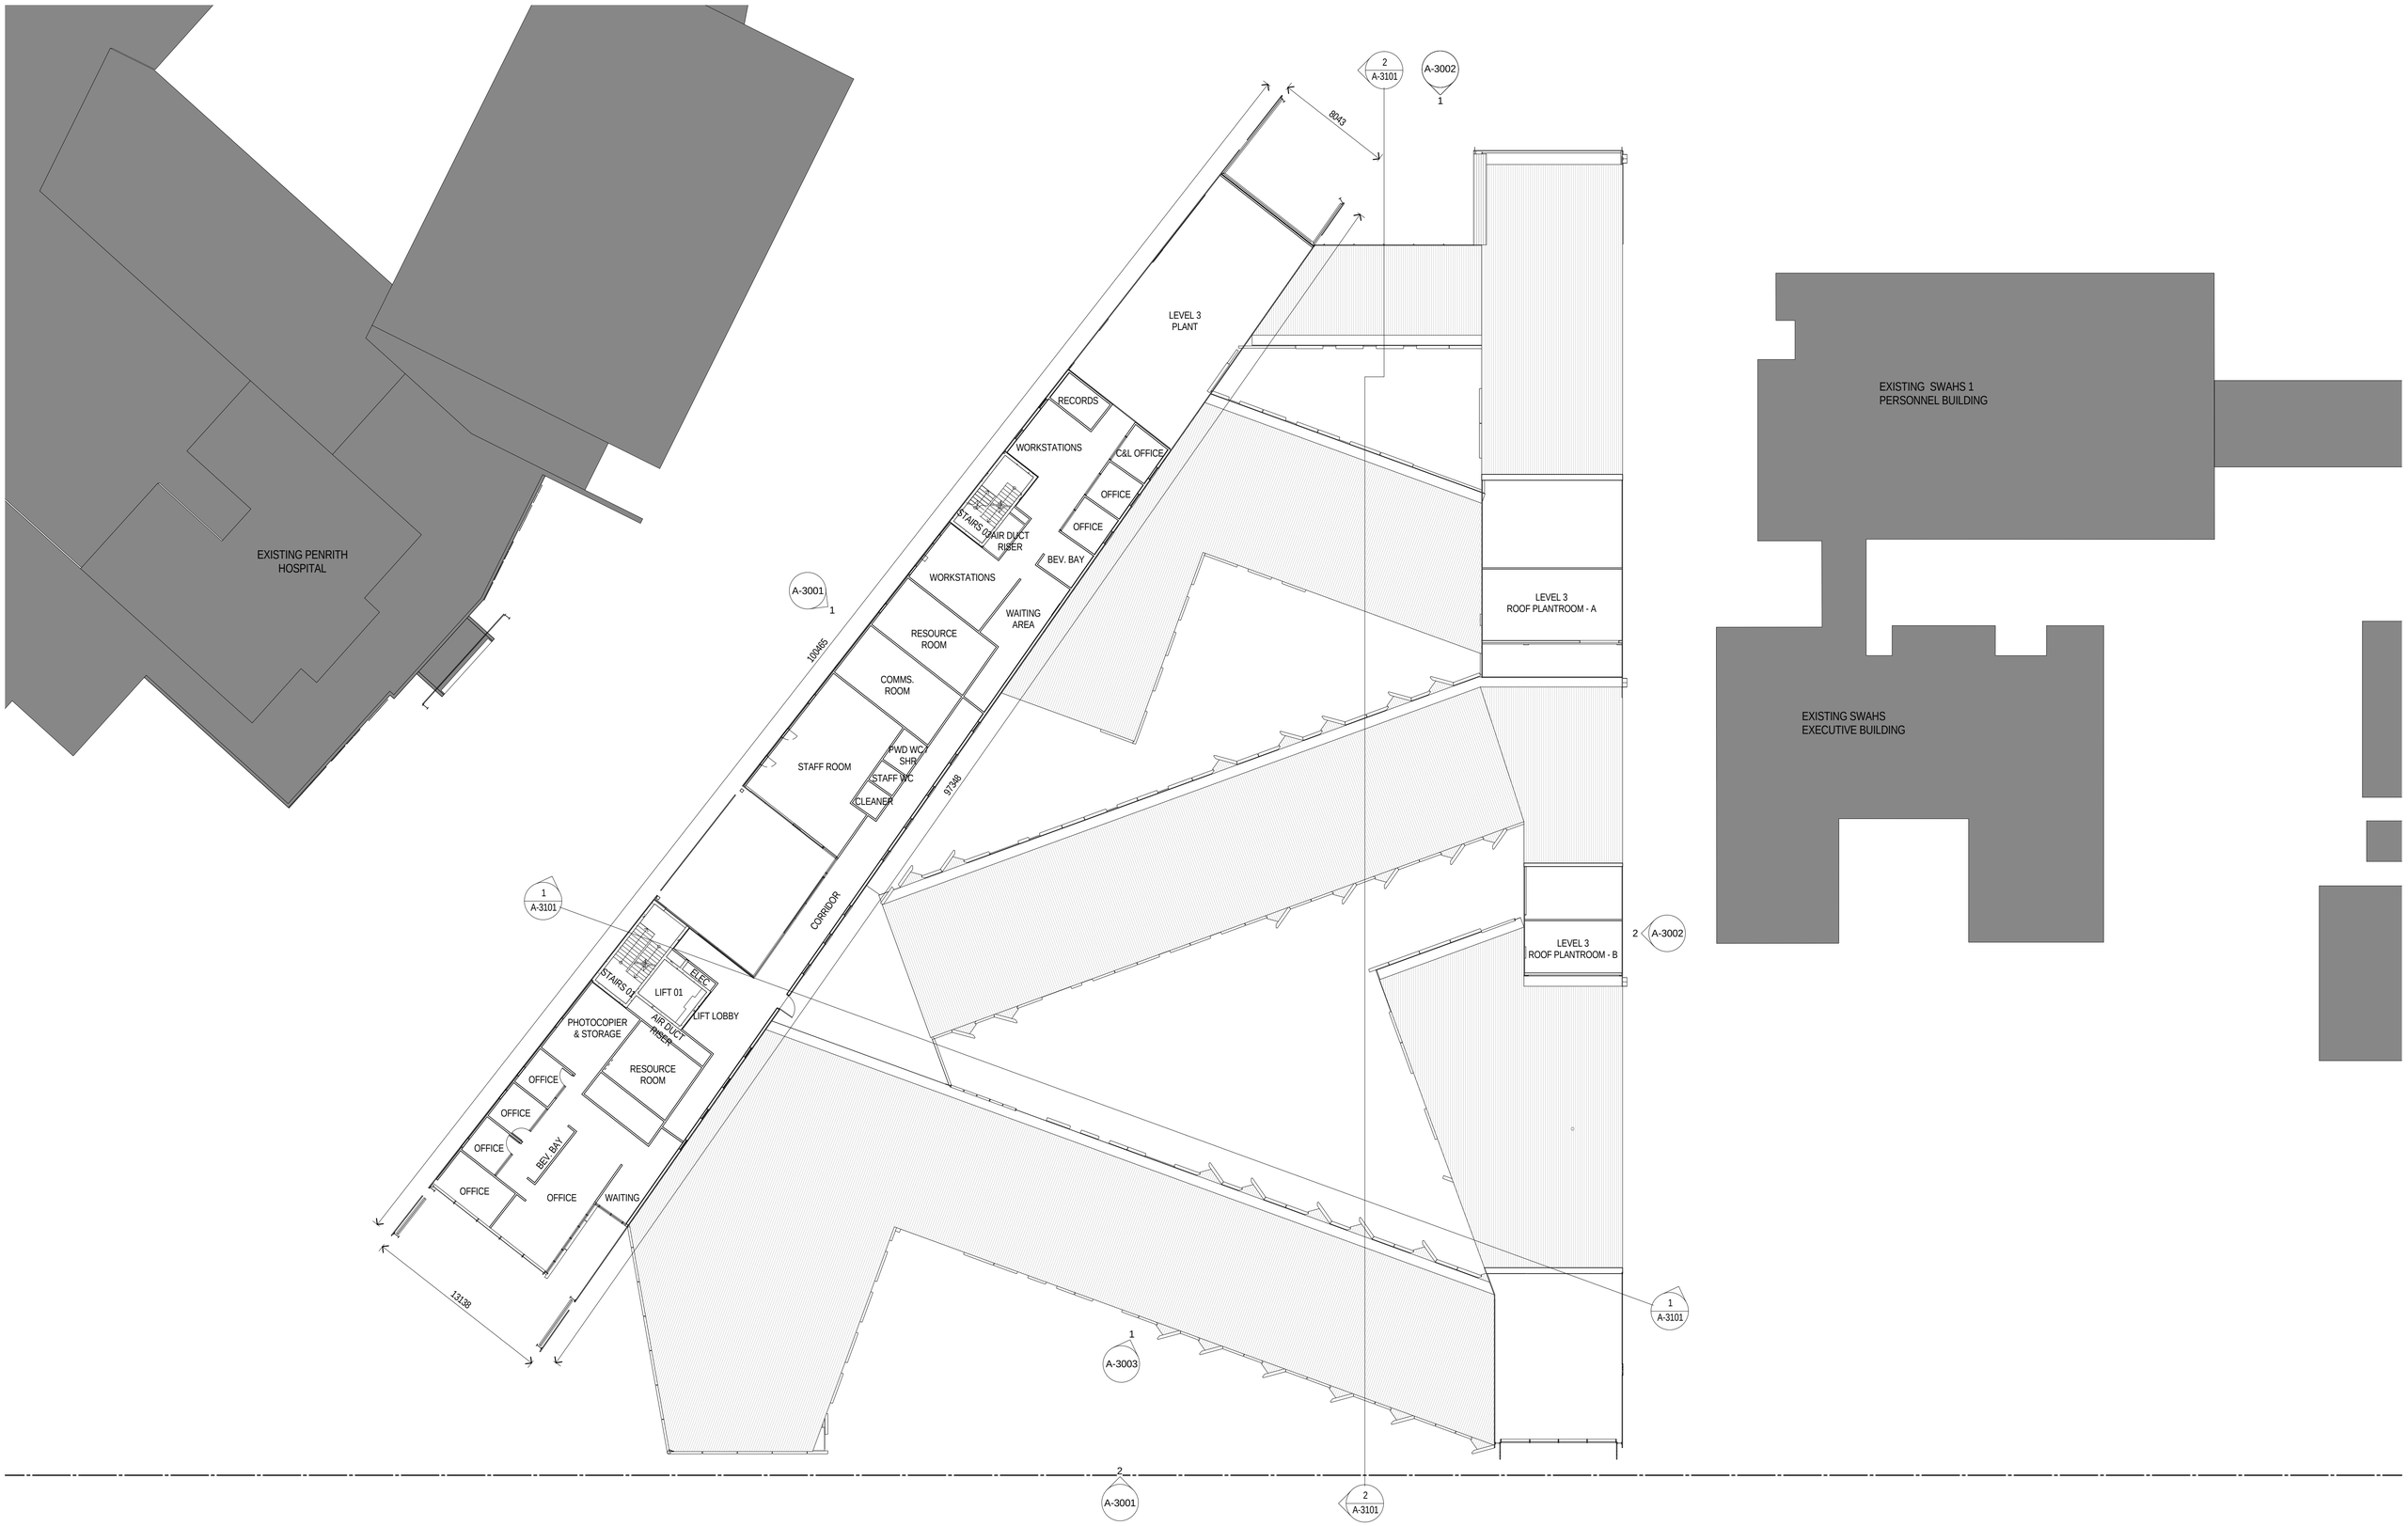

HEALTH INFRASTRUCTURE PENRITH STAGE 3 MH LEVEL 3 FLOOR PLAN

WOODS BAGOT™

Project number	Date generated	Scale
2-20-2077	26/11/10	1 : 200 @A1
Drawing number	Revision	
A-2203	3	

© Woods Bagot