In accepting and utilising this document the recipient agrees that SJB Architecture (NSW) Pty. Ltd. ACN 081 094 724 T/A SJB Architects, retain all common law, statutory law and other rights including copyright and intellectual property rights. The recipient agrees not to use this document for any purpose other than its intended use; to waive all claims against SJB Architects resulting from unauthorised changes; or to reuse the document on other projects without the prior written consent of SJB Architects. Under no circumstances shall transfer of this document be deemed a sale. SJB Architects makes no warranties of fitness for any purpose.

The Builder/Contractor shall verify job dimensions prior to any work commencing. Figured dimensions shall take precedence over scaled work.

| Rev. | Date | Revision |
|---|---|---|
| A | 12/11/2010 | DA Test of Adequacy |

## PARKING SCHEDULE - BASEMENT - 02

| PARKING TYPE | NUMBER |
|---|---|
| Adaptable Car Space | 33 |
| Standard Car Space | 358 |
| Visitor Car Space | 35 |
| Visitor Disabled Car Space | 2 |
| **TOTAL** | **428** |

| PARKING TYPE | NUMBER |
|---|---|
| Carwash Bay | 2 |
| Delivery Bay | 2 |
| Loading/ Unloading Bay | 1 |
| Motor Bike Space | 2 |
| **TOTAL** | **7** |

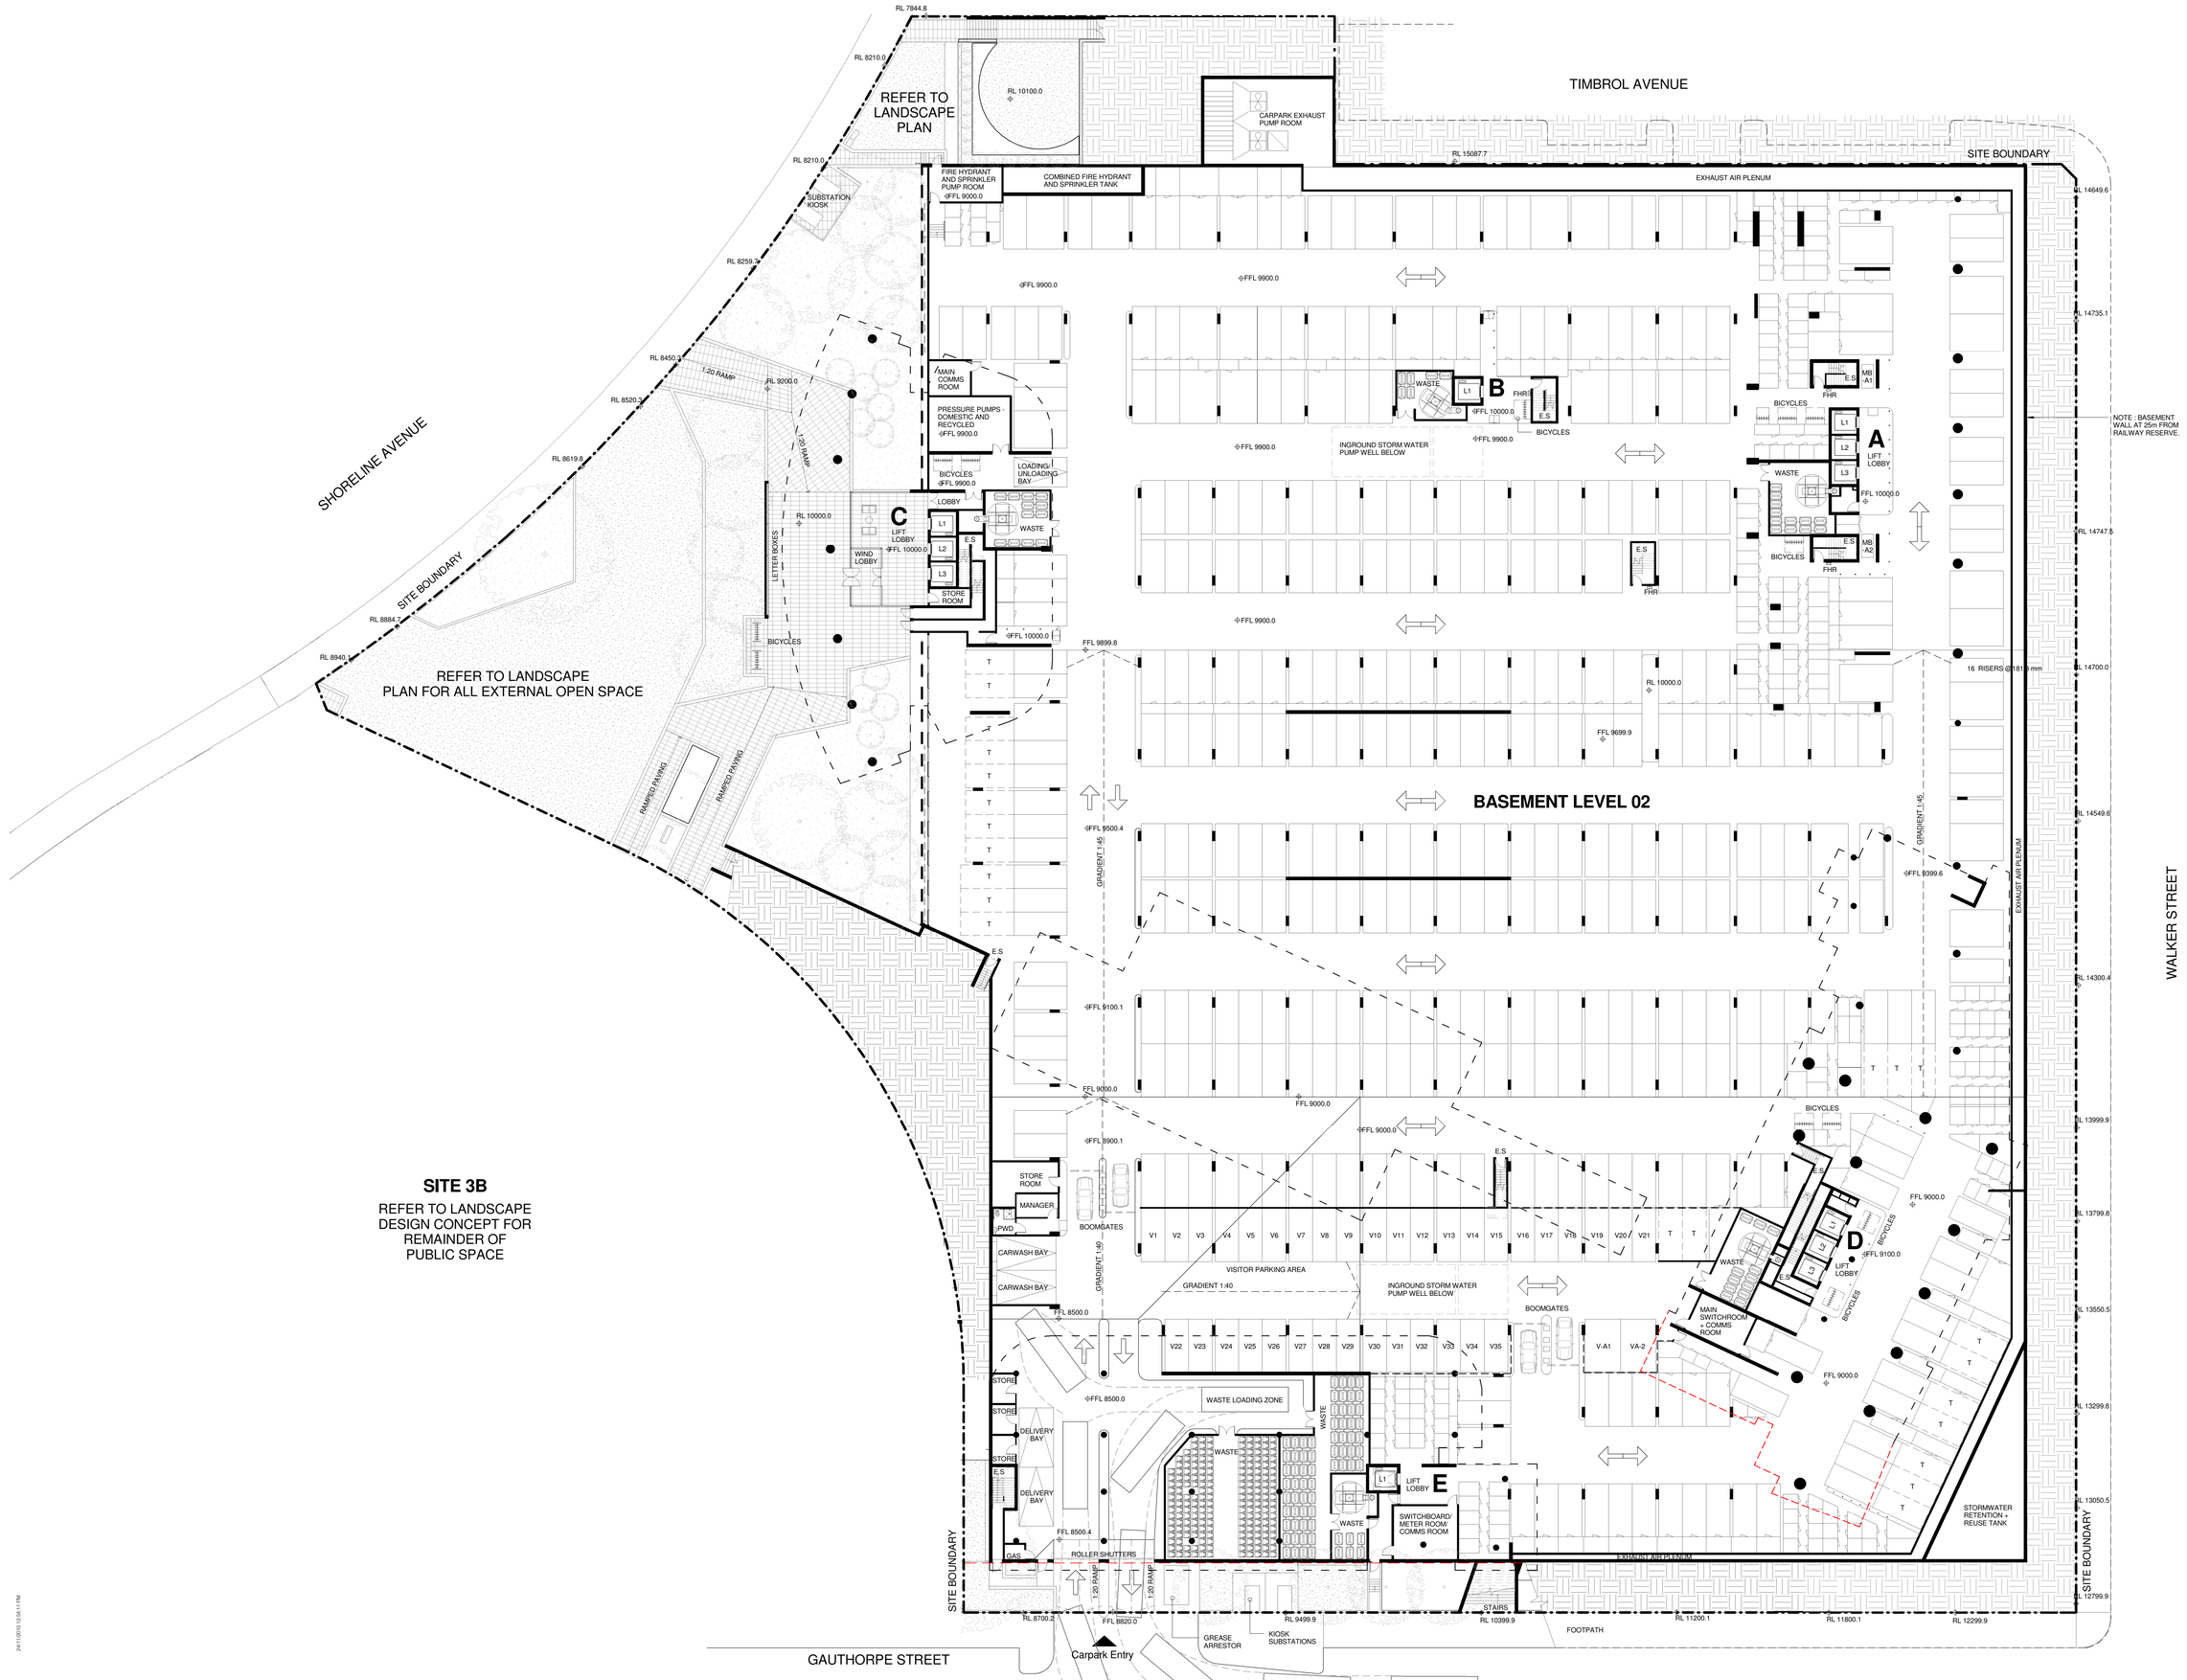


**SITE 3B**

REFER TO LANDSCAPE DESIGN CONCEPT FOR REMAINDER OF PUBLIC SPACE

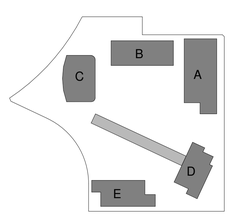


Client

Billbergia
creating communities®

Project

STAGE 2A + 3A
WALKER ST.
RHODES
for
Billbergia

Drawing Name

Level 2 Basement

| Date | Scale | Sheet Size |
|---|---|---|
| 08/02/10 | 1 : 250 | @ B1 |
| Reg No. | Drawn | Chk. |
| | MM/NH | JP |
| Job No. | Drawing No. | Revision |
| 4410 | A-0201 | A |

SJB Architects
Level 2, 490 Crown St
Surry Hills NSW
2010 Australia
T 61 2 9380 9911
F 61 2 9380 9922
www.sjb.com.au

Nominated Architects
Adam Haddow 7188
John Pradel 7004

24/11/2010 12:41:11 PM