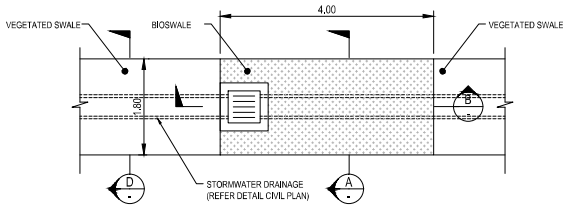

TYPICAL PLAN OF BIOSWALES
SCALE 1:50

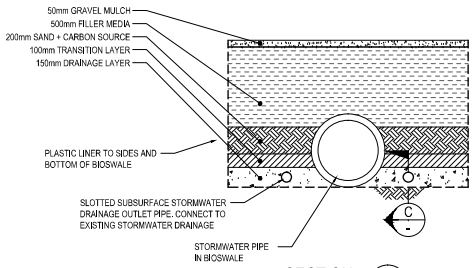

SECTION A
SCALE 1:20

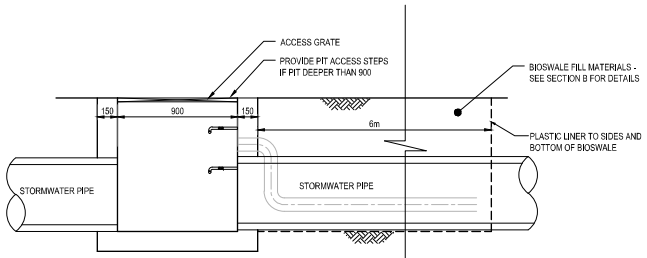

SECTION B
SCALE 1:20

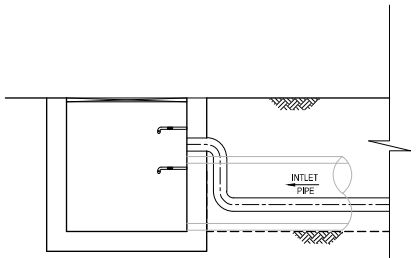

SECTION C
SCALE 1:20

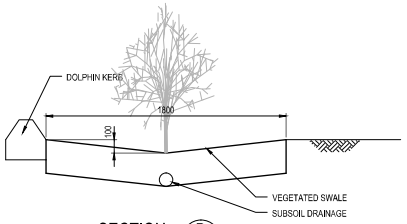

SECTION D
SCALE 1:20

REV	DESCRIPTION	BY	DATE
A	-	-	-/-/--
B	ISSUED FOR DA	RL	31-01-11

STATUS
PRELIMINARY
NOT FOR CONSTRUCTION

Level 4, 66 Clarence Street
Sydney NSW 2000
Telephone: (02) 9699 3088
Fax: (02) 9319 7506
www.meinhardtgroup.com
A.C.N. 051 627 591

© Copyright

PROJECT
MACQUARIE VILLAGE
NORTH RYDE
CIVIL EXTERNAL WORKS DRAWINGS

CLIENT
STAMFORD PROPERTY
-

TITLE
WSUD DETAILS
-
-
-

NORTH

DESIGNED	DRAWN	APPROVED	SCALE @ A1
LD	RL/LC	-	AS SHOWN

PROJECT No	DRAWING No	REV
106038-00	MIE123	B

DWG FILE: C:\106038 - Stamford Grange - North Ryde\MEINHAR_S_UNIT INT\106038-MIE123.dwg - MIA PLOT TIME: 31 Jan 2011, 11:38am