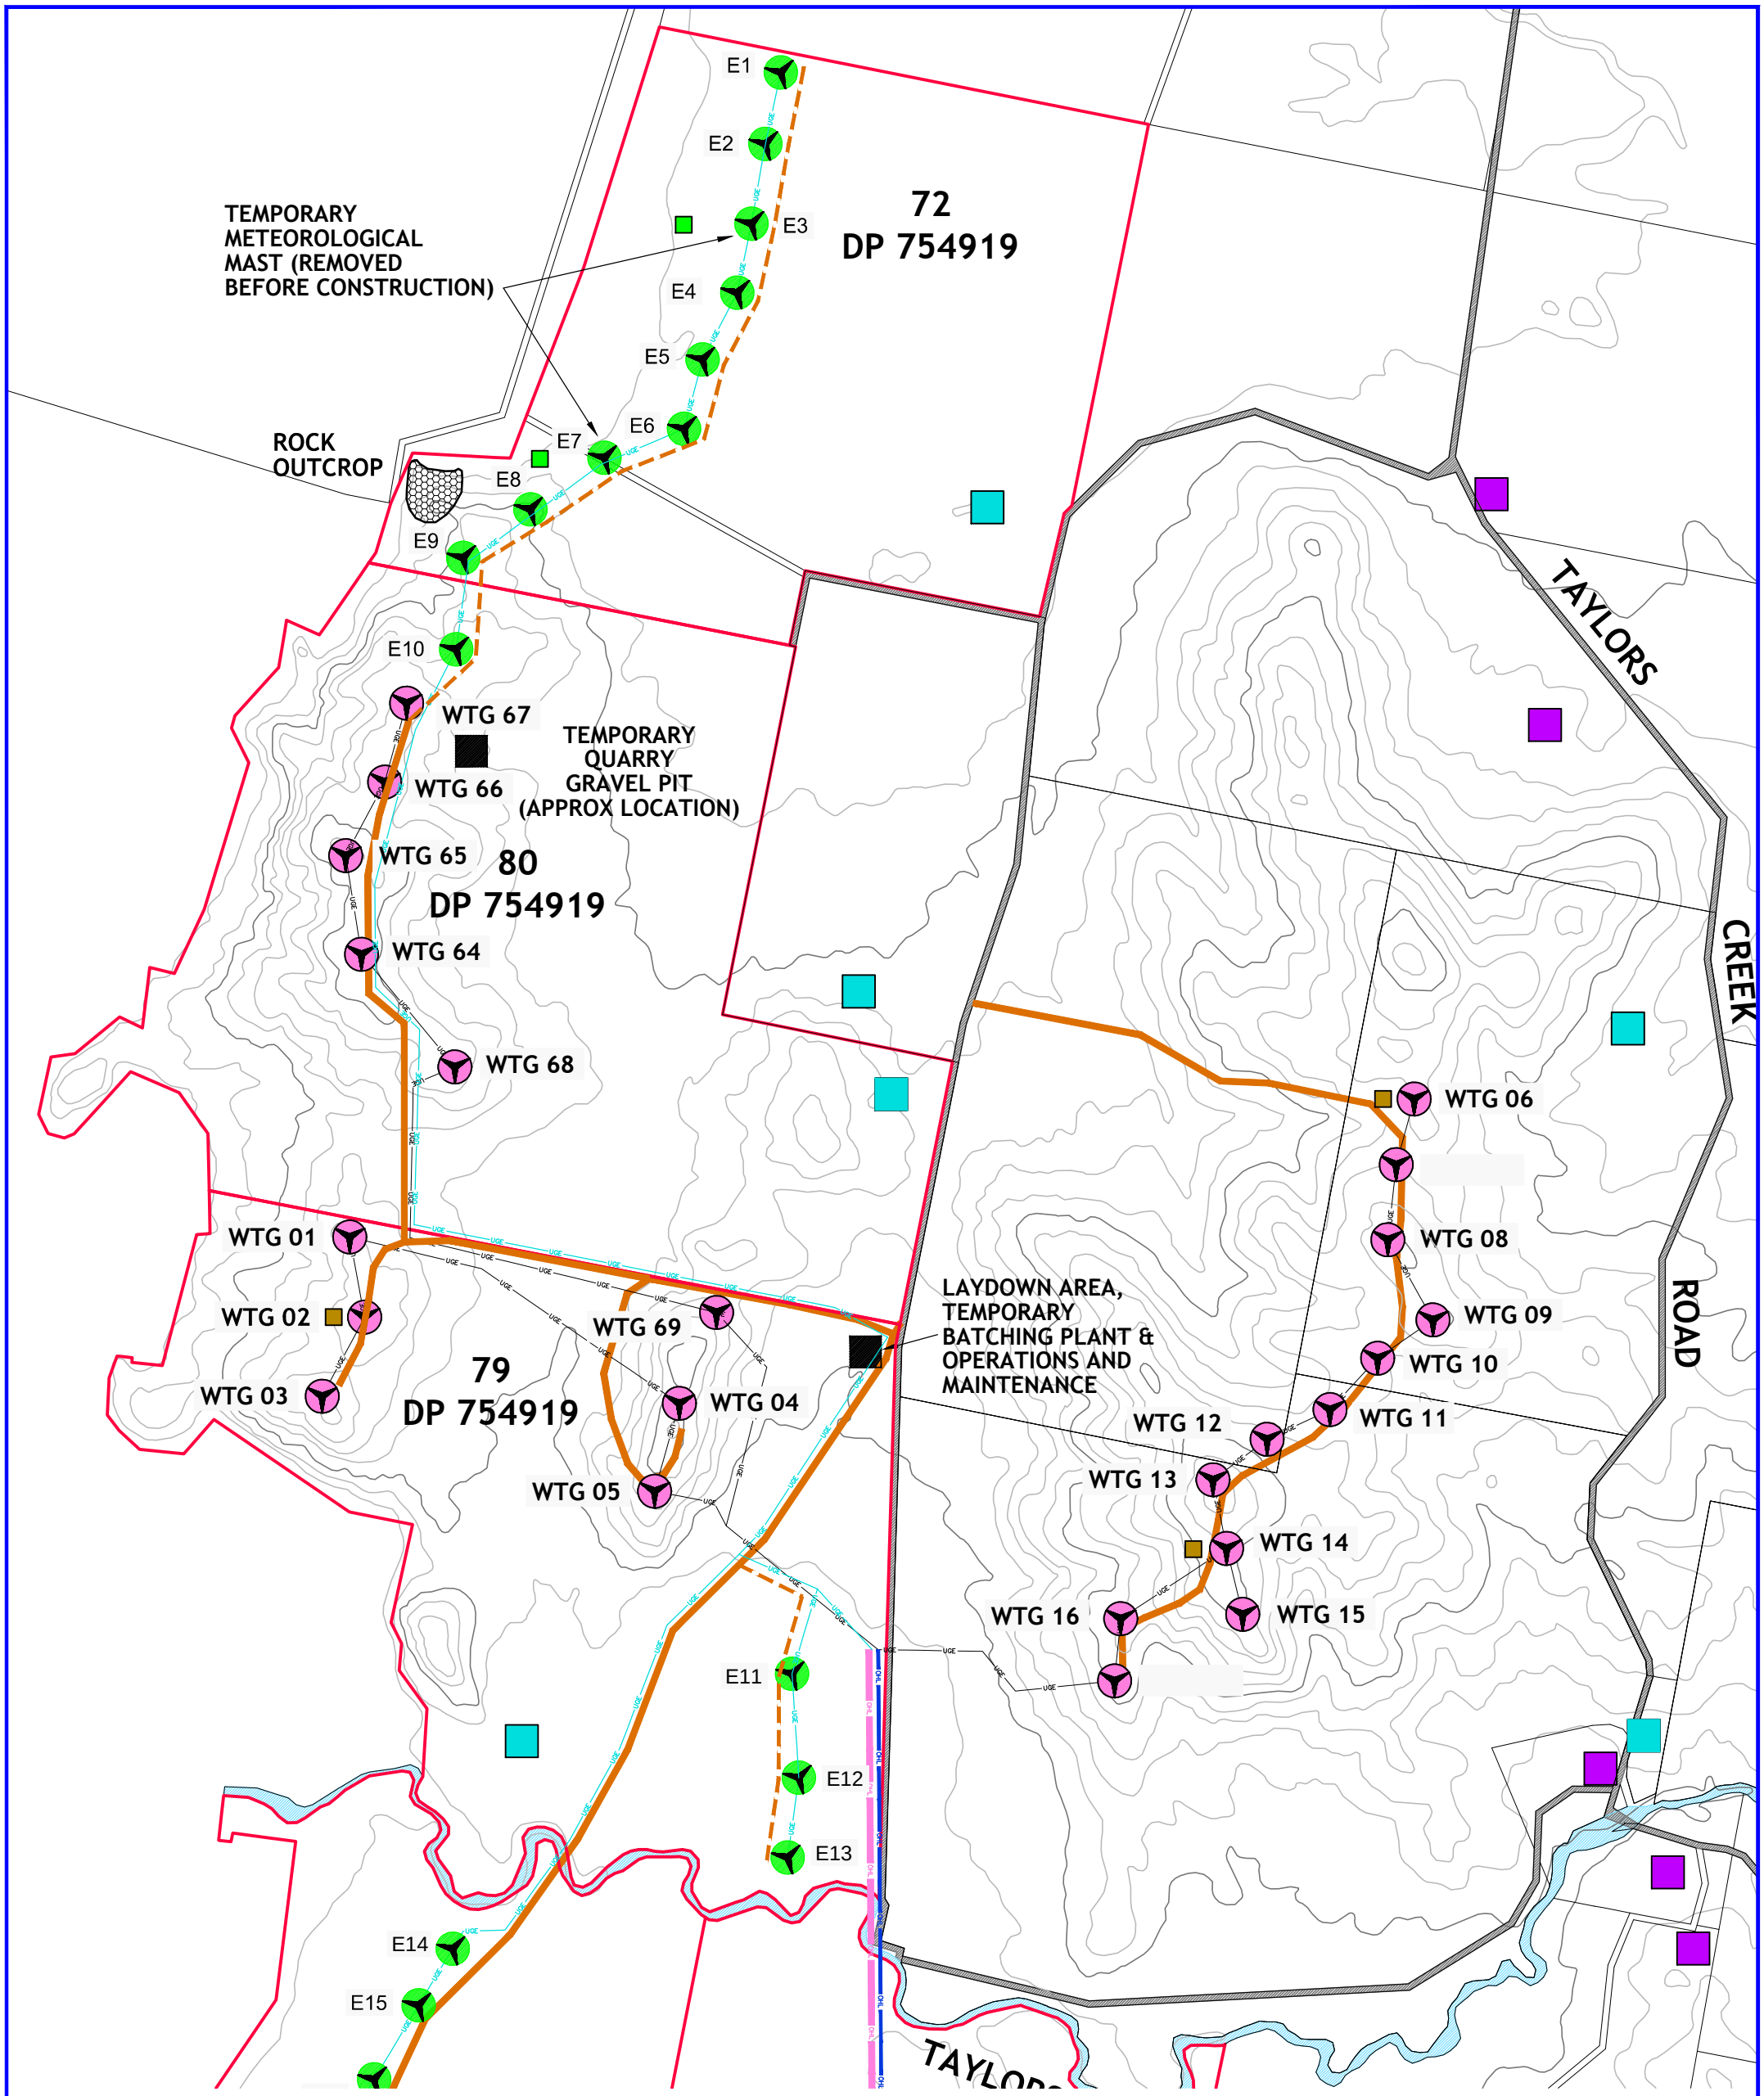

APPROVED WTG*
EXISTING WTG*
SUBJECT LOTS
EXISTING OVERHEAD TRANSMISSION LINE
APPROVED OVERHEAD TRANSMISSION LINE
PROPOSED OVERHEAD TRANSMISSION LINE
UNDERGROUND TRANSMISSION LINE
APPROVED UNDERGROUND RETICULATION CABLE
ACCESS ROAD
PROPOSED ACCESS ROAD (6m WIDE) TO INCLUDE UNDERGROUND 33kv RETICULATION CABLE
MINOR CONTOUR
MAJOR CONTOUR

PERMANENT METEOROLOGICAL MAST
EXISTING METEOROLOGICAL MAST
RESIDENCE (RELEVANT)
RESIDENCE (NON RELEVANT)

* THE LOCATION OF INFORMATION IS BASED ON REPORTS PROVIDED BY INFIGEN ENERGY. NO SURVEY WORK HAS BEEN UNDERTAKEN BY MONTEATH & POWYS IN PREPARING THIS PLAN
* THE BOUNDARIES SHOWN ON THIS PLAN ARE BASED ON INFORMATION DERIVED FROM MAP INFO - DEPARTMENT OF LANDS - MAY 2008. AT THIS STAGE NO FIELD SURVEY HAS BEEN UNDERTAKEN TO DETERMINE THE ACCURACY OF THE BOUNDARIES AS SHOWN.
* THE LOCATION OF TURBINES IS BASED ON CO-ORDINATES PROVIDED BY INFIGEN ENERGY.
* WTG - WIND TURBINE GENERATOR

REVISIONS

No	REVISION	SVY	DFT	CHK	DATE
7	PLAN AMENDMENTS		AJM	FM	12/09/14
6	PLAN AMENDMENTS		AJM	FM	11/09/14
5	PLAN AMENDMENTS		AJM	FM	05/09/14
4	ISSUE TO CLIENT AS FINAL		AJM	FM	04/09/14
3	REISSUE TO CLIENT AS DRAFT		AJM	FM	11/08/14

COPYRIGHT NOTICE
THIS DOCUMENT REMAINS THE PROPERTY OF MONTEATH & POWYS PTY LTD. ©

CONDITIONS OF USE.
THIS DOCUMENT MAY ONLY BE USED BY THE CLIENT FOR THE PURPOSE FOR WHICH IT WAS COMMISSIONED. USE OF THE DOCUMENT FOR ANY OTHER PURPOSE IS NOT PERMITTED UNLESS PRIOR WRITTEN APPROVAL HAS BEEN OBTAINED FROM MONTEATH & POWYS PTY LTD.

Monteath & Powys Pty Ltd
ACN 000 861 110
SURVEYING PLANNING ENGINEERING DESIGN PROJECT MANAGEMENT
125 Bull Street Newcastle NSW 2300
PO Box 726 Newcastle NSW 2300
T 61 2 4926 1388 F 61 2 4929 3475
88 Marquis St Gunnedah NSW 2380
PO Box 328 Gunnedah NSW 2380
T 61 2 6742 0166
E survey@monteathpowys.com.au W www.monteathpowys.com.au

Surveyed	Drafted	Checked
.	AJM	FM

REGISTERED SURVEYOR

Scale @A1 : 1:10000 @A3 : 1:20000 | Original Size A1 | DO NOT SCALE

Client: INFIGEN ENERGY

Title: MODIFICATION 3 PLAN 41 TURBINES - NORTH CAPITAL II WIND FARM BUNGENDORE

CAD File: 10096AU_07 | Ref No: 10/096 | Date: 07/08/2014

Sheet No. 3/5

Revision 7