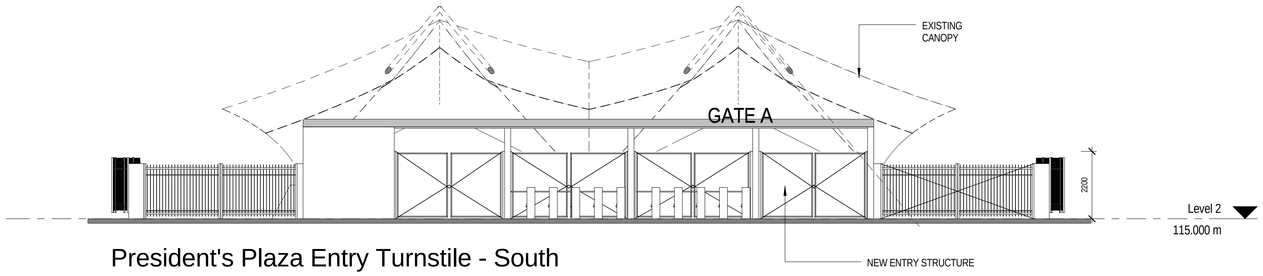

1 President's Plaza Entry Turnstile - South Elevation

1 : 100

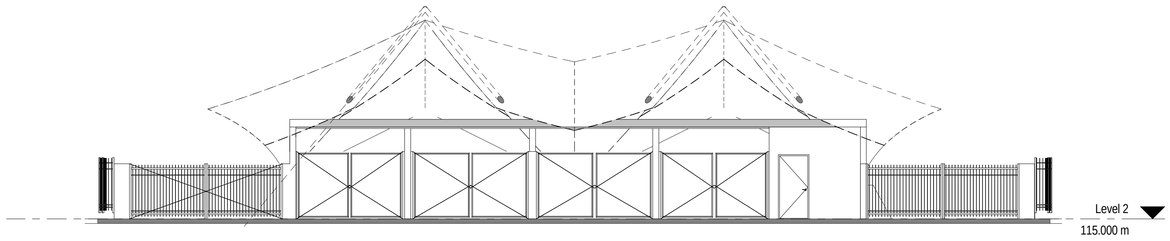

2 President's Plaza Entry Turnstile - North Elevation

1 : 100

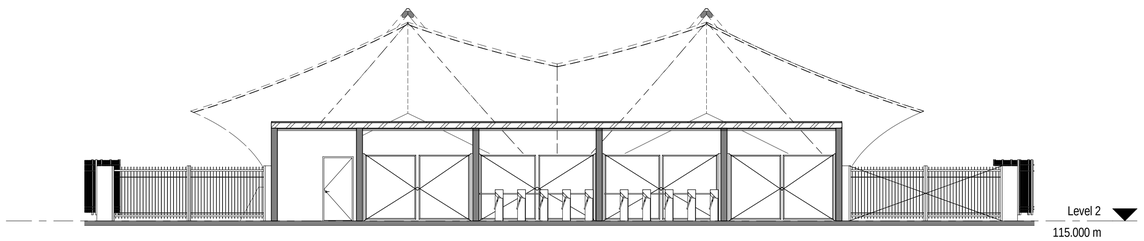

3 President's Plaza Entry Turnstile - Long Section

1 : 100

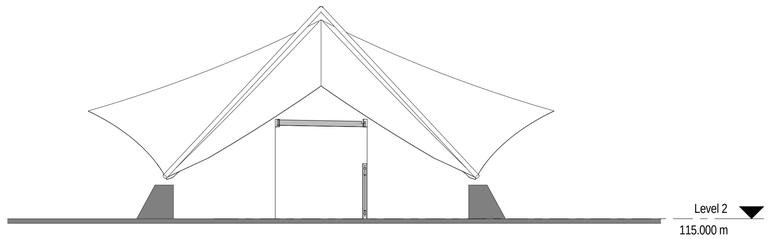

4 President's Plaza Entry Turnstile - East Elevation

1 : 100

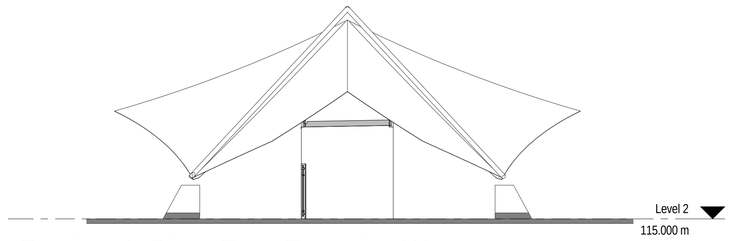

5 President's Plaza Entry Turnstile - West Elevation

1 : 100

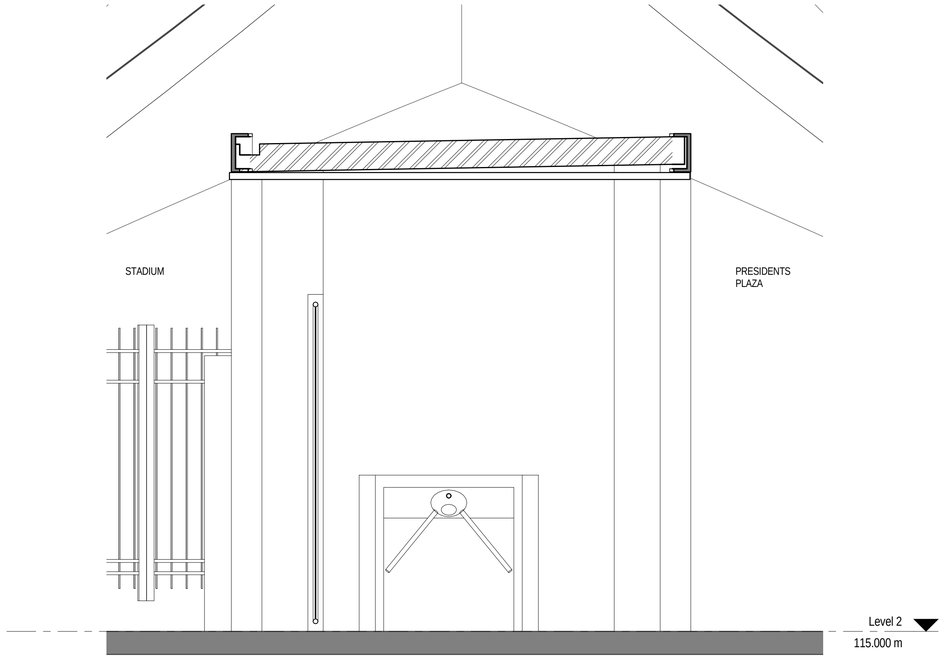

6 President'S Plaza Entry Turnstile - Cross Section

1 : 20

Key Plan:

Client:

Project Manager:

Architect:

POPULOUS™

ABN 55 072 891 993
BRISBANE
418 Adelaide Street,
GPO Box 5290
Brisbane QLD
AUSTRALIA
t: +61(0) 7 3839 9155
f: +61(0) 7 3839 9188
www.populous.com
E-mail: sport.au@populous.com

Structural Engineer:

Hyder

Services Engineer:

aurecon

Cost Consultant:

Davis Langdon
An AECOM Company

Consultant:

Notes:

NOT FOR CONSTRUCTION

REVISIONS

ISSUE	DATE	DESCRIPTION
A	14/02/2011	DEVELOPED DESIGN

Disclaimer:
USE FIGURED DIMENSIONS ONLY DO NOT SCALE
FROM DRAWING CHECK & VERIFY ALL DIMENSIONS
ON SITE BEFORE FABRICATION OR SET OUT.

This drawing is diagrammatic and shows general arrangements. Any information involving measurement of the works shall be taken from documented dimensions on the architectural and structural drawings, workshop drawings by others and conditions on site. The works shall comply with the contract conditions and Statutory Regulations.
All rights reserved. This work is copyright and cannot be reproduced or copied in any form or by any means graphic, electronic or mechanical, including photocopying without the written permission of Populous architects in association. Any licence, expressed or implied, to use this document for any purpose whatsoever is restricted to the terms of the agreement or implied agreement between Populous and the instructing party.

Project:
SYDNEY SHOWGROUNDS REDEVELOPMENT

SHEET TITLE:
President's Plaza Turnstiles

MASTER SITE NO:	CLIENT REF. NO:
PROJECT NO: 10-7164-00	DATE: FEBRUARY '11
DRAWN BY: WD	APPROVED BY: WC

SCALE:
METRES 10 20 30 40
SCALE 1:1000

PHASE:	DRAWING No:	REV:
DD	AS.21.502	A

Copyright POPULOUS TM 2010
14/02/2011 3:23:17 PM