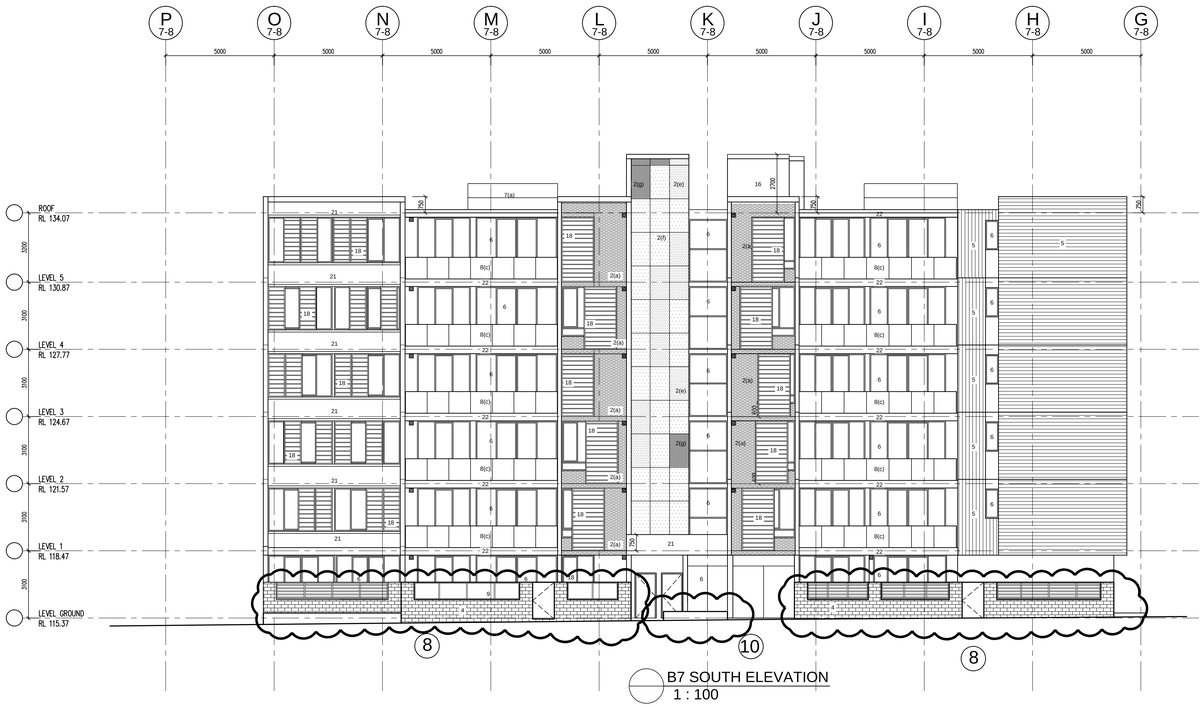

B7 SOUTH ELEVATION
1 : 100

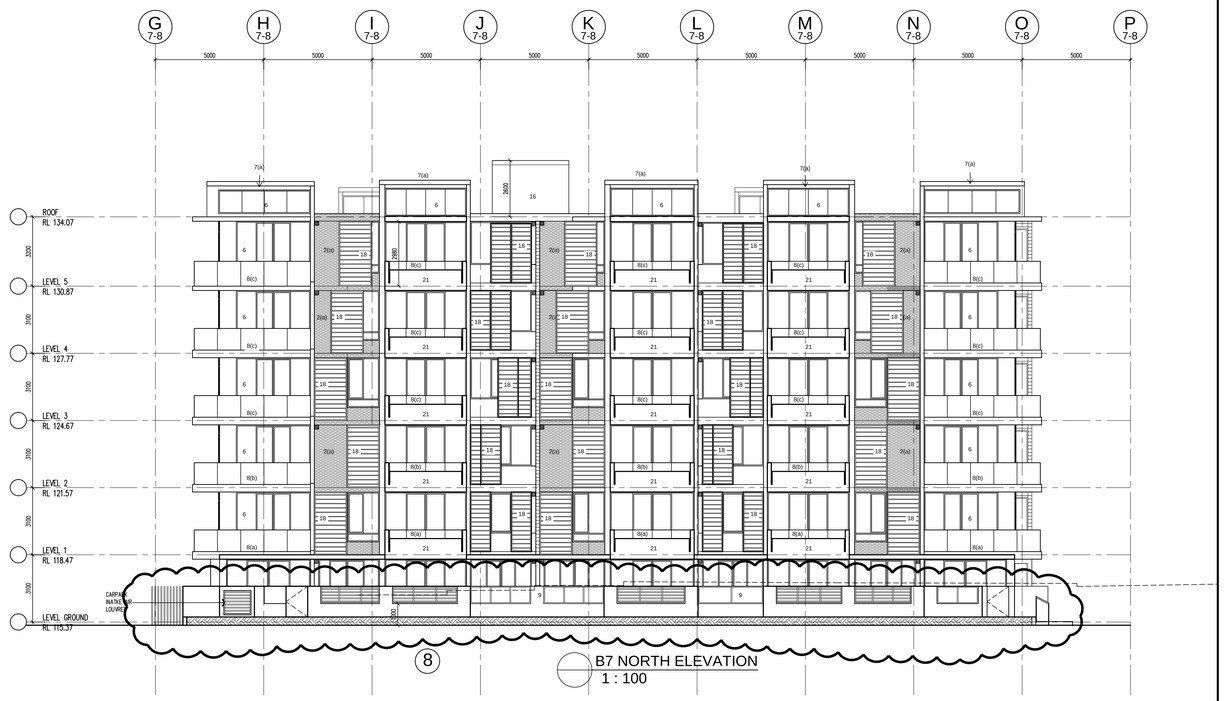

B7 NORTH ELEVATION
1 : 100

LEGEND

2 METAL WALL CLADDING
- (a) COLOUR 1
- (b) COLOUR 2
- (c) COLOUR 3
- (d) COLOUR 4
- (e) COLOUR 5
- (f) COLOUR 6
- (g) COLOUR 7
- (h) COLOUR 8
- (i) COLOUR 9
- (j) COLOUR 10
- (k) COLOUR 11

3 PRECAST CONCRETE PANEL & PAINT FINISH

4 ROUGH CAST MASONRY WALL
- (a) COLOUR 1
- (b) COLOUR 2

5 TEXTURED PRECAST CONCRETE

6 GLAZING WITH ALUMINIUM FRAMED DOORS AND WINDOWS

7 CONCRETE ROOF WITH PAINT FINISH
- (a) COLOUR 1
- (b) COLOUR 2

8 GLASS BALUSTRADE
- (a) OPACITY / TONE 1
- (b) OPACITY / TONE 2
- (c) OPACITY / TONE 3

9 FENCE

10 GARAGE DOOR

11 SPANDREL PANEL
- (a) COLOUR 1
- (b) COLOUR 2
- (c) COLOUR 3
- (d) COLOUR 4

14 ROLLER SHUTTER

15 OPERABLE EXTERNAL HORIZONTAL SCREEN

16 PAINT FINISH

17 METAL SCREEN

18 ALUMINIUM OPERABLE SLIDING LOUVRES

19 TRELLIS / PERGOLA

20 METAL GRILLS

21 PAINTED UPSTAND

22 PAINTED SLAB EDGE

23 METAL BALUSTRADE

SECTION 96 LEGEND NOTES

1 - NIB REMOVED
2 - WALL REMOVED
3 - MODIFICATION TO UNIT
4 - COURTYARDS STANDARDISED
5 - EXTENSION OF COURTYARD
6 - WINDOW REMOVED
7 - RECONFIGURATION OF LOUVRE SCREENS
8 - RECONFIGURATION OF COURTYARD FENCE
9 - RELOCATION OF ACCESS
10 - PLANTER ADDED
11 - CARPARK EGRESS REMOVED

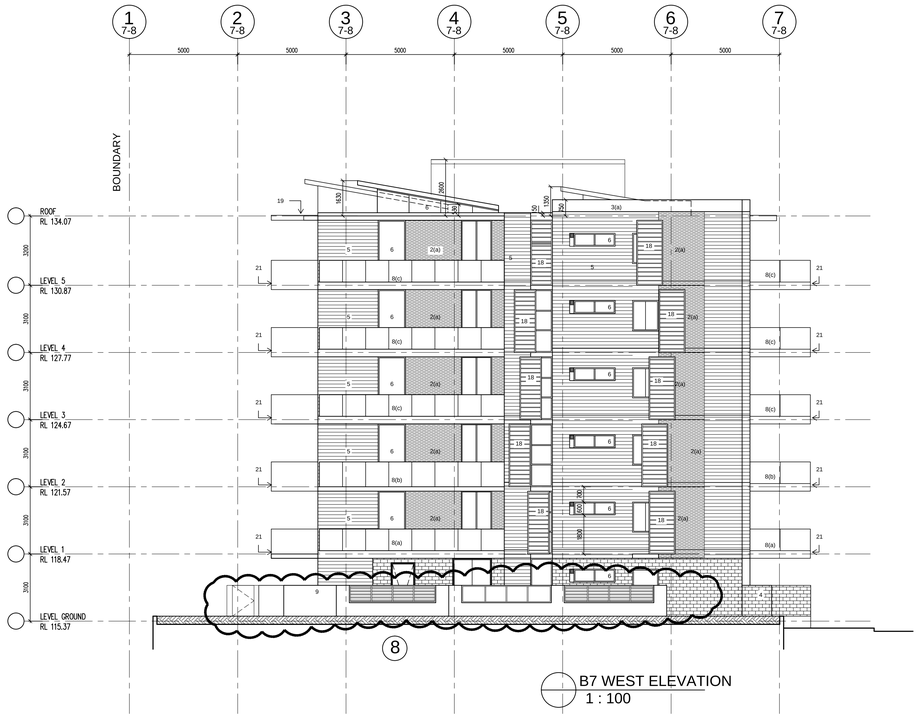

B7 WEST ELEVATION
1 : 100

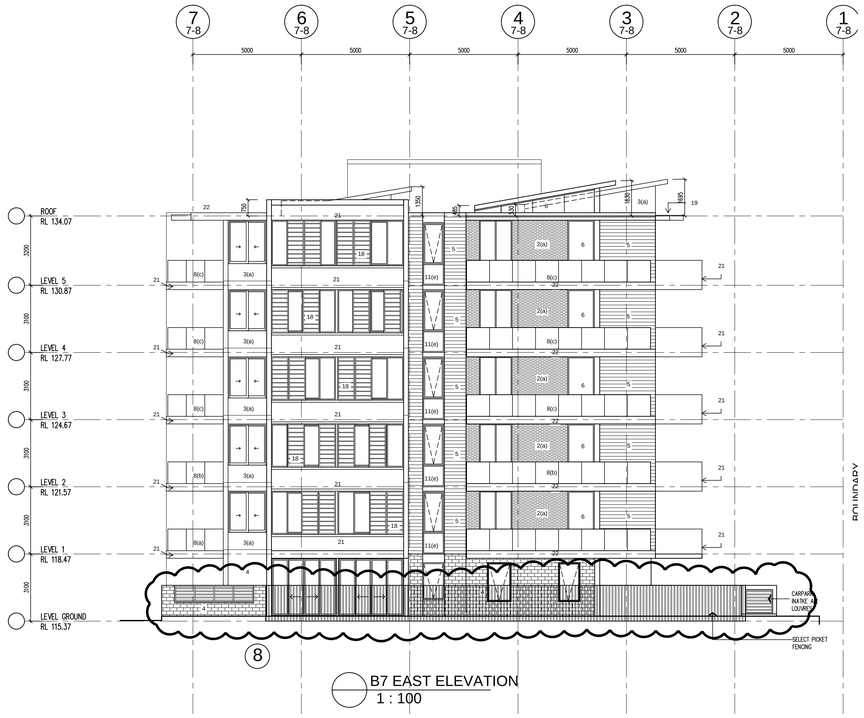

B7 EAST ELEVATION
1 : 100

ISSUE	DATE	REVISION	BY	ISSUE	DATE	REVISION	BY
A	19.01.12	SECTION 96 ISSUE	JN				

DO NOT SCALE
USE FIGURED DIMENSIONS AT ALL TIMES. IF IN DOUBT CHECK WITH MERITON APARTMENTS PTY. LTD.
CONTRACTORS TO CHECK AND VERIFY ALL LEVELS, DATUMS AND DIMENSIONS ON SITE AND SHALL REPORT ANY DISCREPENCIES OR OMMISSIONS TO MERITON APARTMENTS PTY. LTD. PRIOR TO COMMENCEMENT OF WORK AND DURING THE CONSTRUCTION PHASE.

20 10 0 10 20 30 40 50 100mm

NORTH:

GENERAL NOTES:
THIS DRAWING IS THE EXCLUSIVE PROPERTY OF MERITON APARTMENTS PTY. LTD. AND THE REPRODUCTION OF ANY PART WITHOUT THE PRIOR WRITTEN CONSENT OF MERITON APARTMENTS PTY. LTD. IS A VIOLATION OF APPLICABLE LAW. CONSEQUENTIAL DAMAGES TO MERITON APARTMENTS PTY. LTD. BE HELD LIABLE FOR SPECIAL COLLATERAL, INCIDENTAL OR CONSEQUENTIAL DAMAGES IN CONNECTION WITH THE USE OF THIS DIGITAL DATA ONCE RELEASED FROM THE MERITON APARTMENTS PTY. LTD. OFFICES.
THIS DRAWING IS TO BE READ AND UNDERSTOOD IN CONJUNCTION WITH THE STRUCTURAL, MECHANICAL, ELECTRICAL AND / OR ANY OTHER CONSULTANTS DOCUMENTATION AS MAY BE APPLICABLE TO THE PROJECT PRIOR TO THE START OF ANY WORKS AND FOR ITS DURATION.

Meriton
Apartments Pty. Ltd.
Builders & Developers
Level 11, 528 Kent Street, Sydney NSW 2000 Email: nfd@design.meriton.com.au
Tel: (02) 9287 2888 Fax: (02) 9287 2777 Internet: http://www.meriton.com.au

PROJECT:
PROPOSED RESIDENTIAL DEVELOPMENT
NEW RESIDENTIAL DEVELOPMENT
EPPING PARK, MOBBS LANE
EPPING, NSW 2121

DRAWING TITLE:
B7 ELEVATIONS

PROJECT No.	DATE:	DRAWING No:	REV:
756	1/24/2012	A7200	A
DRAWN BY: AJH	SCALE: AS SHOWN		

CAD FILE: S:\EPPING-PARK\ARCH\BLD-7-B\S96-LOUVRES\A-023 B7 ELEVATIONS.DWG

A0