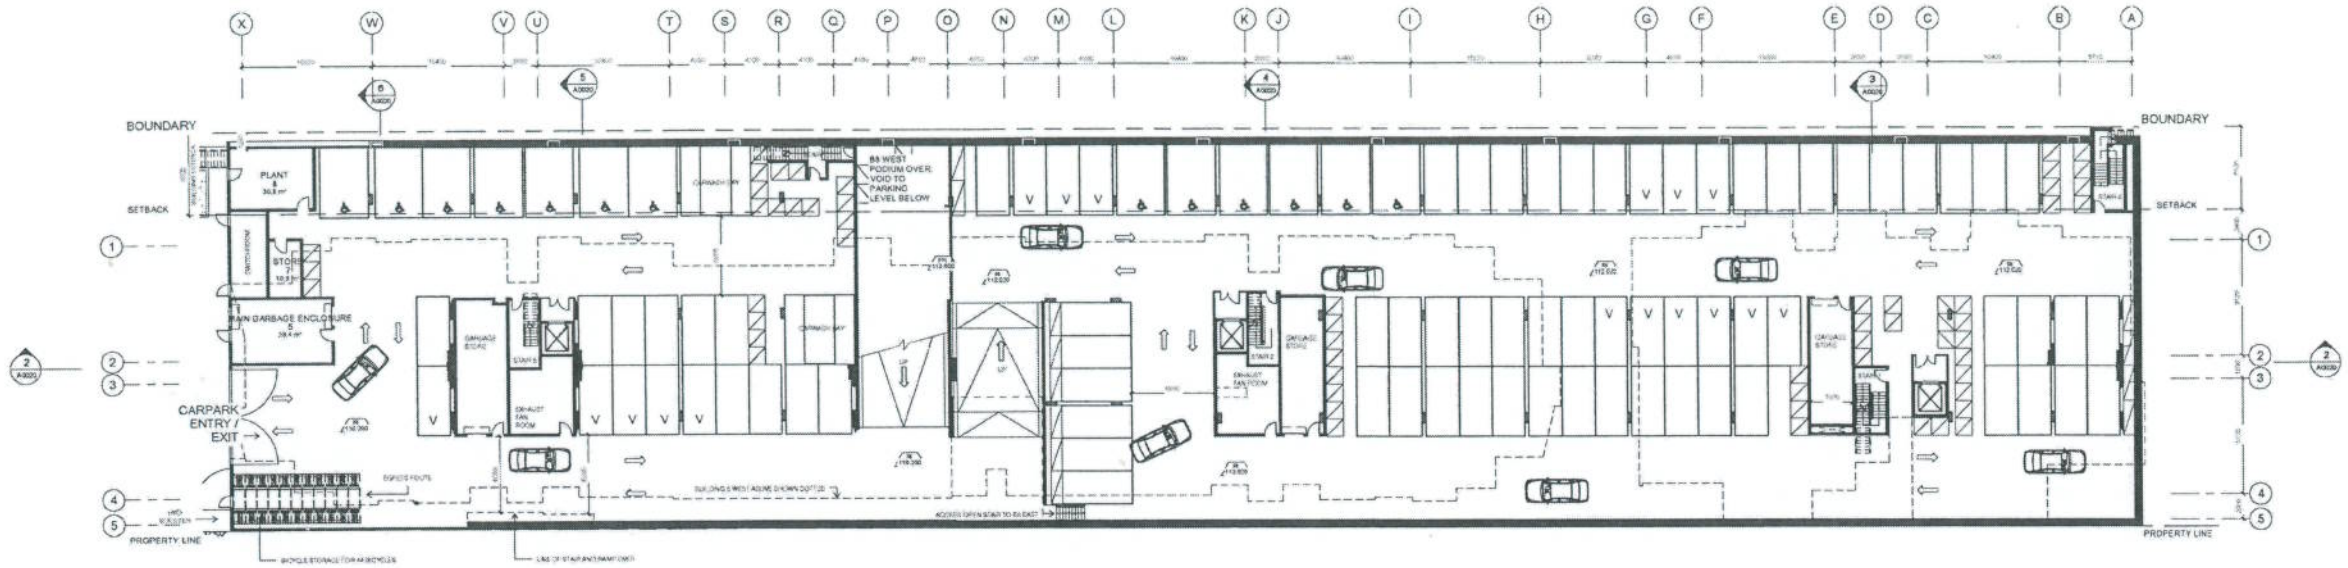

A B8 WEST P1
1 : 200

B B8 EAST P1
1 : 200

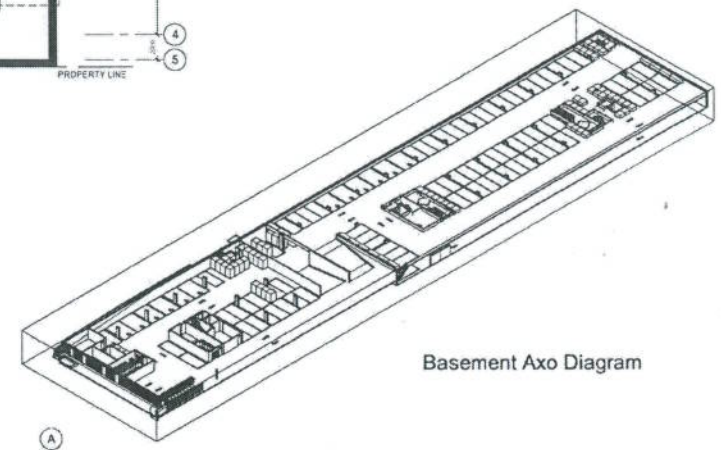

Basement Axo Diagram

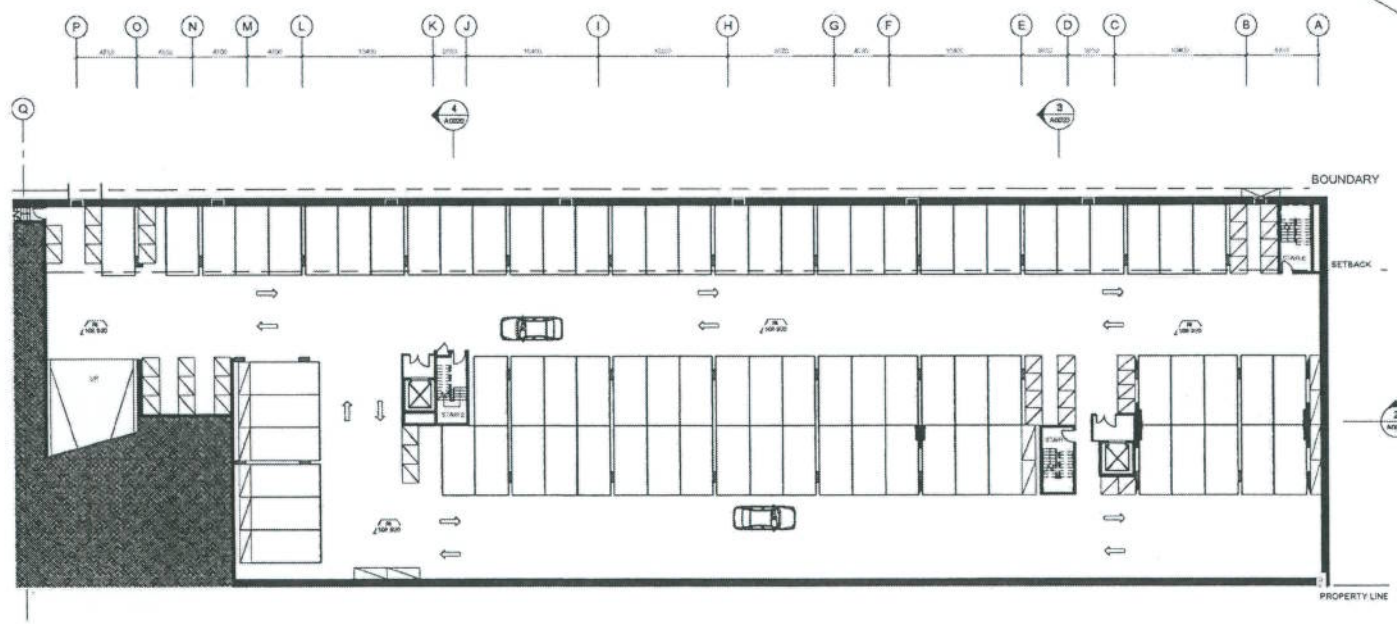

C B8 EAST P2
1 : 200

NSW GOVERNMENT
Planning

Issued under the Environmental Planning and Assessment Act 1979

Approved Section 75W Modification Application

No. MP10_0158_MOD5 granted on the 19/11/2012

in respect to MP 10_0158

Signed.....

Sheet No. 1 of 1

	REQUIRED	ACHIEVED
• TOTAL APARTMENT UNITS	127	
• TOTAL RESIDENT CARPARKING	157	157 *(INCLUDES 13 DISABLED SPACES)*
• TOTAL VISITOR PARKING	26	26 *(17 OFF-STREET + 9 ON-STREET)*
• CAR WASH BAY	1	1 *(INCLUDED IN VISITOR PARKING COUNT)*
TOTAL	174	174

• BICYCLE PARKING	43	44

NOTE:

1. Furniture layout shown indicative only.
2. Site and Landscape shown for context only. Refer to Landscape Drawings .

Revision

	PROJECT APPLICATION	13.12.2010
	PROJECT APPLICATION RE-ISSUE	05.04.2011
	RESPONSE TO PLANNING QUERIES	20.04.2011
A	VISITORS ALLOCATED	25.10.2012

Revision

Revision

Do not scale from drawings. Verify all dimensions on site before commencing work. Copying or the reproduction of this drawing is strictly prohibited without the consent of Peddle Thorp & Walker P/L

Key Plan

Consultants

Landscape Architects	Siuri Associates	Suite 91, Level 5, 330 Wattle Street, Ultimo NSW 2007	Tel 9211 3744
Daylight/Solar Access	Heggies	2 Lincoln Street, Lane Cove NSW 2066	Tel 9427 8100
Traffic	Transport and Traffic Planning Associates	Suite 602, Level 6, 282 Victoria Avenue, Chatswood NSW 2067	Tel 9411 5660
Natural/Econ	Efficient Living	24B/178 South Creek Road, Cromer NSW 2099	Tel 9944 0332
Acoustic	Acoustic Logic	9 Sarah Street, Mascot NSW 2020	Tel 8338 9466

Client

Meriton Apartments Pty Ltd

Level 11, 528 Kent Street
Sydney NSW 2000
T (02) 9287 2888
F (02) 9287 2777
www.meriton.com.au

Architect

PTW Architects

Level 17, 9 Castlereagh St
Sydney NSW Australia 2000
T 612 9232 5877
F 612 9221 4139
www.ptw.com.au

PTW

Title: Integrated Carpark Plans

1 4 8 1:200 @ A0

Drawing

PROJ NO 209.001
SCALE As indicated @A0
DATE 10/2010

APPROVED PSC

Project

Epping Park
81 Mobile Lane, Epping
Stage 1 (Building 7 - 8)

A0011 A

PROJECT APPLICATION