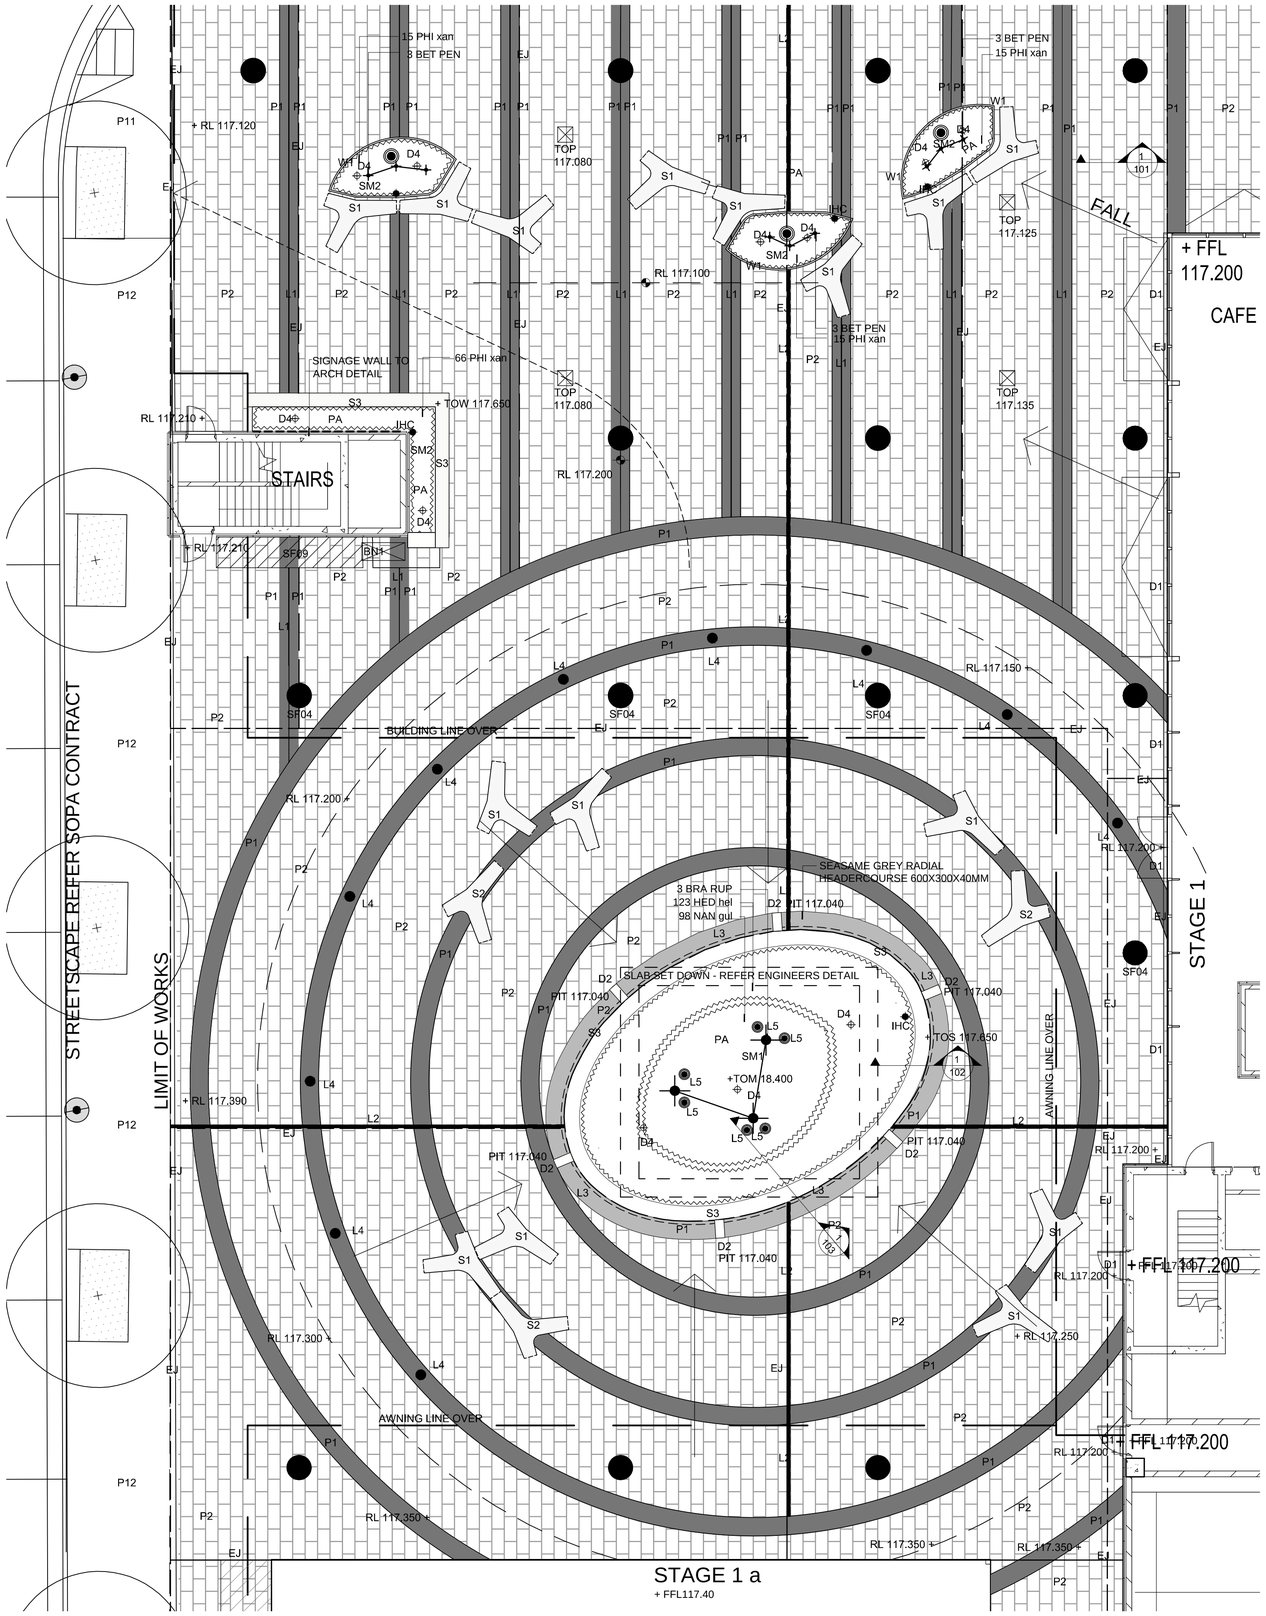

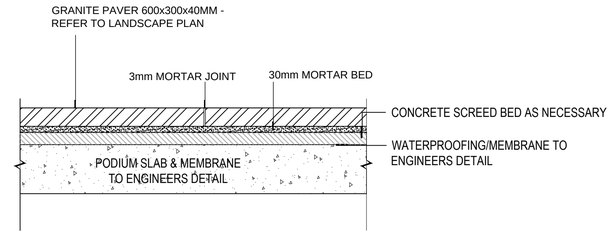

1 TYPICAL PAVING DETAIL SECTION ON SLAB
SCALE 1:10

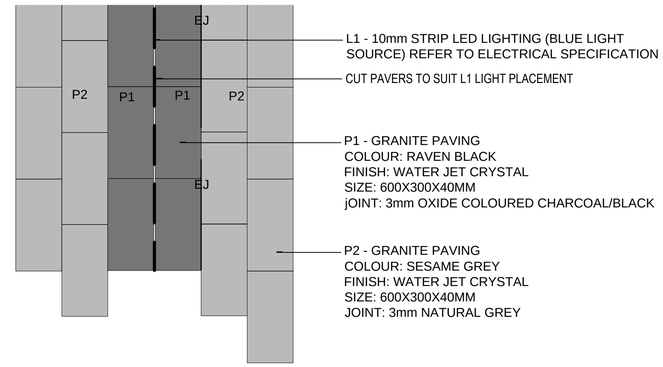

2 TYPICAL L1 LIGHTING STRIP | PAVING - PLAN
SCALE 1:20

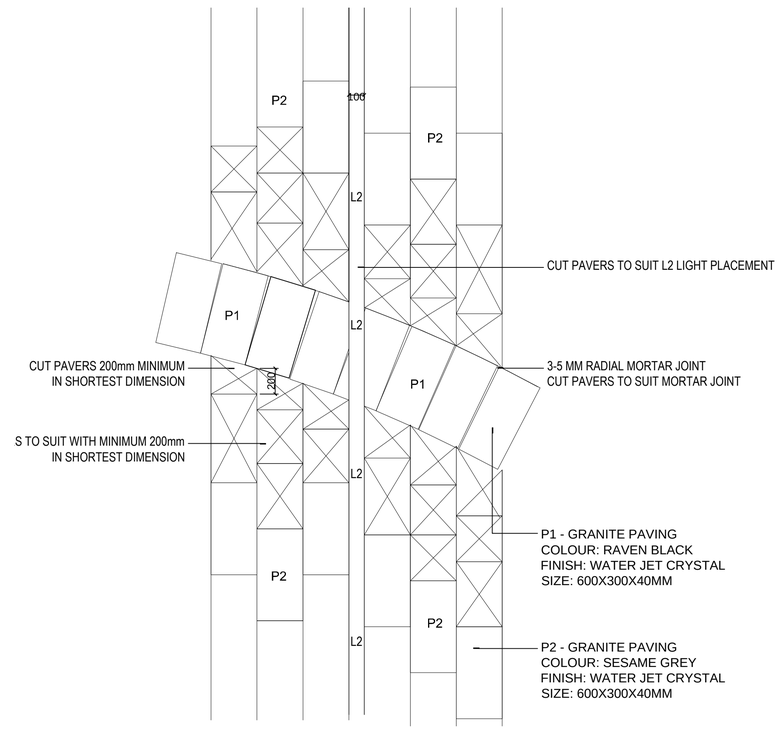

3 TYPICAL RADIAL PAVING CONFIGURATION
SCALE 1:20

Status: For Tender

Nom. Architect: Andrew Turnbull 673

File: 20100144-LD-100-v4.dwg

Print Date: 25 June 2013

Rev.	Description	Date
1	For Tender	23.05.2013
2	For Tender - Preliminary	21.06.2013
3	For Tender	25.06.2013

LEGEND:

- Proposed Tree
- Trees refer to Hassell plan via SOPA contract
- PA Planter Area
- +TOW Top of Wall
- Shurb/Groundcover Planting
- +TOM Top of Mound
- +TOS Top of Seat
- Soilmix 1 - Eliptical Bottle Tree Planter 50/50 Sand Soil Mix
- Soilmix 2 - Raised Planters Planter Box Mix
- W1 Corten Steel planters to locations nominated on plans - Refer to L102 for details
- Building Line Over
- EJ Expnasion Joint to Eng. Detail
- P1 Granite Paving Colour: Raven Black Finish: Water Jet Crystal Size: 600x300x40mm
- P2 Granite Paving Colour: Sesame Grey Finish: Water Jet Crystal Size: 600x300x40mm
- P11 Large Format Pavers to SOPA specification in accordance with HASSEL Streetscape Plan UDEM Reference - P11
- P12 Ashphalt to SOPA specification in accordance with HASSEL Streetscape Plan UDEM Reference - P12
- L1 10mm Wide LED Strip Lighting - Refer to Engineer's specification
- L2 100mm Wide LED Strip Lighting - Refer to Engineer's specification
- L3 Under Seat LED Strip Lighting - Refer to Engineer's Specification
- L4 Pole Light Supplier: Bega Model: 8989
- L5 Inground LED Uplight Model: LS393LED Supplier: Lumascape
- S1 Derlot - Twig seating element
- S3 Polished Concrete seating element - 450mm HT
- S2 Derlot - Twig seating element with backrest
- SF04 Column Mountained Cigarette Ash Cylinders UDEM Reference - SF04
- SF09 SOPA Standard Bike Rack to comply with AS 2890.3 UDEM Reference - SF09
- BN1 Recycling/Rubbish Bin Supplier: Street Furniture Australia Model: WBE–F140K DUAL Finish: Stainless Steel
- P21 Hazard Warning Tactile Ground Surface Indicators UDEM Reference - P21
- D1 Heelguard Strip Drain 100mm Width refer to Landscape Specification
- D2 2No. 300x300 Heelguard Drain Refer to Landscape Specification
- D4 Drainage Outlet to Planter Areas - refer to engineers details
- D3 600x600mm Heelguard Grated Pit Drain refer to Landscape Specification
- IHC Irrigation Hose-cock copper with check valve to landscape planters

Scott Carver

Scott Carver Pty Ltd
Level 8, 71 Macquarie Street
Sydney NSW 2000 Australia

Telephone +61 2 9957 3988
hello@scottcarver.com.au
www.scottcarver.com.au

Project: AXIS - Australia Ave Olympic Park

Client: Capital Corporation Pty Ltd

1 : 100 @ A1

0 1 2 3 4 5 10m

Title: Forecourt Plan and Details

Reference No.	Discipline	Drawing. No.	Rev.
20100144	L	101	3