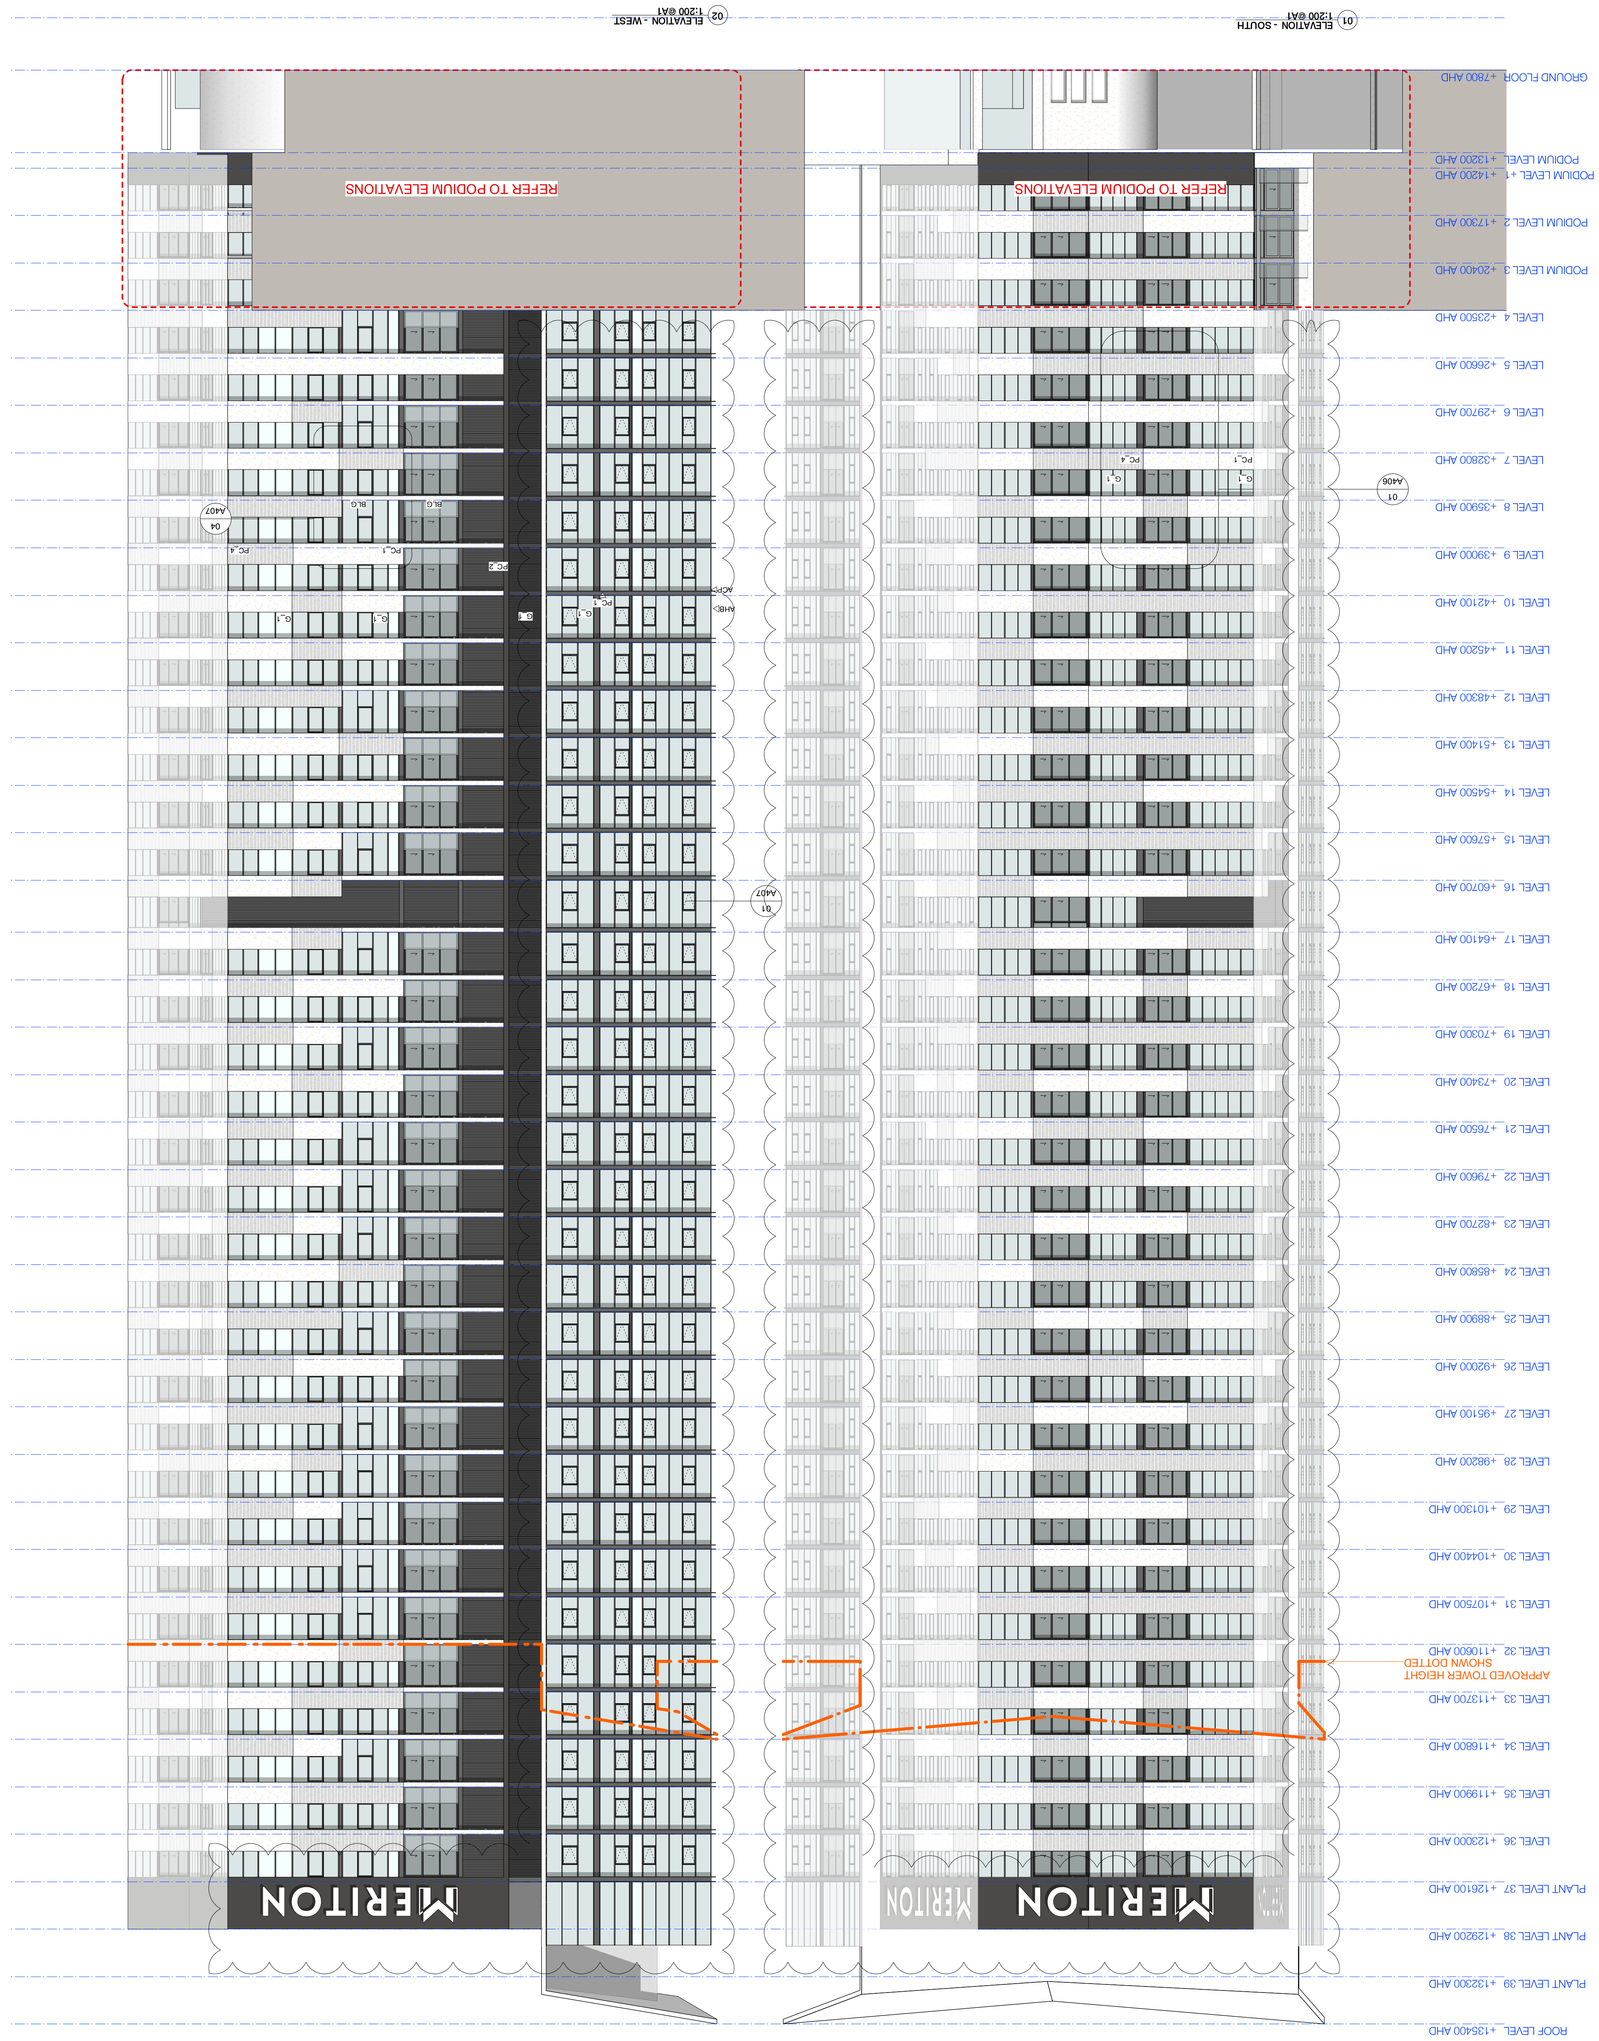


KEY PLAN / GENERAL INFO

REFERENCE SCALE 1:200
0 2 4 6 8 10

GENERAL NOTES

DO NOT SCALE OFF THIS DRAWING. USE FIGURED DIMENSIONS ONLY. VERIFY ALL DIMENSIONS ON SITE BEFORE ANY WORK OR SHOP DRAWINGS ARE PROCEEDING. COPYRIGHT OF THIS DRAWING AND OF ALL DESIGNS SHOWN THEREON IS THE PROPERTY OF TONY CARO ARCHITECTURE. BUILDER TO EXAMINE SITE AND VERIFY SITE CONDITIONS PRIOR TO COMMENCING WORK. BUILDER TO CONFIRM BUILDING SETOUT PRIOR TO COMMENCING WORK. ALL ARCHITECTURAL DRAWINGS TO BE READ IN CONJUNCTION WITH OTHER ARCHITECTURAL DETAILS, SCHEDULES AND ENGINEERS DRAWINGS. ALL DRAWINGS, SPECIFICATIONS AND DOCUMENTS TO BE READ IN CONJUNCTION WITH OTHER CONSULTANTS

DRAWINGS AND SPECIFICATIONS: BUILDER TO ALLOW FOR DEFLECTION TO ALL SLABS AS PER STRUCTURAL ENGINEERS DRAWINGS AND SPECIFICATION. CAD DOCUMENTS ARE ISSUED AS PRELIMINARY ONLY & UNCHANGED MUST BE MADE TO ANY DOCUMENTATION WITHOUT THE ARCHITECTS WRITTEN APPROVAL. TCA TAKES NO RESPONSIBILITY FOR THE CORRUPTION OF TRANSMISSION, DIMENSIONS OR ACCURACY OF THESE DRAWINGS AFTER ISSUE. BUILDER TO ALLOW FOR DISTANCE FROM FINISHED FLOOR LEVEL. FOR ALL EXTERNAL LEVELS, REFER TO LANDSCAPE ARCHITECT'S DRAWINGS.

ISSUE REGISTER

| No | Date | Note | By |
|---|---|---|---|
| 10 | 31/3/15 | Revised 4The Application | TC |
| 9 | 24/2/15 | Revised 4The Application | TC |
| 8 | 17/12/14 | Revised 4The Application | RD |
| 7 | 12/12/14 | Amended 4The Application | SM |
| 6 | 12/12/14 | Amended 4The Application | SM |
| 5 | 12/2/14 | Amended S75W Application | SM |
| 4 | 27/5/13 | Revised 4The Application | JF |
| 3 | 27/5/13 | Revised 4The Application | JF |
| 2 | 18/5/11 | Issued for DA | JF |
| 1 | 4/4/11 | Issued for Council & for review | JF |

REVISION REGISTER

| No | Date | Note | By |
|---|---|---|---|
| D | 31/3/15 | Revised 4The Application | |
| C | 24/2/15 | Revised 4The Application | RD |
| B | 12/2/15 | Plant Level Moved from L35 to L15 | RD |
| A | 17/12/14 | Revised 4The Application | RD |

LEGEND

KEY CONSULTANT INFO

| | |
|---|---|
| ARCHITECT | EFFICIENT LIVING<br>TRACEY COOLES<br>9264 4333<br>trace@efficientliving.com.au |
| SOLAR ACCESS | HEGGIES<br>NEHAD AL-KHALIDY<br>8417 8100<br>nehad.alkhaliddy@heggies.com.au |
| TRAFFIC | TTPA<br>ROSS NETTLE<br>0418 189 656<br>tpa@tpa.com.au |
| LANDSCAPE | GUY STURT & ASSOC<br>GUY STURT<br>9211 3744<br>guy@guysturtassociates.com.au |
| STRUCTURAL | RONALDO GIDDUP<br>TIM HOARE<br>8247 8400<br>mail@giddupcorporate.com |
| HYDRAULIC | TBA<br>TBA<br>TBA<br>TBA<br>TBA |

MERITON
MERITON APARTMENTS
LEVEL 11, MERITON TOWER
520 KENT STREET, SYDNEY

PROJECT
RIVERFRONT APARTMENTS
330 CHURCH STREET
PARRAMATTA NSW

DRAWING NAME
ELEVATIONS - EAST TOWER

| SCALE | PAGE SIZE | STATUS |
|---|---|---|
| 1:200 | A1 | A |
| DWG DATE | DRAWN BY | APPR BY |
| Date | RD | JF |
| PLOT DATE | REV | ISSUE |
| 31/3/15 | C | 9 |

DRAWING NUMBER
A353