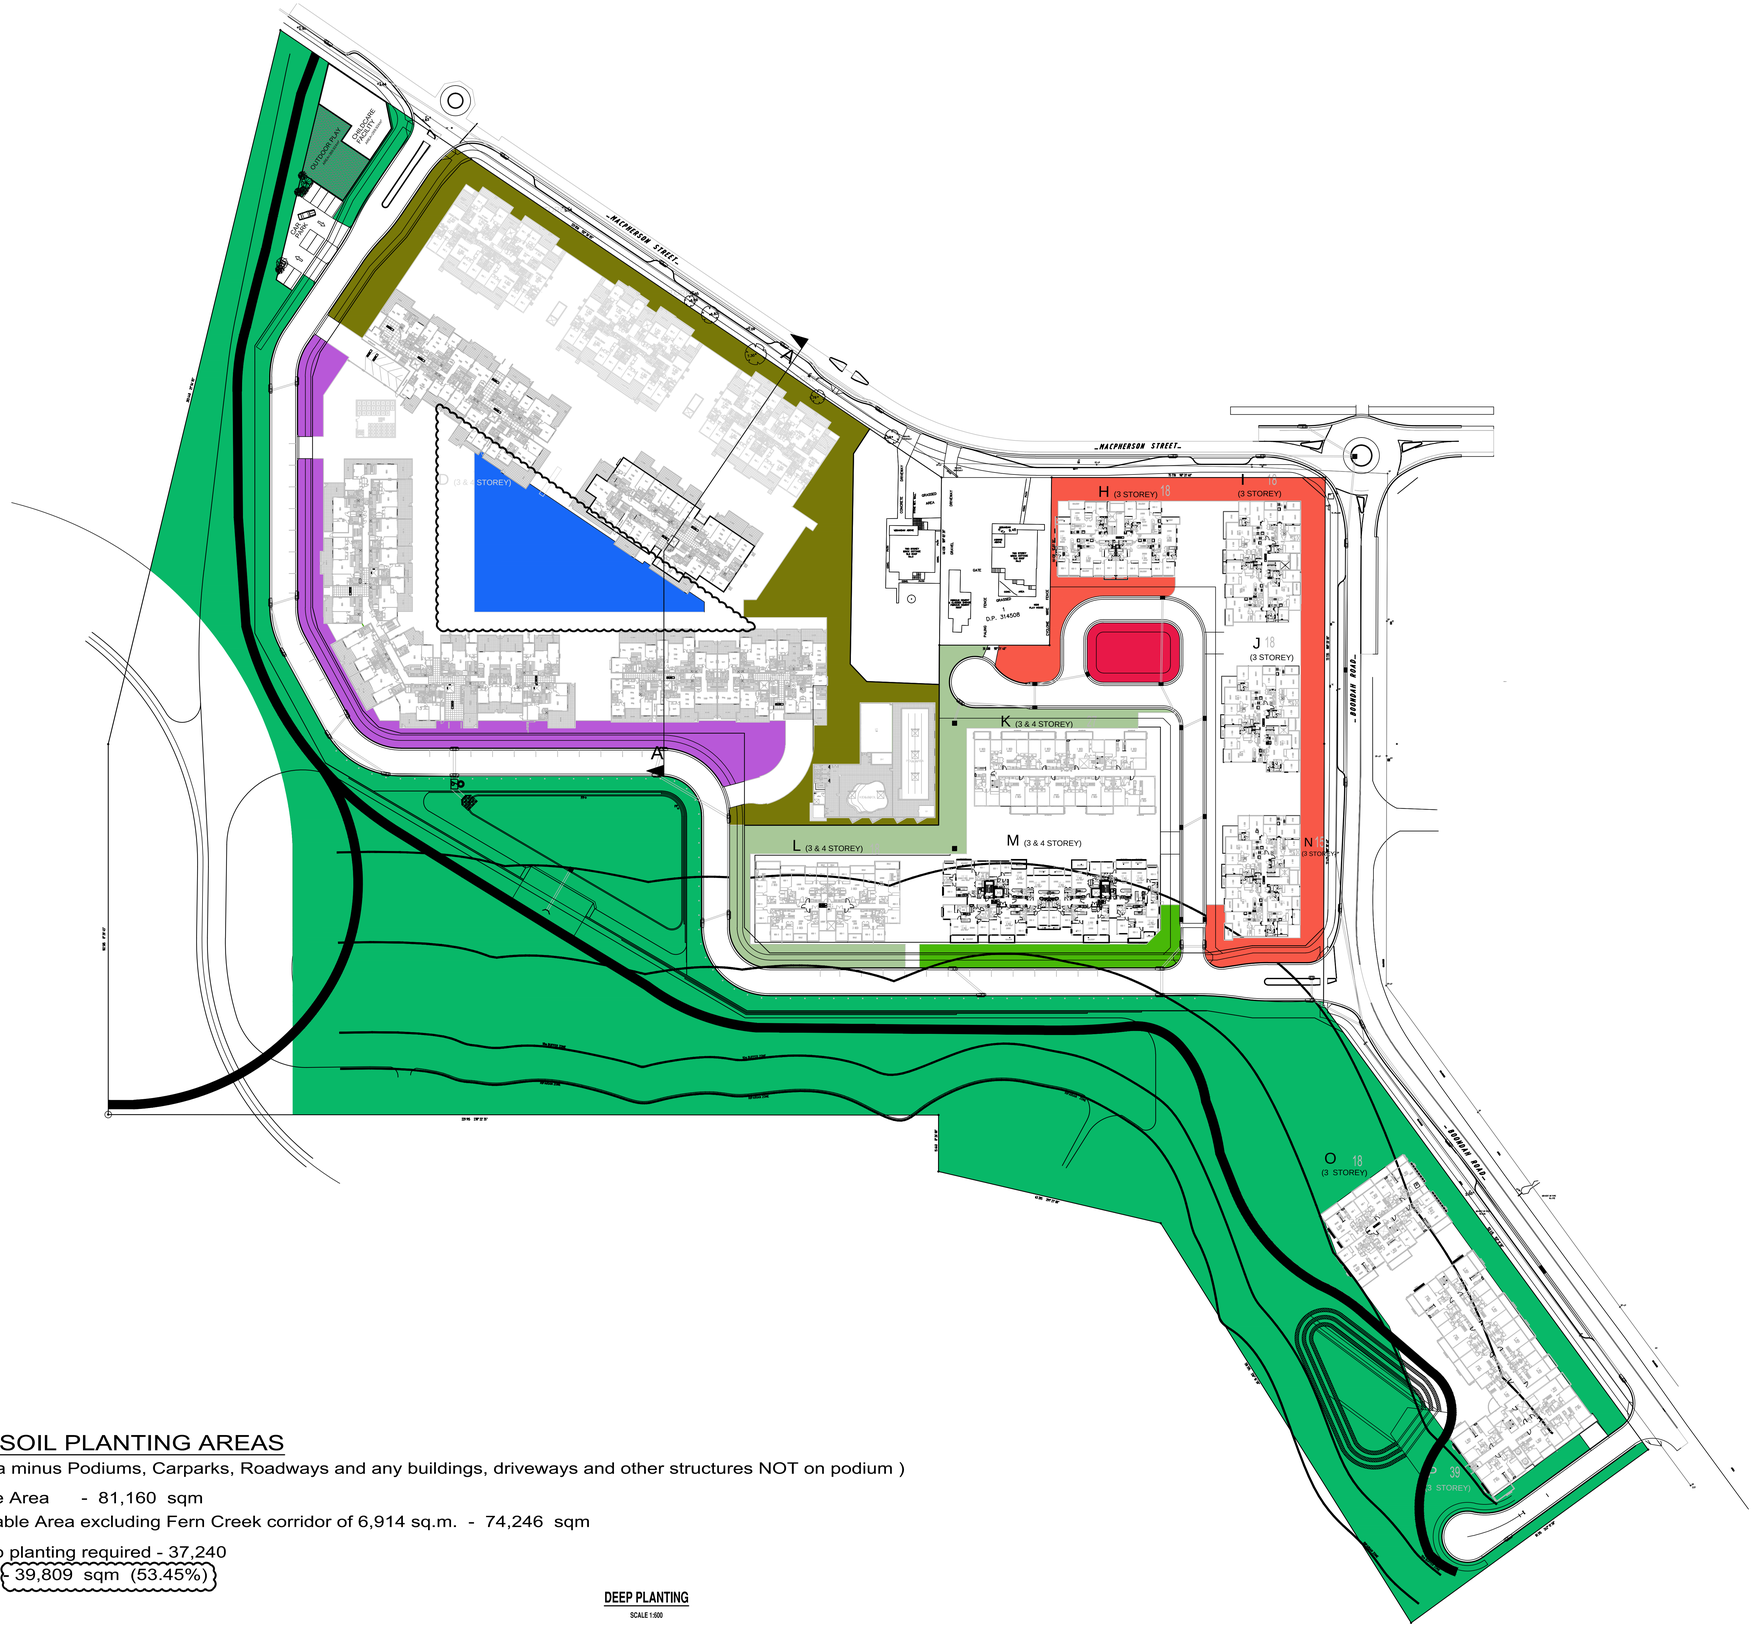

AREAS	
AREA 1	29117m²
AREA 2	1730m²
AREA 3	2035m²
AREA 4	1578m²
AREA 5	404m²
AREA 6	1507m²
AREA 7	2904m²
AREA 8	534m²
TOTAL	39809m²

DEEP SOIL PLANTING AREAS

(Site Area minus Podiums, Carparks, Roadways and any buildings, driveways and other structures NOT on podium)

Total Site Area - 81,160 sqm

Developable Area excluding Fern Creek corridor of 6,914 sq.m. - 74,246 sqm

Min Deep planting required - 37,240

Provided 39,809 sqm (53.45%)

DEEP PLANTING

SCALE 1:600

ISSUE	DATE	REVISION	BY
D	30.05.11	S75W APPLICATION.	TNJ
C	27.05.11	CONDITION B1 MODIFICATIONS.	TNJ
B	13.08.10	AMENDMENTS FOR NEW ROAD,BIKE PATHS AND DETENTION BASINS	AJH
A	12.02.10	ISSUE FOR DA	AH

DO NOT SCALE
USE FIGURED DIMENSIONS AT ALL TIMES. IF IN DOUBT CHECK WITH MERITON APARTMENTS PTY. LTD. CONTRACTOR/S TO CHECK AND VERIFY ALL LEVELS, DATUMS AND DIMENSIONS ON SITE AND SHALL REPORT ANY DISCREPENCIES OR OMMISSIONS TO MERITON APARTMENTS PTY. LTD. PRIOR TO COMMENCEMENT OF WORK AND DURING THE CONSTRUCTION PHASE.

20 10 0 10 20 30 40 50 100mm

NORTH:

GENERAL NOTES:
THIS DRAWING IS THE EXCLUSIVE PROPERTY OF MERITON APARTMENTS PTY. LTD. AND THE REPRODUCTION OF ANY PART WITHOUT THE PRIOR WRITTEN CONSENT OF MERITON APARTMENTS PTY. LTD. IS A VIOLATION OF APPLICABLE LAWS. IN NO EVENT SHALL MERITON APARTMENTS PTY. LTD. BE HELD LIABLE FOR SPECIAL COLLATERAL, INCIDENTAL OR CONSEQUENTIAL LIABILITY IN CONNECTION WITH THE USE OF THIS DIGITAL DATA ONCE RELEASED FROM THE MERITON APARTMENTS PTY. LTD. OFFICES.
THIS DRAWING IS TO BE READ AND UNDERSTOOD IN CONJUNCTION WITH THE STRUCTURAL, MECHANICAL, ELECTRICAL AND / OR ANY OTHER CONSULTANTS DOCUMENTATION AS MAY BE APPLICABLE TO THE PROJECT PRIOR TO THE START OF ANY WORKS AND FOR ITS DURATION.

Meriton
Apartments Pty. Ltd.
Builders & Developers
Level 11, 528 Kent Street, Sydney NSW 2000
Tel: (02) 9287 2888 Fax: (02) 9287 2777
Email: info@design.meriton.com.au
Internet: http://www.meriton.com.au

PROJECT:
PROPOSED RESIDENTIAL DEVELOPMENT
NEW RESIDENTIAL DEVELOPMENT
14–18 BOONDAH ROAD
WARRIEWOOD, NSW 2102

DRAWING TITLE:
DEEP PLANTING

PROJECT No.	DATE:	DRAWING No:	REV:
697	FEB 2010	DA07	D
DRAWN BY: AJH	SCALE: 1:600		

CAD FILE: S:\14-18-BOONDAH-RD\ARCH\DA-SUBMISSION-110211\DA07 DEEP PLANTING.dwg

A0