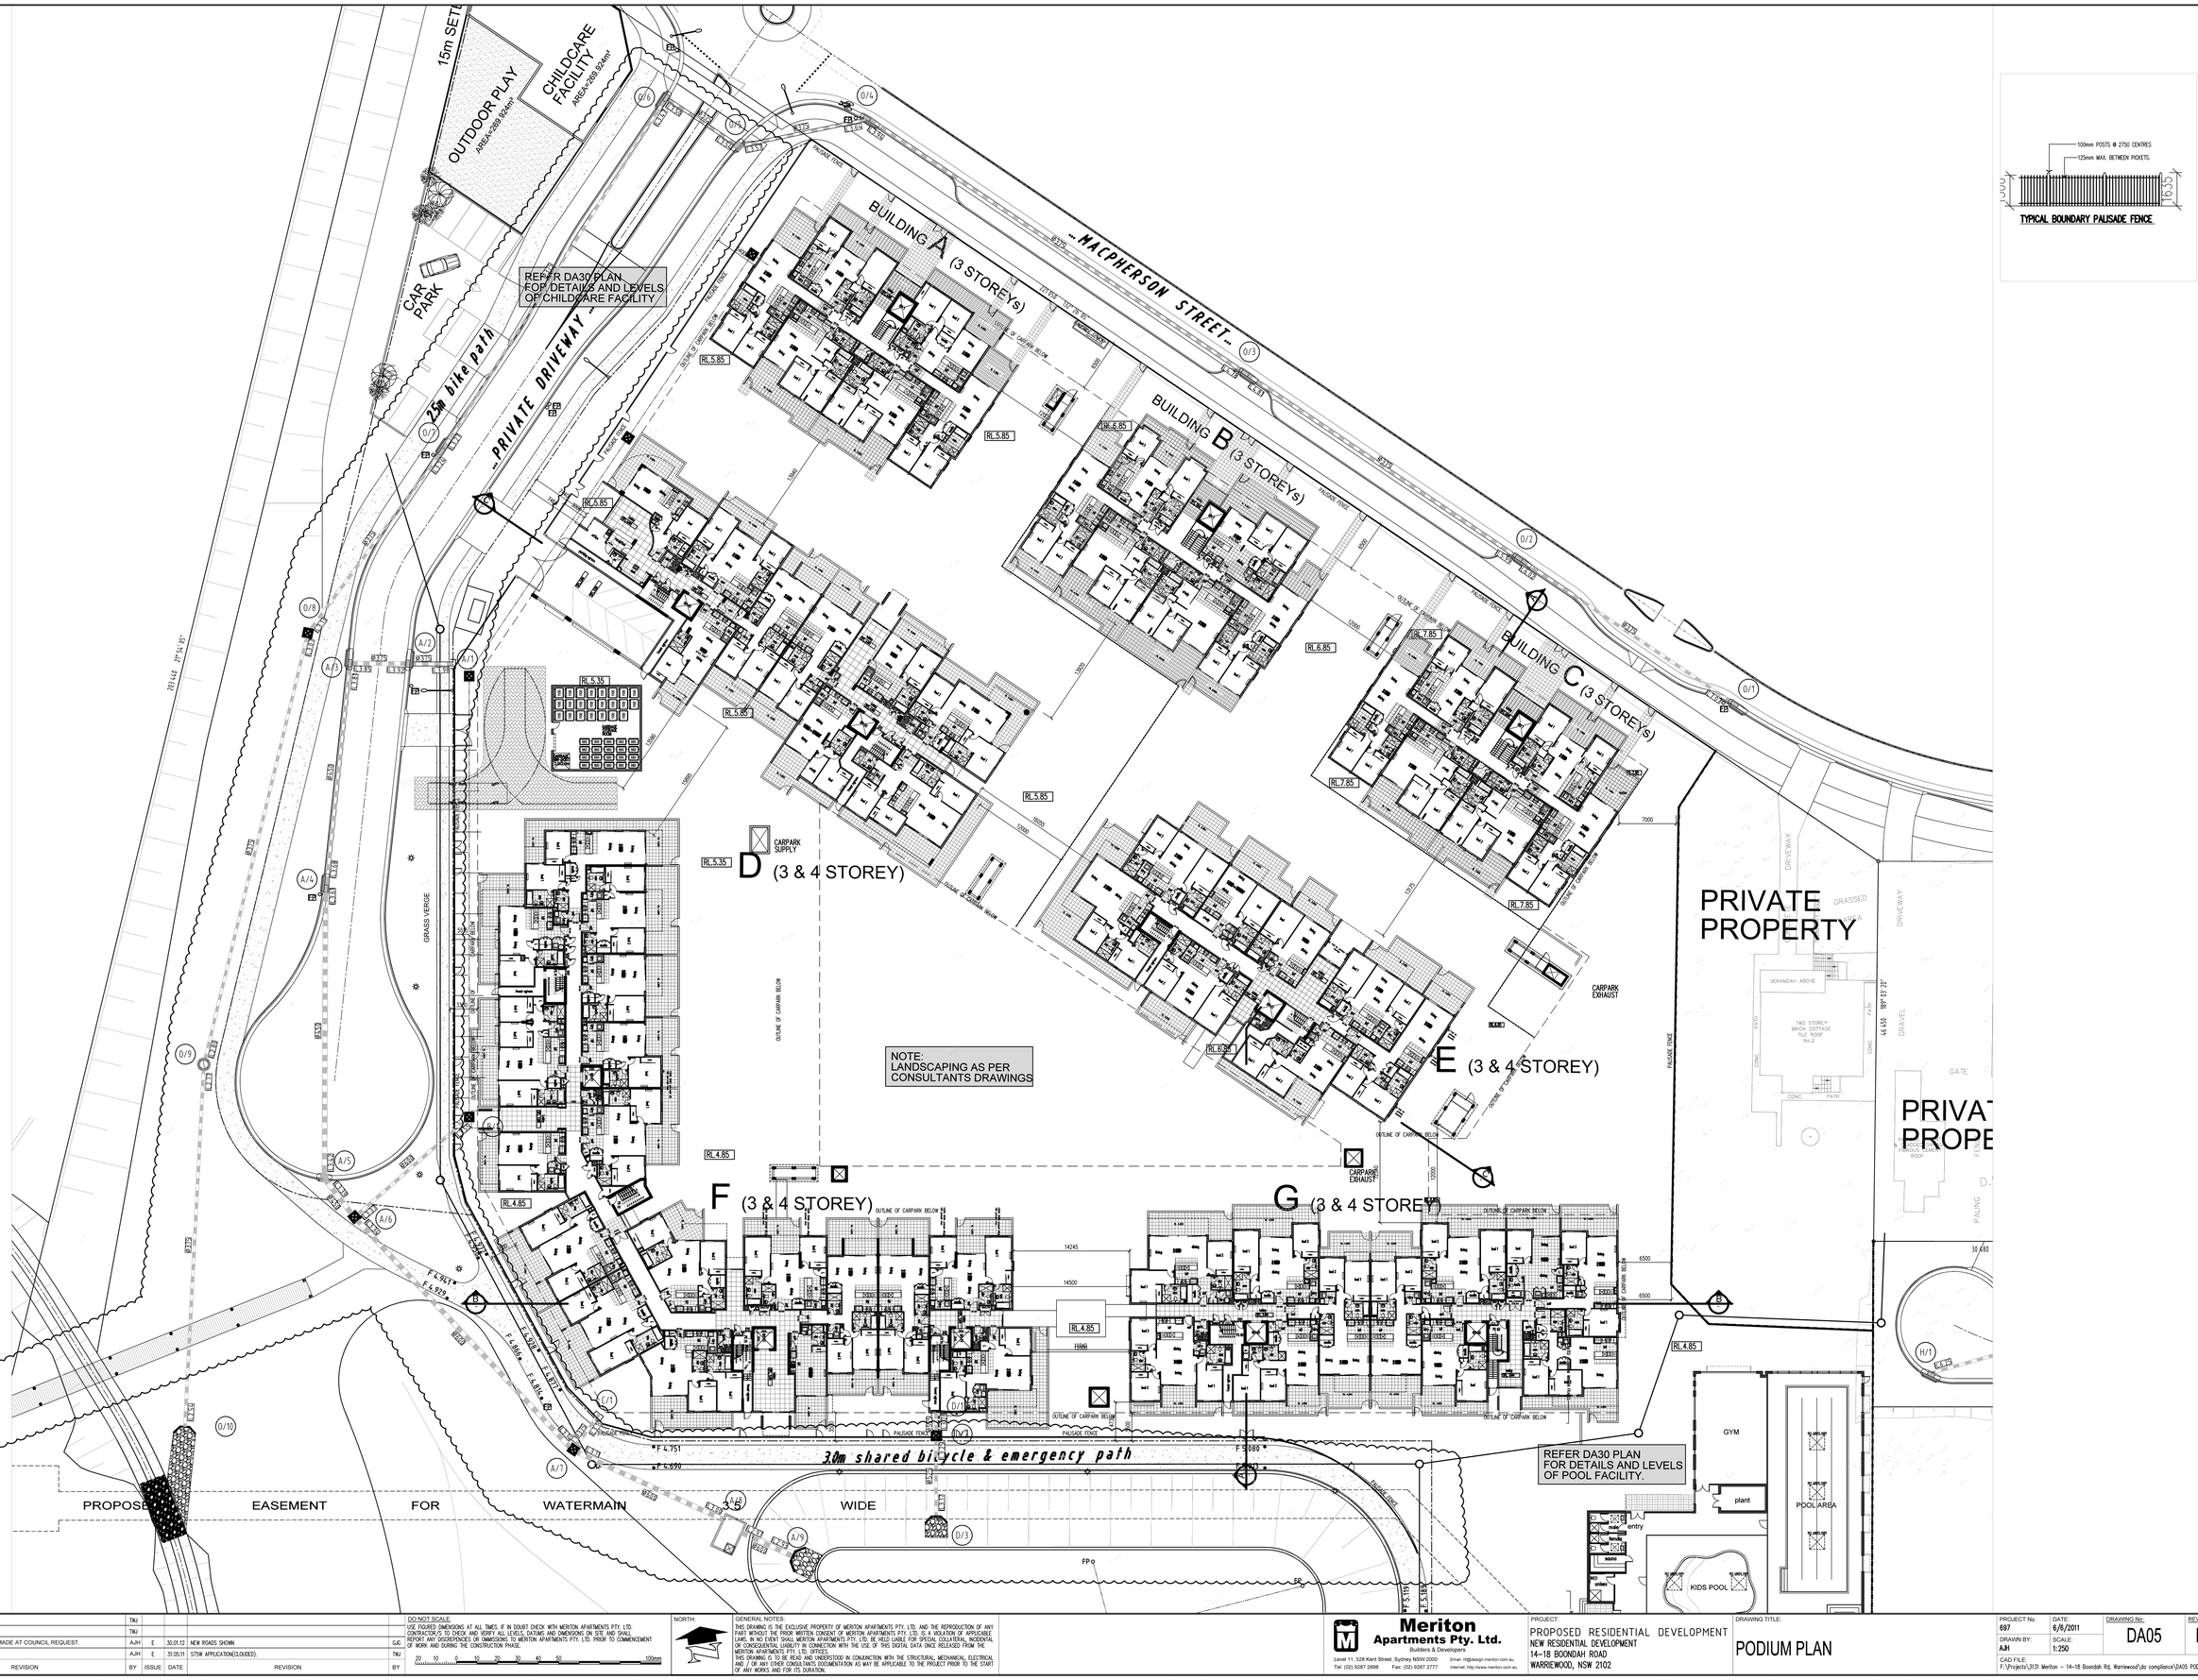

ISSUE	DATE	REVISION	BY
D	30.05.11	S75W APPLICATION.	TNJ
C	27.05.11	CONDITION B1 MODIFICATIONS.	TNJ
B	08.06.10	VARIOUS AMENDMENTS MADE AT COUNCIL REQUEST.	AJH
A	12.02.10	ISSUE FOR DA	AJH

ISSUE	DATE	REVISION	BY
E	30.05.12	NEW ROADS SHOWN	GJC
E	30.05.11	S75W APPLICATION(CLOUDED).	TNJ

DO NOT SCALE.
USE FIGURED DIMENSIONS AT ALL TIMES. IF IN DOUBT CHECK WITH MERITON APARTMENTS PTY. LTD. CONTRACTOR'S TO CHECK AND VERIFY ALL LEVELS, DATUMS AND DIMENSIONS ON SITE AND SHALL REPORT ANY DISCREPENCIES OR OMMISSIONS TO MERITON APARTMENTS PTY. LTD. PRIOR TO COMMENCEMENT OF WORK AND DURING THE CONSTRUCTION PHASE.

NORTH:

GENERAL NOTES:
THIS DRAWING IS THE EXCLUSIVE PROPERTY OF MERITON APARTMENTS PTY. LTD. AND THE REPRODUCTION OF ANY PART WITHOUT THE PRIOR WRITTEN CONSENT OF MERITON APARTMENTS PTY. LTD. IS A VIOLATION OF APPLICABLE LAWS. IN NO EVENT SHALL MERITON APARTMENTS PTY. LTD. BE HELD LIABLE FOR SPECIAL, COLLATERAL, INCIDENTAL OR CONSEQUENTIAL LIABILITY IN CONNECTION WITH THE USE OF THIS DIGITAL DATA ONCE RELEASED FROM THE MERITON APARTMENTS PTY. LTD. OFFICES.
THIS DRAWING IS TO BE READ AND UNDERSTOOD IN CONJUNCTION WITH THE STRUCTURAL, MECHANICAL, ELECTRICAL AND / OR ANY OTHER CONSULTANTS DOCUMENTATION AS MAY BE APPLICABLE TO THE PROJECT PRIOR TO THE START OF ANY WORKS AND FOR ITS DURATION.

Meriton Apartments Pty. Ltd.
Builders & Developers
Level 11, 528 Kent Street, Sydney NSW 2000
Tel: (02) 9287 2888 Fax: (02) 9287 2777
Email: rf@design.meriton.com.au
Internet: http://www.meriton.com.au

PROJECT:
PROPOSED RESIDENTIAL DEVELOPMENT
NEW RESIDENTIAL DEVELOPMENT
14-18 BOONDAH ROAD
WARRIEWOOD, NSW 2102

DRAWING TITLE:
PODIUM PLAN

PROJECT No.	697
DRAWN BY:	AJH
DATE:	6/6/2011
SCALE:	1:250
DRAWING No:	DA05
REV.	E

CAD FILE:
F:\Projects\3131 Meriton - 14-18 Boondah Rd, Warriewood\da compliance\DA05 PODIUM PLAN.DWG

A0