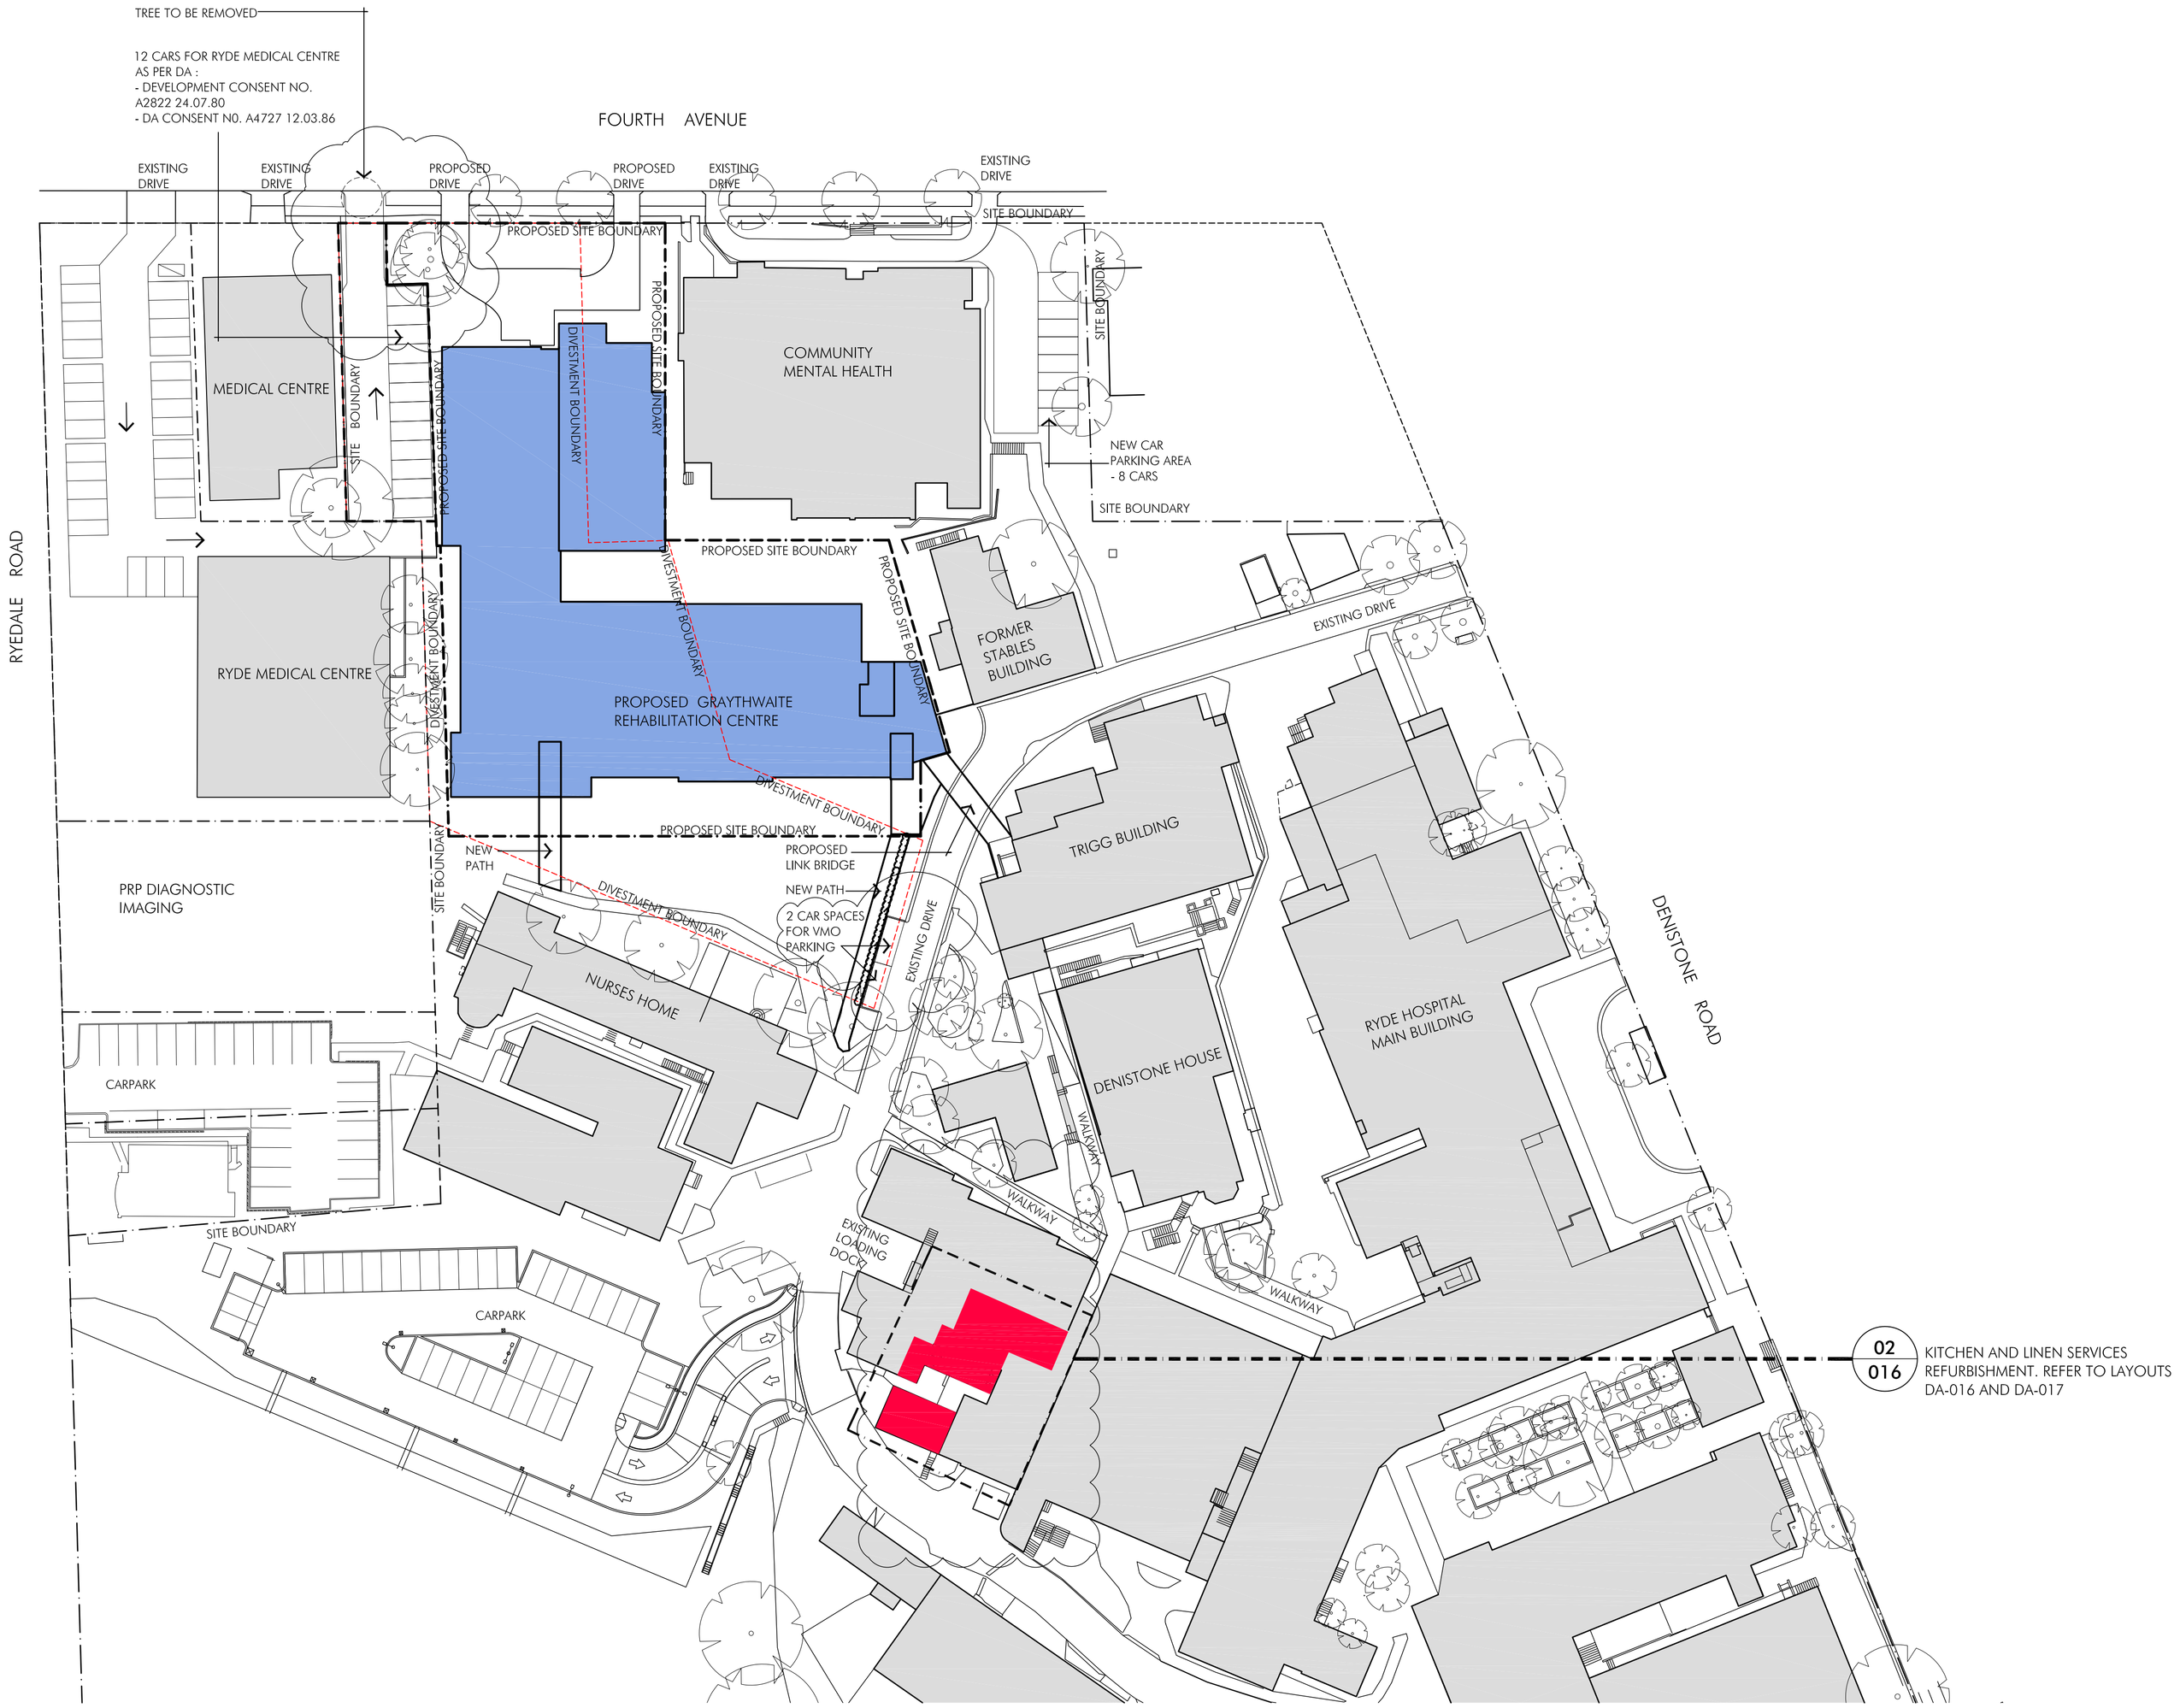

Feb 28, 2012 - 4:31pm P:\3717\CAD\DA\2012\3717_DA-001(C).dwg

Client

NSW GOVERNMENT Health Infrastructure

Project

Graythwaite Rehabilitation Centre
Ryde Hospital
Sydney, NSW

Issue	Description	Date
P1	Preliminary Issue	20.05.11
A	Part 3A Issue	10.06.11
B	Updated Part 3A Issue	28.07.11
C	PPR Issue- Boundary Revised,	17.02.12
	VMO Car spaces relocated & Kitchen & Linen	
	Services Refurbishment shown	

Title
Scale
Date
Number

0 5 10

Site Plan
1:500 @A1
17.02.12
3717-DA-001

25 50m

© copyright nettleton tribe partnership pty ltd

nettleton tribe partnership pty ltd ABN 58 161 683 122
117 willoughby road crows nest nsw 2065
t 02 9431 6431 f 02 9439 7474
e sydney@nettletontribe.com.au w nettletontribe.com.au