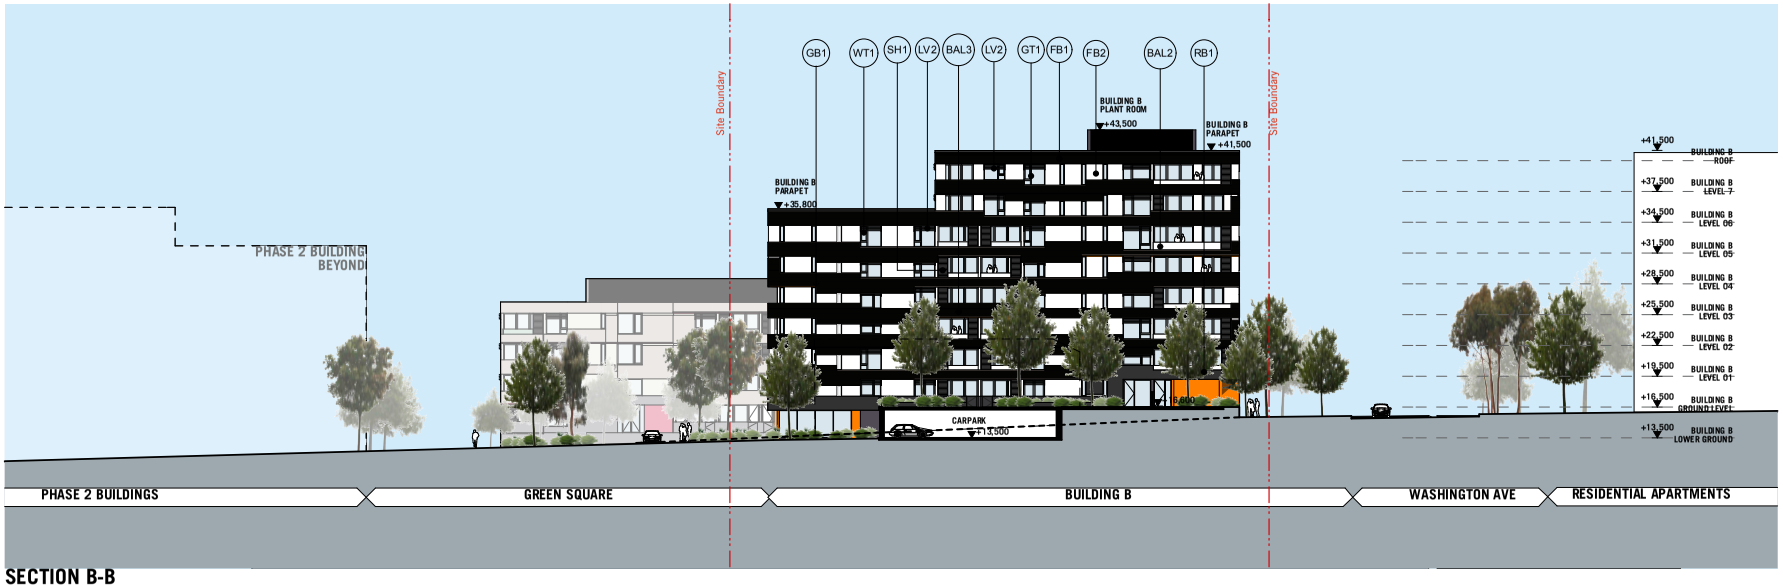

SECTION B-B

SECTION A-A

MATERIALS + FINISHES LEGEND

BAL1	Aluminium framed balustrades with white translucent glass infill	FB1	Face Brick - P6H Blue Steel Flash or equivalent, approved brick	GT1	Glass Type 1 - clear glazing	PSC1	Three quarter-height obscure privacy screens between balconies
BAL2	Part face brick balustrade with framed white translucent glass above	FB2	Face Brick - Austral Colourbrick 'White' or equivalent, approved brick	GT2	Glass type 2 - white opaque glazing	RB1	Rendered brick - paint finish
BAL3	Face brick balustrade only	FB3	Face Brick - Austral Colourbrick - 'Olive' or equivalent, approved brick	LV1	Metal louvres to plant, fire stairs and car park. Black powdercoated finish to match adjacent painted render finish	SF1	Folded steel fence / gate - dark grey finish with warm highlight colour
COL1	Rectangular rendered column. Painted finish.	FB4	Face Brick - Bowral Bricks Gertrudis Brown or equivalent approved brick	LV2	Aluminium louvres - white powdercoat finish	SH1	Aluminium louvre shutter - white powdercoat finish
CT(x)	Glazed ceramic feature tile - colour 1, 2, etc	GB1	Glazed Brick - Euroa Clay Products - 'Tangerine' or equivalent, approved brick	PS1	Painted soffit. Feature colour.	WT1	Aluminium framed window/door system. Clear glass.
		GB2	Glazed Brick - Euroa Clay Products - 'Toffee Apple' or equivalent approved brick				

THERMAL SPECIFICATION

Refer to WINDTECH report WA985-10FO1(revO)
External Walls: Brick cavity, lined. Insulation
Internal Walls: Plasterboard
Party Walls: Cavity Panel wider than 70mm
Windows: Single glazed, clear.
Roof: Concrete. Insulation
Ceilings: Plasterboard
Floors: Concrete with Tiles/Carpet

BASIX Certification Number:
Buildings A, B&C: 389552M_02

Rev.	Date	Approved by	Revision Notes
D	01/08/11	SC	PPR Issue

Nominated Architect Victoria Turner 6868
ABN 86 064 084 611
QLD Quality Endorsed Company ISO9001:2008
Licence Number 1168

CLIENT
Payce Communities
Level 37, Chifley Tower
2 Chifley Square
Sydney, NSW, 2000

NOTES
THE DRAWING IS COPYRIGHT© AND SHALL REMAIN THE PROPERTY OF TURNER + ASSOCIATES ARCHITECTS LTD

PAYCE COMMUNITIES

NSW GOVERNMENT Human Services Housing NSW

PROJECT TITLE
RIVERWOOD NORTH RESIDENTIAL RENEWAL
Washington Avenue & Kentucky Road, Riverwood

DRAWING TITLE
Sections [AA_Building A] & [BB_Building B]

SCALE 1:250@A1, 50%@A3	JOB No. 09033	DRAWN JR, SC, AC, JM	NORTH
STATUS Project Application	DWG No. PA300	REV D	

TURNER + ASSOCIATES