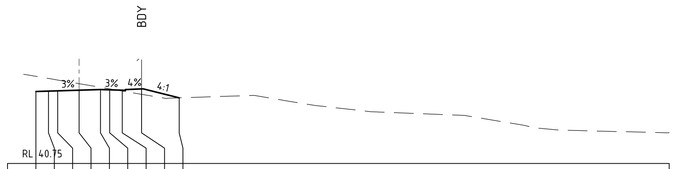

-7.05	-5.00	-3.50	0.00	3.50	5.00	7.05	10.20	16.34			
54.97	54.62	54.37	53.77	53.18	52.92	52.57	52.04	51.46			
52.49	52.55	52.60	52.70	52.81	52.76	52.70	52.91	51.46			

CH 700

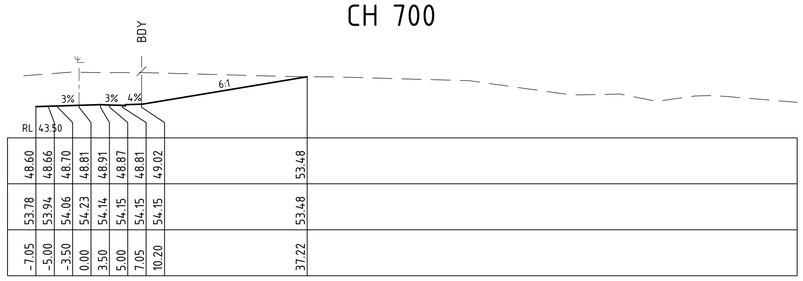

-7.05	-5.00	-3.50	0.00	3.50	5.00	7.05	10.20	37.22	53.48		
53.78	53.94	54.06	54.23	54.14	54.15	54.15	54.15	53.48			
48.60	48.66	48.70	48.81	48.91	48.87	48.81	49.02	53.48			

CH 600

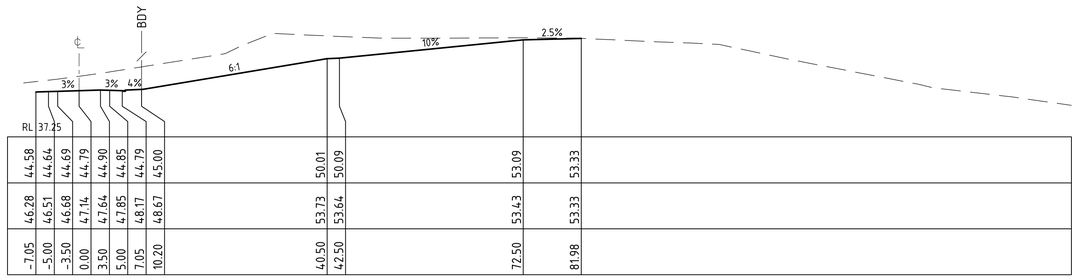

-7.05	-5.00	-3.50	0.00	3.50	5.00	7.05	10.20	40.50	42.50	72.50	81.98
46.28	46.51	46.68	47.14	47.64	47.85	48.17	48.67	53.73	53.64	53.43	53.33
44.58	44.64	44.69	44.79	44.90	44.85	44.79	45.00	50.01	50.09	53.09	53.33

CH 500

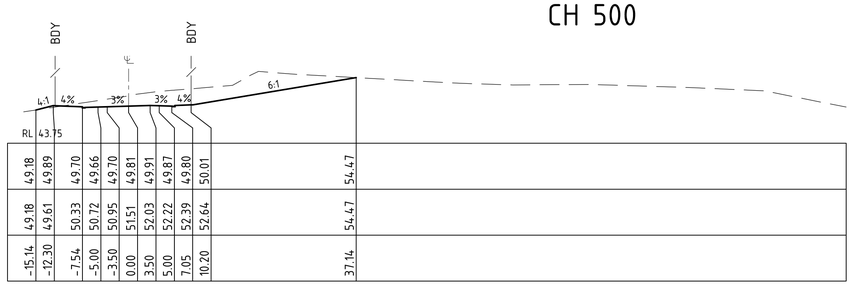

-15.14	-12.30	-7.54	-5.00	-3.50	0.00	3.50	5.00	7.05	10.20	37.14	54.47
49.18	49.61	50.33	50.72	50.95	51.51	52.03	52.22	52.39	52.64	54.47	54.47
49.18	49.89	49.70	49.66	49.70	49.81	49.91	49.87	49.80	50.01	54.47	

CH 400

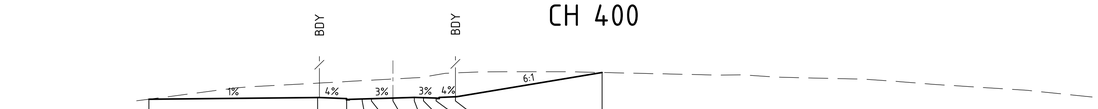

DESIGN LEVEL	44.78	45.05	44.87	44.82	44.87	44.97	45.08	45.03	44.97	45.18	49.13	
EXISTING LEVEL	44.78	47.40	47.66	47.80	47.88	48.07	48.26	48.40	48.74	49.07	49.13	
OFFSET DISTANCE	-39.83	-12.30	-7.54	-5.00	-3.50	0.00	3.50	5.00	7.05	10.20	34.16	

CH 300

PRELIMINARY - NOT FOR CONSTRUCTION

Rev	Amendment / Reason For Issue	Date	Drawing Completed by	Designed & Checked by	Verified by X = Not verified	Issue Authorised (*)
A	DRAFT ISSUE FOR INFORMATION FOR ENVIRONMENTAL ASSESSMENT	05.04.11	MM	MM/PMcB	X	PMcB

Copyright
This drawing remains the property of Hughes TruemanPty. Ltd. It may only be used for the purpose for which it was commissioned & in accordance with the terms of engagement for that commission. Hughes Trueman denies any liability or responsibility for loss or damage caused by the inappropriate use of this drawing.

* Drawing Status Warning: Unless there is an authorised Hughes Trueman signature at *, this drawing is not authorised for issue.

This Drawing may have been prepared using COLOUR, and may be incomplete if copied to BLACK & WHITE

10 5 0 10 20 30
HOR. Scale 1:500 @ A1
10 5 0 10 20 30
VERT. Scale 1:500 @ A1

HughesTrueman
Consulting Engineers Planners & Managers
Branches @ St Leonards Parramatta Canberra Wagga Wagga
CONSULT AUSTRALIA Member Firm
ABN 53 831 529 091
Level 2, 60 Pacific Hwy, PO Box 151, ST LEONARDS NSW 2065
T +61 2 9439 2633 F +61 2 9438 4505 stleonards@hughestrueman.com.au

Project: WOOLWORTHS WARNERVALE INFRASTRUCTURE MASTER PLANNING

Client: WOOLWORTHS

Architect/Project Manager: WSP

Drawing Title: ROAD W04 CROSS SECTIONS

Drawing No.: 10S183C-MPEA15

Sheet 15 of 24

Rev A

A1 SHEET

300mm 200mm 100mm 0

Date: 05-4-11 Time: 10:14am Plotted By: mcr55984 Filename: P:\St Leonards\Projects\10S\10s183\CADD\Civil\ACAD_Current\EA REPORT\10s183-MPEA15-Road W04 Cross Sections.dwg