PROPOSED SEWER LEGEND

- S — PROPOSED TOWN CENTRE SEWER MAIN AND MAINTENANCE HOLE
- Φ 300 S — PROPOSED SEWER MAIN BEING PROVIDED BY LANDCOM AND SEWER MAIN DIAMETER
- es — EXISTING SEWER MAIN

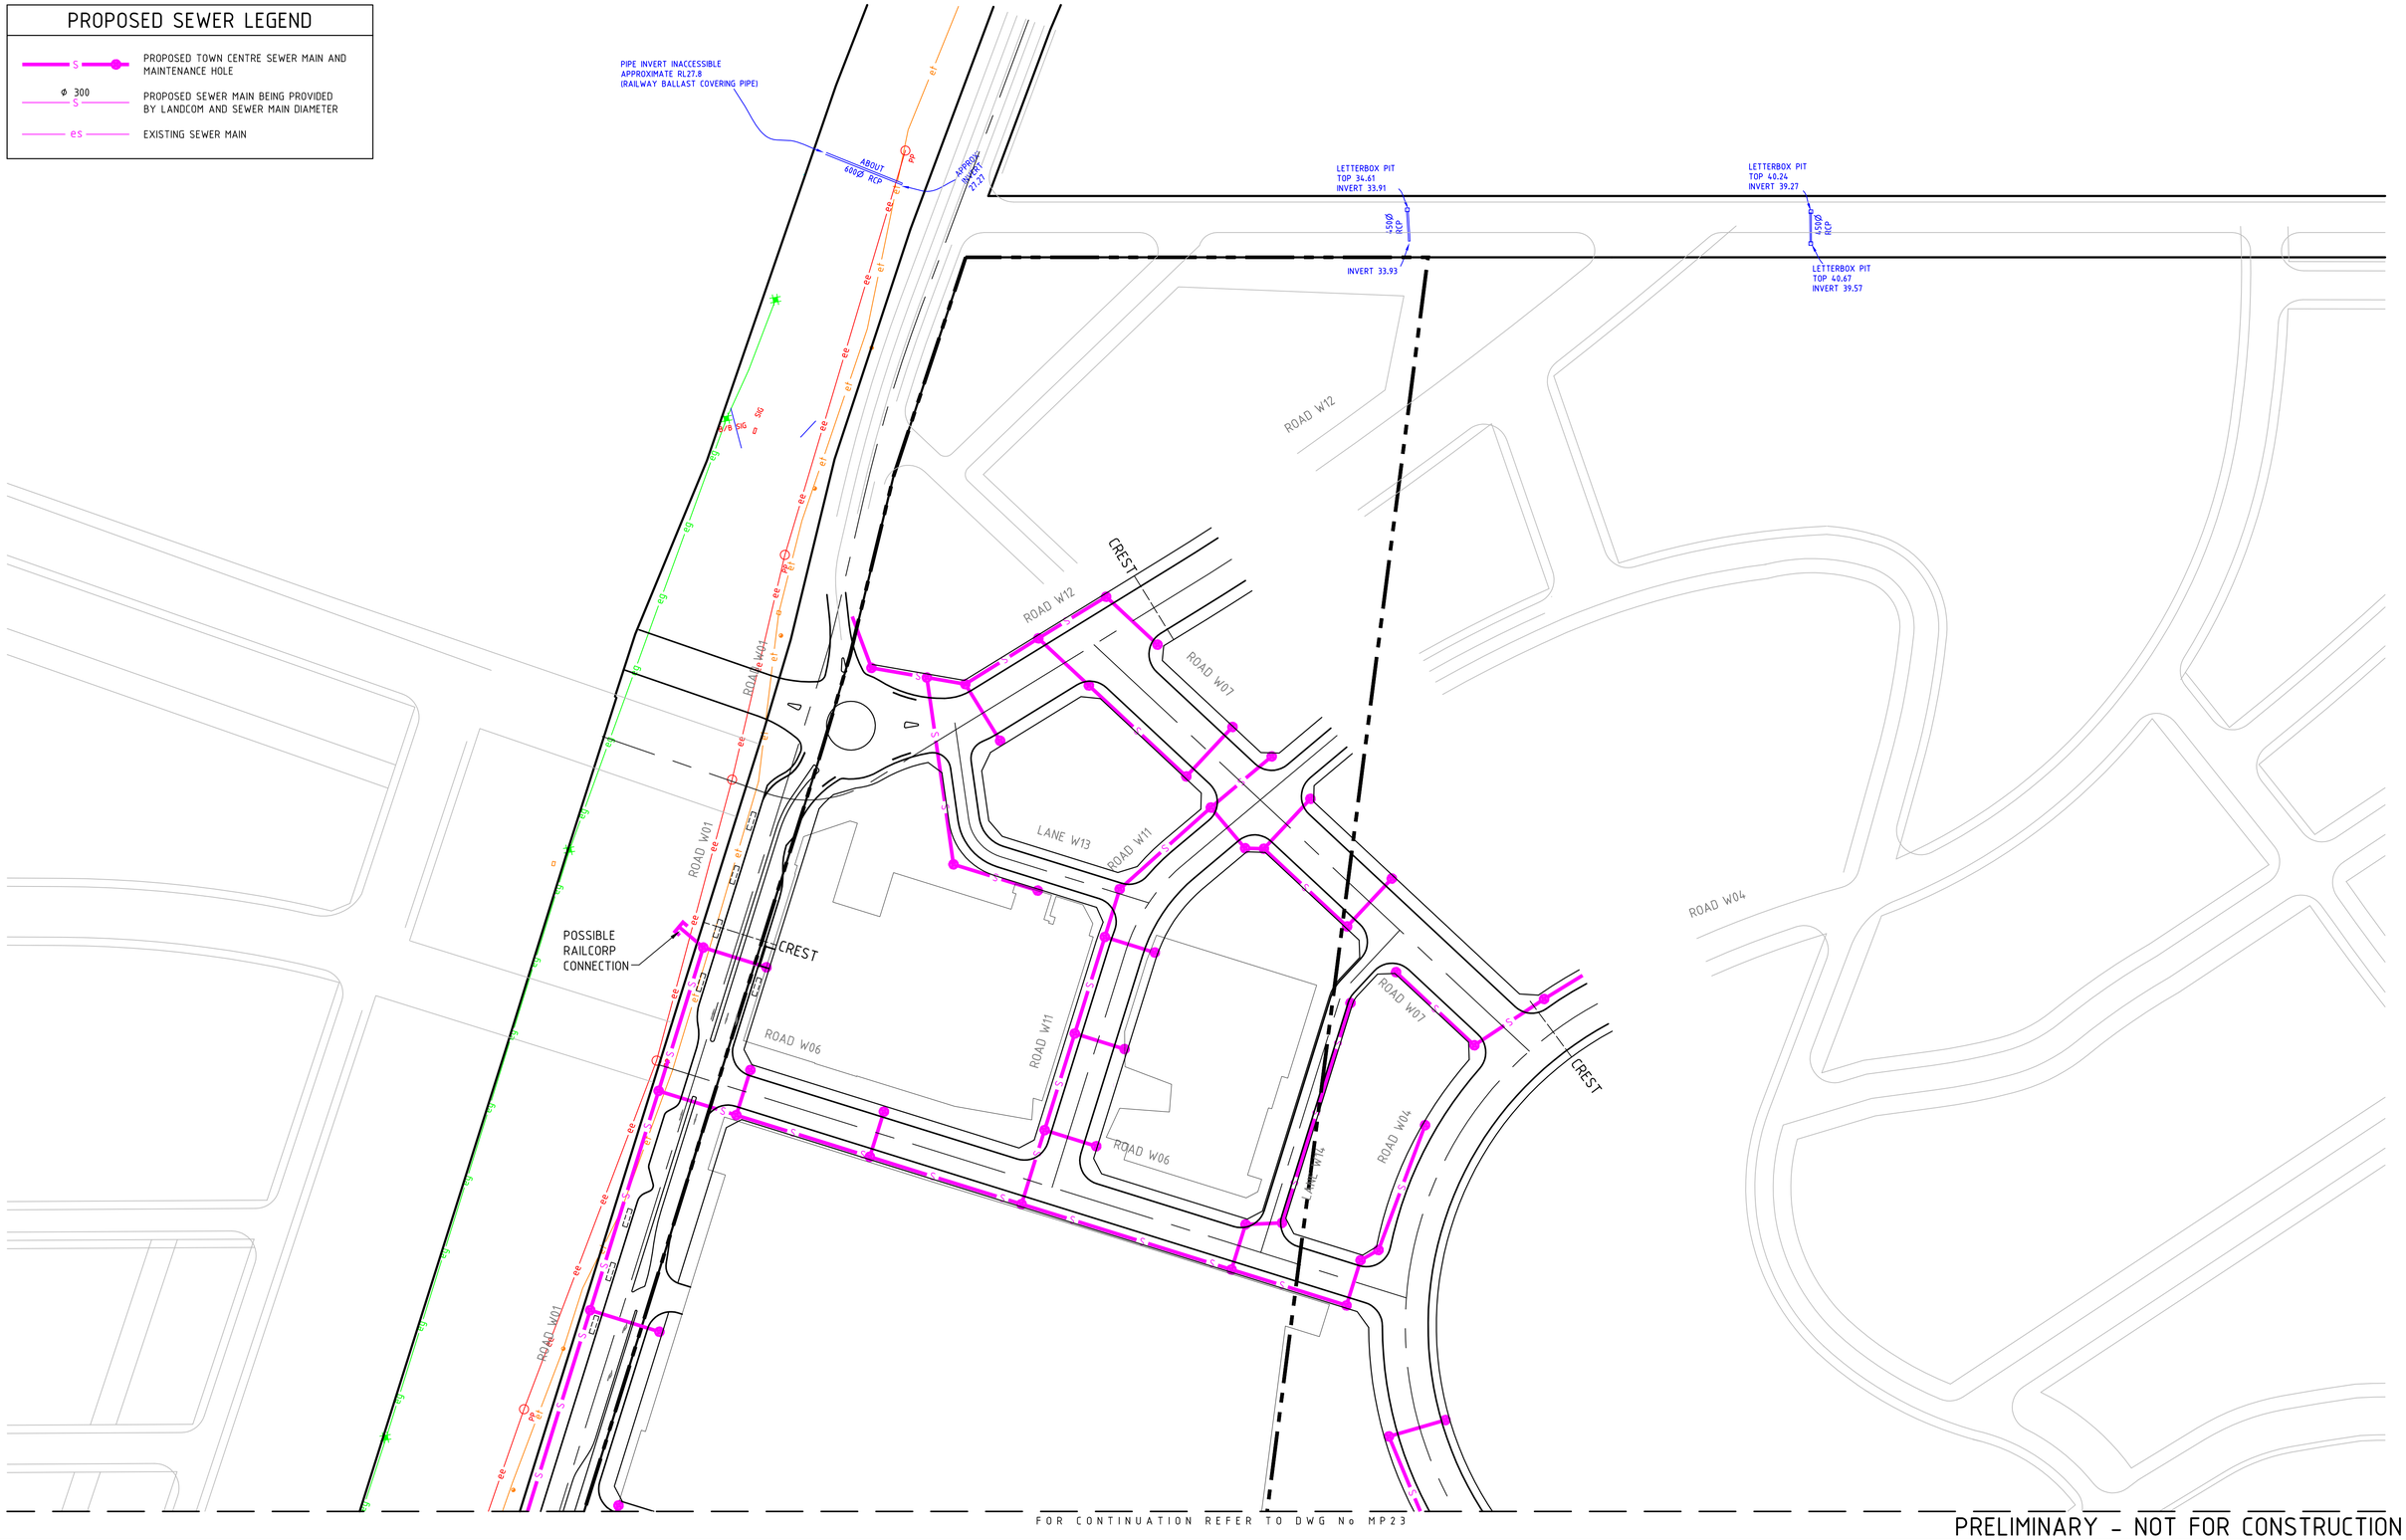

PRELIMINARY - NOT FOR CONSTRUCTION

Rev	Amendment / Reason For Issue	Date	Drawing Completed by	Designed & Checked by	Verified by X = Not verified	Issue Authorised (*)
A	DRAFT ISSUE FOR INFORMATION FOR ENVIRONMENTAL ASSESSMENT	05.04.11	MM	MM/PMcB	X	PMcB

Copyright
This drawing remains the property of Hughes TruemanPty. Ltd. It may only be used for the purpose for which it was commissioned & in accordance with the terms of engagement for that commission. Hughes Trueman denies any liability or responsibility for loss or damage caused by the inappropriate use of this drawing.

* Drawing Status Warning: Unless there is an authorised Hughes Trueman signature at *, this drawing is not authorised for issue.

This Drawing may have been prepared using COLOUR, and may be incomplete if copied to BLACK & WHITE

20 10 0 20 40 60
Plan Scale 1:1000 @ A1

North

HughesTrueman
Consulting Engineers Planners & Managers
Branches @ St Leonards Parramatta Canberra Wagga Wagga
CONSULT AUSTRALIA Member Firm
ABN 53 831 529 091
Level 2, 60 Pacific Hwy, PO Box 151, ST LEONARDS NSW 2065
T +61 2 9439 2633 F +61 2 9438 4505 stleonards@hughestrueman.com.au

Project	WOOLWORTHS WARNERVALE INFRASTRUCTURE MASTER PLANNING
Drawing Title	SEWER RETICULATION MASTER PLAN SHEET 1 OF 2
Client	WOOLWORTHS
Drawing No.	10S183C-MPEA19
Sheet	19 of 24
Rev	A
Architect/Project Manager	WSP

A1 SHEET 300mm 200mm 100mm 0

Date: 05.4.11 Time: 10:15am Plotted By: mc55964 Filename: P:\St Leonards\Projects\10W\10s183\CADD\C+\ACADD_Current\EA REPORT\10s183c-MPEA19ab-Sewer Reticulation Master Plan.dwg