HERITAGE GARDEN PLANTING SCHEDULE

ID	BOTANICAL NAME	COMMON NAME	HEIGHT (m)	QTY
TREES				
Ac-at	*Acer palmatum 'Atropurpureum'*	Purple Japanese Maple	3.5m	4
SHRUBS				
Ca-sa	*Camellia sasanqua varieties*	Camellia	3m	7
Az-ki	*Azalea 'Kirin'*	Japanese Azalea	1m	2
Az-am	*Azalea indica 'Alba Magna'*	White Azalea	2.5m	5
Es-pp	*Escallonia 'Pink Pixie'*	Pink Escallonia	1m	6
Lo-pd	*Loropetalum 'Plum Delight'*	Chinese Fringe Flower	2m	6
Ga-fl	*Gardenia 'Florida'*	Gardenia	1m	1
GROUNDCOVERS & CLIMBERS				
Pa-pa	*Pandorea pandorana*	Wonga Wonga Vine	0.2m	32
He-el	*Heterocentron elegans*	Creeping Lasiandra	0.1m	53
An-hy	*Anenome x hybrida*	Japanese Windflower	1m	23
He-gl	*Helmholtzia glaberrima*	Stream Lily	1m	37

NOTE:
* Plant quantities on planting plan take precedence over quantities identified in this schedule.

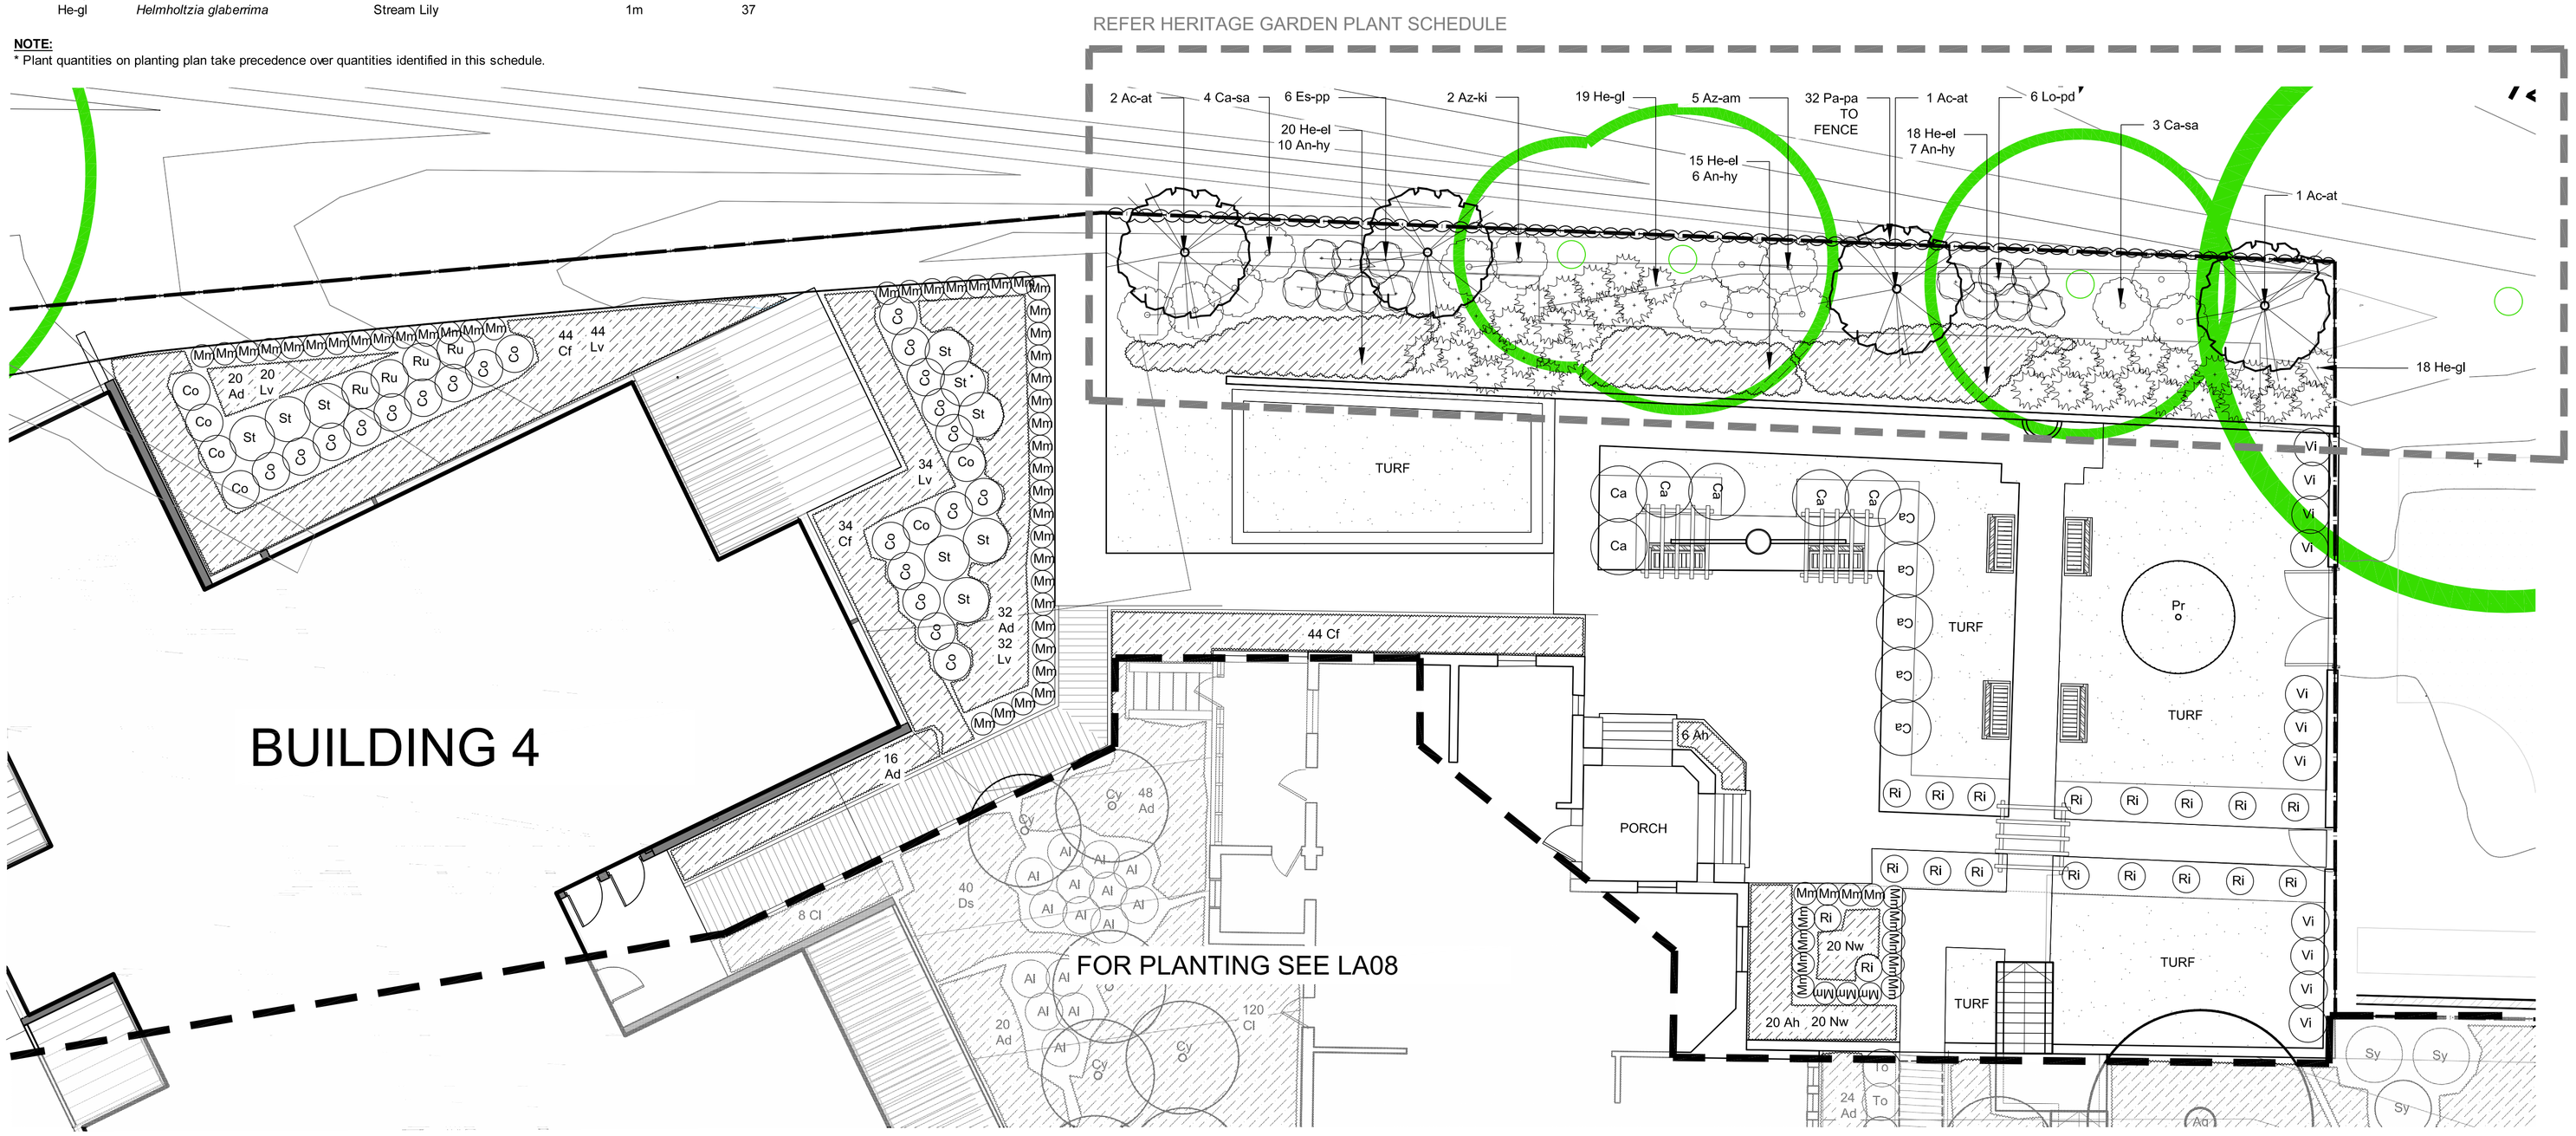

1 / LA07 HERITAGE COURTYARD PLANTING PLAN 1:100

PLANTING KEY LA07

	BOTANICAL NAME	COMMON NAME
TREES		
Pr	*Prunus pendula rubra*	Weeping Cherry
	BOTANICAL NAME	COMMON NAME
SHRUBS		
Ca	*Camellia sasanqua 'Jennifer Susan'*	Camellia
Co	*Cordyline australis*	Cabbage Tree Palm
Ru	*Russelia equisetiformis*	Coral Fountain
St	*Strelitzia juncea*	Narrow Leaved Bird of Paradise
Ri	*Rosa 'Iceberg'*	Iceberg Rose
Vi	*Vibumum tinus*	Laurustinus
Mm	*Murraya 'Min a Min'*	Dwarf Mock Orange
	BOTANICAL NAME	COMMON NAME
GROUNDCOVERS		
Ad	*Adiantum aethiopicum*	Maidenhair Fern
Cf	*Cordyline 'Red Fountain'*	Red Cabbage Tree
Lv	*Liriope 'Variegata'*	Giant Turf Lily
Ah	*Anemone hupehensis*	Japanese Anemone
Nw	*Nepeta 'Walkers Blue'*	Catmint

TaylorBrammer
TAYLOR BRAMMER LANDSCAPE ARCHITECTS PTY LTD
SYDNEY STUDIO
218 Oxford Street
Woollahra, NSW. 2025
T 61 2 9387 8855
F 61 2 9387 8155
E sydney@taylorbrammer.com.au

SITE BOUNDARY
EXISTING TREE RETAINED
PROPOSED TREE
PROPOSED SHRUB
PROPOSED GROUNDCOVERS
TURF

NOTE:
- PROJECT ARBORIST TO MONITOR EXCAVATION, STORMWATER, RIPARIAN WORKS (AS REQUIRED)
- FOR FINISHES & LEVELS REFER LA14
- FOR PLANT SPECIES & QUANTITIES REFER LA11

	DESCRIPTION	DATE
A	Submission to LEC	07.08.2015

PROJECT: Proposed Residential Development, 1 Avon Rd Pymble

DRAWING TITLE: Heritage House Planting Plan / Tree Protection Plan

CLIENT: AUSBAO PYMBLE PTY LTD

0 1 2 4 6m

SCALE: 1:100 @ A1 | CHECKED: MT | DRAWING NO: LA07 | REVISION: A
DATE: 27.02.2015 | JOB NO: 15-006S
DRAWN: MW | DESIGNED: MT

Copyright of Taylor Brammer Landscape Architects Pty Ltd.
ABN 61 098 724 988