## INDICATIVE PLANTING SCHEDULE

| | BOTANICAL NAME | COMMON NAME | HEIGHT (m) | SIZE | QTY |
|---|---|---|---|---|---|
| **TREES** | | | | | |
| Ac | *Acer buergeranium* | Trident Maple | 10m | 75L | 7 |
| Ag | *Agathis robusta* | Kauri Pine | 25m | 75L | 1 |
| Ar | *Archontophoenix cunninghamia* | Bangalow Palm | 9m | 75L | 25 |
| As | *Acer 'Sango Kaku'* | Sango Kaku Maple | 5m | 75L | 2 |
| Au | *Araucaria cunninghamii* | Hoop Pine | 30m | 400L | 2 |
| Av | *Acer vitifolium* | Full Moon Maple | 5m | 75L | 3 |
| Cy | *Cyathea australis* | Rough Tree Fern | 4m | 75L | 24 |
| Er | *Elaeocarpus reticulatus* | Blueberry Ash | 5m | 75L | 15 |
| Eu | *Elaeocarpus eumundi* | Smooth Leaved Quandong | 6m | 75L | 5 |
| Gi | *Gingko biloba* | Gingko | 6m | 75L | 5 |
| Go | *Gordonia axillaris* | Fried Egg Tree | 3m | 75L | 3 |
| La | *Lagerstroemia 'Tuscarora'* | Crepe Myrtle | 4m | 75L | 1 |
| Ny | *Nyssa sylvatica* | Black Tupelo | 12m | 100L | 2 |
| Pl | *Plumeria acutifolia* | Native Frangipani | 3m | 75L | 1 |
| Sg | *Syncarpia glomulifera* | Turpentine | 25m | 75L | 4 |
| Pr | *Prunus pendula rubra* | Weeping Cherry | 2.5m | 75L | 1 |

| | BOTANICAL NAME | COMMON NAME | HEIGHT (m) | SIZE | QTY |
|---|---|---|---|---|---|
| **SHRUBS** | | | | | |
| Al | *Agave attenuata* | Foxtail | 1.5m | 300mm | 7 |
| Al | *Alpinia caerulea* | Native Ginger | 2m | 300mm | 124 |
| Ba | *Backhousia citriodora* | Lemon Myrtyle | 4m | 15L | 9 |
| Bm | *Colocasia 'Black Magic'* | Black Elephants Ears | 1.5m | 300mm | 8 |
| Ca | *Camellia sasanqua 'Jennifer Susan'* | Camellia | 3m | 300mm | 96 |
| Co | *Cordyline australis* | Cabbage Tree Palm | 3m | 300mm | 106 |
| El | *Elleteria cardamomum* | Cardamom | 2m | 300mm | 37 |
| Gn | *Acmena smithii 'Goodbye Neighbours'* | Creek Lilly Pilly | 3m | 45L | 72 |
| He | *Helmholtzia glaberrima* | Stream Lily | 1m | 300mm | 44 |
| Pi | *Pittosporum rhombifolium* | Diamond Leaf Pittosporum | 6m | 300mm | 5 |
| Rf | *Syzygium 'Royal Flame'* | Lilly Pilly | 1m | 300mm | 33 |
| Ru | *Russelia equisetiformis* | Coral Fountain | 0.75m | 300mm | 25 |
| St | *Strelitzia juncea* | Narrow Leaved Bird of Paradise | 1.8m | 300mm | 20 |
| Sy | *Syzygium australe* | Lilly Pilly | 5m | 45L | 6 |
| To | *Todea barbara* | King Fern | 1m | 300mm | 168 |
| Sm | *Rhapiolepsis 'Snow Maiden'* | Dwarf Indian Hawthorn | 0.75m | 300mm | 94 |
| Ri | *Rosa 'Iceberg'* | Iceberg Rose | 1.5m | 300mm | 18 |
| Vi | *Vibumum tinus* | Laurustinus | 2m | 300mm | 11 |
| Mm | *Murraya 'Min a Min'* | Dwarf Mock Orange | 1m | 300mm | 59 |
| Sc | *Syzygium 'Cascade'* | Lilly Pilly | 3m | 300mm | 50 |

| | BOTANICAL NAME | COMMON NAME | HEIGHT (m) | SIZE | QTY |
|---|---|---|---|---|---|
| **GROUNDCOVERS** | | | | | |
| Ad | *Adiantum aethiopicum* | Maidenhair Fern | 0.3m | 150mm | 718 |
| Ar | *Alternanthera 'Little Ruby'* | Red Joyweed | 0.2m | 150mm | 170 |
| Br | *Aechmea sp.* | Bromeliad (Semi sun tolerant var.) | 0.3m | 150mm | 20 |
| Cf | *Cordyline 'Red Fountain'* | Red Cabbage Tree | 0.4m | 150mm | 138 |
| Cl | *Clivia miniata* | Clivia | 0.4m | 150mm | 562 |
| Ds | *Dianella 'Silver Streak'* | Flax Lily | 0.4m | 150mm | 235 |
| Lt | *Lomandra 'Tanika'* | Mat Rush var. | 0.75m | 150mm | 286 |
| Lv | *Liriope 'Variegata'* | Giant Turf Lily | 0.5m | 150mm | 806 |
| Lm | *Acacia 'Limelight'* | Prostrate River Wattle | 0.4m | 150mm | 124 |
| Ah | *Anemone hupehensis* | Japanese Anemone | 0.4m | 150mm | 46 |
| Nw | *Nepeta 'Walkers Blue'* | Catmint | 0.5m | 150mm | 40 |
| Op | *Ophiogon japonicus* | Mondo Grass | 0.2m | 150mm | 276 |
| Tj | *Trachelospermum jasminoides* | Star Jasmine | 0.2m | 150mm | 108 |
| Se | *Senecio serpens* | Blue Chalk Sticks | 0.3m | 150mm | 52 |

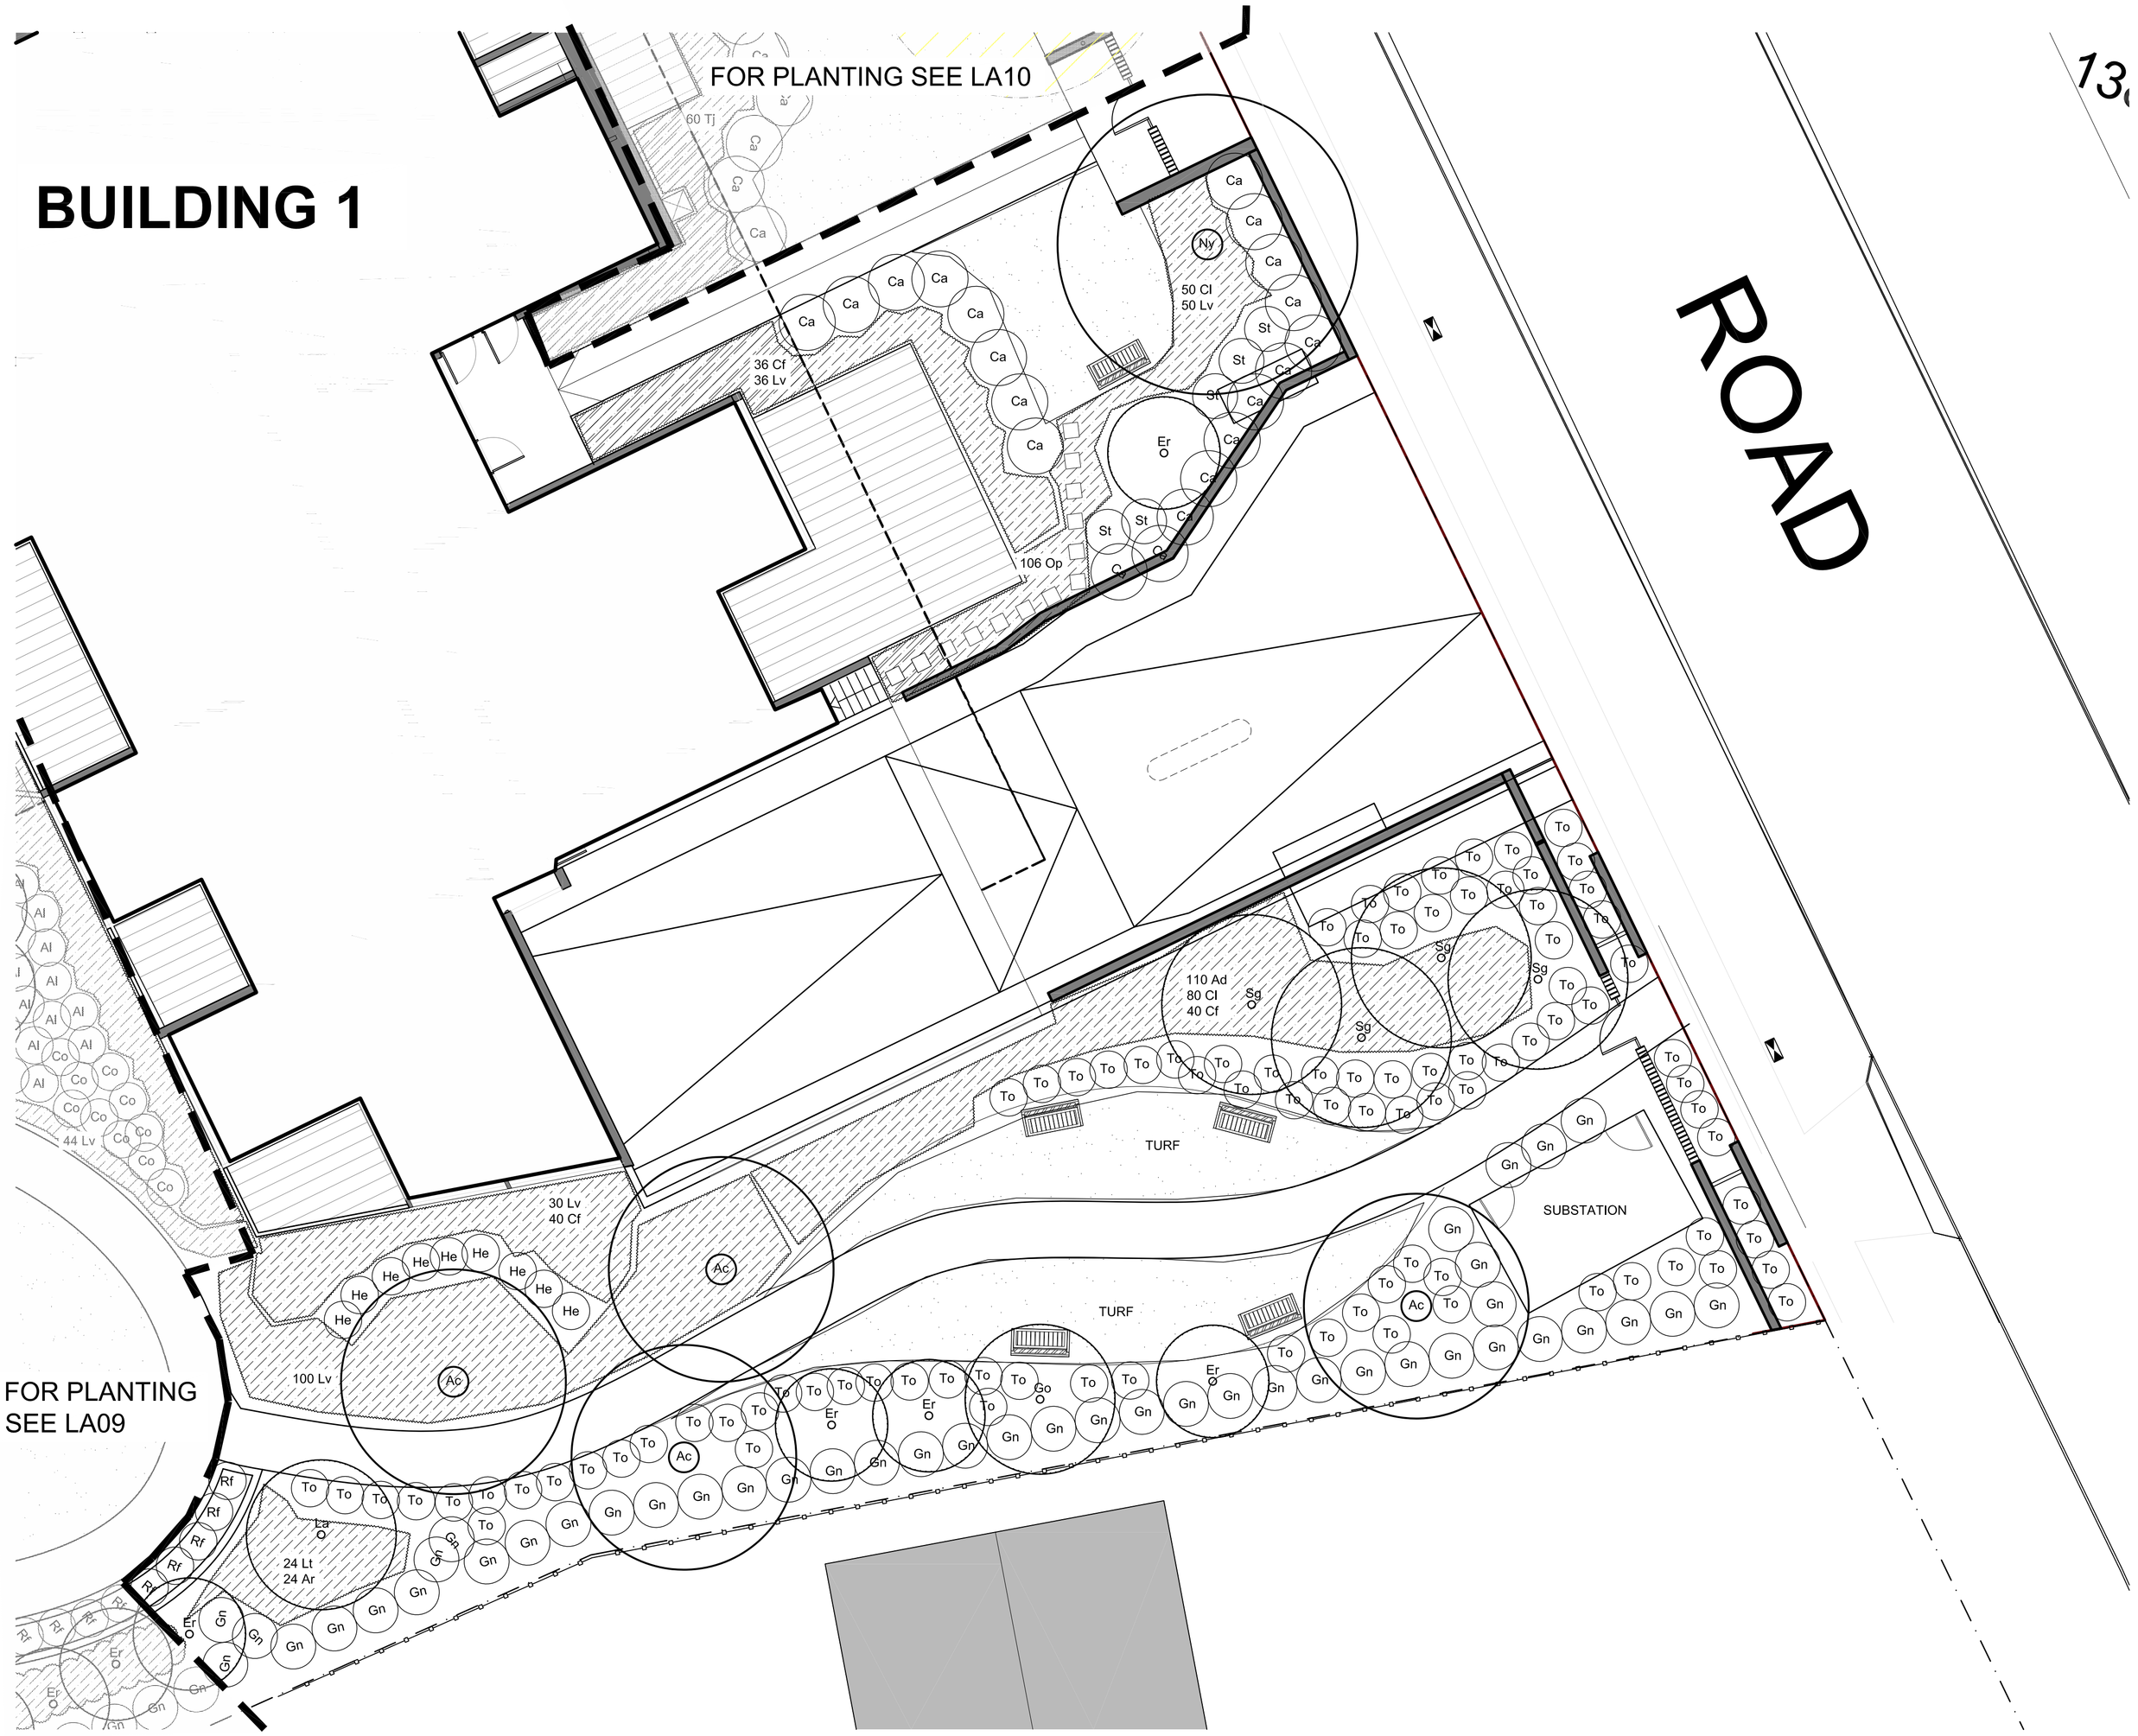


TaylorBrammer

TAYLOR BRAMMER LANDSCAPE ARCHITECTS PTY LTD

SYDNEY STUDIO

218 Oxford Street
Woollahra, NSW, 2025

T 61 2 9387 8855
F 61 2 9387 8155
E sydney@taylorbrammer.com.au

SITE BOUNDARY
EXISTING TREE RETAINED
PROPOSED TREE
PROPOSED SHRUB
PROPOSED GROUNDCOVERS
TURF

**NOTE:**

- PROJECT ARBORIST TO MONITOR EXCAVATION, STORMWATER, RIPARIAN WORKS (AS REQUIRED)
- FOR FINISHES & LEVELS REFER LA18

| | | |
|---|---|---|
| B | Submission to LEC | 04.09.2015 |
| A | Submission to LEC | 07.08.2015 |
| | DESCRIPTION | DATE |

PROJECT:
Proposed Residential Development,
1 Avon Rd Pymble

DRAWING TITLE:
Avon Rd Planting South / Tree Protection Plan

CLIENT:
AUSBAO PYMBLE PTY LTD

0 1 2 4 6m

SCALE: 1:100 @ A1
DATE: 27.02.2015
DRAWN: MW
CHECKED: MT
JOB NO: 15-006S
DESIGNED: MT
DRAWING NO: LA11
REVISION: B

Copyright of Taylor Brammer Landscape Architects Pty Ltd.
ABN 61 098 724 988