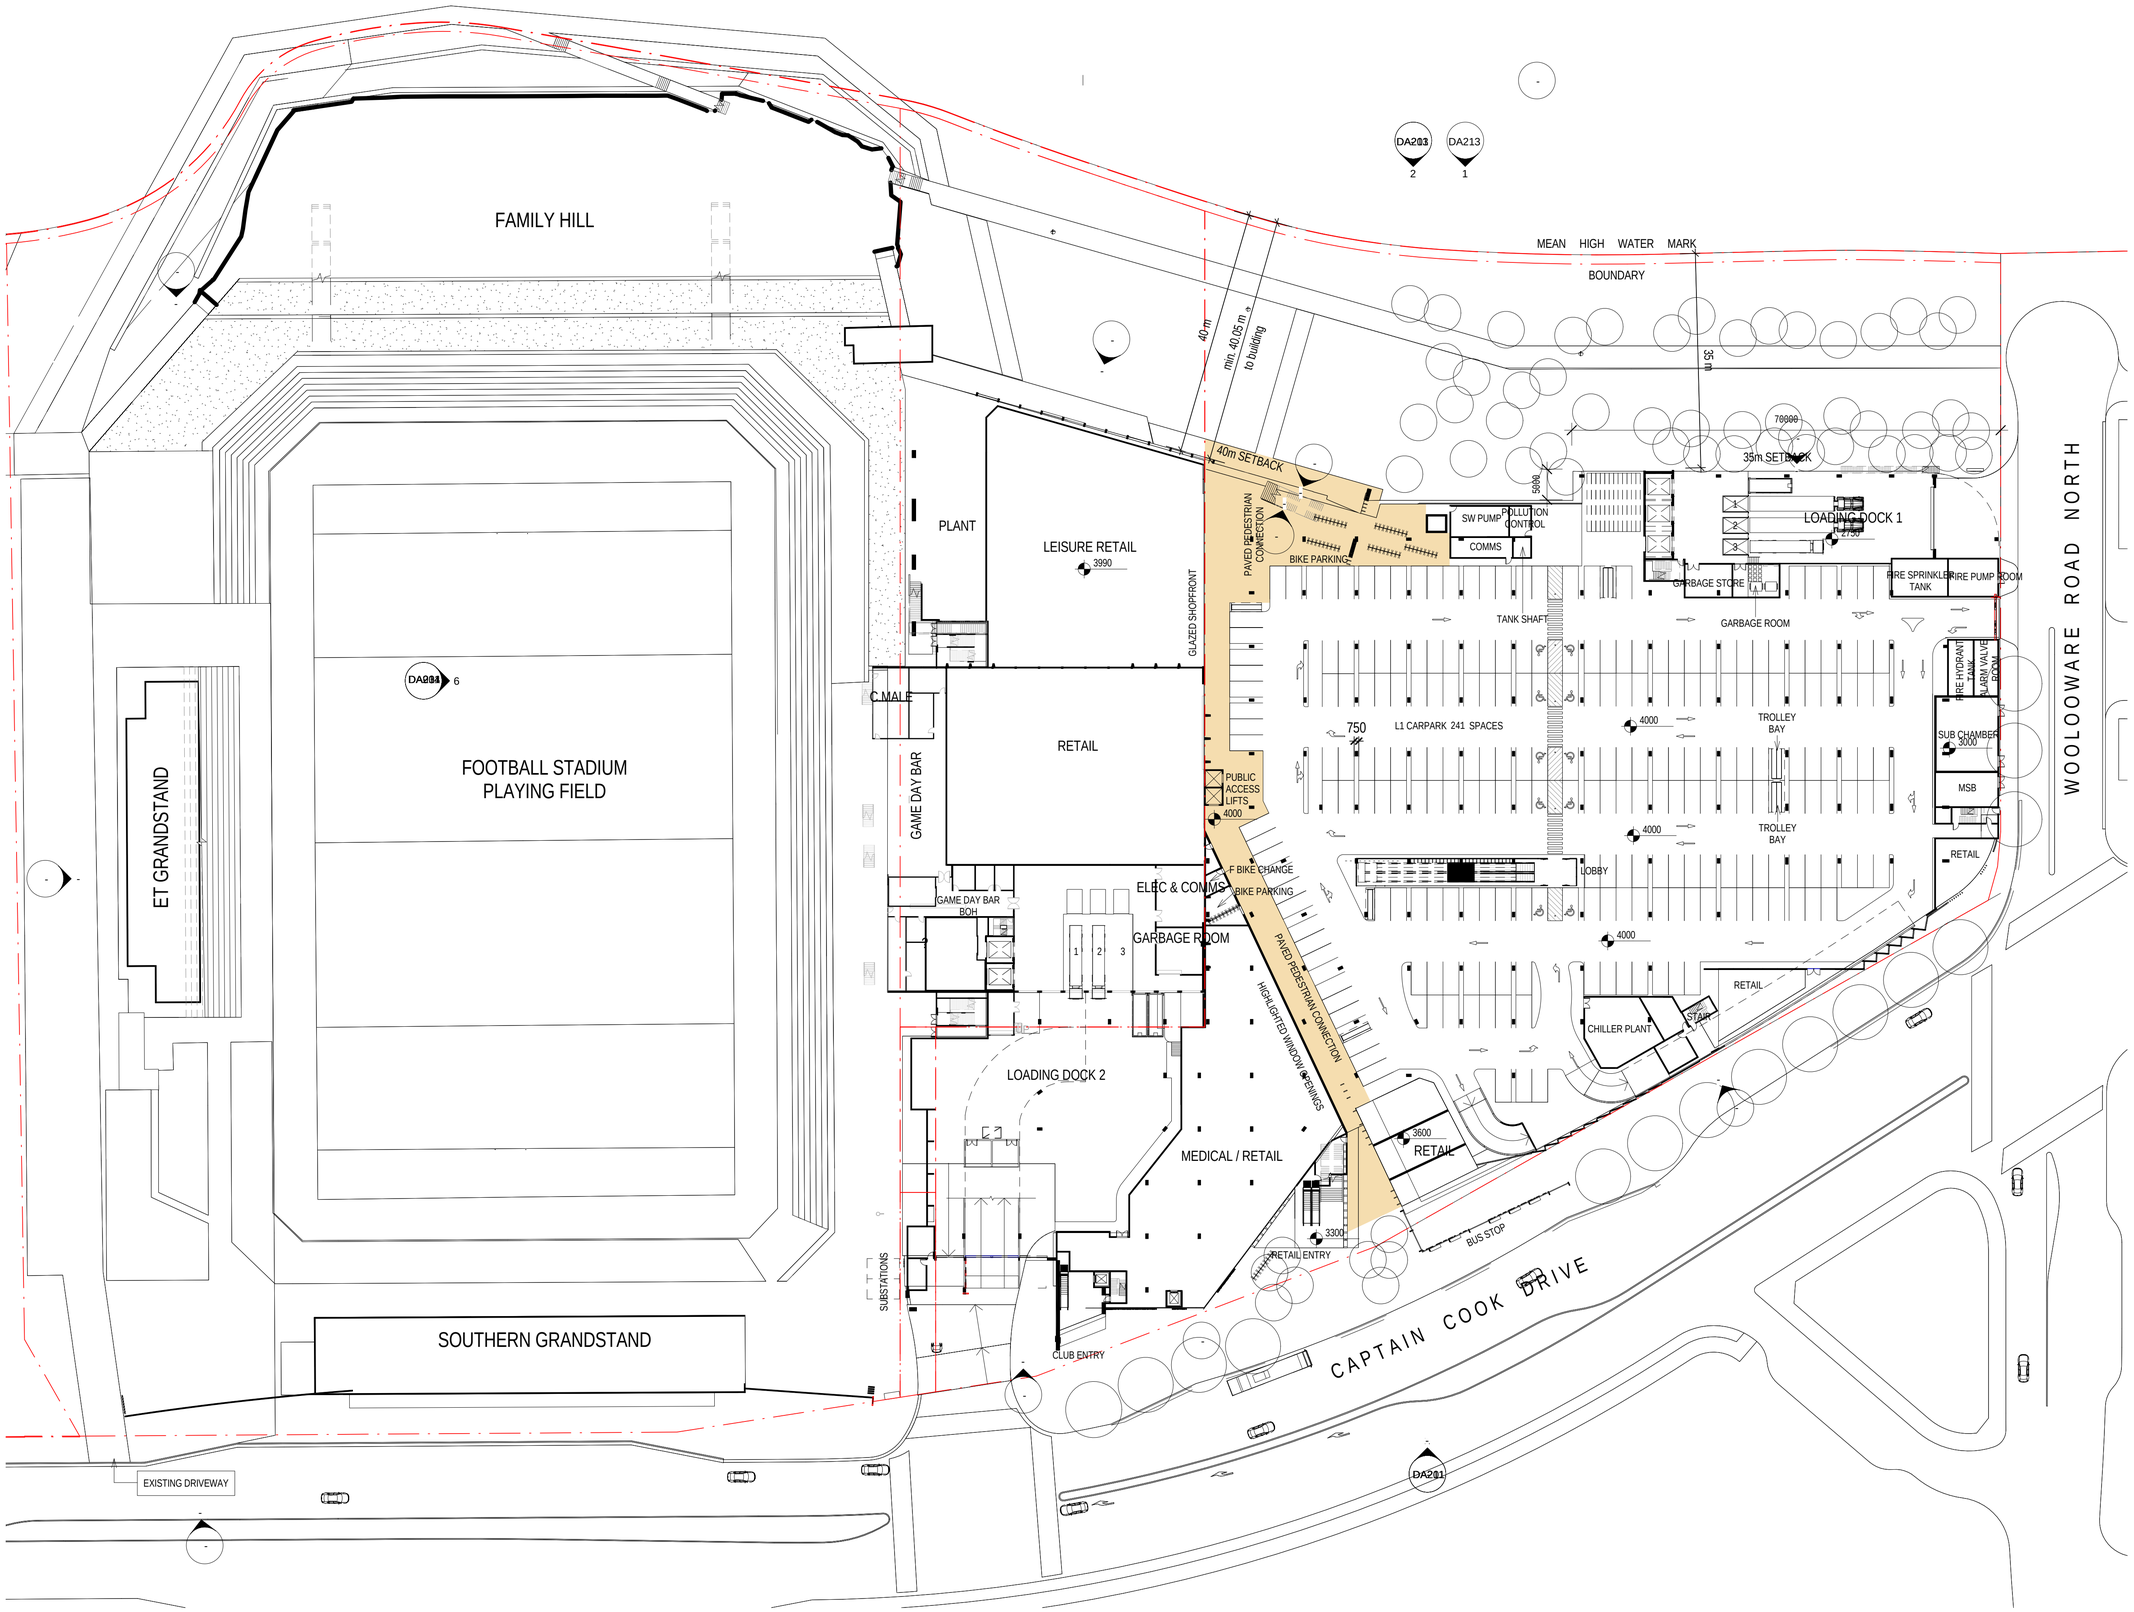

Status: PRELIMINARY

Nom. Architect: Bob Perry 3935

File: R-H:\2010\20100176 Woolooware Bay Town Centre\Drawings\Revit\Woolooware_Bay-Central

Print Date: 17/12/13 4:14:41 PM

Rev.	Description:	Date:
4	PPR PRELIMINARY REVIEW	10/05/2013
K	FOR REVIEW	13/05/2013
L	FOR REVIEW	14/05/2013
5	PPR ISSUE	17/05/2013
6	PPR ISSUE	23/05/2013
7	PPR ISSUE	23/05/2013
8	ISSUED FOR PAC REVIEW	02/08/2013
9	ISSUED FOR AUTHORITY APPROVAL	17/12/2013

MEAN HIGH WATER MARK IS SHOWN IN ACCORDANCE WITH HARRISON FRIEDMAN & ASSOCIATES PTY LTD SURVEY 40966DT V3.

Scott Carver

Scott Carver Pty Ltd
Level 8, 71 Macquarie Street
Sydney NSW 2000 Australia

Telephone +61 2 9957 3988
hello@scottcarver.com.au
www.scottcarver.com.au

Project: Woolooware Bay Town Centre

Client: Bluestone Capital Ventures No.1 Pty Ltd

1 : 500 @ A1

0 5 10 15 20 50m

Title: LEVEL 1 PLAN

Reference No.	Discipline	Drawing. No.	Rev.
20100176		DA011	9