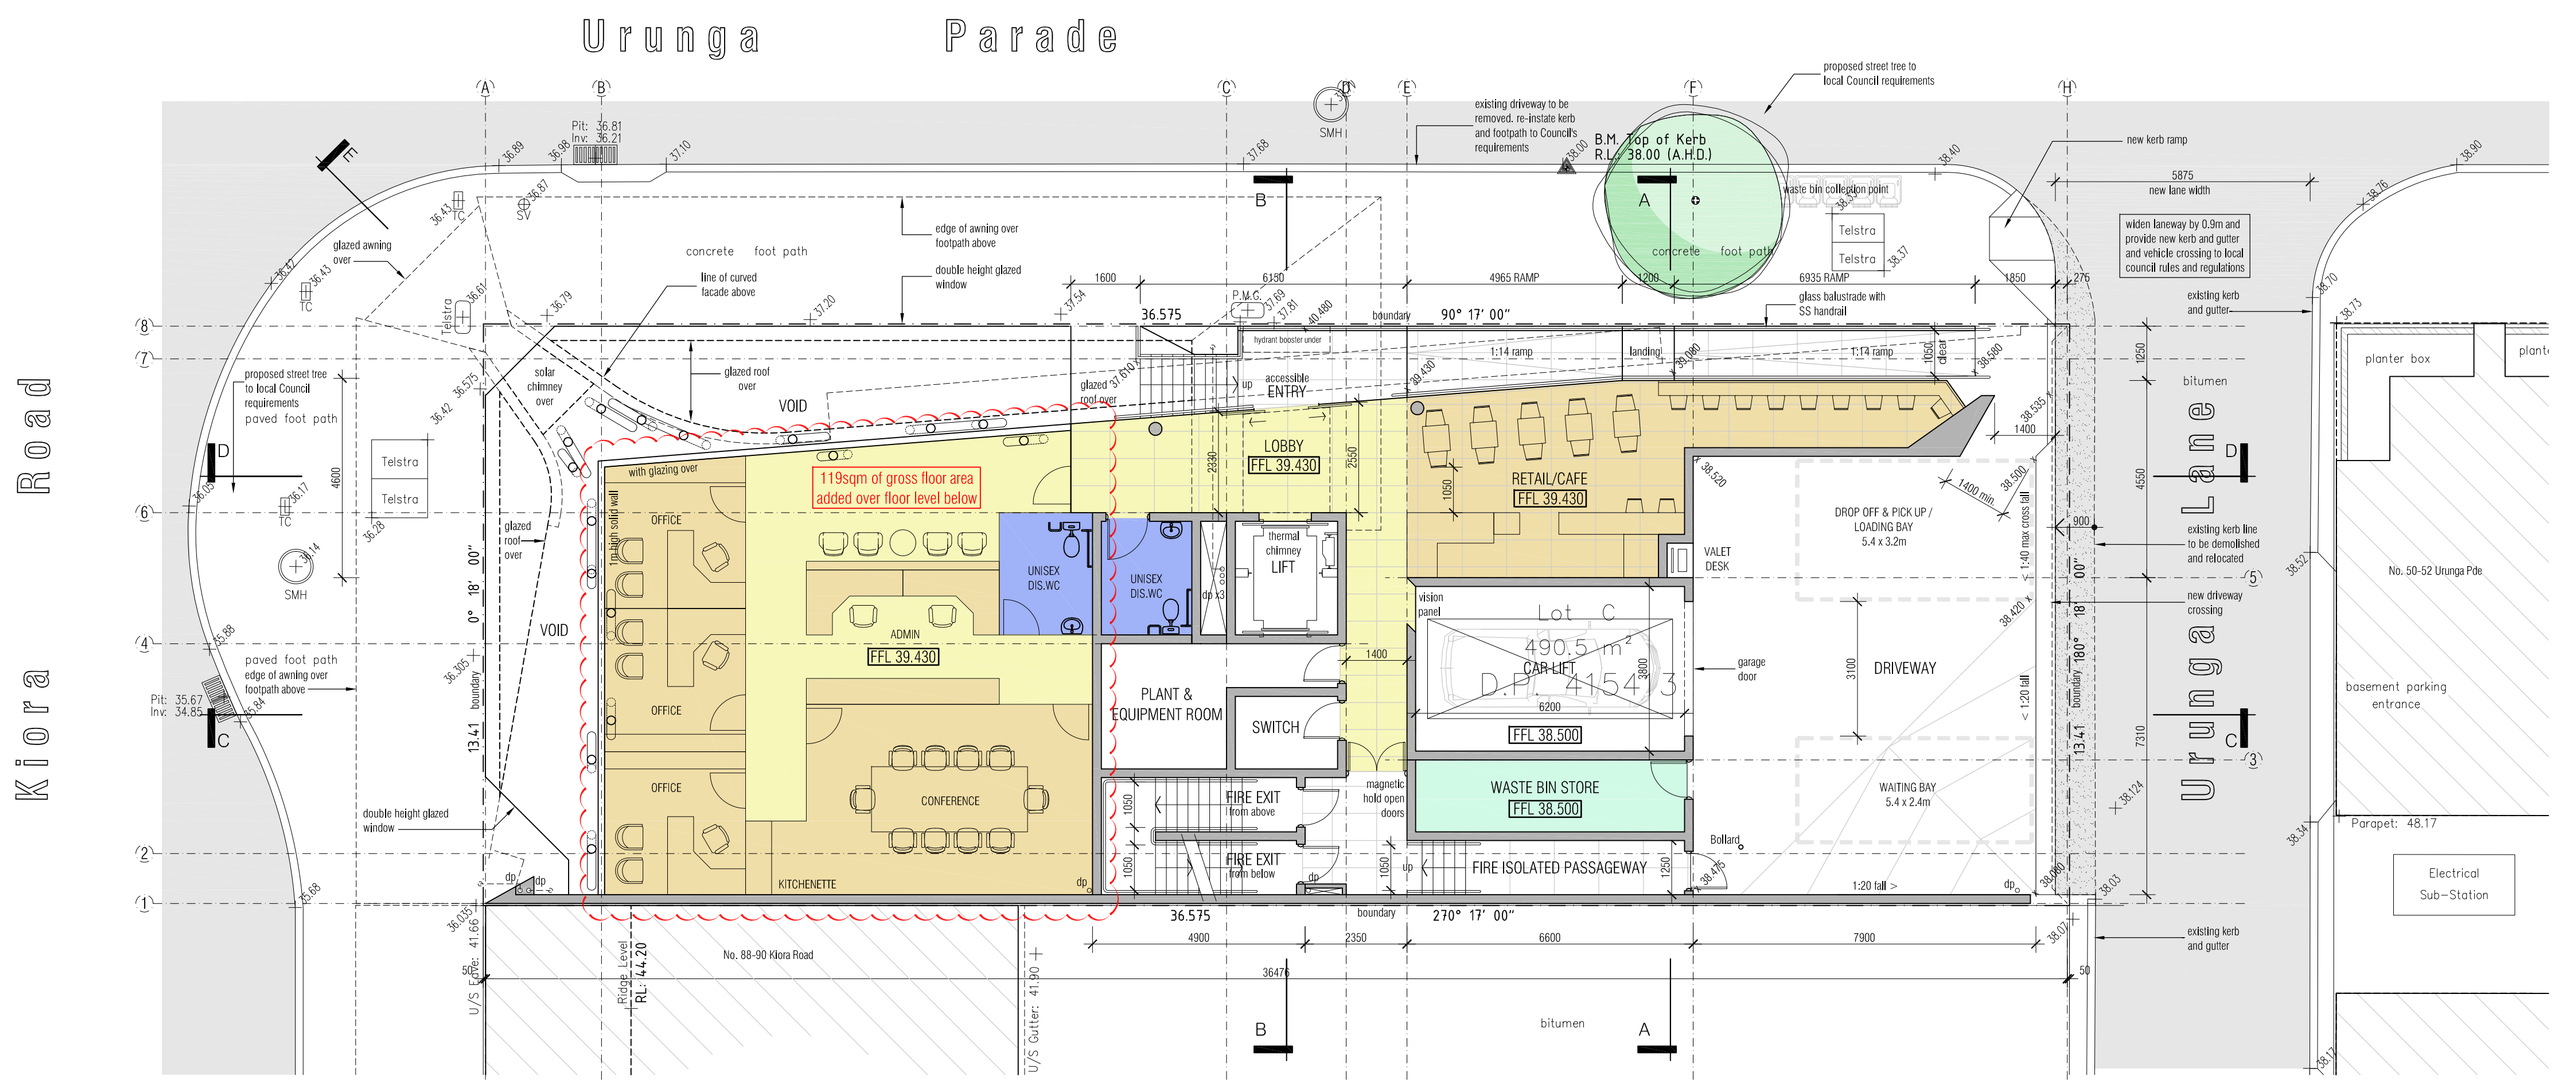

upper ground floor plan

scale: 1:100

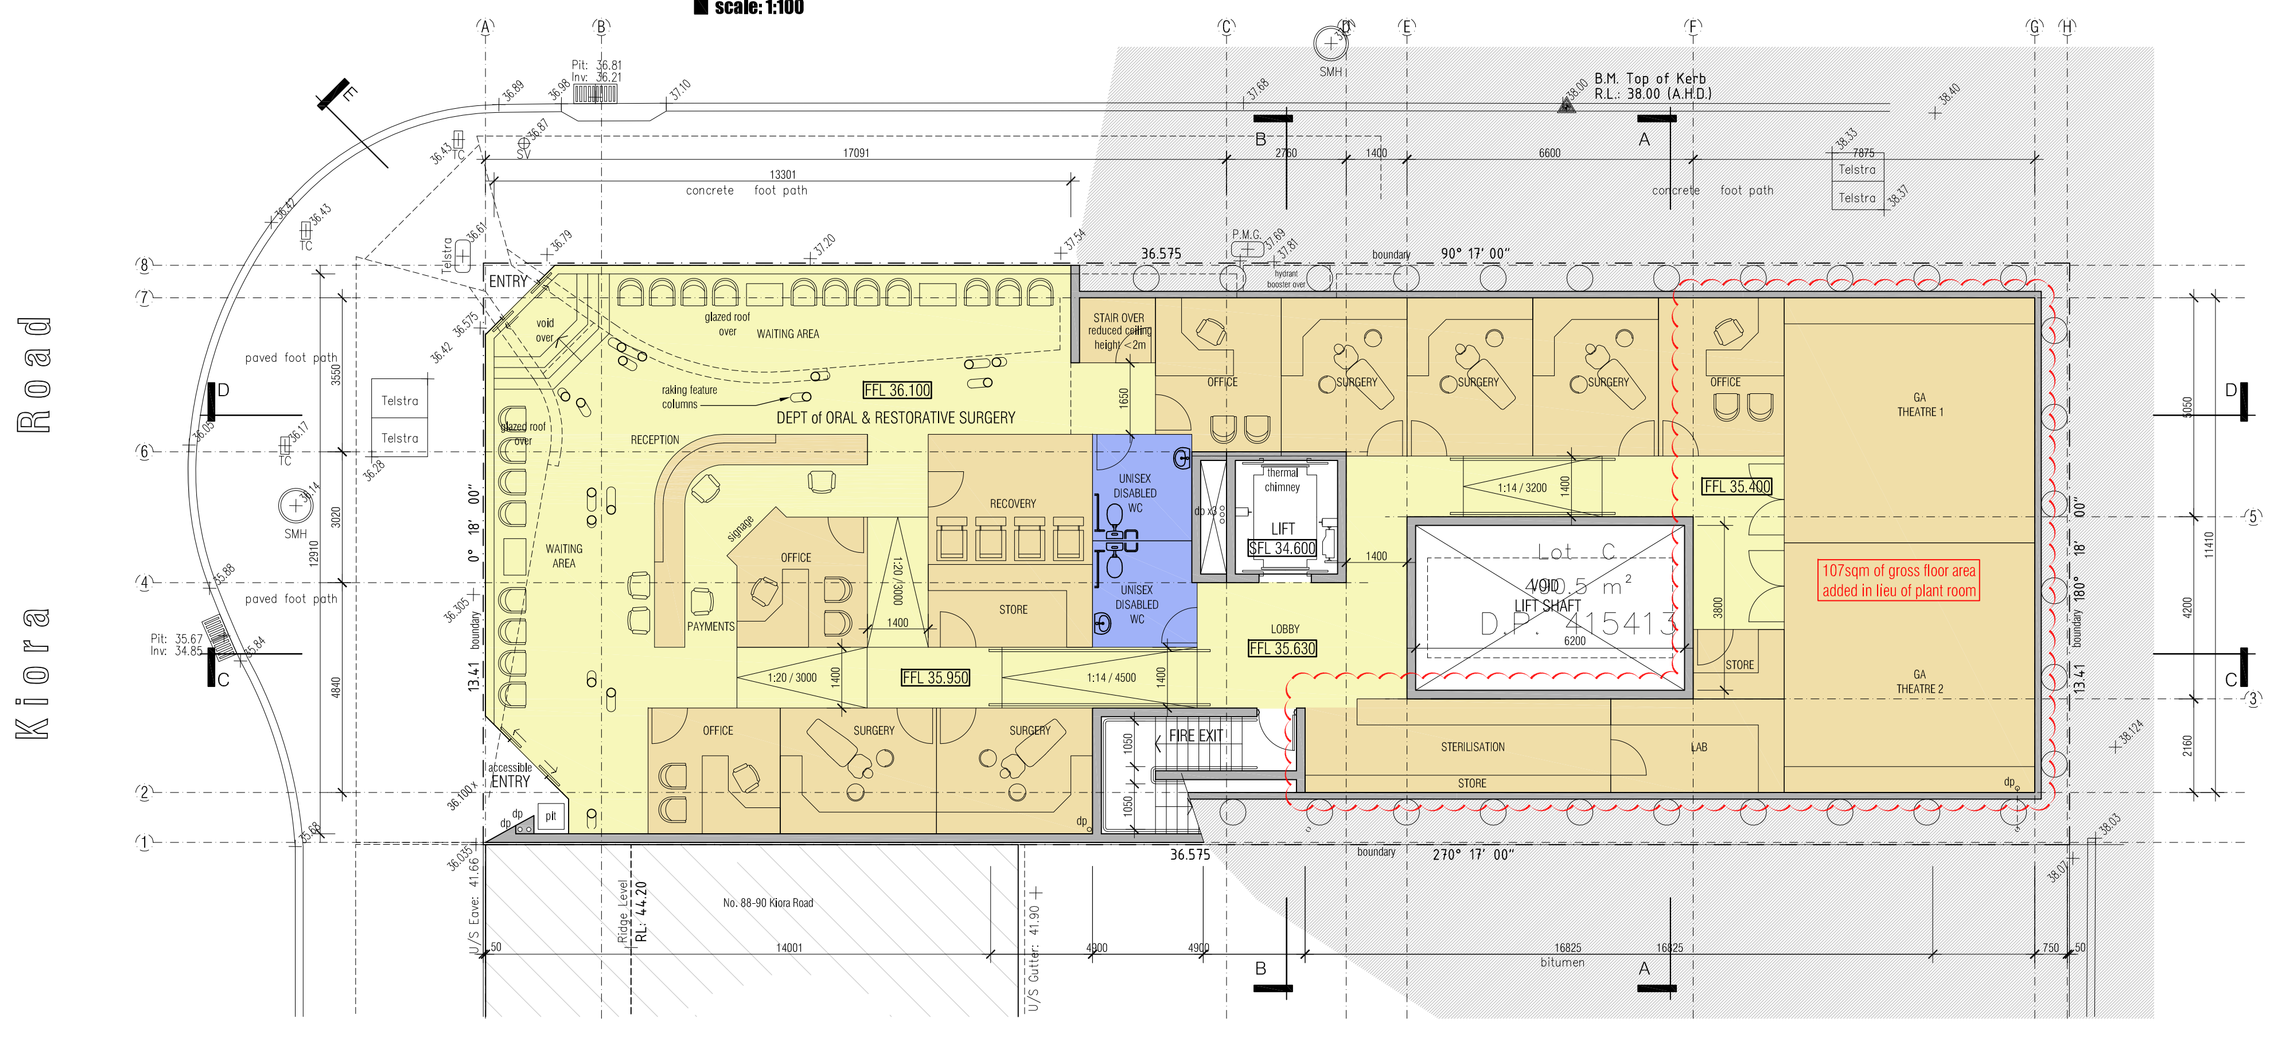

lower ground floor plan

scale: 1:100

PARKING PROVISIONS:

BASEMENT LEVEL
40 FULLY AUTOMATED PARKING SPACES OVER THREE LEVELS WITH INTEGRATED ACCESSIBLE PARKING VIA VALET ASSISTED TRANSFER AT ENTRY. REFER TRAFFIC ENGINEERING REPORT

TOTAL CAR PARKING SPACES = 40

KIORA ROAD, MIRANDA NSW 2228

MIRANDA DENTAL HOSPITAL - 84-86

geoformdesignarchitects ©
design + architecture + interiors
moore park gardens, suite 145-H 780 bourke street redfern nsw 2016
T : : 9699 4499 F : : 9699 4599
E : : architecture@geoform.com.au W : : www.geoform.com.au

townplanner	bca consultant	access consultant	sustainability	structural eng	hydraulic eng	traffic engineer	surveyor
Tony Polvere Crosby Textor ph. 02 9232 0311	Vic Lilli & Partners ph. 02 9715 2555 fax. 02 9715 2333	BCA access solutions ph. 02 4943 3834	VIM construction & sustainability ph. 02 9557 5122 fax. 02 9557 5133	Birzulis Associates ph. 02 9555 7230 fax. 02 9555 7239	EWFW ph. 02 9212 1000 fax. 02 9212 1001	Traffix ph. 02 9211 3352 fax. 02 9211 2740	John R Holt surveyors ph. 02 9523 2589 fax. 02 9527 4172

amendments	date	description
B	06/11/12	lower ground floor plant room relocated to roof level
		lower ground floor level extended into previous plant room area
		upper ground floor level extended into void over lower ground floor area
		minor changes to layout of internal fitout
		all changes shown clouded generally

title : :

LOWER & UPPER GROUND FLOOR PLANS

0 1 2 3 4 5 10m

job # : : 0903
scale : : 1:100 @ A1
date : : December 2010

drawing is copyright, do not scalle drawing, work to figured dimensions only, verify all dimensions on site. Report to geoform any omission, discrepancy or anything that might lead to a result other than the intent of the drawing. If in doubt, ask. All work to comply with the BCA and relevant Australian Standards.

drawing number : : 2.02
issue : : B