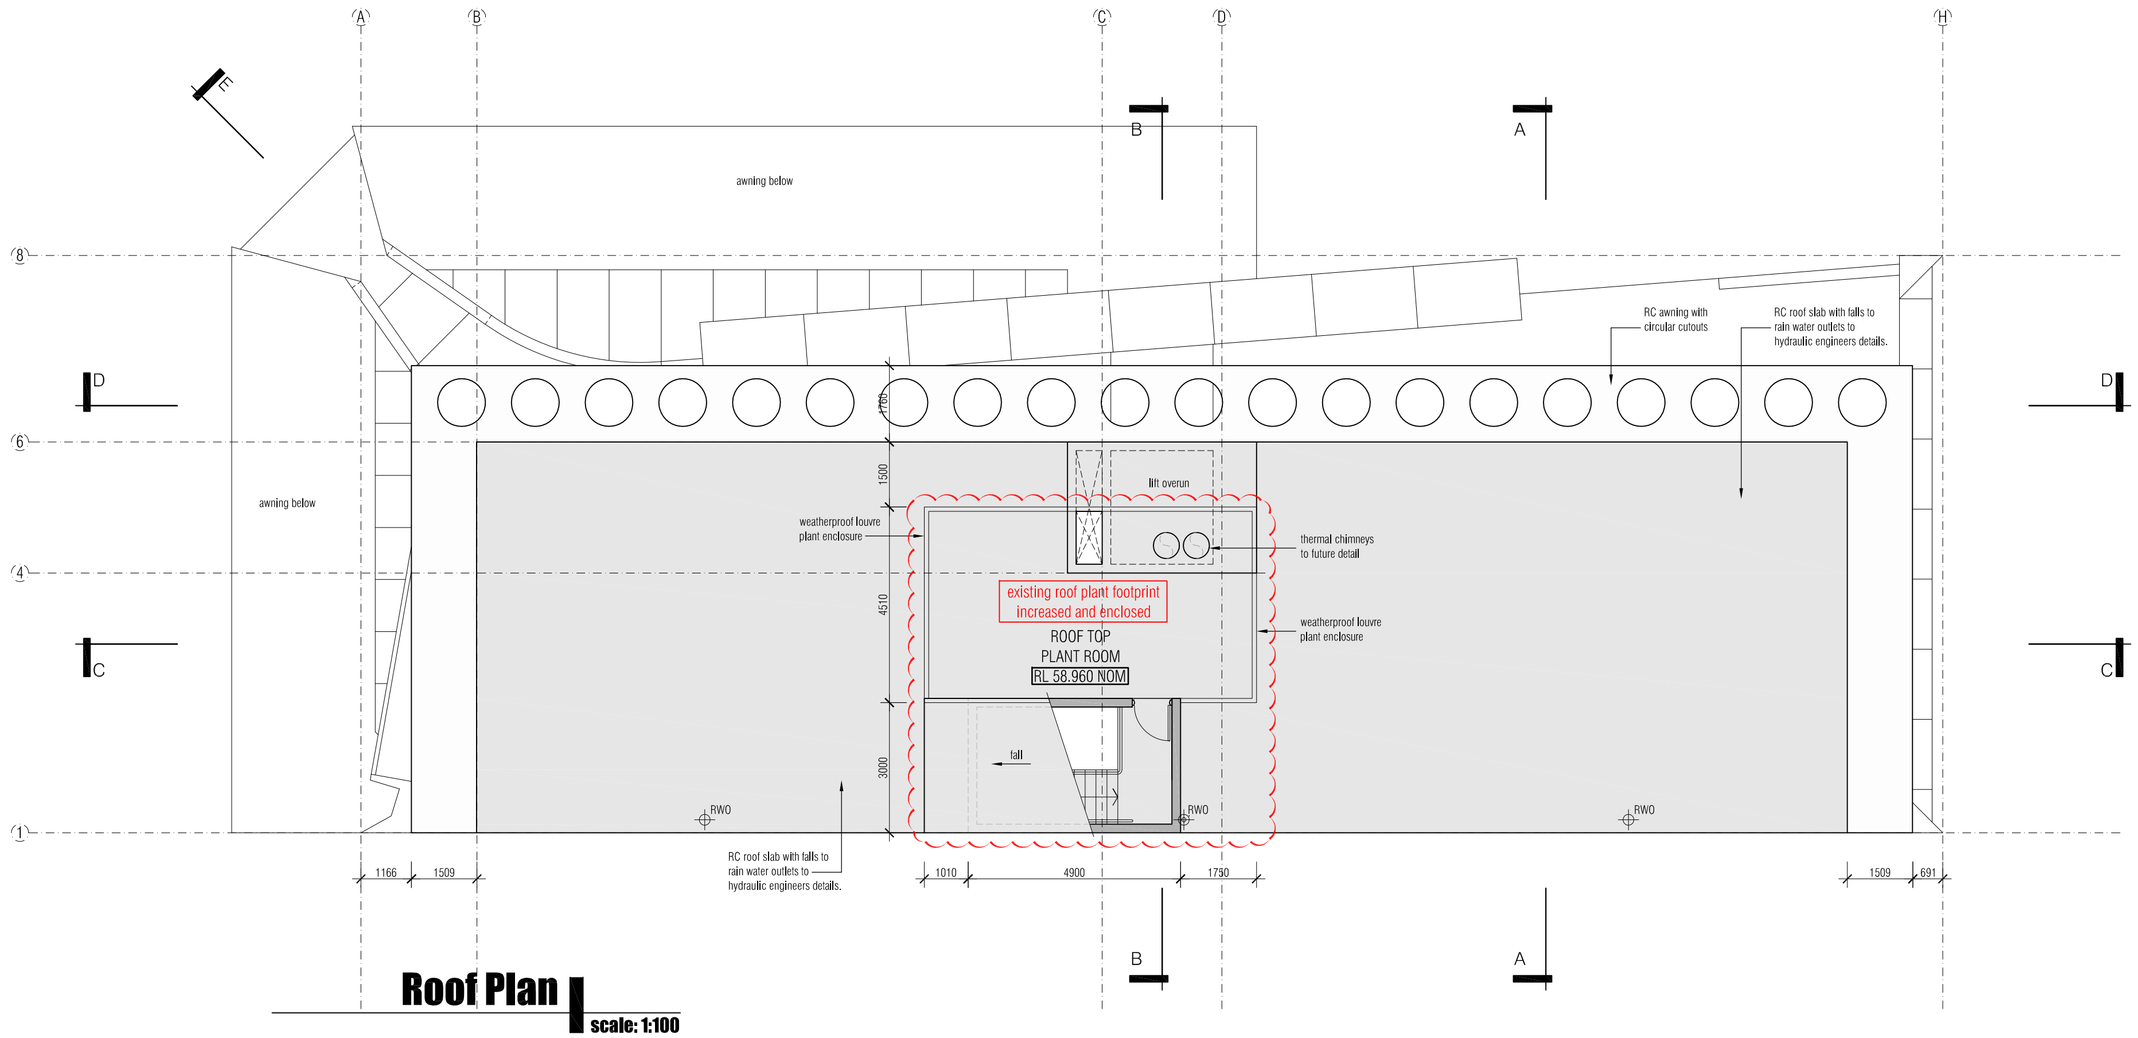

Roof Plan

scale: 1:100

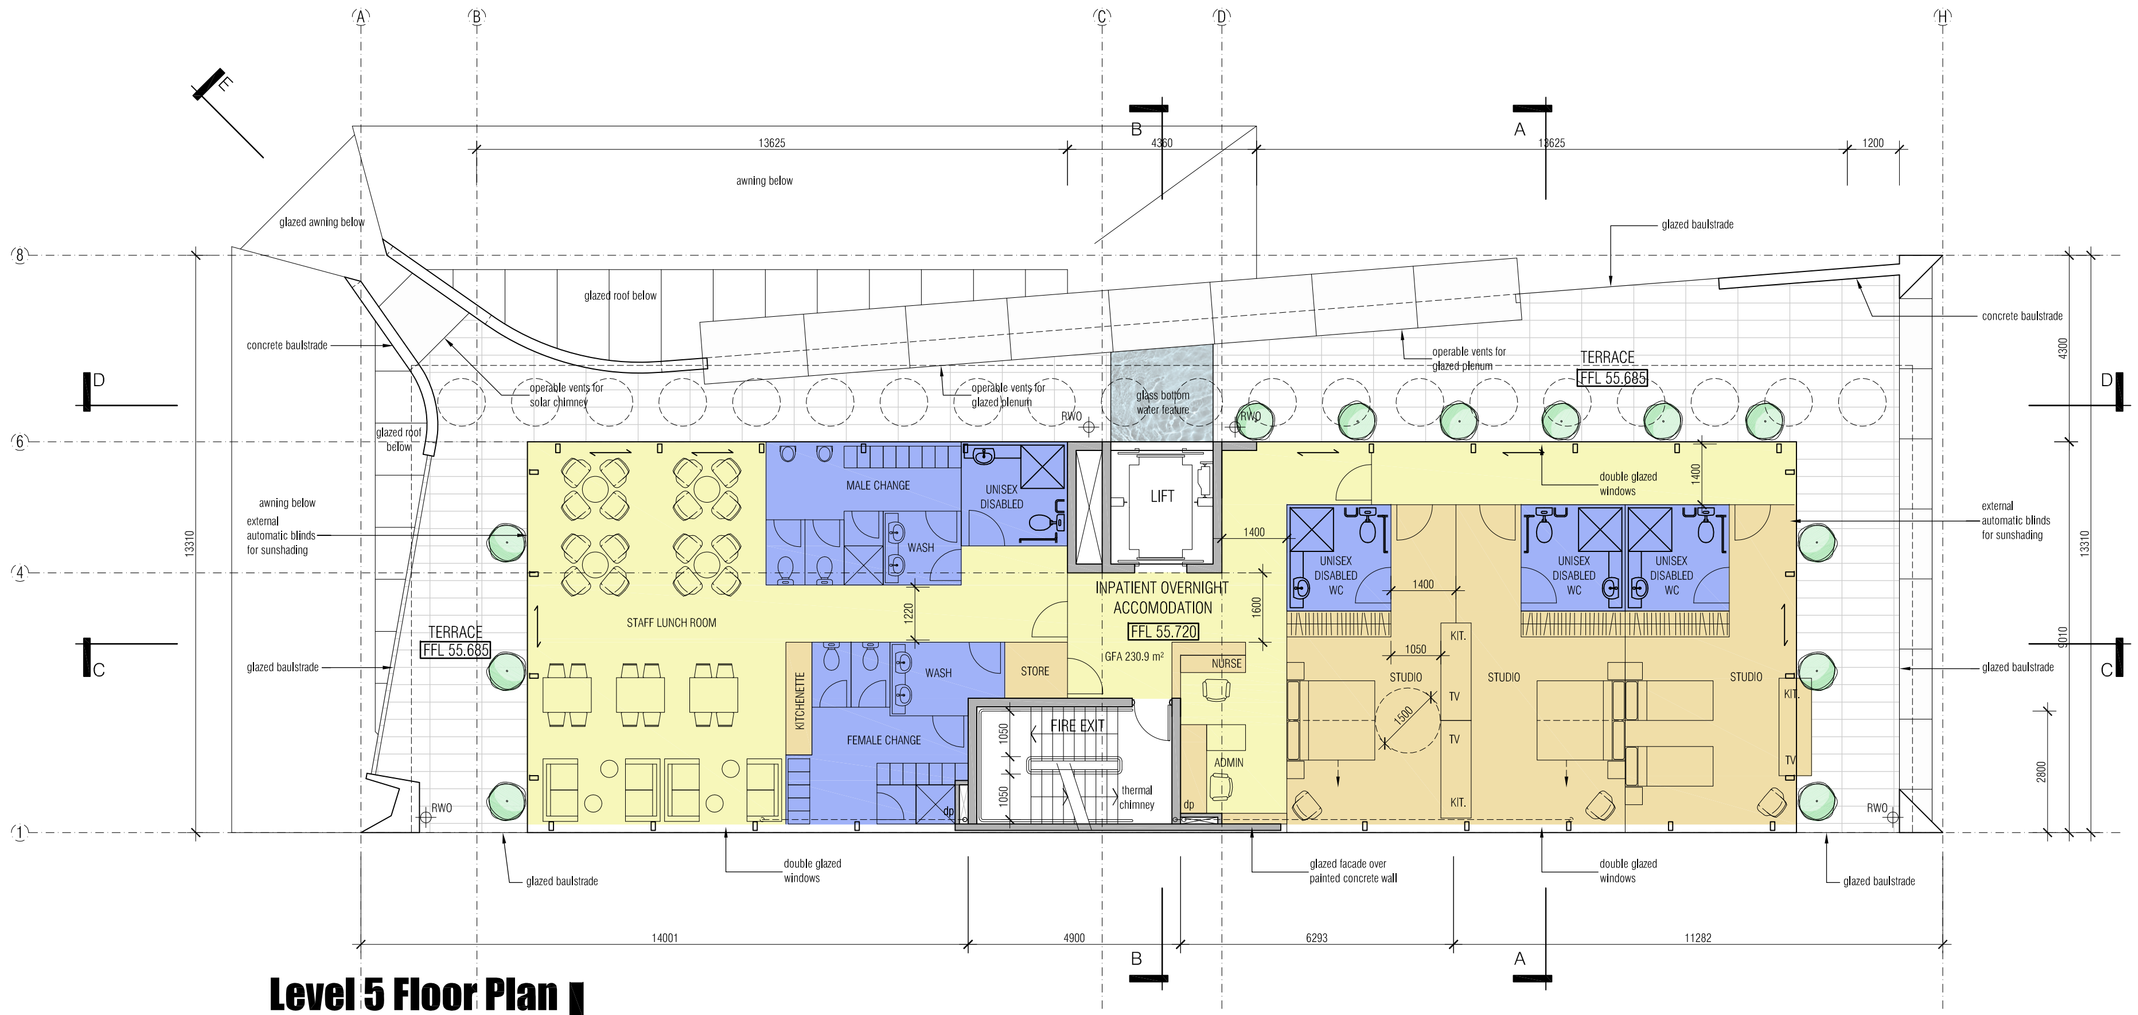

Level 5 Floor Plan

scale: 1:100

MIRANDA DENTAL HOSPITAL - 84-86 KIORA ROAD, MIRANDA NSW 2228

LEVEL 5 FLOOR PLAN & ROOF PLAN

geoformdesignarchitects ©

design + architecture + interiors

moore park gardens, suite 145-H 780 bourke street redfern nsw 2016
T : : 9699 4499 F : : 9699 4599
E : : architecture@geoform.com.au W : : www.geoform.com.au

townplanner	bca consultant	access consultant	sustainability	structural eng	hydraulic eng	traffic engineer	surveyor
Tony Polvere Crosby Textor ph. 02 9232 0311	Vic Lilli & Partners ph. 02 9715 2555 fax. 02 9715 2333	BCA access solutions ph. 02 4943 3834	VIM construction & sustainability ph. 02 9557 5122 fax. 02 9557 5133	Birzulis Associates ph. 02 9555 7230 fax. 02 9555 7239	EWFW ph. 02 9212 1000 fax. 02 9212 1001	Traffix ph. 02 9211 3352 fax. 02 9211 2740	John R Holt surveyors ph. 02 9523 2589 fax. 02 9527 4172

amendments	date	description
B	06/11/12	lower ground floor plant room relocated to roof level lower ground floor level extended into previous plant room area upper ground floor level extended into void over lower ground floor area minor changes to layout of internal fitout all changes shown clouded generally

title : :

job # : : 0903
scale : : 1:100 @ A1
date : : December 2010

drawing is copyright. do not scale drawing. work to figured dimensions only. verify all dimensions on site. Report to geoform any omission, discrepancy or anything that might lead to a result other than the intent of the drawing. If in doubt, ask. All work to comply with the BCA and relevant Australian Standards.

drawing number : : 2.05

issue : : B