DENOTES POSSIBLE FUTURE EXPANSION
5 BEDROOMS+ENSUITES

- Verify all dimensions on site prior to the commencement of any work.
- Do not scale off these drawings.
- Report any discrepancies to the Architect before carrying out work.
- These designs and plans are the copyright of MODE Design Corporation Pty. Ltd. and cannot b reproduced without written permission.

AMENDMENTS

Issue	Date	Description	Author
1	07/10/11	DA Issue	SS
2	11/10/11	QS check	SS

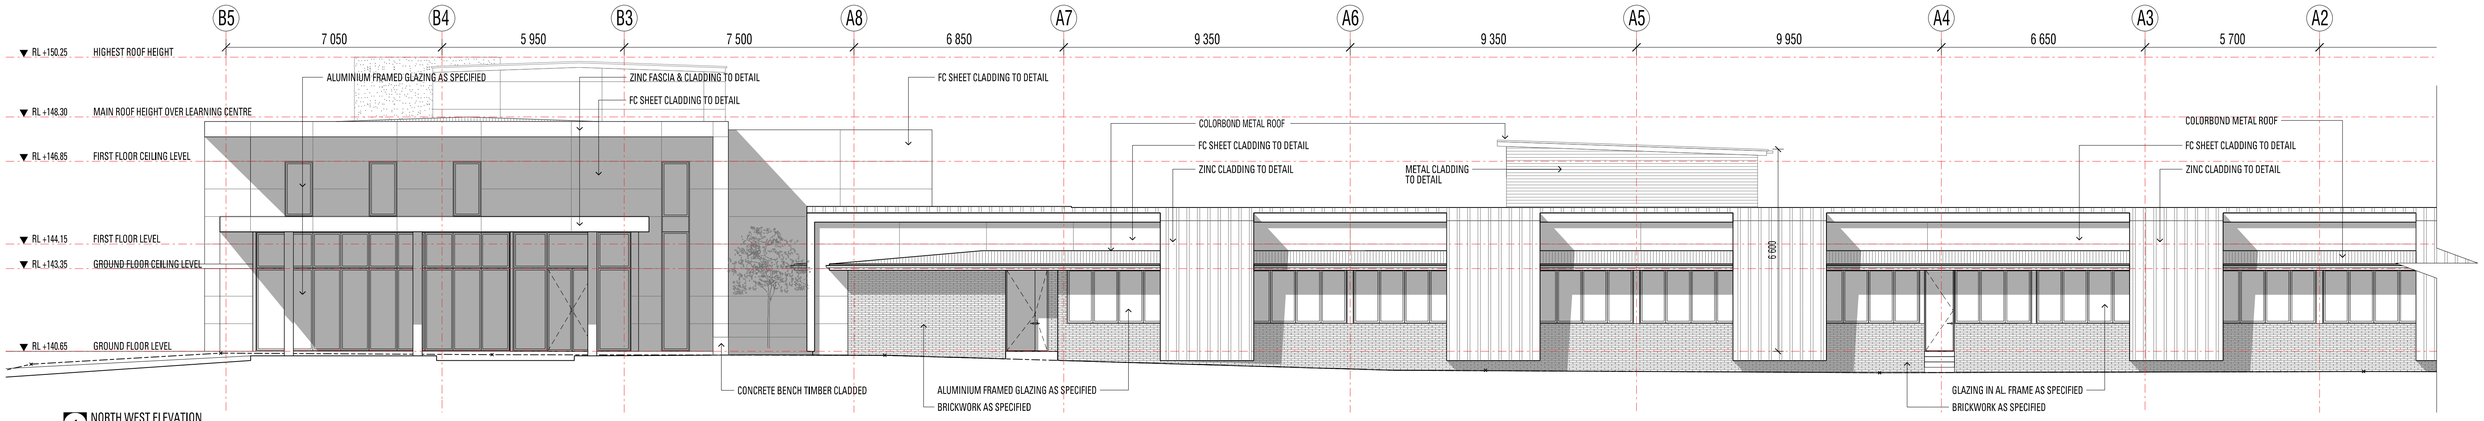

1 NORTH WEST ELEVATION
SCALE 1:100

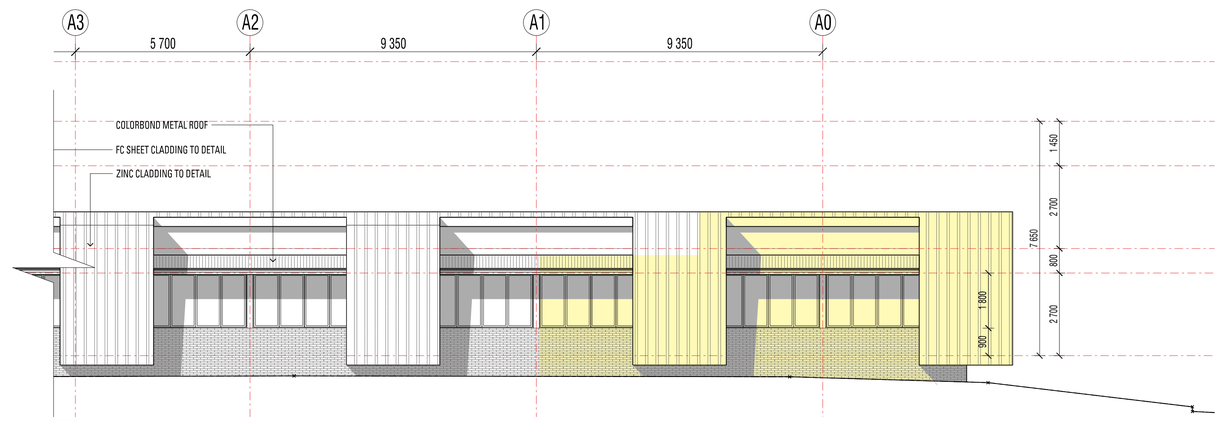

2 NORTH WEST ELEVATION - CONTINUE
SCALE 1:100

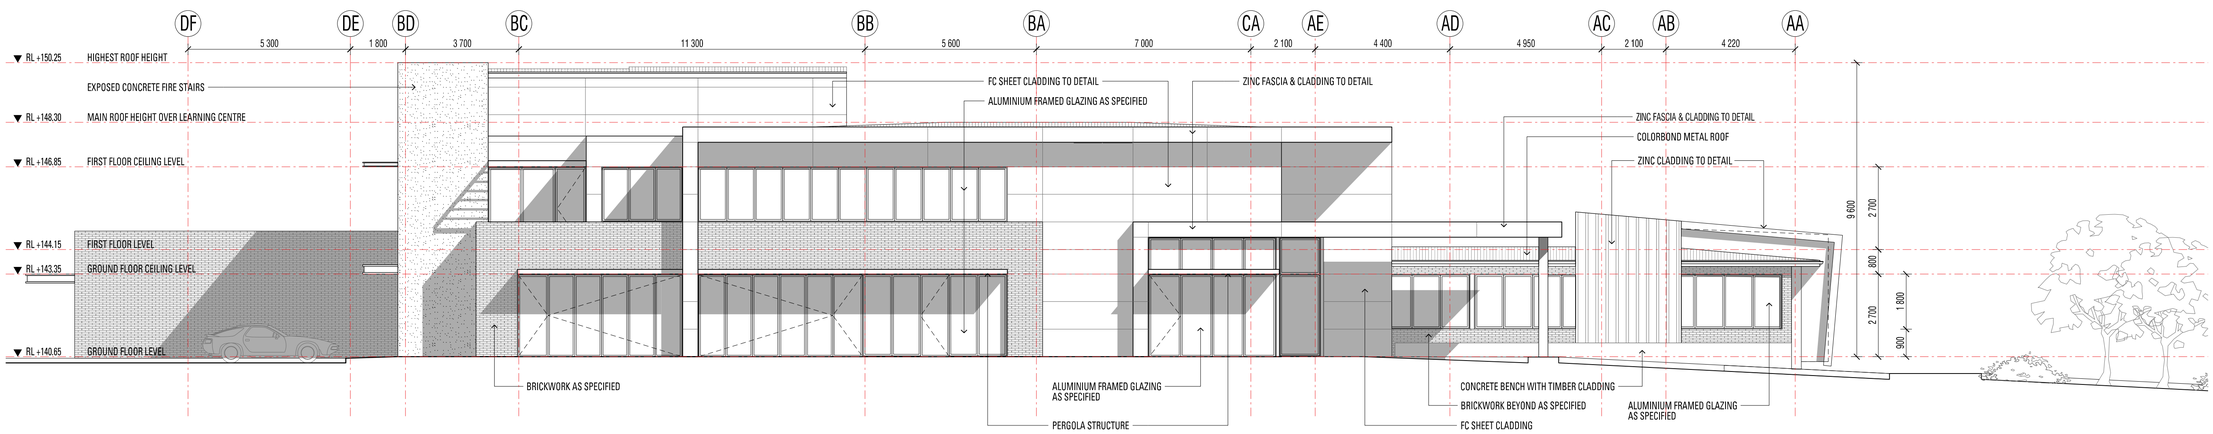

3 NORTH EAST ELEVATION
SCALE 1:100

DEVELOPMENT APPLICATION

PROJECT
GRIFFITH C. P. HOSPITAL & MURRUMBIDGEE C. T. & L. F.

CLIENT
ST VINCENTS

DRAWING TITLE
NORTH EAST AND NORTH WEST ELEVATIONS

SCALE
1:100@ A1

NORTH

DOCUMENT STATUS & REVIEW

Issue	Date	Milestone	Check

drawn	check	date	job no.	drwg no.	issue
SS	PO	11/10/11	09321SYD	DD- 200	2

MODE DESIGN
MANNER METHOD FORM

A.B.N. 65 112 807 931
www.modedesign.com.au
Sydney
Studio 12 Level 5 35 Buckingham St
Surry Hills NSW 2010
Tel +61 2 8396 9500 Fax +61 2 8396 9555
E-mail sydney@modedesign.com.au
Architect R P O'Brien Registration No 7176
Brisbane Sunshine Coast Sydney Darwin

DATE:11/10/2011 1:50:20 PM FILE: F:\09321syd - St Vincents Griffith\01 Deliver\01 Draw\02 DD\2D\09321-DD200_Elevations.dgn