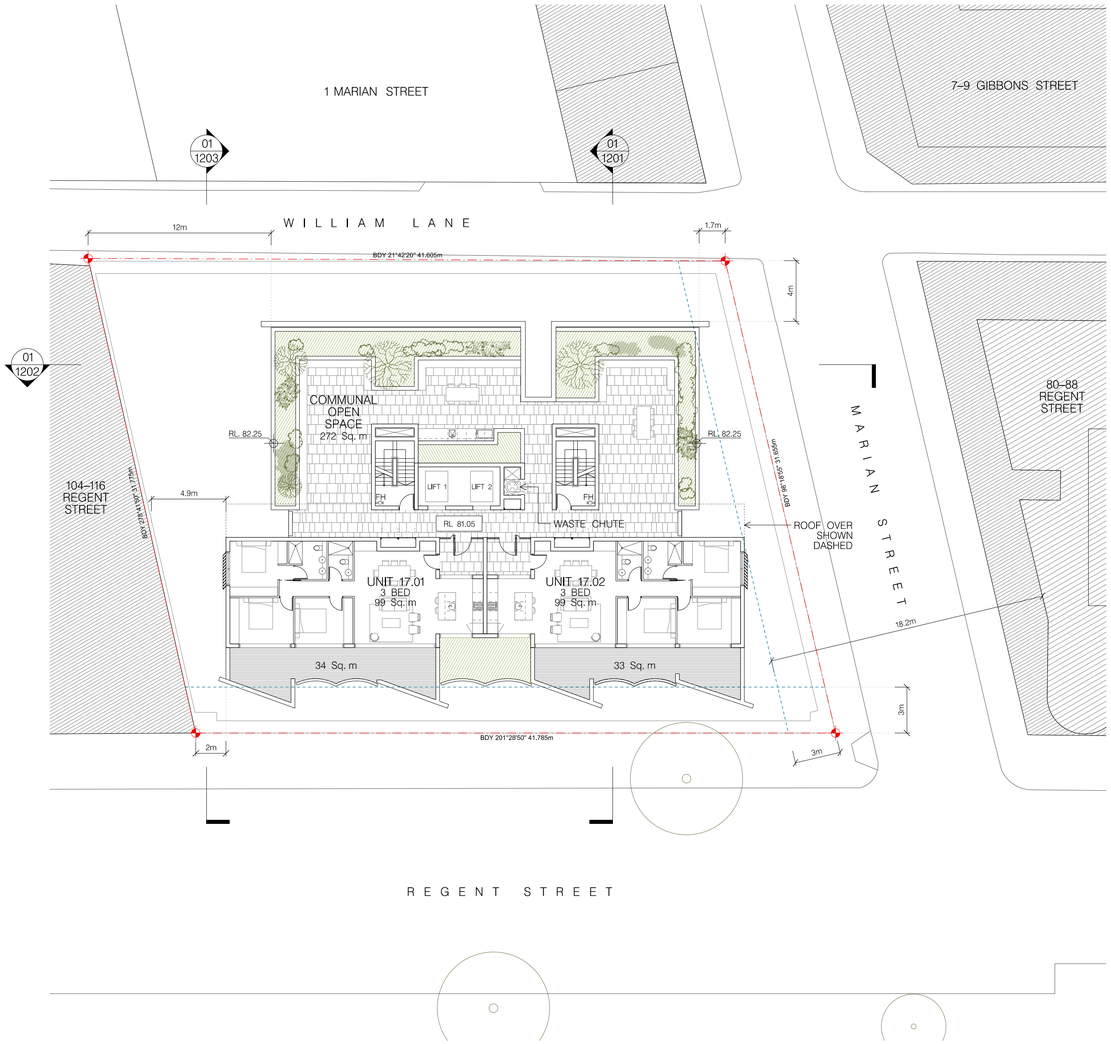

01 — LEVEL 17 FLOOR PLAN
1:200

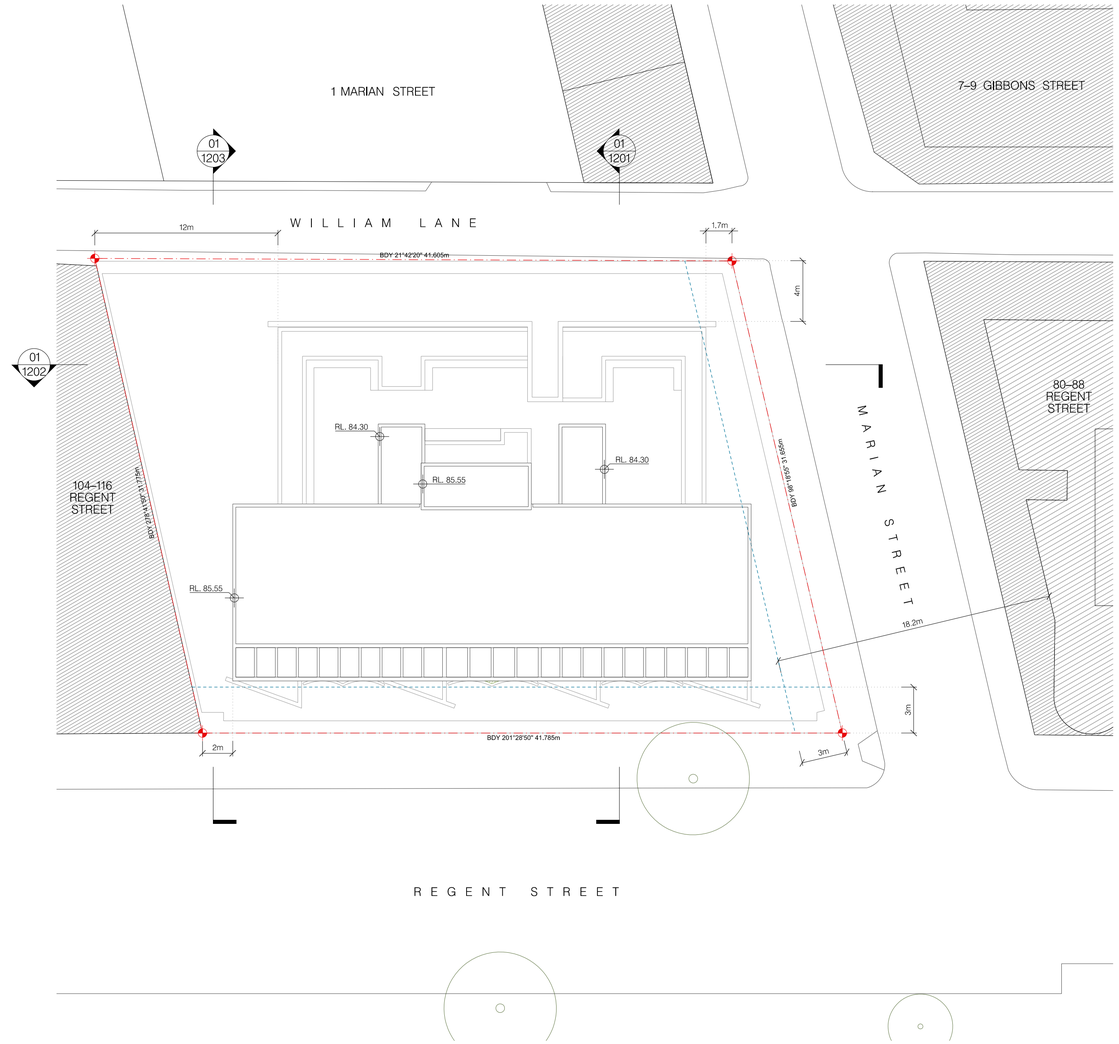

02 — ROOF PLAN
1:200

PRELIMINARY

P2	15.06.18	Issued For SEARs	A1
P1	05.06.18	Consultant Issue	
Issue	Date	Description	

Drawing Original Size:

FOR DA PURPOSES ONLY

NOT FOR CONSTRUCTION

© COPYRIGHT

THIS DOCUMENT IS THE PROPERTY OF ANGELO CANDALEPAS & ASSOCIATES PTY LTD. THIS DRAWING SHALL ONLY BE USED FOR THE PURPOSE FOR WHICH IT WAS COMMISSIONED. UNAUTHORISED USE OF THIS DRAWING IS PROHIBITED.

DO NOT SCALE THIS DRAWING. USE ONLY FIGURED DIMENSIONS. REPORT ANY DISCREPANCY TO THE ARCHITECT FOR CLARIFICATION PRIOR TO THE COMMENCEMENT OF ANY WORK.

ARCHITECT:
CANDALEPAS ASSOCIATES
309 SUSSEX ST
SYDNEY NSW 2000
T: 02 9283 7755
F: 02 9283 7477
E: architects@candalepas.com.au
NSW ARCHITECTS REG No.– 5773

PROJECT:
90–102 REGENT ST, REDFERN

CLIENT:
GGWL INVESTMENT

SCALE: 1:200@A1 / 1:400@A3
0 1m 2m 5m 10m

NORTH

DATE:
15 JUNE 2018

CHECKED 1:
ACu

CHKD2/APPD:
ACu

DRAWN BY:
KC, PN

DRAWING:
LEVEL 17 AND ROOF PLANS

DRAWING No.
DA – 1104

JOB No.
5843

ISSUE
P2