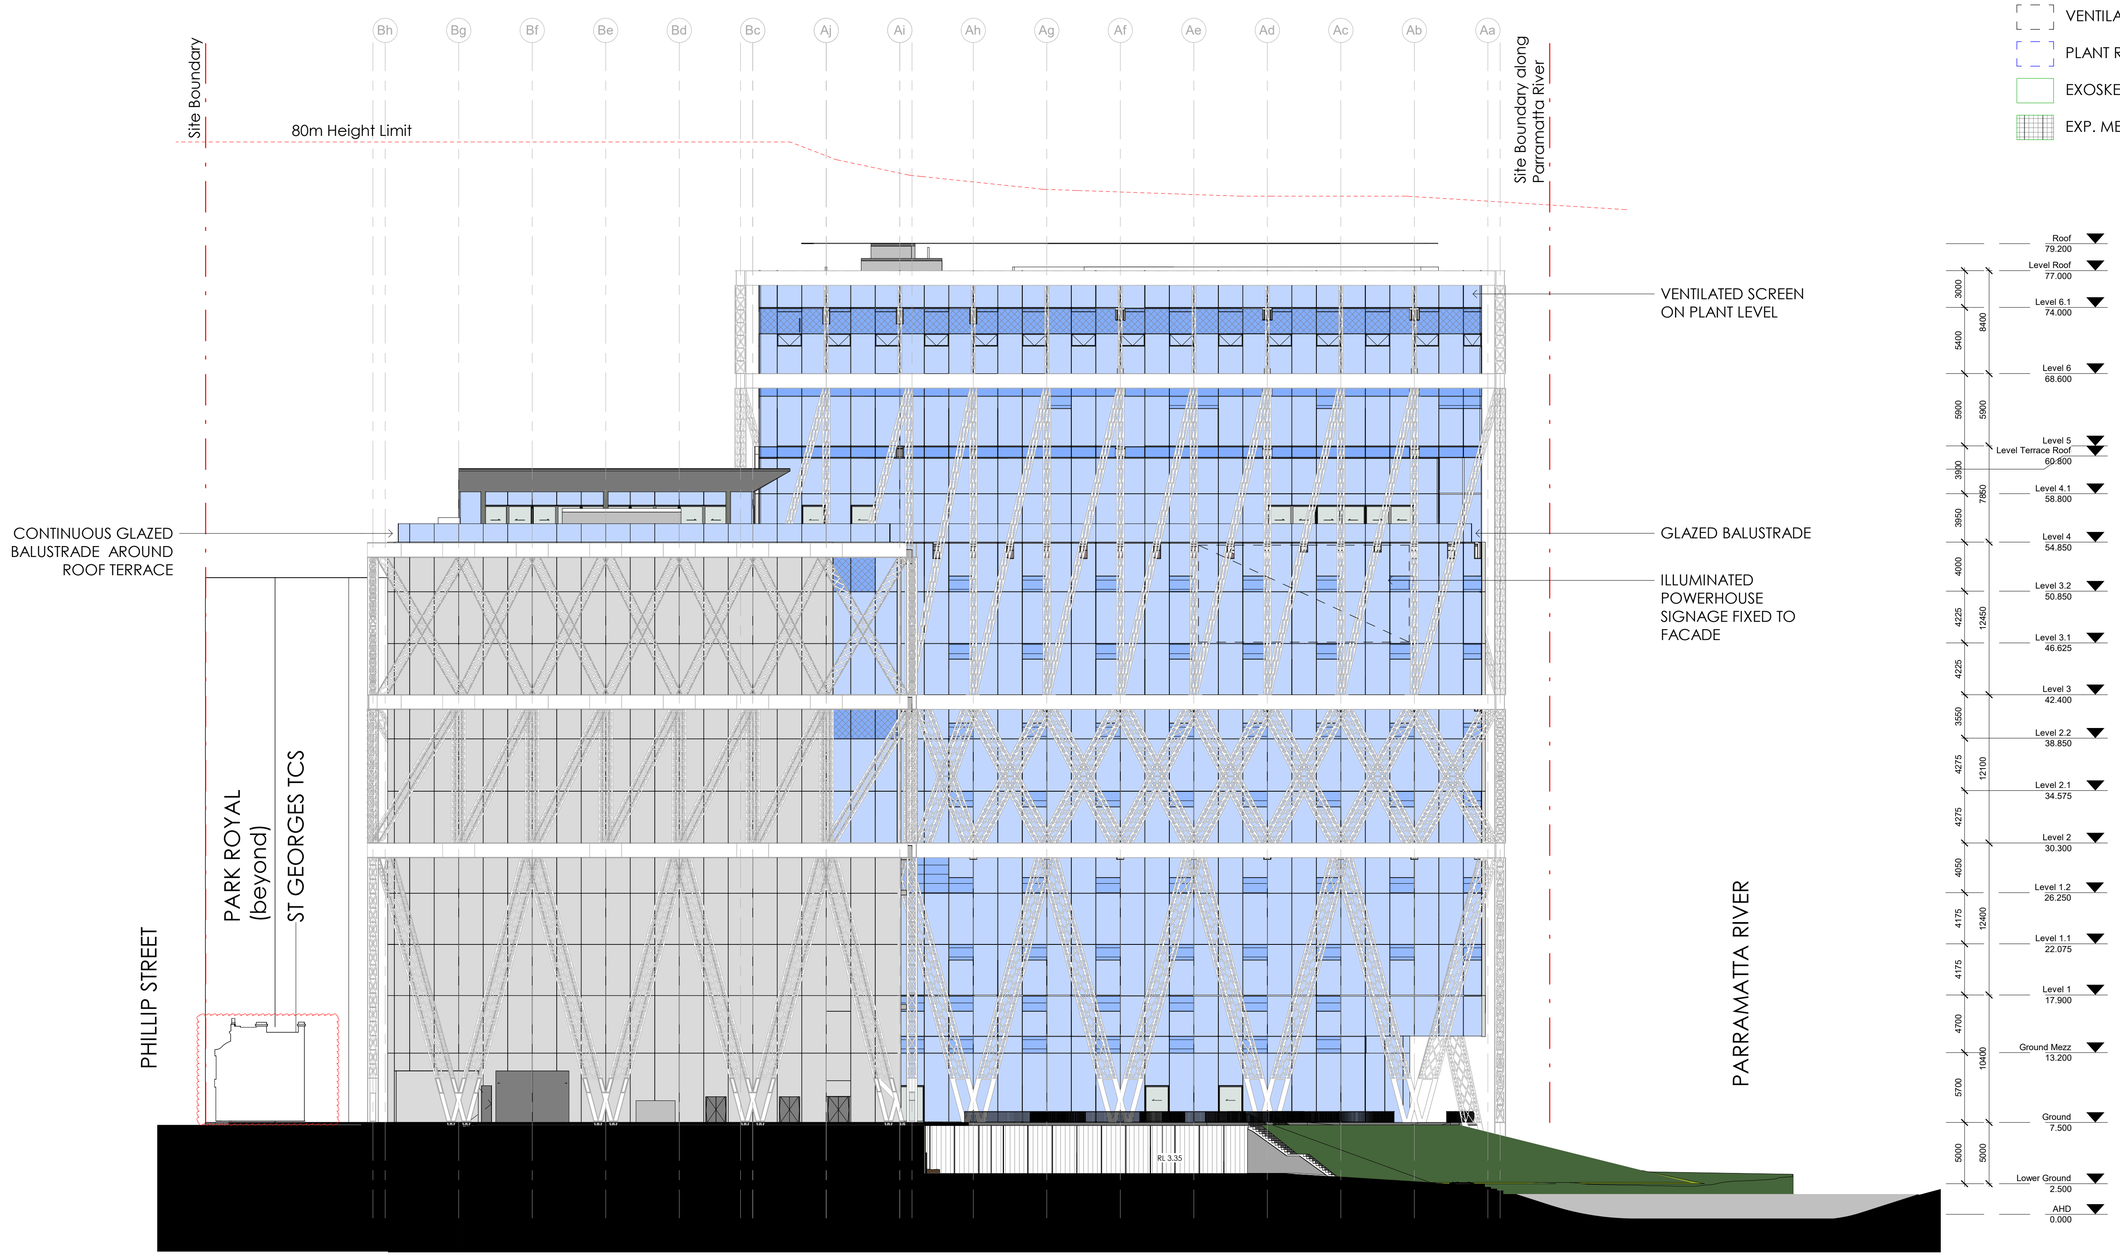


FACADE LEGEND

- CEMENTITIOUS PANEL (4/DA300)
- GLAZED(3/DA300)
- HIGH-PERF. GLAZING (3/DA300)
- VENTILATED FACADE (4/DA300)
- PLANT ROOM SCREEN (5/DA300)
- EXOSKELETON (1/DA300)
- EXP. METAL OPER. PANEL (6/DA300)


ARCHITECTS

**MOREAU KUSUNOKI**
5 RUE DE NEMOURS 75011 PARIS FRANCE

**GENTON**
71 YORK ST SYDNEY NSW 2000 AUSTRALIA


PROJECT

**POWERHOUSE PARRAMATTA**

TITLE

**EXTERNAL ELEVATION EAST**

SCALE

1 : 250 @ A1

0 2.5 5 7.5 10 12.5 m 1 : 250

REVISION HISTORY

| No | Date | Description |
|---|---|---|
| 13 | 19/10/2020 | SSDA RTS Updated |

DATE

19/10/2020

NUMBER

**DA201**

REVISION

**13**