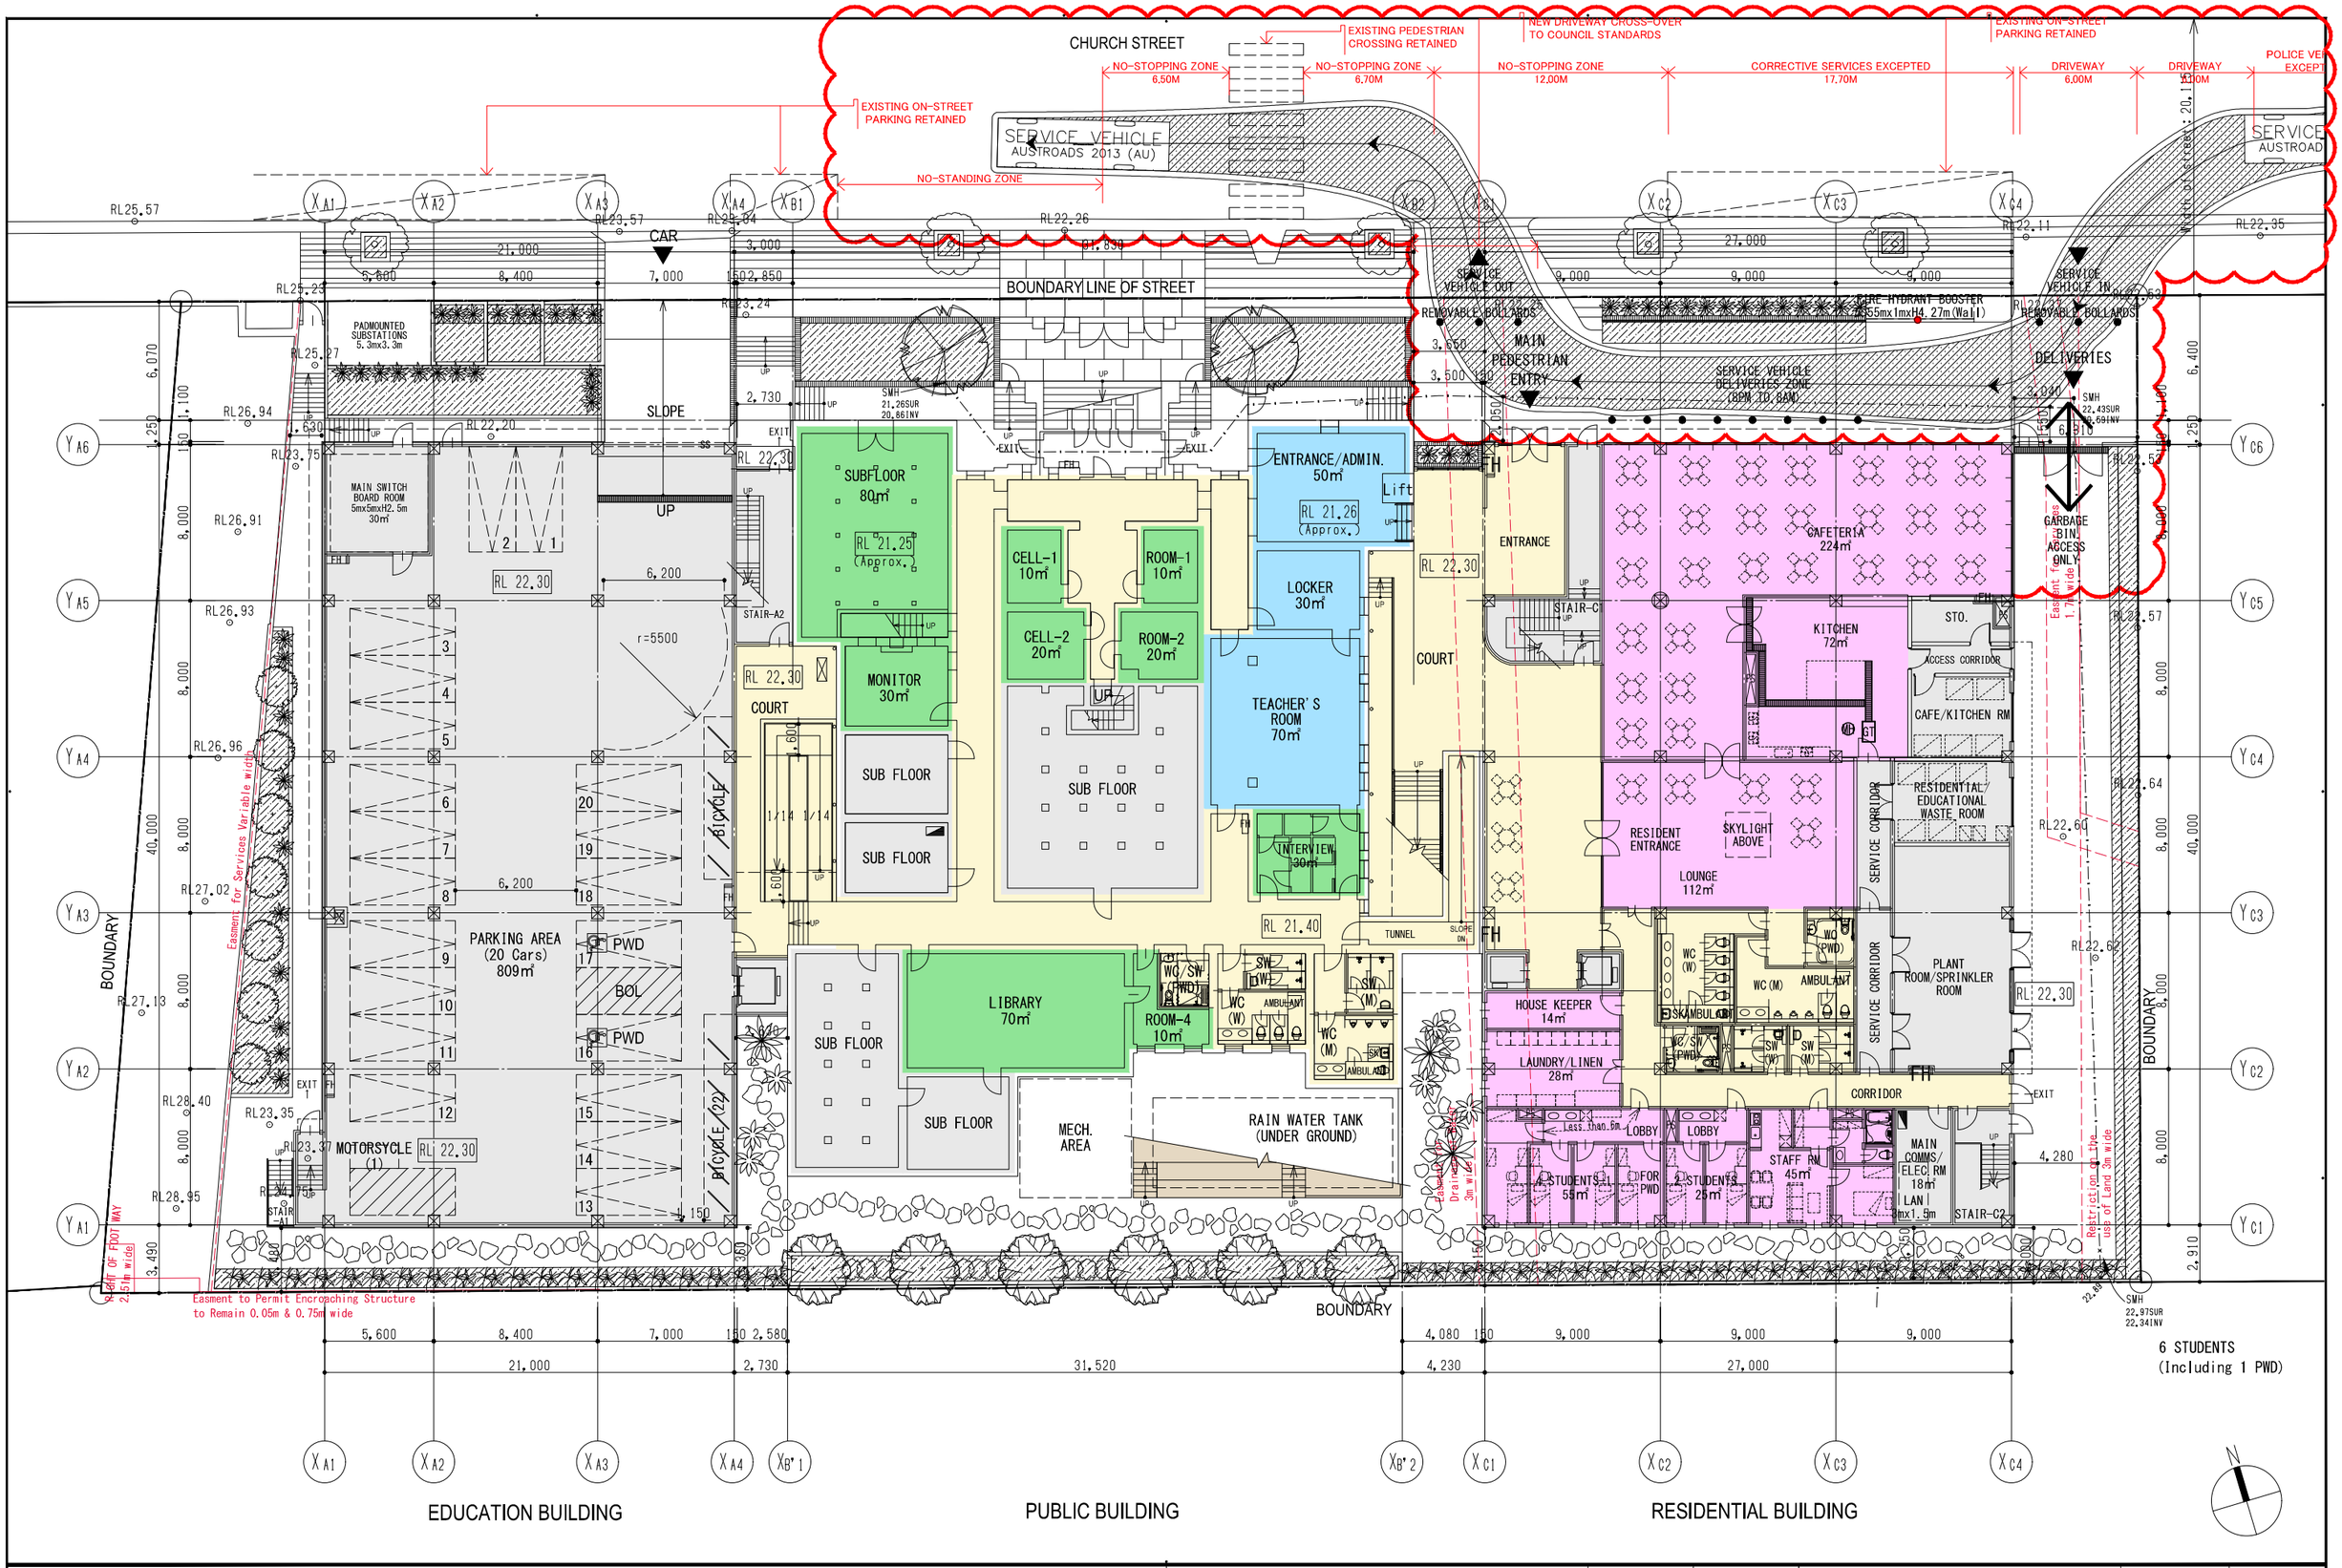

AZUSA SEKKEI Architects, Engineers & Consultants

dwp

moir landscape architecture

Cardno Shaping the Future

marline BUILDING SERVICES ENGINEERS MECHANICAL, ELECTRICAL, HYDRAULIC, FIRE, ENERGY

Planner

Nihon University
Australia Newcastle Campus Project

1st Floor Plan

Scale 1/A1:150 A3:300

Date 2019・10・30

Drawing No. A — 108

No Rev-02