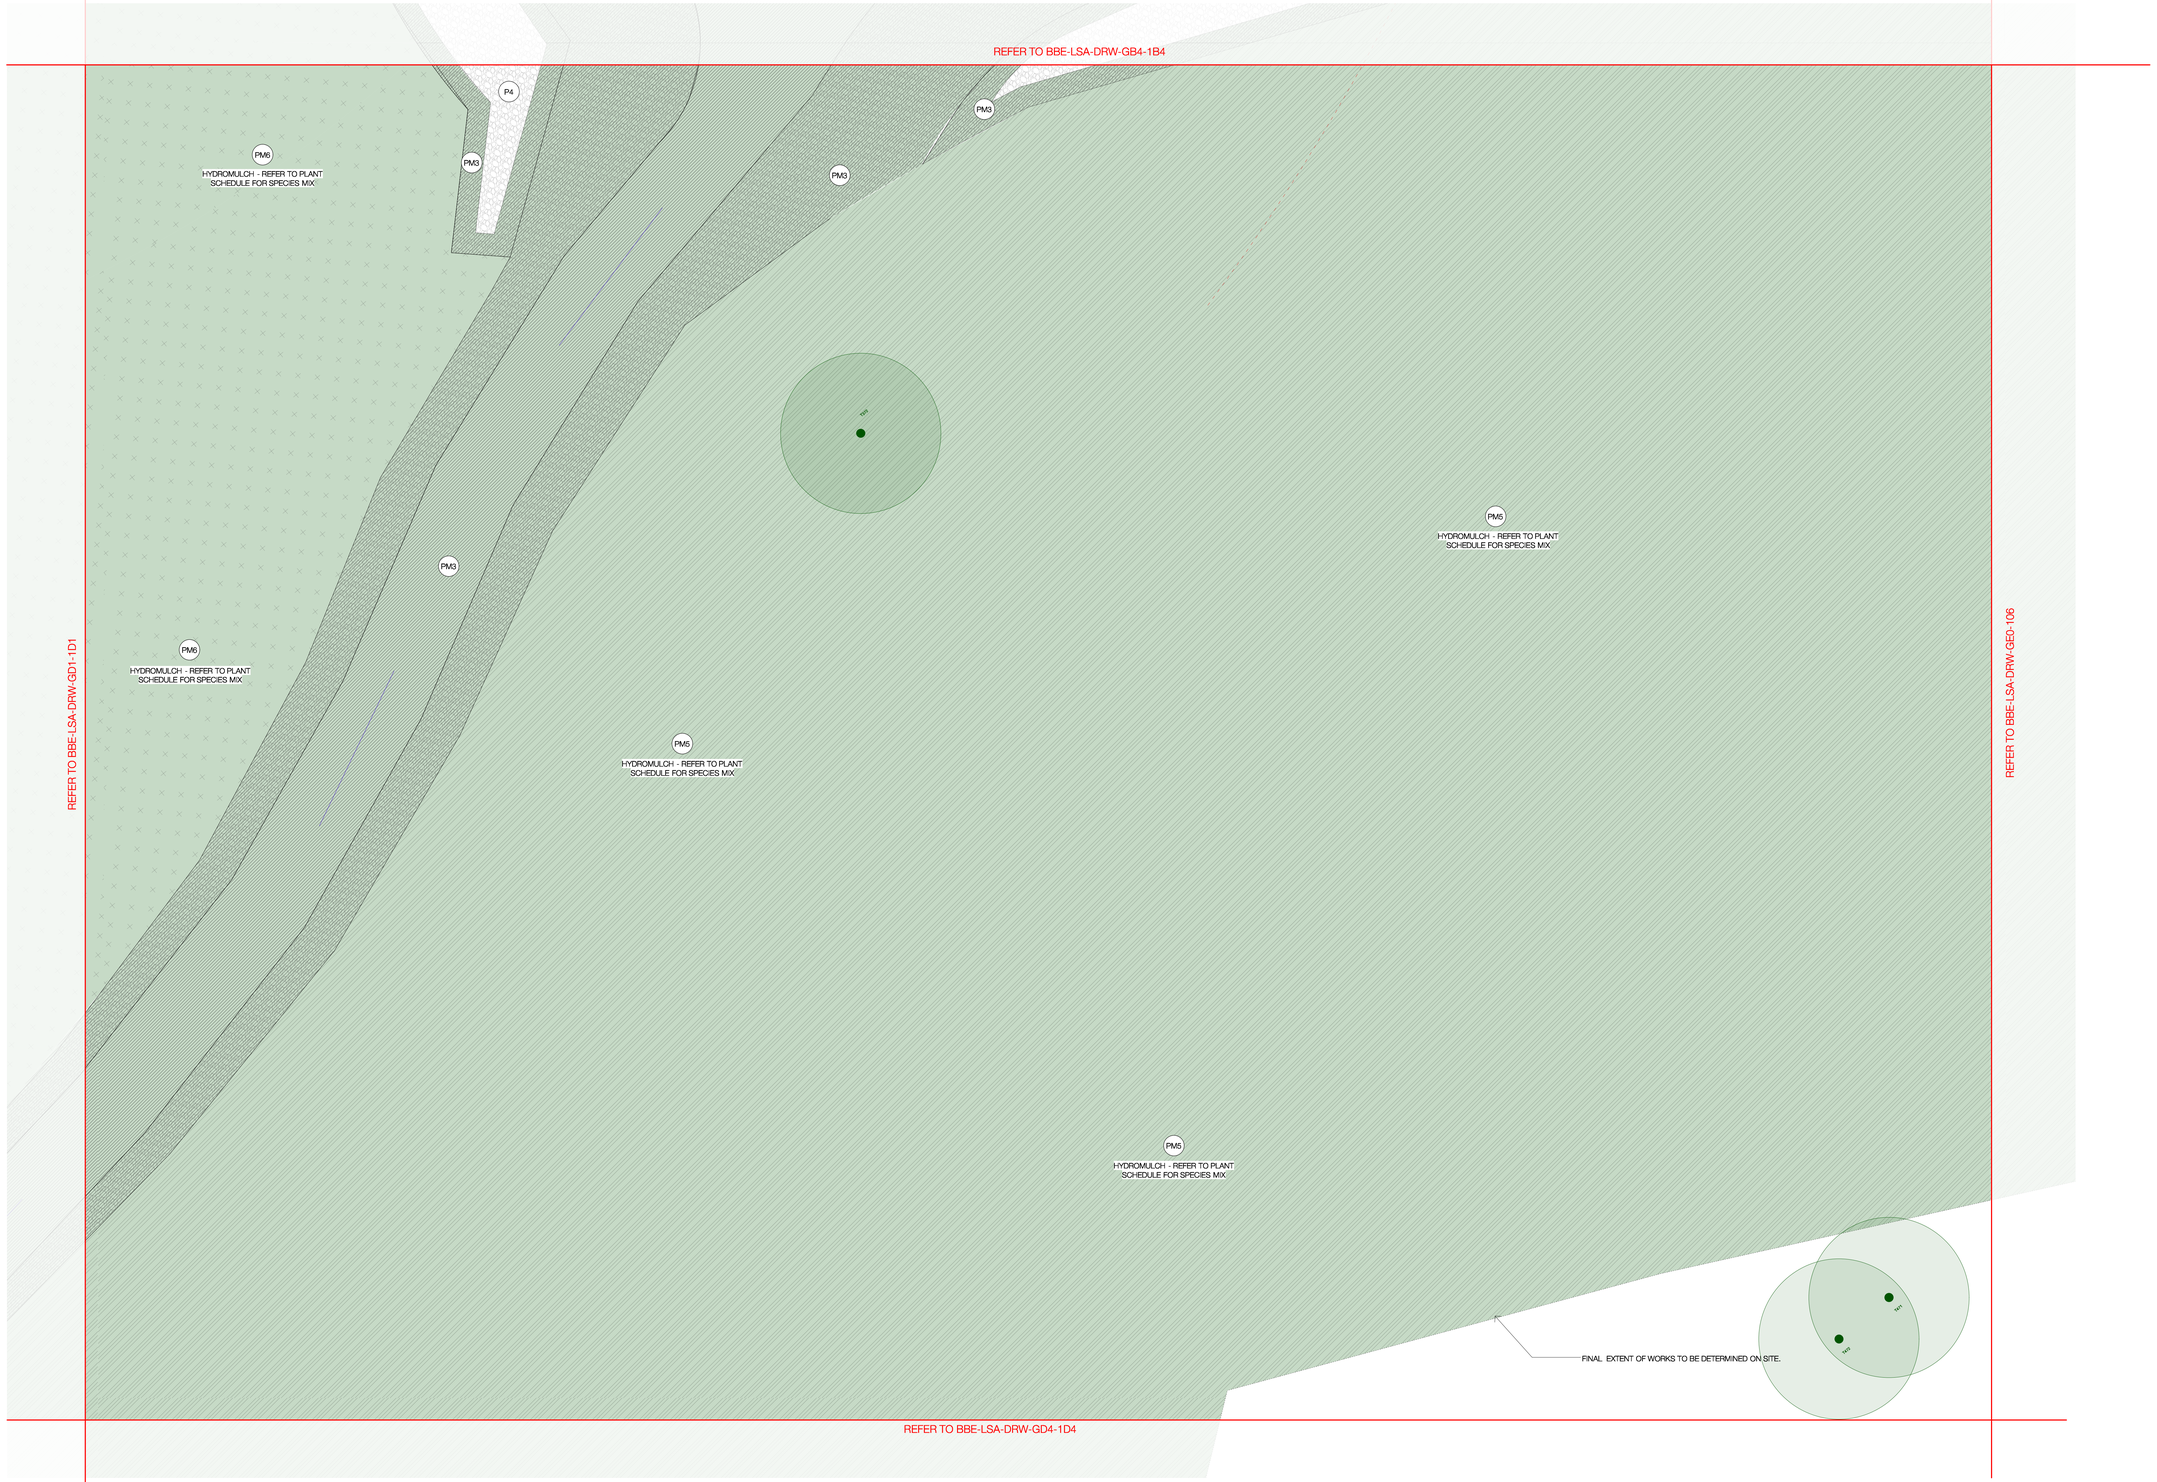



FOR INFORMATION

black beetle
Landscape Architecture and Design

Black Beetle pty ltd
Level 01 | 1073 Pittwater Road, Collaroy NSW 2097
Tel: 0422 104 416
email: blackbeetle@blackbeetle.com.au

NORTH

KEY PLAN

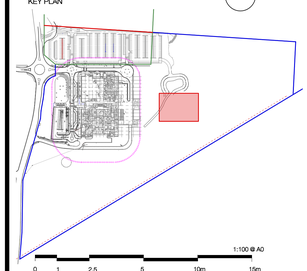

NOTES

Contractor must verify all dimensions on site before commencing work or preparing shop drawings. Do not scale drawings. Resolve discrepancies with Black Beetle before proceeding. Copyright of this drawing and the design executed reamain vested in Black Beetle

REFER TO BBE-LSA-DRW-GX0-100 FOR LEGEND AND GENERAL NOTES

REFER TO BBE-LSA-DRW-GX0-300 FOR PLANT SCHEDULE

Rev	Description	Date
05	SSI 2	05.09.19
04	Design Development	19.08.19
03	Design Development	30.07.19
02	Design Development	21.07.19
01	Design Development 50%	03.06.19

MANAGING CONTRACTOR
MULTIPLEX

CONSULTANTS
PROJECT MANAGEMENT
CBRE

ARCHITECTURE
BVN

STRUCTURES & CIVIL
Taylor Thomson Whitting
612 9439 7288 | 48 Chandos Street St Leonards NSW 2065

HYDRAULIC & FIRE

MECHANICAL

ELECTRICAL

CLIENT
NSW GOVERNMENT Health Infrastructure

PROJECT
NEW MAITLAND HOSPITAL
Metford Road, Metford

DRAWING TITLE
Landscape General Arrangement Plan
Quadrant D2

STATUS			JOB NO.	
Design Development			1229	
SCALE AT A0	DRAWN	CO-ORDINATED	CHECKED	APPROVED
1:100	GB / LT	GB/IK	IK	GB/IK
DWG NO.			ISSUE	
BBE-LSA-DRW-GD2-1D2			05	

Original Sheet Size A0 - 1188 x 841mm

REFER TO BBE-LSA-DRW-GD1-1D1

LOADING DOCK

MEDICAL GAS BOTTLE STORE P3 | m²

P1

OXYGEN VIE

P3

PM6
HYDROMULCH - REFER TO PLANT SCHEDULE FOR SPECIES MIX

PM3

PM3

PM3

45

S

S

S

REFER TO BBE-LSA-DRW-GD2-1D2

REFER TO BBE-LSA-DRW-GD3-1D3

REFER TO BBE-LSA-DRW-GE0-106

REFER TO BBE-LSA-DRW-GG2-1G2

PM5
HYDROMULCH - REFER TO PLANT SCHEDULE FOR SPECIES MIX

PM5
HYDROMULCH - REFER TO PLANT SCHEDULE FOR SPECIES MIX

EXISTING SCRUB / BUSHLAND TO BE RETAINED.

EXISTING SCRUB / BUSHLAND TO BE RETAINED.

FINAL EXTENT OF WORKS TO BE DETERMINED ON SITE.

T471
T472
T473
T474
T475
T476
T477
T478
T479
T480
T481
T483
T484
T485
T486
T487
T488
T489
T490


FOR INFORMATION

black beetle
Landscape Architecture and Design

Black Beetle pty ltd
Level 01 | 1073 Pittwater Road, Collaroy NSW 2097
Tel: 0422 104 416
email: blackbeetle@blackbeetle.com.au

NORTH

KEY PLAN

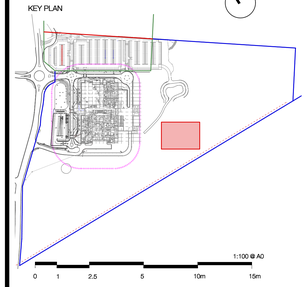

NOTES

Contractor must verify all dimensions on site before commencing work or preparing shop drawings. Do not scale drawings. Resolve discrepancies with Black Beetle before proceeding. Copyright of this drawing and the design executed reamain vested in Black Beetle

REFER TO BBE-LSA-DRW-GX0-100 FOR LEGEND AND GENERAL NOTES

REFER TO BBE-LSA-DRW-GX0-300 FOR PLANT SCHEDULE

Rev	Description	Date
01	SSI 2	05.09.19

MANAGING CONTRACTOR
MULTIPLEX

CONSULTANTS
PROJECT MANAGEMENT
CBRE
CBRE

ARCHITECTURE
BVN
BVN

STRUCTURES & CIVIL
TTW Taylor Thomson Whitting
612 9439 7288 | 48 Chandos Street St Leonards NSW 2065

HYDRAULIC & FIRE

MECHANICAL

ELECTRICAL

CLIENT
NSW GOVERNMENT Health Infrastructure

PROJECT
NEW MAITLAND HOSPITAL
Metford Road, Metford

DRAWING TITLE
Landscape General Arrangement Plan
Quadrant D4

STATUS			JOB NO.	
Design Development			1229	
SCALE AT A0	DRAWN	CO-ORDINATED	CHECKED	APPROVED
1:100	GB / LT	GB/IK	IK	GB/IK
DWG NO.			ISSUE	
BBE-LSA-DRW-GD4-1D4			01	

Original Sheet Size A0 - 1188 x 841mm

REFER TO BBE-LSA-DRW-GC0-103

REFER TO BBE-LSA-DRW-GD2-102

PM5

HYDROMULCH - REFER TO PLANT SCHEDULE FOR SPECIES MIX

FINAL EXTENT OF WORKS TO BE DETERMINED ON SITE.

VEGETATION BUFFER

BOUNDARY

EXISTING SCRUB / BUSHLAND TO BE RETAINED.

REFER TO BBE-LSA-DRW-GG0-108


FOR INFORMATION

black beetle
Landscape Architecture and Design

Black Beetle pty ltd
Level 01 | 1073 Pittwater Road, Collaroy NSW 2097
Tel: 0422 104 416
email: blackbeetle@blackbeetle.com.au

NORTH

KEY PLAN

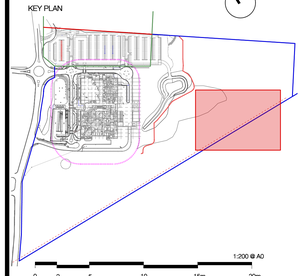

NOTES

Contractor must verify all dimensions on site before commencing work or preparing shop drawings. Do not scale drawings. Resolve discrepancies with Black Beetle before proceeding. Copyright of this drawing and the design executed reamain vested in Black Beetle

REFER TO BBE-LSA-DRW-GX0-100 FOR LEGEND AND GENERAL NOTES

REFER TO BBE-LSA-DRW-GX0-300 FOR PLANT SCHEDULE

Rev	Description	Date
10	SSI 2	05.09.19
09	Design Development	19.08.19
08	Design Development	30.07.19
07	Design Development	21.07.19
06	Design Development 50%	03.06.19
05	SSI Submission	14.02.19
04	Schematic Design	14.02.19
03	Schematic Design	17.01.19
02	Preliminary Schematic Design	10.12.18
01	Draft for Review	30.11.18

MANAGING CONTRACTOR
MULTIPLEX

CONSULTANTS
PROJECT MANAGEMENT
CBRE

ARCHITECTURE
BVN

STRUCTURES & CIVIL
Taylor Thomson Whitting
612 9439 7288 | 48 Chandos Street St Leonards NSW 2065

HYDRAULIC & FIRE

MECHANICAL

ELECTRICAL

CLIENT
NSW GOVERNMENT Health Infrastructure

PROJECT
NEW MAITLAND HOSPITAL
Metford Road, Metford

DRAWING TITLE
Landscape General Arrangement Plan
Quadrant E0

STATUS			JOB NO.	
Design Development			1229	
SCALE AT A0	DRAWN	CO-ORDINATED	CHECKED	APPROVED
1:200	GB/ LT	GB/IK	IK	GB/IK
DWG NO.			ISSUE	
BBE-LSA-DRW-GE0-106			10	

Original Sheet Size A0 -1188 x 841mm

METFORD ROAD

BOUNDARY

AMBULANCE ROAD

CONCRETE (P1) PEDESTRIAN KERB RAMP TO AS1428

REFER TO BBE-LSA-DRW-G30-130

REFER TO BBE-LSA-DRW-GF2-1F2

K & G

K O

BAL-2

HYDRANT BOOSTER

PIT

HYDROMULCH - REFER TO PLANT SCHEDULE FOR SPECIES MIX

PM5

PM6

P1

P2

P3

T1

FINAL EXTENT OF WORKS TO BE DETERMINED ON SITE.

NEW SEWER LINE

BUSHLINE 1:2 SLOPE

EXISTING SCRUB / BUSHLAND TO BE RETAINED.

ABORIGINAL HERITAGE ITEM
20M EXCLUSION ZONE
1800MM HIGH CHAIN LINK WIRE FENCE AND LOCKABLE ACCESS GATE

FOR INFORMATION

black beetle
Landscape Architecture and Design

Black Beetle pty ltd
Level 01 | 1073 Pittwater Road, Collaroy NSW 2097
Tel: 0422 104 416
email: blackbeetle@blackbeetle.com.au

NORTH

KEY PLAN

1:100 @ A0

0 1 2.5 5 7.5m 10m

NOTES

Contractor must verify all dimensions on site before commencing work or preparing shop drawings. Do not scale drawings. Resolve discrepancies with Black Beetle before proceeding. Copyright of this drawing and the design executed reamain vested in Black Beetle

REFER TO BBE-LSA-DRW-GX0-100 FOR LEGEND AND GENERAL NOTES

REFER TO BBE-LSA-DRW-GX0-300 FOR PLANT SCHEDULE

Rev	Description	Date
05	SSI 2	05.09.19
04	Design Development	19.08.19
03	Design Development	30.07.19
02	Design Development	21.07.19
01	Design Development 50%	03.06.19

MANAGING CONTRACTOR
MULTIPLEX

CONSULTANTS
PROJECT MANAGEMENT
CBRE
CBRE

ARCHITECTURE
BVN
BVN

STRUCTURES & CIVIL
TTW Taylor Thomson Whitting
(02) 9439 7288 | 48 Chandos Street St Leonards NSW 2065

HYDRAULIC & FIRE

MECHANICAL

ELECTRICAL

CLIENT
NSW GOVERNMENT Health Infrastructure

PROJECT
NEW MAITLAND HOSPITAL
Metford Road, Metford

DRAWING TITLE
Landscape General Arrangement Plan
Quadrant F1

STATUS			JOB NO.	
Design Development			1229	
SCALE AT A0	DRAWN	CO-ORDINATED	CHECKED	APPROVED
1:100	GB / LT	GB/IK	IK	GB/IK
DWG NO.			ISSUE	
BBE-LSA-DRW-GF1-1F1			05	

Original Sheet Size A0 - 1188 x 841mm

REFER TO BBE-LSA-DRW-G40-140

REFER TO BBE-LSA-DRW-GF1-1F1

REFER TO BBE-LSA-DRW-GG1-1G1

50

51

52

10

K & G

K O

SW

P1

PM5

HYDROMULCH - REFER TO PLANT SCHEDULE FOR SPECIES MIX

GUARDRAIL. REFER TO ENGINEERS DOCUMENTATION

FH

PIT

DD

P3

A M B U L A N C E R O A D

R U R A L F I R E S E R V I C E A C C E S S T R A C K

ACCESS CONTROL GATE

E X I S T I N G C U T T I N G

FINAL EXTENT OF WORKS TO BE DETERMINED ON SITE.

REMOVE LOOSE ROCK AND REMOVE WEEDS AND EXOTIC PLANTINGS

EXISTING SCRUB / BUSHLAND TO BE RETAINED.

T443

T441

T436

T434

T435

T531

T530

T529


FOR INFORMATION

black beetle
Landscape Architecture and Design

Black Beetle pty ltd
Level 01 | 1073 Pittwater Road, Collaroy NSW 2097
Tel: 0422 104 416
email: blackbeetle@blackbeetle .com.au

NORTH

KEY PLAN

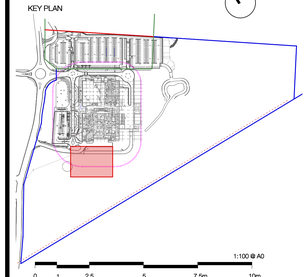

1:100 @ A0

0 1 2.5 5 7.5m 10m

NOTES

Contractor must verify all dimensions on site before commencing work or preparing shop drawings. Do not scale drawings. Resolve discrepancies with Black Beetle before proceeding. Copyright of this drawing and the design executed reamain vested in Black Beetle

REFER TO BBE-LSA-DRW-GX0-100 FOR LEGEND AND GENERAL NOTES

REFER TO BBE-LSA-DRW-GX0-300 FOR PLANT SCHEDULE

Rev	Description	Date
06	SSI 2	09.09.19
05	SSI 2	05.09.19
04	Design Development	19.08.19
03	Design Development	30.07.19
02	Design Development	21.07.19
01	Design Development 50%	03.06.19

MANAGING CONTRACTOR
MULTIPLEX

CONSULTANTS
PROJECT MANAGEMENT
CBRE

ARCHITECTURE
BVN

STRUCTURES & CIVIL
TTW Taylor Thomson Whitting
612 9439 7288 | 48 Chandos Street St Leonards NSW 2065

HYDRAULIC & FIRE

MECHANICAL

ELECTRICAL

CLIENT
NSW GOVERNMENT Health Infrastructure

PROJECT
NEW MAITLAND HOSPITAL
Metford Road, Metford

DRAWING TITLE
Landscape General Arrangement Plan
Quadrant F2

STATUS			JOB NO.	
Design Development			1229	
SCALE AT A0	DRAWN	CO-ORDINATED	CHECKED	APPROVED
1:100	GB / LT	GB/IK	IK	GB/IK
DWG NO.			ISSUE	
BBE-LSA-DRW-GF2-1F2			05	

Original Sheet Size A0 -1188 x 841mm

REFER TO BBE-LSA-DRW-GD3-1D3

PM5
HYDROMULCH - REFER TO PLANT SCHEDULE FOR SPECIES MIX

P1

P3

RURAL FIRE SERVICE ACCESS TRACK

PM5
HYDROMULCH - REFER TO PLANT SCHEDULE FOR SPECIES MIX

PM5
HYDROMULCH - REFER TO PLANT SCHEDULE FOR SPECIES MIX

FINAL EXTENT OF WORKS TO BE DETERMINED ON SITE.

T377
T376
T378
T373

FINAL EXTENT OF WORKS TO BE DETERMINED ON SITE.

EXISTING CUTTING

PM5
HYDROMULCH - REFER TO PLANT SCHEDULE FOR SPECIES MIX

REMOVE LOOSE ROCK AND REMOVE WEEDS AND EXOTIC PLANTINGS

T382
T380
T381
T504
T507
T506
T508
T509
T510
T511

REFER TO BBE-LSA-DRW-GF2-1F2

EXISTING CUTTING

REMOVE LOOSE ROCK AND REMOVE WEEDS AND EXOTIC PLANTINGS

EXISTING SCRUB / BUSHLAND TO BE RETAINED.

T384
T383
T517
T516
T515
T513
T514
T485
T520
T521
T518
T512
T522
T519
T400
T398
T399
T524
T523

EXISTING SCRUB / BUSHLAND TO BE RETAINED.

T527
T526
T525
T528
T530

REFER TO BBE-LSA-DRW-GG2-1G2

REFER TO BBE-LSA-DRW-GG0-108


FOR INFORMATION

black beetle
Landscape Architecture and Design

Black Beetle pty ltd
Level 01 | 1073 Pittwater Road, Collaroy NSW 2097
Tel: 0422 104 416
email: blackbeetle@blackbeetle.com.au

NORTH

KEY PLAN

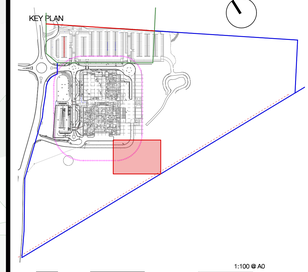

1:100 @ A0
0 1 2.5 5 7.5m 10m

NOTES

Contractor must verify all dimensions on site before commencing work or preparing shop drawings. Do not scale drawings. Resolve discrepancies with Black Beetle before proceeding. Copyright of this drawing and the design executed reamain vested in Black Beetle

REFER TO BBE-LSA-DRW-GX0-100 FOR LEGEND AND GENERAL NOTES

REFER TO BBE-LSA-DRW-GX0-300 FOR PLANT SCHEDULE

Rev	Description	Date
05	SSI 2	05.09.19
04	Design Development	19.08.19
03	Design Development	30.07.19
02	Design Development	21.07.19
01	Design Development 50%	03.06.19

MANAGING CONTRACTOR
MULTIPLEX

CONSULTANTS
PROJECT MANAGEMENT
CBRE

ARCHITECTURE
BVN

STRUCTURES & CIVIL
Taylor Thomson Whitting
6/12 9439 7288 | 48 Chandos Street St Leonards NSW 2065

HYDRAULIC & FIRE

MECHANICAL

ELECTRICAL

CLIENT
NSW GOVERNMENT Health Infrastructure

PROJECT
NEW MAITLAND HOSPITAL
Metford Road, Metford

DRAWING TITLE
Landscape General Arrangement Plan
Quadrant G1

STATUS			JOB NO.	
Design Development			1229	
SCALE AT A0	DRAWN	CO-ORDINATED	CHECKED	APPROVED
1:100	GB / LT	GB/IK	IK	GB/IK
DWG NO.			ISSUE	
BBE-LSA-DRW-GG1-1G1			05	

Original Sheet Size A0 - 1188 x 841mm

REFER TO BBE-LSA-DRW-GE0-306

REFER TO BBE-LSA-DRW-GG1-1G1

T497

T491

T499

T498

EXISTING SCRUB / BUSHLAND TO BE RETAINED.

FINAL EXTENT OF WORKS TO BE DETERMINED ON SITE.

PM6

HYDROMULCH - REFER TO PLANT SCHEDULE FOR SPECIES MIX

BOUNDARY


FOR INFORMATION

black beetle
Landscape Architecture and Design

Black Beetle pty ltd
Level 01 | 1073 Pittwater Road, Collaroy NSW 2097
Tel: 0422 104 416
email: blackbeetle@blackbeetle.com.au

NORTH

KEY PLAN

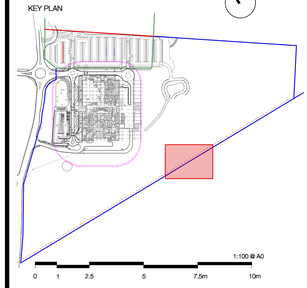

1:100 @ A0

0 1 2.5 5 7.5m 10m

NOTES

Contractor must verify all dimensions on site before commencing work or preparing shop drawings. Do not scale drawings. Resolve discrepancies with Black Beetle before proceeding. Copyright of this drawing and the design executed reamain vested in Black Beetle

REFER TO BBE-LSA-DRW-GX0-300 FOR PLANT SCHEDULE AND NOTES

REFER TO BBE-LSA-DRW-GX0-300 FOR PLANT SCHEDULE

Rev	Description	Date
01	SSI 2	05.09.19

MANAGING CONTRACTOR
MULTIPLEX

CONSULTANTS
PROJECT MANAGEMENT
CBRE
CBRE

ARCHITECTURE
BVN
BVN

STRUCTURES & CIVIL
TTW Taylor Thomson Whitting
612 9439 7288 | 48 Chandos Street St Leonards NSW 2065

HYDRAULIC & FIRE

MECHANICAL

ELECTRICAL

CLIENT
NSW GOVERNMENT Health Infrastructure

PROJECT
NEW MAITLAND HOSPITAL
Metford Road, Metford

DRAWING TITLE
Landscape General Arrangement Plan
Quadrant G2

STATUS			JOB NO.
Design Development			1229
SCALE AT A0	DRAWN	CO-ORDINATED	CHECKED / APPROVED
1:100	GB / LT	GB/IK	IK / GB/IK
DWG NO.			ISSUE
BBE-LSA-DRW-GG2-1G2			01

Original Sheet Size A0 - 1188 x 841mm

BOTANICAL NAME	COMMON NAME	APPROX. MATURE HEIGHT	POT SIZE	Quadrant A1	Quadrant A2	Quadrant B1	Quadrant B2	Quadrant B3	Quadrant B4	Quadrant A3	Quadrant A4	Quadrant 10	Quadrant 30	TOTAL QTY
TREES														
Backhousia citriodora	Lemon Myrtle	15M	45L									1		1
Corymbia maculata	Spotted Gum	20M	45L							2	0	2		10
Corymbia maculata	Spotted Gum	20M	100L	8	7	8	1	1						25
Corymbia maculata	Spotted Gum	20M	400L									1		1
Cupaniopsis anacardioides	Tuckeroo	10M	100L	4	6	2								12
Elaeocarpus reticulatus	Blueberry Ash	10M	45L									2	5	7
Eucalyptus punctata	Grey Gum	30M	75L									1		1
Eucalyptus punctata	Grey Gum	30M	100L	3		3	2	1	1					10
Eucalyptus tereticornis	Forest Red Gum	50M	45L							1		2		3
Eucalyptus tereticornis	Forest Red Gum	50M	100L	4		4	4	2						14
Magnolia grandiflora 'Little Gem'	Little Gem Magnolia	6M	200L							5	6	7	5	23
Tristaniopsis laurina	Water Gum	8M	100L	6	7	9							4	26
Waterhousia floribunda	Weeping Lily Pilly	12M	200L							7	7	7	3	24

BOTANICAL NAME	COMMON NAME	APPROX. MATURE HEIGHT	POT SIZE	Quadrant A1	Quadrant A2	Quadrant A3	Quadrant A4	Quadrant B1	Quadrant B2	Quadrant 10	Quadrant 30	TOTAL QTY
PM1 - PLANT MIX 1												
SHRUBS, GRASSES & GROUND COVERS												
Banksia spinulosa 'Birthday Candles'	Banksia Birthday Candles	0.6M	75 X 100MM tube	278	35	284	132	180	30	0	0	939
Dianella tasmanica	Tasman Flax Lily	0.8M	75 X 100MM tube	0	0	32	0	0	0	238	448	718
Gazania tomentosa	Treasure Flower	0.3M	75 X 100MM tube	77	209	470	374	528	81	0	0	1739
Grevillea 'Gold Cluster'	Gold Cluster Grevillea	0.4M	75 X 100MM tube	40	120	392	0	33	0	174	203	962
Isolepis nodosa	Knobby Club Rush	0.8M	75 X 100MM tube	557	71	505	221	364	61	228	436	2443
Lomandra 'Katrinus'	Katrinus Mat Rush	0.8M	75 X 100MM tube	707	95	832	374	486	81	240	448	3263
Lomandra 'Verday'	Verday Mat Rush	0.6M	75 X 100MM tube	822	329	832	374	561	81	238	448	3685
Myoporum parvifolium	Yareena Creeping Boobialla	0.2M	75 X 100MM tube	715	95	798	374	486	81	248	460	3257
Poa labillardieri	Tussock grass	0.8M	75 X 100MM tube	652	293	503	221	439	61	230	436	2835
Westringia fruticosa 'Mundi'	Groundcover Native Rosemary	0.6M	75 X 100MM tube	286	35	284	132	180	30	70	257	1274

BOTANICAL NAME	COMMON NAME	APPROX. MATURE HEIGHT	POT SIZE	Quadrant A3	Quadrant A4	Quadrant 10	Quadrant 20	Quadrant 30	TOTAL QTY
PM2 - PLANT MIX 2									
SHRUBS, GRASSES & GROUND COVERS									
Dieschomeria eucodes	Mexican Lily	1M	200MM	37	67	50	5	37	196
Dianella tasmanica	Tasman Flax Lily	0.8M	150MM	128	344	173	10	86	741
Dichondra argentea 'Silver Falls'	Silver Falls Kidney Weed	0.1M	150MM	39	99	0	11	54	203
Doryanthes excelsa	Gymea Lily	2M	200MM	14	62	14	0	18	108
Isolepis nodosa	Knobby Club Rush	0.8M	150MM	143	270	152	11	82	658
Lomandra 'Katrinus'	Katrinus Mat Rush	0.8M	150MM	18	63	22	11	29	143
Lomandra 'Verday'	Verday Mat Rush	0.6M	150MM	112	368	143	16	109	748
Myoporum parvifolium	Yareena Creeping Boobialla	0.2M	150MM	39	99	0	11	54	203
Philodendron 'Xanadu'	Xanadu	0.8M	200MM	40	150	63	4	51	308
Pittosporum 'Miss Muffet'	Miss Muffet Pittosporum	1M	200MM	45	101	26	6	18	196
Rhaphiolepis indica 'Oriental Pearl'	Oriental Pearl Indian Hawthorn	1M	200MM	71	177	80	5	50	383
Strelitzia reginae	Bird of Paradise	1.5M	200MM	34	108	36	5	19	202

BOTANICAL NAME	COMMON NAME	APPROX. MATURE HEIGHT	POT SIZE	Quadrant A1	Quadrant A2	Quadrant B1	Quadrant B2	Quadrant B4	Quadrant 10	Quadrant 30	Quadrant D1	Quadrant D2	Quadrant D3	TOTAL QTY
PM3 - PLANT MIX 3														
SHRUBS, GRASSES & GROUND COVERS														
Carex appressa	Tall Sedge	0.8M	75 X 100MM tube	204	249	193	45	1808	108	382	132	644	161	3926
Gazania tomentosa	Treasure Flower	0.3M	75 X 100MM tube	0	0	0	0	0	0	90	0	0	0	90
Isolepis nodosa	Knobby Club Rush	0.8M	75 X 100MM tube	204	249	193	45	1598	2	89	60	361	55	2856
Juncus usitatus	Tussock Rush	0.6M	75 X 100MM tube	0	0	0	0	740	0	0	0	0	0	740
Lomandra 'Evergreen Baby'	Evergreen Baby Mat Rush	0.6M	75 X 100MM tube	204	249	193	45	582	127	523	0	283	106	2312
Lomandra 'Nyalla'	Nyalla Mat Rush	0.8M	75 X 100MM tube	0	0	0	0	1571	0	0	90	590	82	2333
Lomandra longifolia 'Tanika'	Tanika Mat Rush	0.6M	75 X 100MM tube	204	249	193	45	1713	158	633	90	*612*	*82*	3979
Microlaena stipoides var. stipoides	Weeping Grass	0.8M	75 X 100MM tube	204	249	193	45	873	155	546	88	425	160	2938
Myoporum 'Yareena'	Yareena Creeping Boobialla	0.2M	75 X 100MM tube	204	249	193	45	0	2	90	0	0	0	783
Poa labillardieri	Tussock grass	0.8M	75 X 100MM tube	204	249	193	45	284	110	472	0	48	0	1605
Themeda australis	Kangaroo Grass	1M	75 X 100MM tube	204	249	193	45	1299	124	436	88	495	160	3293

BOTANICAL NAME	COMMON NAME	APPROX. MATURE HEIGHT	POT SIZE	QTY
PM4 - BUSH REGENERATION - UNDERTAKEN BY HI				
AREA= 2103 SQ.M				
SHRUBS, GRASSES & GROUND COVERS				
Dianella revoluta var. revoluta	Spreading Flax Lily	1M	75 X 100MM tube	467
Dichondra repens	Kidney Weed	0.1M	75 X 100MM tube	467
Glycine clandestina	Love Creeper	1M	75 X 100MM tube	467
Imperata cylindrica	Blady Grass	0.7M	75 X 100MM tube	467
Lomandra longifolia	Mat Rush	1M	75 X 100MM tube	467
Lomandra multiflora subsp. multiflora	Many Flowered Mat Rush	0.6M	75 X 100MM tube	467
Microlaena stipoides var. stipoides	Weeping Grass	0.8M	75 X 100MM tube	467
Pratia purpurascens	Whiteroot	0.1M	75 X 100MM tube	467
Themeda australis	Kangaroo Grass	1M	75 X 100MM tube	467

BOTANICAL NAME	COMMON NAME	APPROX. MATURE HEIGHT	POT SIZE	QTY
PM5 - PLANT MIX 5 (HYDROMULCH)				
AREA = 27290 SQ.M				
GRASSES (seed)			**% per AREA**	**KG/H**
Dianella caerulea	Flax Lily	0.6M	10	0.8
Isolepis nodosa	Knobby Club Rush	0.8M	15	1.2
Lomandra longifolia 'Nyalla'	Nyalla Mat Rush	0.8M	15	1.2
Lomandra multiflora subsp. multiflora	Many Flowered Mat Rush	0.6M	15	1.2
Lomandra 'Verday'	Verday Mat Rush	0.6M	15	1.2
Microlaena stipoides	Wallaby Grass	0.5M	10	0.8
Poa labillardieri	Tussock grass	0.8M	10	0.8
Themeda australis	Kangaroo Grass	1M	10	0.8

BOTANICAL NAME	COMMON NAME	APPROX. MATURE HEIGHT	POT SIZE	QTY
PM6 - PLANT MIX 6 (HYDROMULCH & TREES)				
AREA = 6657 SQ.M				
TREES (1 PER 30SQ.M)				
Angophora costata	Smooth Barked Apple	15M	50 X 50 X 120MM	37
Angophora floribunda	Rough Barked Apple	20M	50 X 50 X 120MM	37
Corymbia maculata	Spotted Gum	20M	50 X 50 X 120MM	37
Eucalyptus crebra	Narrow Leafed Ironbark	35M	50 X 50 X 120MM	37
Eucalyptus fibrosa	Red Ironbark	30M	50 X 50 X 120MM	37
Eucalyptus tereticornis	Forest Red Gum	50M	50 X 50 X 120MM	37
GRASSES (seed)			**% per AREA**	**KG/H**
Dianella caerulea	Flax Lily	0.6M	10	0.8
Isolepis nodosa	Knobby Club Rush	0.8M	15	1.2
Lomandra longifolia 'Nyalla'	Nyalla Mat Rush	0.8M	15	1.2
Lomandra multiflora subsp. multiflora	Many Flowered Mat Rush	0.6M	15	1.2
Lomandra 'Verday'	Verday Mat Rush	0.6M	15	1.2
Microlaena stipoides	Wallaby Grass	0.5M	10	0.8
Poa labillardieri	Tussock grass	0.8M	10	0.8
Themeda australis	Kangaroo Grass	1M	10	0.8

BOTANICAL NAME	COMMON NAME	APPROX. MATURE HEIGHT	POT SIZE	Quadrant 10	Quadrant 30	TOTAL QTY
PM7 - PLANT MIX 7						
SHRUBS, GRASSES & GROUND COVERS						
Syzygium australe 'Select'	Select Form Lilly Pilly	5M	300MM	19	60	79
Xylosma senticosum	Shiny Xylosma	4M	300MM	14	49	63

DRAWING SCHEDULE

DRAWING NO.	DRAWING TITLE
BBE-LSA-DRW-GX0-300	Plant Schedules and Notes
BBE-LSA-DRW-GA1-3A1	Planting Plan - Quadrant A1
BBE-LSA-DRW-GA2-3A2	Planting Plan - Quadrant A2
BBE-LSA-DRW-GA3-3A3	Planting Plan - Quadrant A3
BBE-LSA-DRW-GA4-3A4	Planting Plan - Quadrant A4
BBE-LSA-DRW-GB3-3B1	Planting Plan - Quadrant B1
BBE-LSA-DRW-GB3-3B2	Planting Plan - Quadrant B2
BBE-LSA-DRW-GB3-3B3	Planting Plan - Quadrant B3
BBE-LSA-DRW-GB3-3B3	Planting Plan - Quadrant B4
BBE-LSA-DRW-GC0-303	Planting Plan - Quadrant C0
BBE-LSA-DRW-G10-310	Planting Plan - Quadrant 10
BBE-LSA-DRW-G20-320	Planting Plan - Quadrant 20
BBE-LSA-DRW-G30-330	Planting Plan - Quadrant 30
BBE-LSA-DRW-G40-340	Planting Plan - Quadrant 40
BBE-LSA DRW-GD1-3D1	Planting Plan - Quadrant D1
BBE-LSA-DRW-GD2-3D2	Planting Plan - Quadrant D2
BBE-LSA-DRW-GD3-3D3	Planting Plan - Quadrant D3
BBE-LSA-DRW-GD4-3D4	Planting Plan - Quadrant D4
BBE-LSA-DRW-GE0-306	Planting Plan - Quadrant E0
BBE-LSA-DRW-GF1-3F1	Planting Plan - Quadrant F1
BBE-LSA-DRW-GF2-3F2	Planting Plan - Quadrant F2
BBE-LSA-DRW-GG1-3G1	Planting Plan - Quadrant G1
BBE-LSA-DRW-GG2-3G2	Planting Plan - Quadrant G2

black beetle
Landscape Architecture and Design

Black Beetle pty ltd
Level 01 | 1073 Pittwater Road, Collaroy NSW 2097
Tel: 0422 104 416
email: blackbeetle@blackbeetle.com.au

NOTES

Contractor must verify all dimensions on site before commencing work or preparing shop drawings. Do not scale drawings. Resolve discrepancies with Black Beetle before proceeding. Copyright of this drawing and the design executed reamain vested in Black Beetle

Rev	Description	Date
06	SSI 2	16.09.19
05	SSI 2	05.09.19
04	Design Development	19.08.19
03	Design Development	30.07.19
02	Design Development	21.07.19
01	Preliminary	28.06.19

MANAGING CONTRACTOR
MULTIPLEX

CONSULTANTS
PROJECT MANAGEMENT
CBRE
CBRE

ARCHITECTURE
BVN
BVN

STRUCTURES & CIVIL
TTW
TTW Taylor Thomson Whitting
612 9439 7288 | 48 Chandos Street St Leonards NSW 2065

HYDRAULIC & FIRE

MECHANICAL

ELECTRICAL


CLIENT
NSW GOVERNMENT Health Infrastructure

PROJECT
NEW MAITLAND HOSPITAL
Metford Road, Metford

DRAWING TITLE
PLANT SCHEDULES AND NOTES

STATUS	JOB NO.			
Design Development	1229			
SCALE AT A0	DRAWN	CO-ORDINATED	CHECKED	APPROVED
1:1000	GB	GB/IK	IK	GB/IK
DWG NO.	ISSUE			
BBE-LSA-DRW-GXO-300	06			

Original Sheet Size A0 -1189 x 841mm

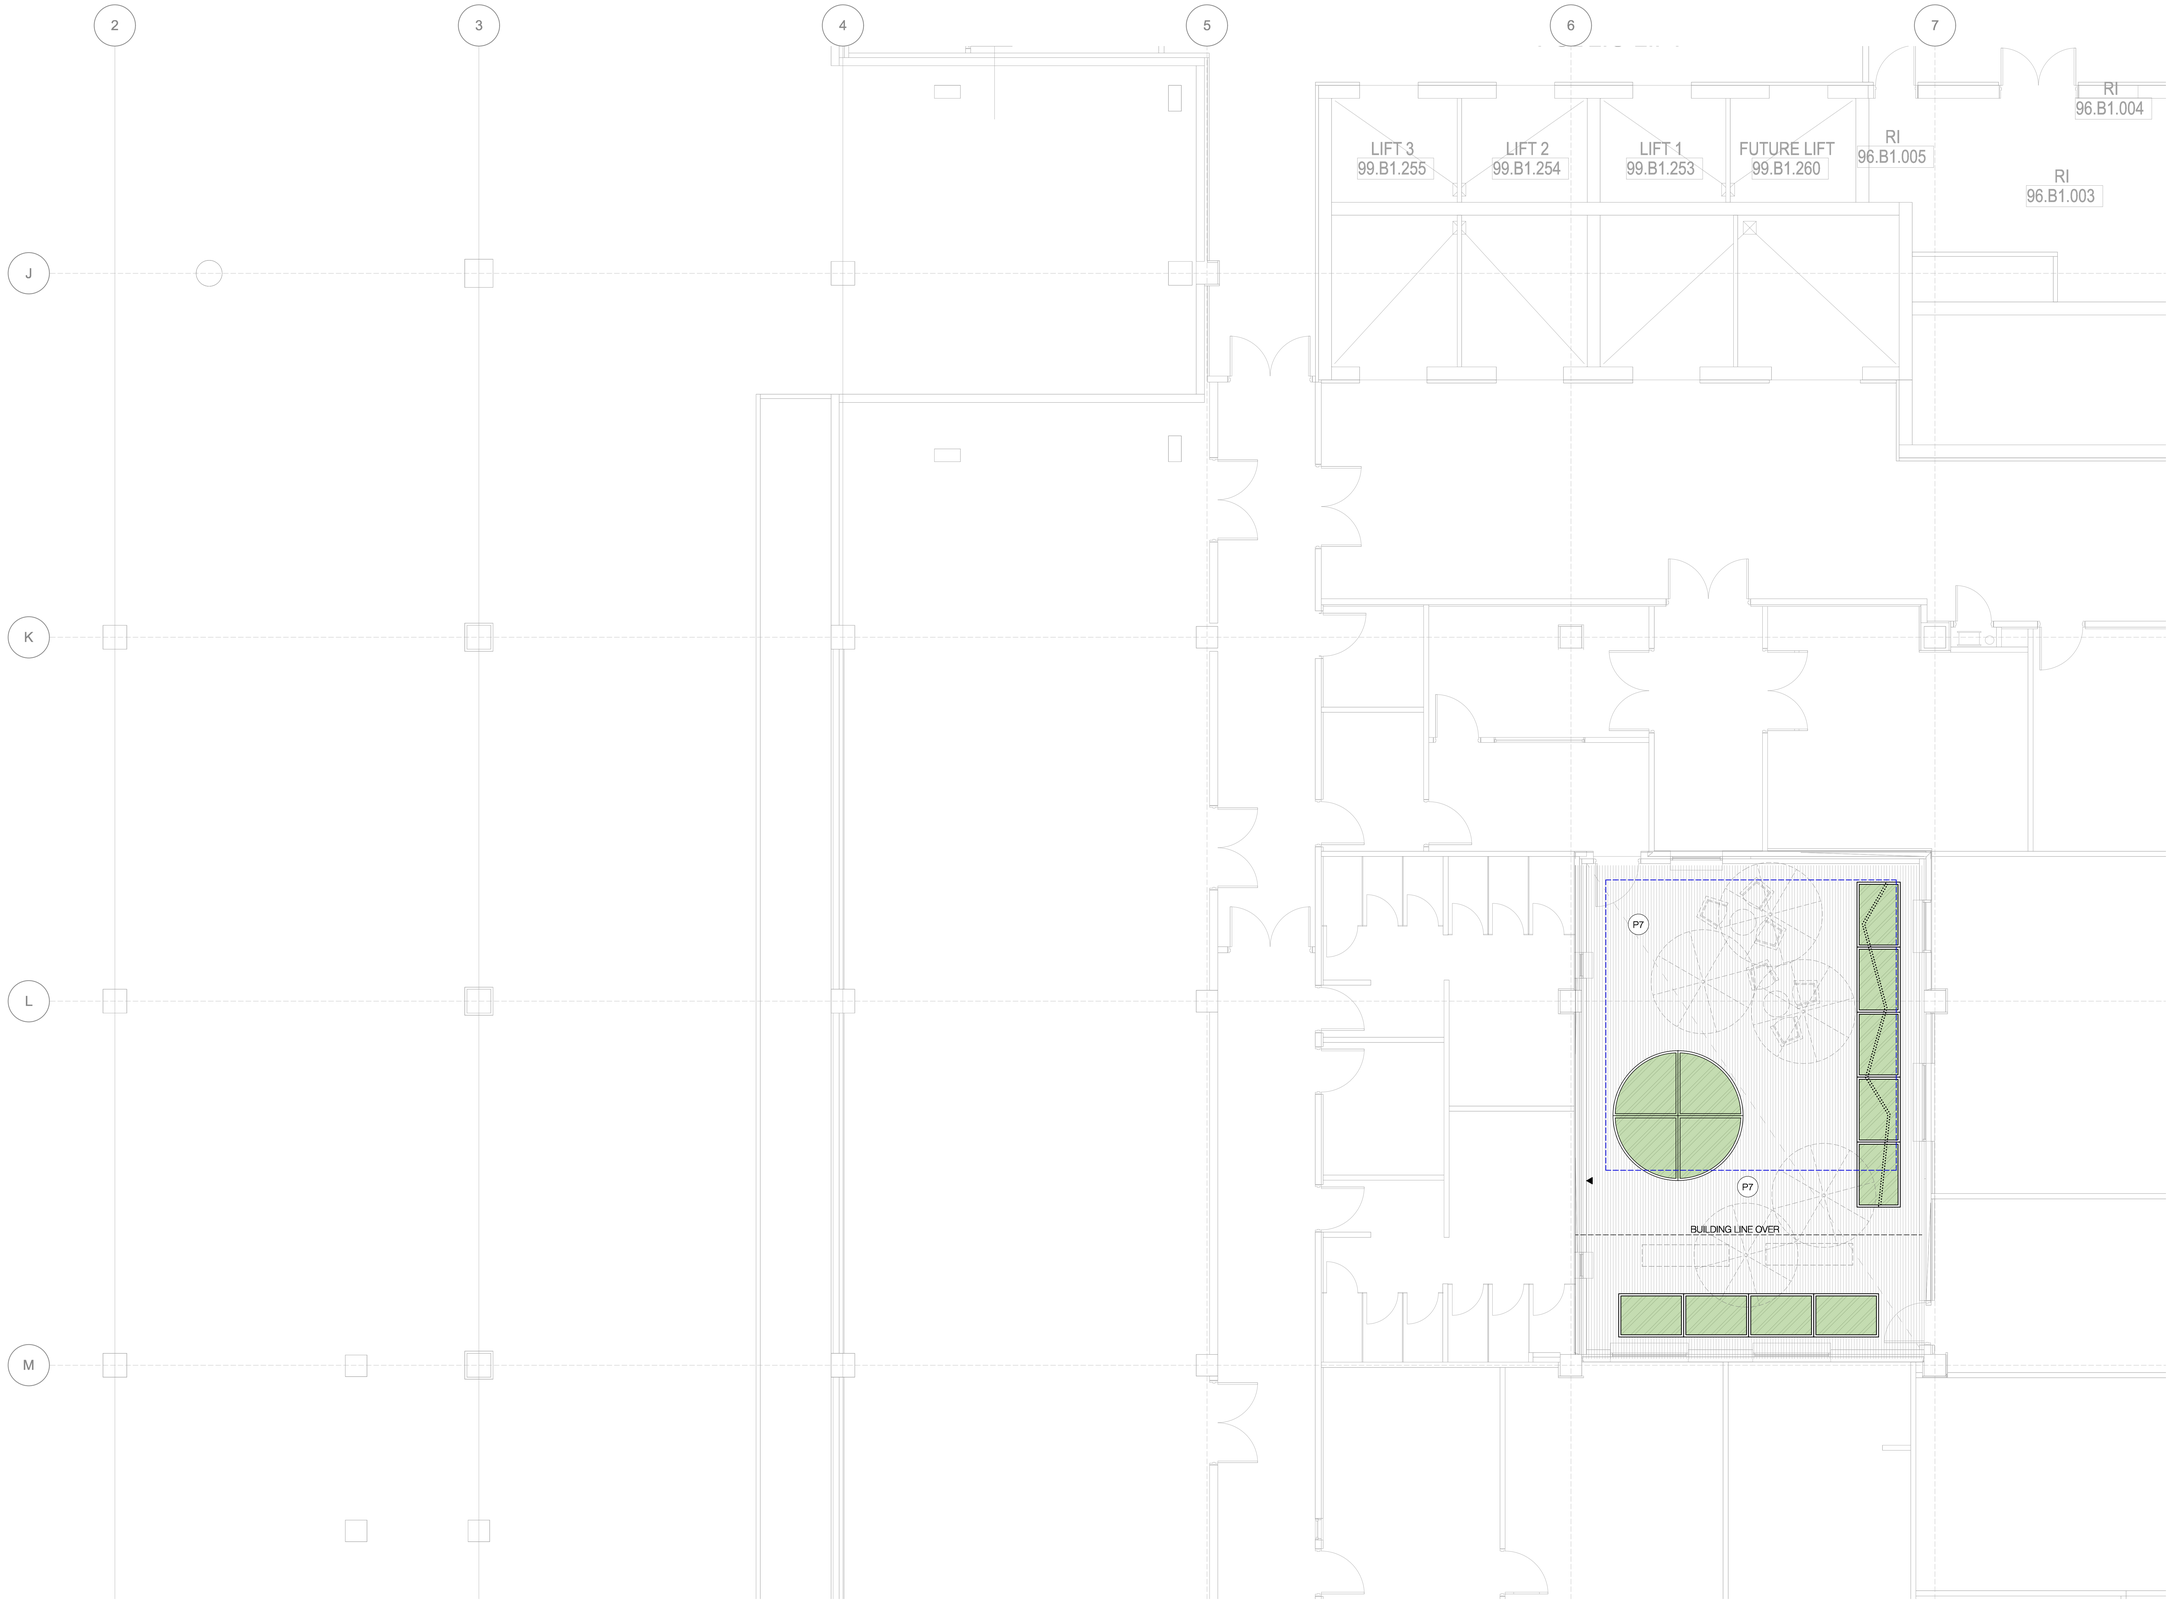


FOR INFORMATION

black beetle
Landscape Architecture and Design

Black Beetle pty ltd
Level 01 | 1073 Pittwater Road, Collaroy NSW 2097
Tel: 0422 104 416
email: blackbeetle@blackbeetle.com.au

NORTH

KEY PLAN

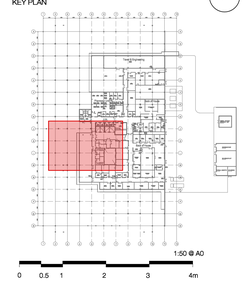

1:50 @ A0

0 0.5 1 2 3 4m

NOTES

Contractor must verify all dimensions on site before commencing work or preparing shop drawings. Do not scale drawings. Resolve discrepancies with Black Beetle before proceeding. Copyright of this drawing and the design executed rearnain vested in Black Beetle

REFER TO BBE-LSA-DRW-GX0-100 FOR LEGEND AND GENERAL NOTES

09	SSI 2	09.09.19
08	Design Development	19.08.19
07	Design Development	30.07.19
06	Design Development	17.06.19
05	Design Development	14.05.19
04	SSI Submission	28.03.18
03	SSI Submission	14.02.18
02	Schematic Design	14.02.18
01	Preliminary Schematic Design	10.12.18

Rev	Description	Date

MANAGING CONTRACTOR
MULTIPLEX

CONSULTANTS
PROJECT MANAGEMENT
CBRE

ARCHITECTURE
BVN

STRUCTURES & CIVIL
TTW Taylor Thomson Whitting
612 9439 7288 | 48 Chandos Street St Leonards NSW 2065

HYDRAULIC & FIRE

MECHANICAL

ELECTRICAL

CLIENT
NSW GOVERNMENT Health Infrastructure

PROJECT
NEW MAITLAND HOSPITAL
Metford Road, Maitland

DRAWING TITLE
General Arrangement Plan
Mortuary Courtyard
Lower Ground Level
Quadrant 41

STATUS	JOB NO.
Design Development	1229

SCALE AT A0	DRAWN	CO-ORDINATED	CHECKED	APPROVED
1:50	IK	GB/IK	GB	GB/IK

DWG NO.	ISSUE
BBE-LSA-DRW-L41-1L41	09

Original Sheet Size A0 -1188 x 841mm




FOR INFORMATION

black beetle
Landscape Architecture and Design

Black Beetle pty ltd
Level 01 | 1073 Pittwater Road, Collaroy NSW 2097
Tel: 0422 104 416
email: blackbeetle@blackbeetle.com.au

NORTH

KEY PLAN

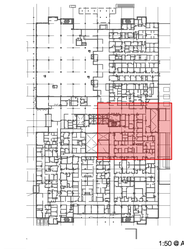

1:50 @ A0

0 0.5 1 2 3 4m

NOTES

Contractor must verify all dimensions on site before commencing work or preparing shop drawings. Do not scale drawings. Resolve discrepancies with Black Beetle before proceeding. Copyright of this drawing and the design executed rearnain vested in Black Beetle

REFER TO BBE-LSA-DRW-GX0-100 FOR LEGEND AND GENERAL NOTES

Rev	Description	Date
05	SSI 2	09.09.19
04	Design Development	19.08.19
03	Design Development	30.07.19
02	Design Development	21.07.19
01	SSI Submission	19.06.19

MANAGING CONTRACTOR
MULTIPLEX

CONSULTANTS
PROJECT MANAGEMENT
CBRE

ARCHITECTURE
BVN

STRUCTURES & CIVIL
Taylor Thomson Whitting
612 9439 7288 | 46 Chandos Street St Leonards NSW 2065

HYDRAULIC & FIRE

MECHANICAL

ELECTRICAL


CLIENT
NSW GOVERNMENT Health Infrastructure

PROJECT
NEW MAITLAND HOSPITAL
Metford Road, Maitland

DRAWING TITLE
General Arrangement Plan
Multi Faith Courtyard
Ground Level
Quadrant 42

STATUS			JOB NO.	
Design Development			1229	
SCALE AT A0	DRAWN	CO-ORDINATED	CHECKED	APPROVED
1:50	IK	GB/IK	GB	GB/IK
DWG NO.			ISSUE	
BBE-LSA-DRW-142-1142			05	

Original Sheet Size A0 -1188 x 841mm

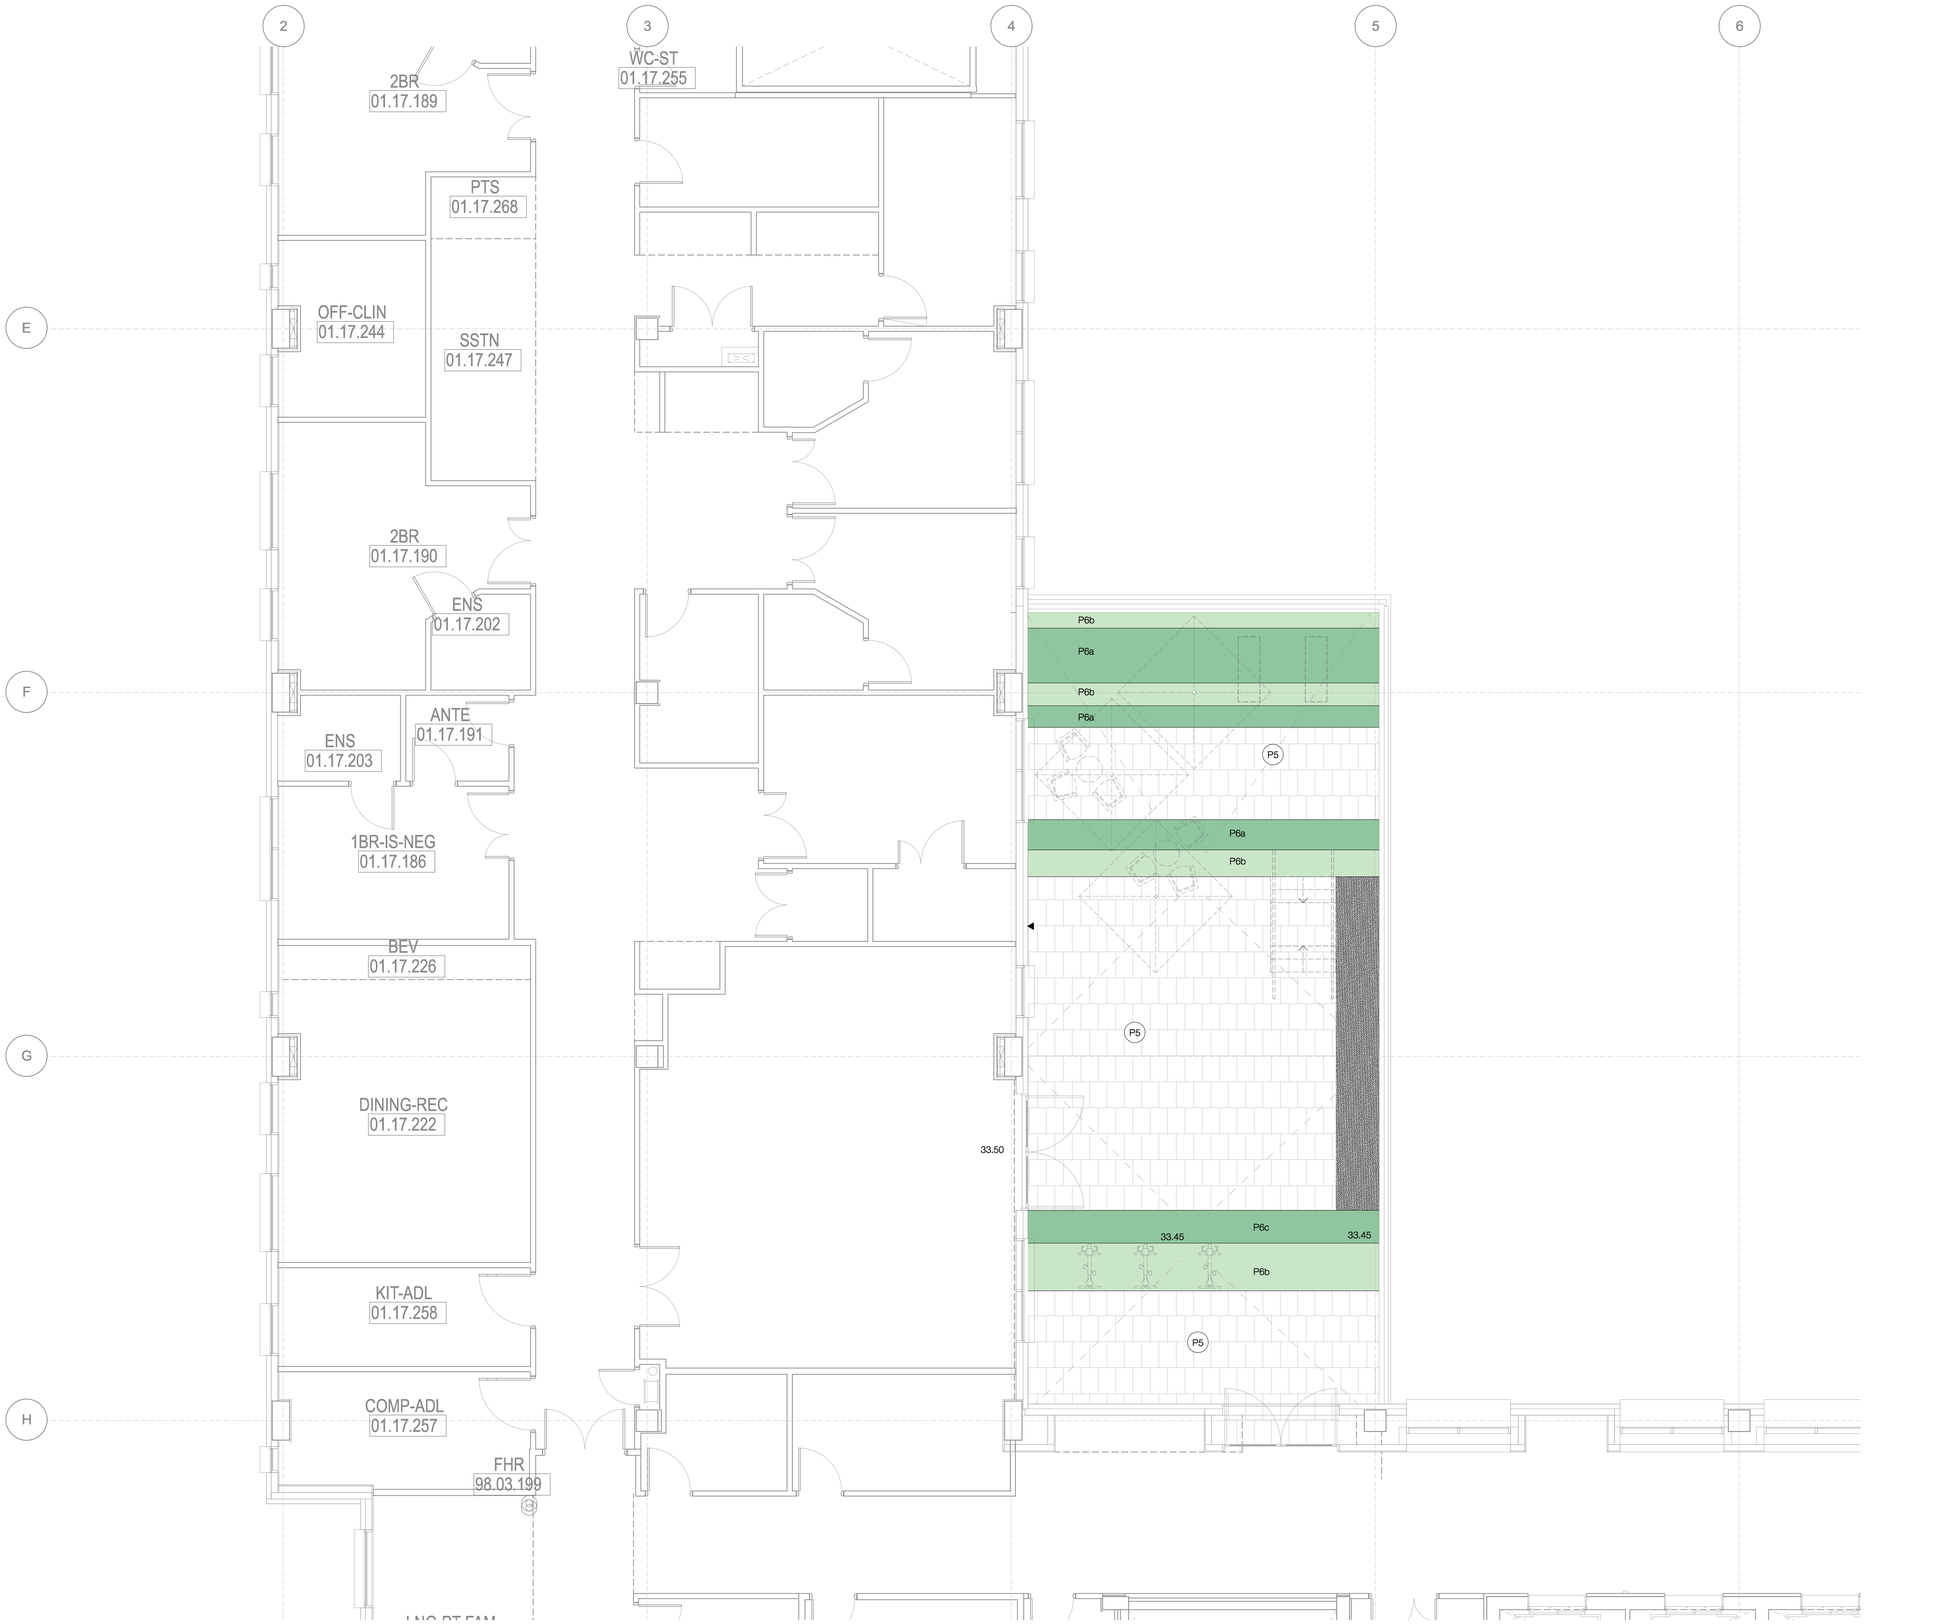


FOR INFORMATION

black beetle
Landscape Architecture and Design

Black Beetle pty ltd
Level 01 | 1073 Pittwater Road, Collaroy NSW 2097
Tel: 0422 104 416
email: blackbeetle@blackbeetle.com.au

NORTH

KEY PLAN

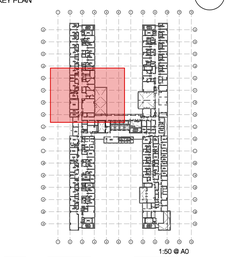

1:50 @ A0

0 0.5 1 2 3 4m

NOTES

Contractor must verify all dimensions on site before commencing work or preparing shop drawings. Do not scale drawings. Resolve discrepancies with Black Beetle before proceeding. Copyright of this drawing and the design executed reamain vested in Black Beetle

REFER TO BBE-LSA-DRW-GX0-100 FOR LEGEND AND GENERAL NOTES

Rev	Description	Date
07	SSI 2	09.09.19
06	Design Development	19.08.19
05	Design Development	17.06.19
04	SSI Submission	28.03.19
03	SSI Submission	14.02.19
02	Schematic Design	14.02.19
01	Preliminary Schematic Design	10.12.18

MANAGING CONTRACTOR
MULTIPLEX

CONSULTANTS
PROJECT MANAGEMENT
CBRE
CBRE

ARCHITECTURE
BVN
BVN

STRUCTURES & CIVIL
TTW Taylor Thomson Whitting
612 9439 7288 | 48 Chandos Street St Leonards NSW 2065

HYDRAULIC & FIRE

MECHANICAL

ELECTRICAL

CLIENT
NSW GOVERNMENT Health Infrastructure

PROJECT
NEW MAITLAND HOSPITAL
Metford Road, Maitland

DRAWING TITLE
General Arrangement Plan
Rehabilitation Courtyard
Level 03
Quadrant 23

STATUS			JOB NO.
SSI			1229
SCALE AT A0	DRAWN	CO-ORDINATED	CHECKED / APPROVED
1:50	IK	GB/IK	GB / GB/IK
DWG NO.			ISSUE
BBE-LSA-DRW-323-1323			07

Original Sheet Size A0 - 1189 x 841mm




FOR INFORMATION

black beetle
Landscape Architecture and Design

Black Beetle pty ltd
Level 01 | 1073 Pittwater Road, Collaroy NSW 2097
Tel: 0422 104 416
email: blackbeetle@blackbeetle.com.au

NORTH

KEY PLAN

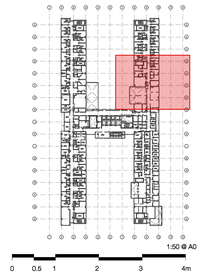

NOTES

Contractor must verify all dimensions on site before commencing work or preparing shop drawings. Do not scale drawings. Resolve discrepancies with Black Beetle before proceeding. Copyright of this drawing and the design executed reamain vested in Black Beetle

REFER TO BBE-LSA-DRW-GX0-100 FOR LEGEND AND GENERAL NOTES

Rev	Description	Date
07	SSI 2	09.09.19
06	Design Development	19.08.19
05	Design Development	17.06.19
04	SSI Submission	28.03.19
03	SSI Submission	14.02.19
02	Schematic Design	14.02.19
01	Preliminary Schematic Design	10.12.18

MANAGING CONTRACTOR
MULTIPLEX

CONSULTANTS
PROJECT MANAGEMENT
CBRE

ARCHITECTURE
BVN

STRUCTURES & CIVIL
Taylor Thomson Whitting
612 9439 7288 | 48 Chandos Street St Leonards NSW 2065

HYDRAULIC & FIRE

MECHANICAL

ELECTRICAL

CLIENT
NSW GOVERNMENT Health Infrastructure

PROJECT
NEW MAITLAND HOSPITAL
Metford Road, Maitland

DRAWING TITLE
General Arrangement Plan
Mental Health Courtyard
Level 03
Quadrant 24

STATUS			JOB NO.	
Design Development			1229	
SCALE AT A0	DRAWN	CO-ORDINATED	CHECKED	APPROVED
1:50	IK	GB/IK	GB	GB/IK
DWG NO.			ISSUE	
BBE-LSA-DRW-324-1324			07	

Original Sheet Size A0 - 1188 x 841mm




FOR INFORMATION

black beetle
Landscape Architecture and Design

Black Beetle pty ltd
Level 01 | 1073 Pittwater Road, Collaroy NSW 2097
Tel: 0422 104 416
email: blackbeetle@blackbeetle.com.au

NORTH

KEY PLAN

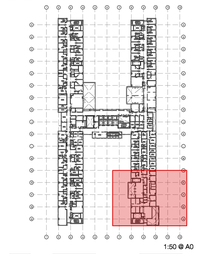

1:50 @ A0

0 0.5 1 2 3 4m

NOTES

Contractor must verify all dimensions on site before commencing work or preparing shop drawings. Do not scale drawings. Resolve discrepancies with Black Beetle before proceeding. Copyright of this drawing and the design executed reamain vested in Black Beetle

REFER TO BBE-LSA-DRW-GX0-100 FOR LEGEND AND GENERAL NOTES

Rev	Description	Date
04	SSI 2	09.09.19
03	Design Development	19.08.19
02	Design Development	21.07.19
01	SSI Submission	19.06.19

MANAGING CONTRACTOR
MULTIPLEX

CONSULTANTS
PROJECT MANAGEMENT
CBRE
CBRE

ARCHITECTURE
BVN
BVN

STRUCTURES & CIVIL
TTW Taylor Thomson Whitting
6/12 9409 7288 | 48 Chandos Street St Leonards NSW 2065

HYDRAULIC & FIRE

MECHANICAL

ELECTRICAL


CLIENT
NSW GOVERNMENT Health Infrastructure

PROJECT
NEW MAITLAND HOSPITAL
Metford Road, Maitland

DRAWING TITLE
General Arrangement Plan
Mental Health Courtyard
Level 03
Quadrant 44

STATUS			JOB NO.	
Design Development			1229	
SCALE AT A0	DRAWN	CO-ORDINATED	CHECKED	APPROVED
1:50	IK	GB/IK	GB	GB/IK
DWG NO.			ISSUE	
BBE-LSA-DRW-344-1344			04	

Original Sheet Size A0 - 1188 x 841mm

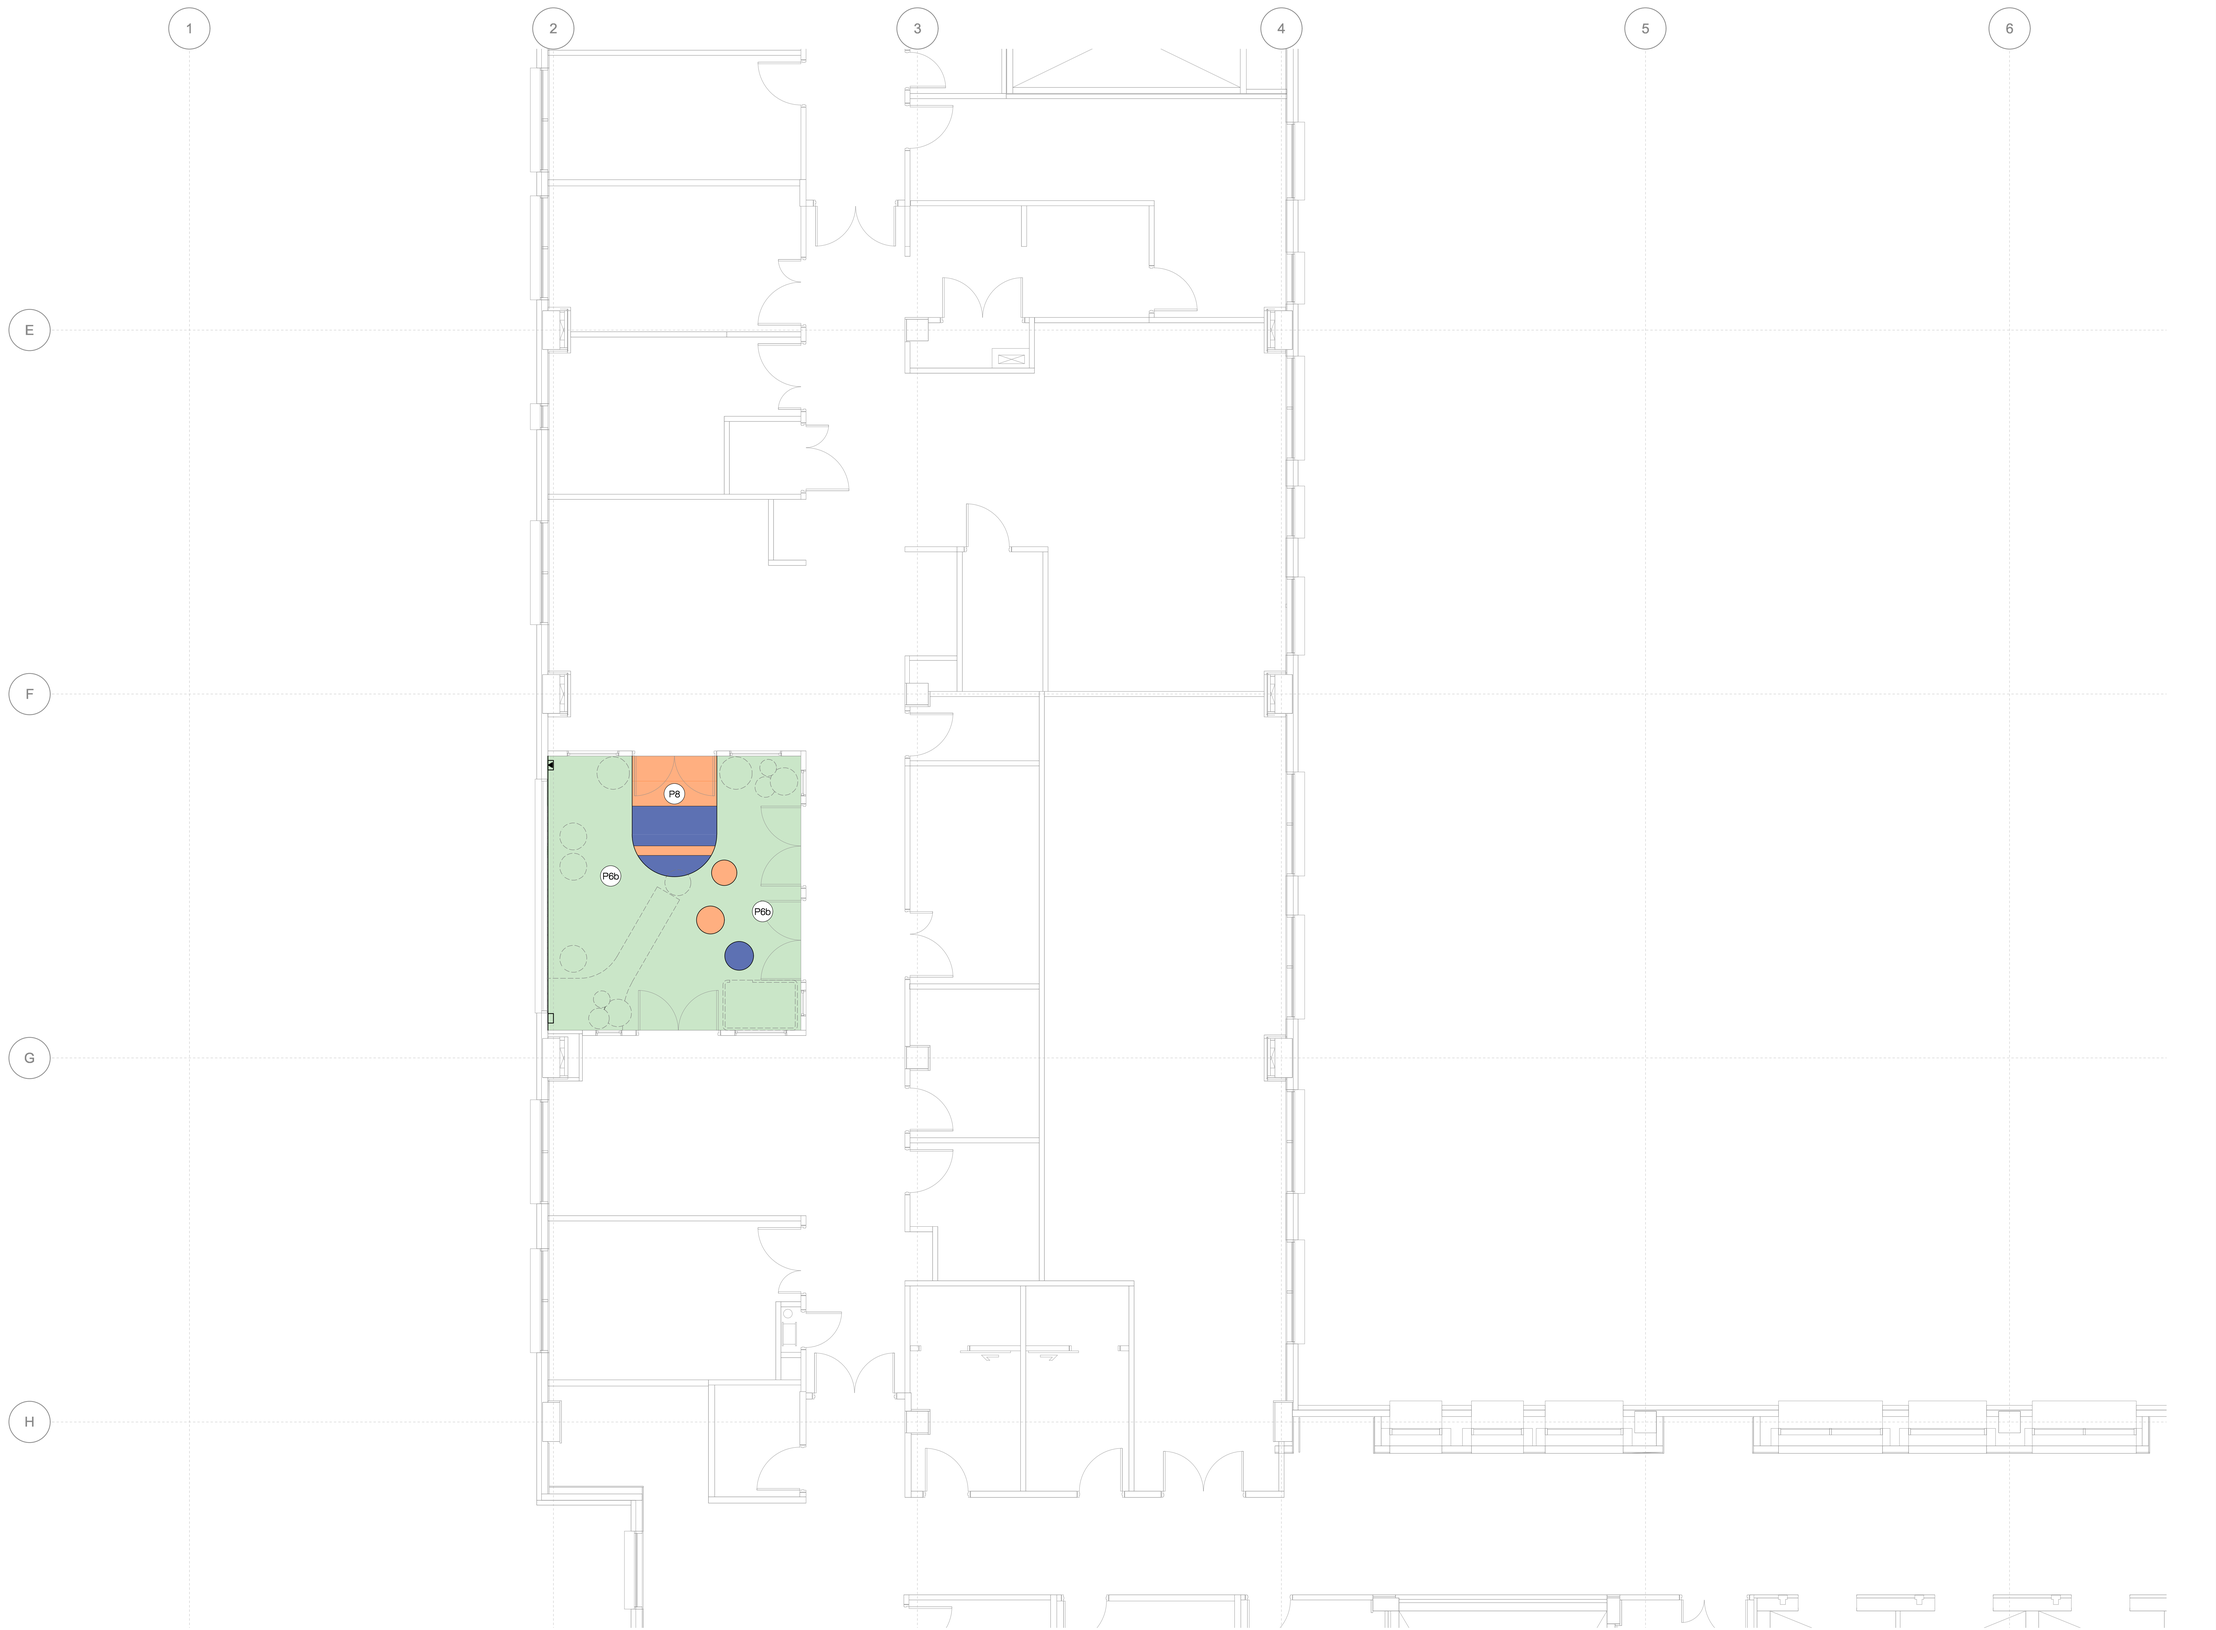


FOR INFORMATION

black beetle
Landscape Architecture and Design

Black Beetle pty ltd
Level 01 | 1073 Pittwater Road, Collaroy NSW 2097
Tel: 0422 104 416
email: blackbeetle@blackbeetle.com.au

NORTH

KEY PLAN

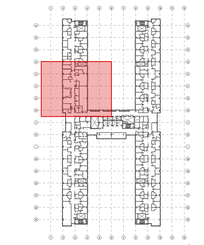

1:50 @ A0

0 0.5 1 2 3 4m

NOTES

Contractor must verify all dimensions on site before commencing work or preparing shop drawings. Do not scale drawings. Resolve discrepancies with Black Beetle before proceeding. Copyright of this drawing and the design executed reamain vested in Black Beetle

REFER TO BBE-LSA-DRW-GX0-100 FOR LEGEND AND GENERAL NOTES

Rev	Description	Date
05	SSI 2	09.09.19
04	Design Development	19.09.19
03	Design Development	30.07.19
02	Design Development	21.07.19
01	Preliminary Design Development	02.07.19

MANAGING CONTRACTOR
MULTIPLEX

CONSULTANTS
PROJECT MANAGEMENT
CBRE

ARCHITECTURE
BVN

STRUCTURES & CIVIL
Taylor Thomson Whitting
612 9439 7288 | 48 Chandos Street St Leonards NSW 2065

HYDRAULIC & FIRE

MECHANICAL

ELECTRICAL

CLIENT
NSW GOVERNMENT Health Infrastructure

PROJECT
NEW MAITLAND HOSPITAL
Metford Road, Maitland

DRAWING TITLE
General Arrangement Plan
Paediatric Courtyard
Level 05
Quadrant 23

STATUS				JOB NO.
Design Development				1229
SCALE AT A0	DRAWN	CO-ORDINATED	CHECKED	APPROVED
1:50	IK	GB/IK	GB	GB/IK
DWG NO.			ISSUE	
BBE-LSA-DRW-523-1523			05	

Original Sheet Size A0 - 1188 x 841mm



PUBLIC LIFT


FOR INFORMATION

black beetle
Landscape Architecture and Design

Black Beetle pty ltd
Level 01 | 1073 Pittwater Road, Collaroy NSW 2097
Tel: 0422 104 416
email: blackbeetle@blackbeetle.com.au

NORTH

KEY PLAN

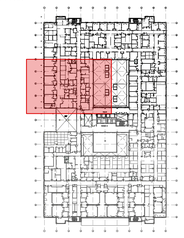

1:100 @ A0

0 1 2 4 6 8m

NOTES

Contractor must verify all dimensions on site before commencing work or preparing shop drawings. Do not scale drawings. Resolve discrepancies with Black Beetle before proceeding. Copyright of this drawing and the design executed rearnain vested in Black Beetle

Rev	Description	Date
02	SSI 2	16.09.19
01	SSI 2	09.09.19

MANAGING CONTRACTOR
MULTIPLEX

CONSULTANTS
PROJECT MANAGEMENT
CBRE
CBRE

ARCHITECTURE
BVN
BVN

STRUCTURES & CIVIL
TTW Taylor Thomson Whitting
612 9439 7288 | 46 Chandos Street St Leonards NSW 2065

HYDRAULIC & FIRE

MECHANICAL

ELECTRICAL

CLIENT
NSW GOVERNMENT Health Infrastructure

PROJECT
NEW MAITLAND HOSPITAL
Metford Road, Maitland

DRAWING TITLE
General Arrangement Plan
Level 01
Quadrant 23

STATUS			JOB NO.	
Design Development			1229	
SCALE AT A0	DRAWN	CO-ORDINATED	CHECKED	APPROVED
1:50	IK	GB/IK	GB	GB/IK
DWG NO.			ISSUE	
BBE-LSA-DRW-123-1123			02	

Original Sheet Size A0 - 1188 x 841mm



FOR INFORMATION

black beetle
Landscape Architecture and Design

Black Beetle pty ltd
Level 01 | 1073 Pittwater Road, Collaroy NSW 2097
Tel: 0422 104 416
email: blackbeetle@blackbeetle.com.au

NORTH

KEY PLAN



1:100 @ A0

0 1 2 4 6 8m

NOTES

Contractor must verify all dimensions on site before commencing work or preparing shop drawings. Do not scale drawings. Resolve discrepancies with Black Beetle before proceeding. Copyright of this drawing and the design executed reamain vested in Black Beetle

Rev	Description	Date
01	SSI 2	09.09.19

MANAGING CONTRACTOR
MULTIPLEX

CONSULTANTS
PROJECT MANAGEMENT
CBRE
CBRE

ARCHITECTURE
BVN
BVN

STRUCTURES & CIVIL
TTW Taylor Thomson Whitting
612 9439 7288 | 46 Chandos Street St Leonards NSW 2065

HYDRAULIC & FIRE

MECHANICAL

ELECTRICAL

CLIENT
NSW GOVERNMENT Health Infrastructure

PROJECT
NEW MAITLAND HOSPITAL
Metford Road, Maitland

DRAWING TITLE
General Arrangement Plan
Level 01
Quadrant 24

STATUS			JOB NO.	
Design Development			1229	
SCALE AT A0	DRAWN	CO-ORDINATED	CHECKED	APPROVED
1:50	IK	GB/IK	GB	GB/IK
DWG NO.			ISSUE	
BBE-LSA-DRW-124-1124			01	

Original Sheet Size A0 - 1188 x 841mm




black beetle
Landscape Architecture and Design

Black Beetle pty ltd
Level 01 | 1073 Pittwater Road, Collaroy NSW 2097
Tel: 0422 104 416
email: blackbeetle@blackbeetle.com.au

NORTH

KEY PLAN

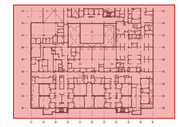

1:100 @ A0

0 1 2 4 6 8m

NOTES

Contractor must verify all dimensions on site before commencing work or preparing shop drawings. Do not scale drawings. Resolve discrepancies with Black Beetle before proceeding. Copyright of this drawing and the design executed rearnain vested in Black Beetle

Rev	Description	Date
01	SSI Submission	19.06.19

MANAGING CONTRACTOR
MULTIPLEX

CONSULTANTS
PROJECT MANAGEMENT
CBRE

ARCHITECTURE
BVN

STRUCTURES & CIVIL
TTW Taylor Thomson Whitting
612 9439 7288 | 46 Chandos Street St Leonards NSW 2065

HYDRAULIC & FIRE

MECHANICAL

ELECTRICAL

CLIENT
NSW GOVERNMENT Health Infrastructure

PROJECT
NEW MAITLAND HOSPITAL
Metford Road, Maitland

DRAWING TITLE
General Arrangement Plan
Level 01
Quadrant 40

STATUS			JOB NO.	
Design Development			1229	
SCALE AT A0	DRAWN	CO-ORDINATED	CHECKED	APPROVED
1:100	IK	GB/IK	GB	GB/IK
DWG NO.			ISSUE	
BBE-LSA-DRW-140-1140			01	

Original Sheet Size A0 - 1188 x 841mm