HATCHED ZONE ALEXANDRIA PARK - NOT PART OF PROJECT WORKS

EXISTING BASKETBALL COURT

INDUSTRIAL WAREHOUSE

3.0 m

90.0 m SPORTS FIELD EXTENT

3.0 m

ACCESSIBLE RAMP

PEDESTRIAN GATE

NEW PAVING TO PARK ROAD SHARED PEDESTRIAN ZONE

5.0 m

2.0 m

1.0 m

3.0 m

MAX RL 14050

MAX RL 13850

SITE BOUNDARY

PEDESTRIAN GATE

ACCESSIBLE RAMP

AMBULANCE + SERVICE VEHICLE ENTRY

SITE BOUNDARY

SITE BOUNDARY

96010

MAX RL 14250

MULTI PURPOSE SPORTS FIELD

64.0 m

MAX RL 14050

SYDNEY WATER EASEMENT ZONE

SITE BOUNDARY

MAX RL 14050

MAX RL 13850

6.0 m

8.6 m

2.0 m

6.6 m

2.0 m

14.1 m

2.0 m

2.0 m

14.1 m

2.0 m

2.0 m

26.1 m

2.0 m

OUTDOOR SPORTS COURTS

AMENITIES

1

2

3

4

SITE BOUNDARY

BELMONT STREET

RESIDENTIAL APARTMENTS

SITE BOUNDARY

SITE BOUNDARY

RESIDENTIAL APARTMENTS

KEY

A

B1

B2

C

CLIENT
DEPARTMENT OF EDUCATION
T + 61 2 9561 1927
F + 61 2 9561 8077

BUILDER
RICHARD CROOKES CONSTRUCTIONS
T + 61 2 9902 4700
F + 61 2 9439 1114

PROJECT MANAGER
SAVILLS AUSTRALIA
T + 61 2 8913 4812

NSW Nominated Architects. Robert Denton Reg. No. 5782, Alex Kibble Reg. No. 6015

The copyright of this design is vested with the Minister for the Department of Education of the State of NSW. Do not scale drawings. Verify all dimensions on site. Notify the architect of all discrepancies.

Rev	Date	Description	Checked	Auth.
A	04.09.19	Issued for Information	AH	AK
B	11.10.19	Issued for Information	AH	AK
C	16.10.19	Issued for Coordination	AH	AK
D	07.11.19	Issued for COS Review	AH	AK
E	13.12.19	Issued for Coordination	AH	AK
F	17.12.19	Issued for COS Review	AH	AK
G	26.02.20	Issued to City of Sydney Council	AH	AK
H	06.03.20	Issued to City of Sydney Council	AH	AK
I	18.06.20	Issued for SSDA Modification	AH	AK
J	09.11.20	Issued DPIE Landscape	AH	AK

NOT FOR CONSTRUCTION

Tanner Kibble Denton Architects Pty Ltd
PO Box 660 Darlinghurst NSW 1300 Australia
Level 1, 19 Foster Street, Surry Hills NSW 2010 Australia
T +61 2 9281 4399
F +61 2 9281 4337
www.tkda.com.au

TKDArchitects
Tanner Kibble Denton

Project
Alexandria Park Community School

Drawing Title
SPORTS FIELD OVERALL PRECINCT PLAN

Proj. Dir	Proj. Arch	Drawn	
AK	AH	AC/HC	
Job No.	Sheet	Scale	Date
161044	A0	1 : 250	09.11.20

Drawing No. AR-CD-1001 Revision J

(E) TREES LOCATED IN (N) CONCRETE UNIT PAVERS TO REMAIN AND PROTECTED WITH TREE GUARD. NOMINATED TREES INDICATED IN GREEN

(N) CONCRETE UNIT PAVERS ON SUBBASE TO ABUT (E) PATH

PORTION OF (E) PARK ROAD KERB TO BE REMOVED, HATCHED IN RED

(E) PIER TO BE RETAINED

1500MM WIDE CHAINLINK PEDESTRIAN GATE

(N) STAIRS TO LANDSCAPE ARCHITECT'S DETAILS

7M HIGH X 25M WIDE END FIELD (BEHIND GOALS) BARRIER NETS

(N) RAMP TO LANDSCAPE ARCHITECT'S DETAILS

(N) PALISADE FENCE AND GATES

(E) PALISADE FENCE

(E) GATE

(E) ELECTRICAL SUBSTATION

ALEXANDRIA PARK

EXISTING BASKETBALL COURT

96000

℄ EQ ℄ EQ ℄

(N) CONCRETE UNIT PAVERS

PARK ROAD
(N) CONCRETE UNIT PAVERS

MAX RL 14050

FIFA RUN OFF ZONE (RED DOTTED LINE)

MAX RL 13850

5.0 m

2.0 m

3.0 m

1.0 m

SITE BOUNDARY

BUCKLAND STREET

MULTI PURPOSE SPORTS FIELD

MAX RL 14250

1:309 FALL

64.0 m

MAX RL 14050

SYDNEY WATER EASEMENT ZONE

10185 PLANTERS | 10160 | 7855 PLANTERS | 40000 SPECTATOR SEATS AND STAIRS | 11370 PLANTERS

(N) STAIRS TO LANDSCAPE ARCHITECT'S DETAILS

MAX RL 14050

2000 | 36000 | 2000

MAX RL 13850

6.0 m

6.0 m

COMMUNITY AMENITIES

CITY OF SYDNEY STORE

(N) INSITU CONCRETE SEATS

OUTDOOR SPORTS COURTS

WT7

EXTENT OF MODIFICATION 4.55 WORKS SHOWN HATCHED IN YELLOW

EXTENT OF PARK ROAD PUBLIC DOMAIN WORKS SHOWN OUTLINED IN ORANGE

ALEXANDRIA PARK COMMUNITY SCHOOL EXTENT OF CORE PROJECT SCOPE SHOWN OUTLINED IN BLUE

1050MM HIGH CHAIN LINK FENCE

(E) KERB AROUND PARK ROAD TO BE RETAINED

(N) CONCRETE UNIT PAVERS TO ABUT (E) PATH

(N) LANDSCAPED AREA BETWEEN (N) CONCRETE UNIT PAVERS AND (N) KERB

LANDSCAPING TO CITY OF SYDNEY'S SPECIFICATIONS. WATER STORAGE BELOW

RETAINING WALL STRUCTURE

STORMWATER GRATES (SW) TO CIVIL ENGINEER'S DETAILS

(N) STAIRS TO LANDSCAPE ARCHITECT'S DETAILS

1500MM WIDE CHAINLINK PEDESTRIAN GATE

(N) VEHICLE ACCESS RAMP TO LANDSCAPE ARCHITECT'S DETAILS

(N) KERB

(N) KERB CROSSOVER FOR VEHICLE ACCESS

2 X CHAINLINK GATES FOR VEHICLE ACCESS - 3600MM WIDE

SITE BOUNDARY

CURRENT ALIGNMENT OF PARK ROAD SHOWN DASHED

LED SPORTSFIELD LIGHTING TO CITY OF SYDNEY'S SPECIFICATIONS
2 ON EACH SIDE OF THE SPORTSFIELD

7M HIGH X 25M WIDE END FIELD (BEHIND GOALS) BARRIER NETS

KEY

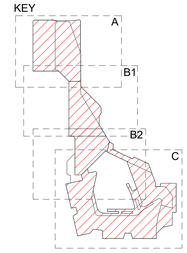

SHARED USE FIFA QUALITY LEVEL SPORTS FIELD

- 90M x 64M (PLAYING FIELD)
- SYNTHETIC TURF
- 6M RUN OFF ON ONE SIDE
- 3M RUN OFF ON THREE SIDES
- EDPM COATED RUBBER CRUMB FILL IN PILE
- LOCKABLE TAP POINTS

BUBBLERS (WT7)

Manufacturer:	Britex
Style:	Lockable Wallsend trough
Description:	Wallsend trough complete with radius corners & 300mm blade upstand to rear. Left Hand 50mm waste and wall mounting bracket
Finish:	Stainless Steel
Dimensions:	2400w x 390w x 150d.
Model:	TWAL
Tapware:	5 x Drinking Bubblers
Tapware Manufacturer:	Enware
Tapware Finish:	Satin Stainless Steel
Tapware Model:	BUB224L

SPORTS FIELD PLAN 1:200

CLIENT
DEPARTMENT OF EDUCATION
T + 61 2 9561 1827
F + 61 2 9561 8077

BUILDER
RICHARD CROOKES CONSTRUCTIONS
T + 61 2 9902 4700
F + 61 2 9439 1114

PROJECT MANAGER
SAVILLS AUSTRALIA
T + 61 2 8913 4812

NSW Nominated Architects: Robert Denton Reg. No. 5782, Alex Kibble Reg. No. 6015

The copyright of this design is vested with the Minister for the Department of Education of the State of NSW. Do not scale drawings. Verify all dimensions on site. Notify the architect of all discrepancies.

Rev	Date	Description	Checked	Auth.
A	04.09.19	Issued for Information	AH	AK
B	11.10.19	Issued for Information	AH	AK
C	15.10.19	Issued for Coordination	AH	AK
D	16.10.19	Issued for Coordination	AH	AK
E	07.11.19	Issued for COS Review	AH	AK
F	13.12.19	Issued for Coordination	AH	AK
G	17.12.19	Issued for COS Review	AH	AK
H	26.02.20	Issued to City of Sydney Council	AH	AK
I	06.03.20	Issued to City of Sydney Council	AH	AK
J	18.06.20	Issued for SSDA Modification	AH	AK
K	09.11.20	Issued DPIE Landscape	AH	AK

NOT FOR CONSTRUCTION

Tanner Kibble Denton Architects Pty Ltd
PO Box 660 Darlinghurst NSW 1300 Australia
Level 1, 19 Foster Street, Surry Hills NSW 2010 Australia
T +61 2 9281 4399
F +61 2 9281 4337
www.tkda.com.au

TKDArchitects
Tanner Kibble Denton

Project
Alexandria Park Community School

Drawing Title
SPORTS FIELD PLAN

Proj. Dir	Proj. Arch	Drawn	
AK	AH	AC/HC	
Job No.	Sheet	Scale	Date
161044	A0	1 : 200	09.11.20

Drawing No. AR-CD-1002 Revision K

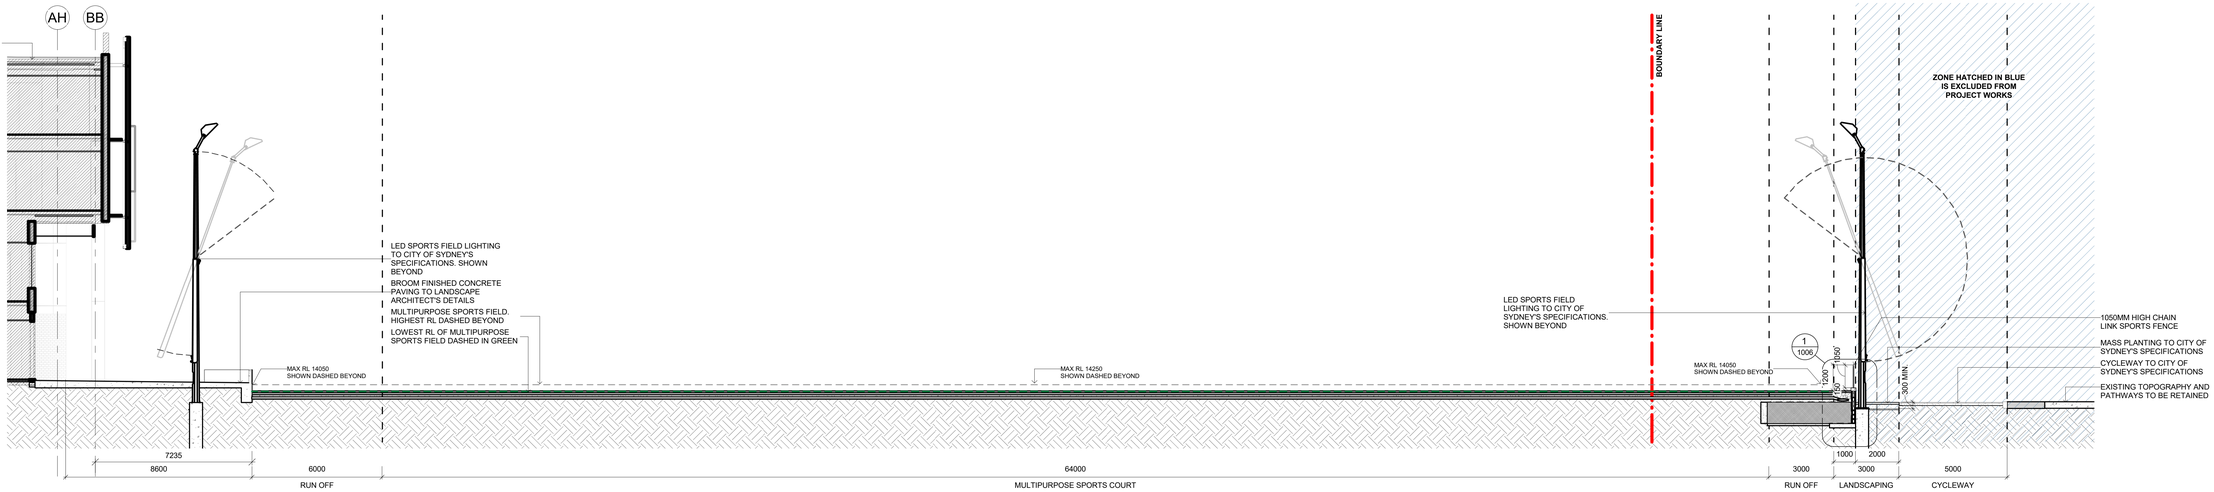

1 / 0422 SECTION 1 - SPORTS FIELD

1 : 100

2 / 1002 SECTION 2 - SPORTS FIELD

1 : 100

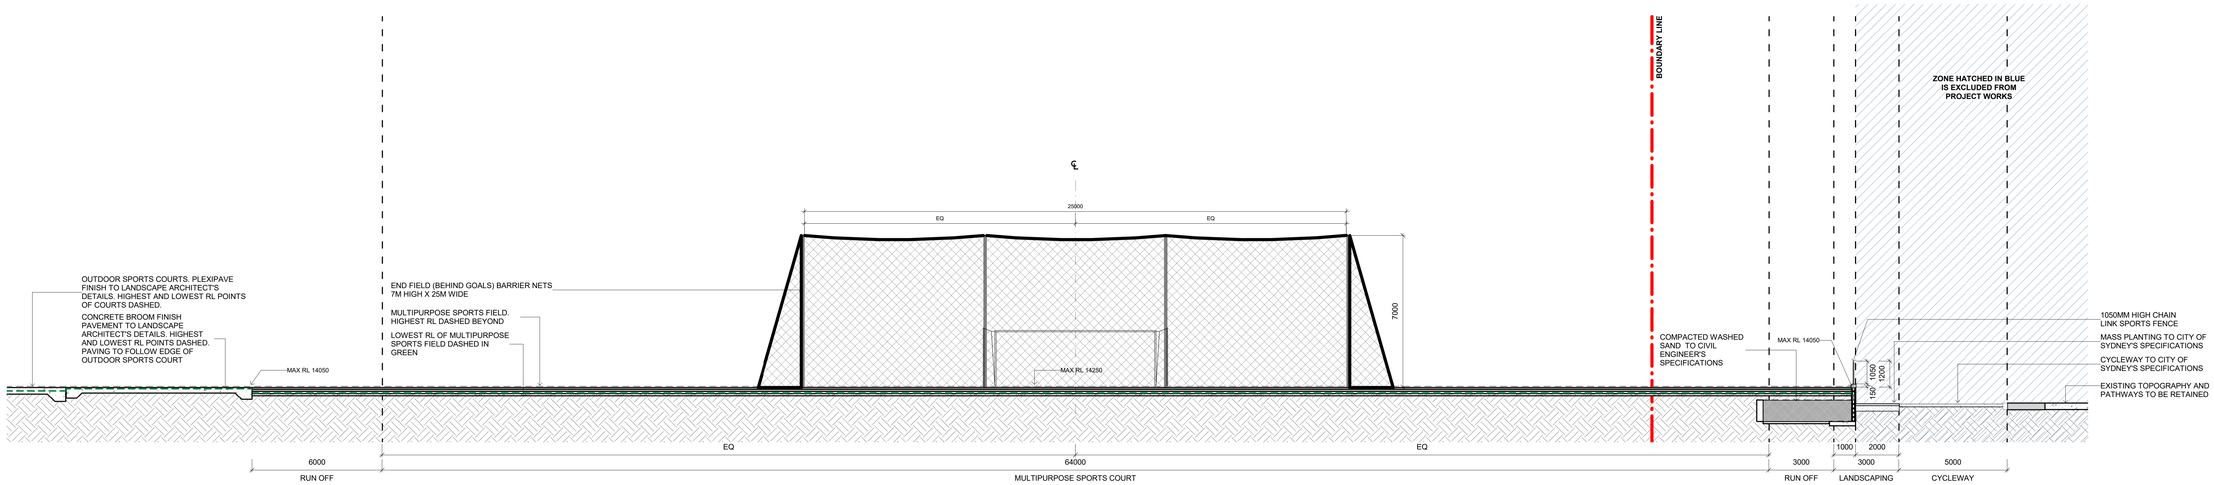

3 / 1002 SECTION 3 - SPORTS FIELD

1 : 100

CLIENT
DEPARTMENT OF EDUCATION
T + 61 2 9561 1927
F + 61 2 9561 8077
NSW Education

BUILDER
RICHARD CROOKES CONSTRUCTIONS
T + 61 2 9902 4700
F + 61 2 9439 1114
RICHARD CROOKES CONSTRUCTIONS

PROJECT MANAGER
SAVILLS AUSTRALIA
T + 61 2 8913 4812

KEY

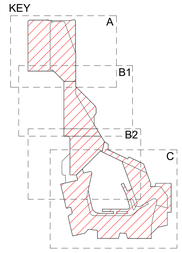

NSW Nominated Architects: Robert Denton Reg. No. 5782, Alex Kibble Reg. No. 6015

The copyright of this design is vested with the Minister for the Department of Education of the State of NSW. Do not scale drawings. Verify all dimensions on site. Notify the architect of all discrepancies.

Rev	Date	Description	Checked	Auth.
A	04.09.19	Issued for Information	AH	AK
B	11.10.19	Issued for Information	AH	AK
C	16.10.19	Issued for Coordination	AH	AK
D	07.11.19	Issued for COS Review	AH	AK
E	13.12.19	Issued for Coordination	AH	AK
F	16.12.19	Issued for Coordination	AH	AK
G	17.12.19	Issued for COS Review	AH	AK
H	26.02.20	Issued to City of Sydney Council	AH	AK
I	18.06.20	Issued for SSDA Modification	AH	AK
J	09.11.20	Issued DPIE Landscape	AH	AK

NOT FOR CONSTRUCTION

Tanner Kibble Denton Architects Pty Ltd
PO Box 660 Darlinghurst NSW 1300 Australia
Level 1, 19 Foster Street, Surry Hills NSW 2010 Australia
T +61 2 9281 4399
F +61 2 9281 4337
www.tkda.com.au
TKDArchitects Tanner Kibble Denton

Project
Alexandria Park Community School

Drawing Title
SPORTS FIELD SECTIONS

Proj. Dir	Proj. Arch	Drawn
AK	AH	AC/HC

Job No.	Sheet	Scale	Date
161044	A0	1 : 100	09.11.20

Drawing No. AR-CD-1003 Revision J

CLIENT
DEPARTMENT OF EDUCATION
T + 61 2 9561 1927
F + 61 2 9561 8077

BUILDER
RICHARD CROOKES CONSTRUCTIONS
T + 61 2 9902 4700
F + 61 2 9439 1114

PROJECT MANAGER
SAVILLS AUSTRALIA
T + 61 2 8913 4812

KEY

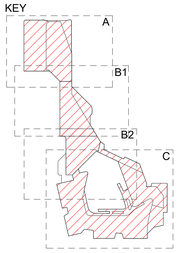

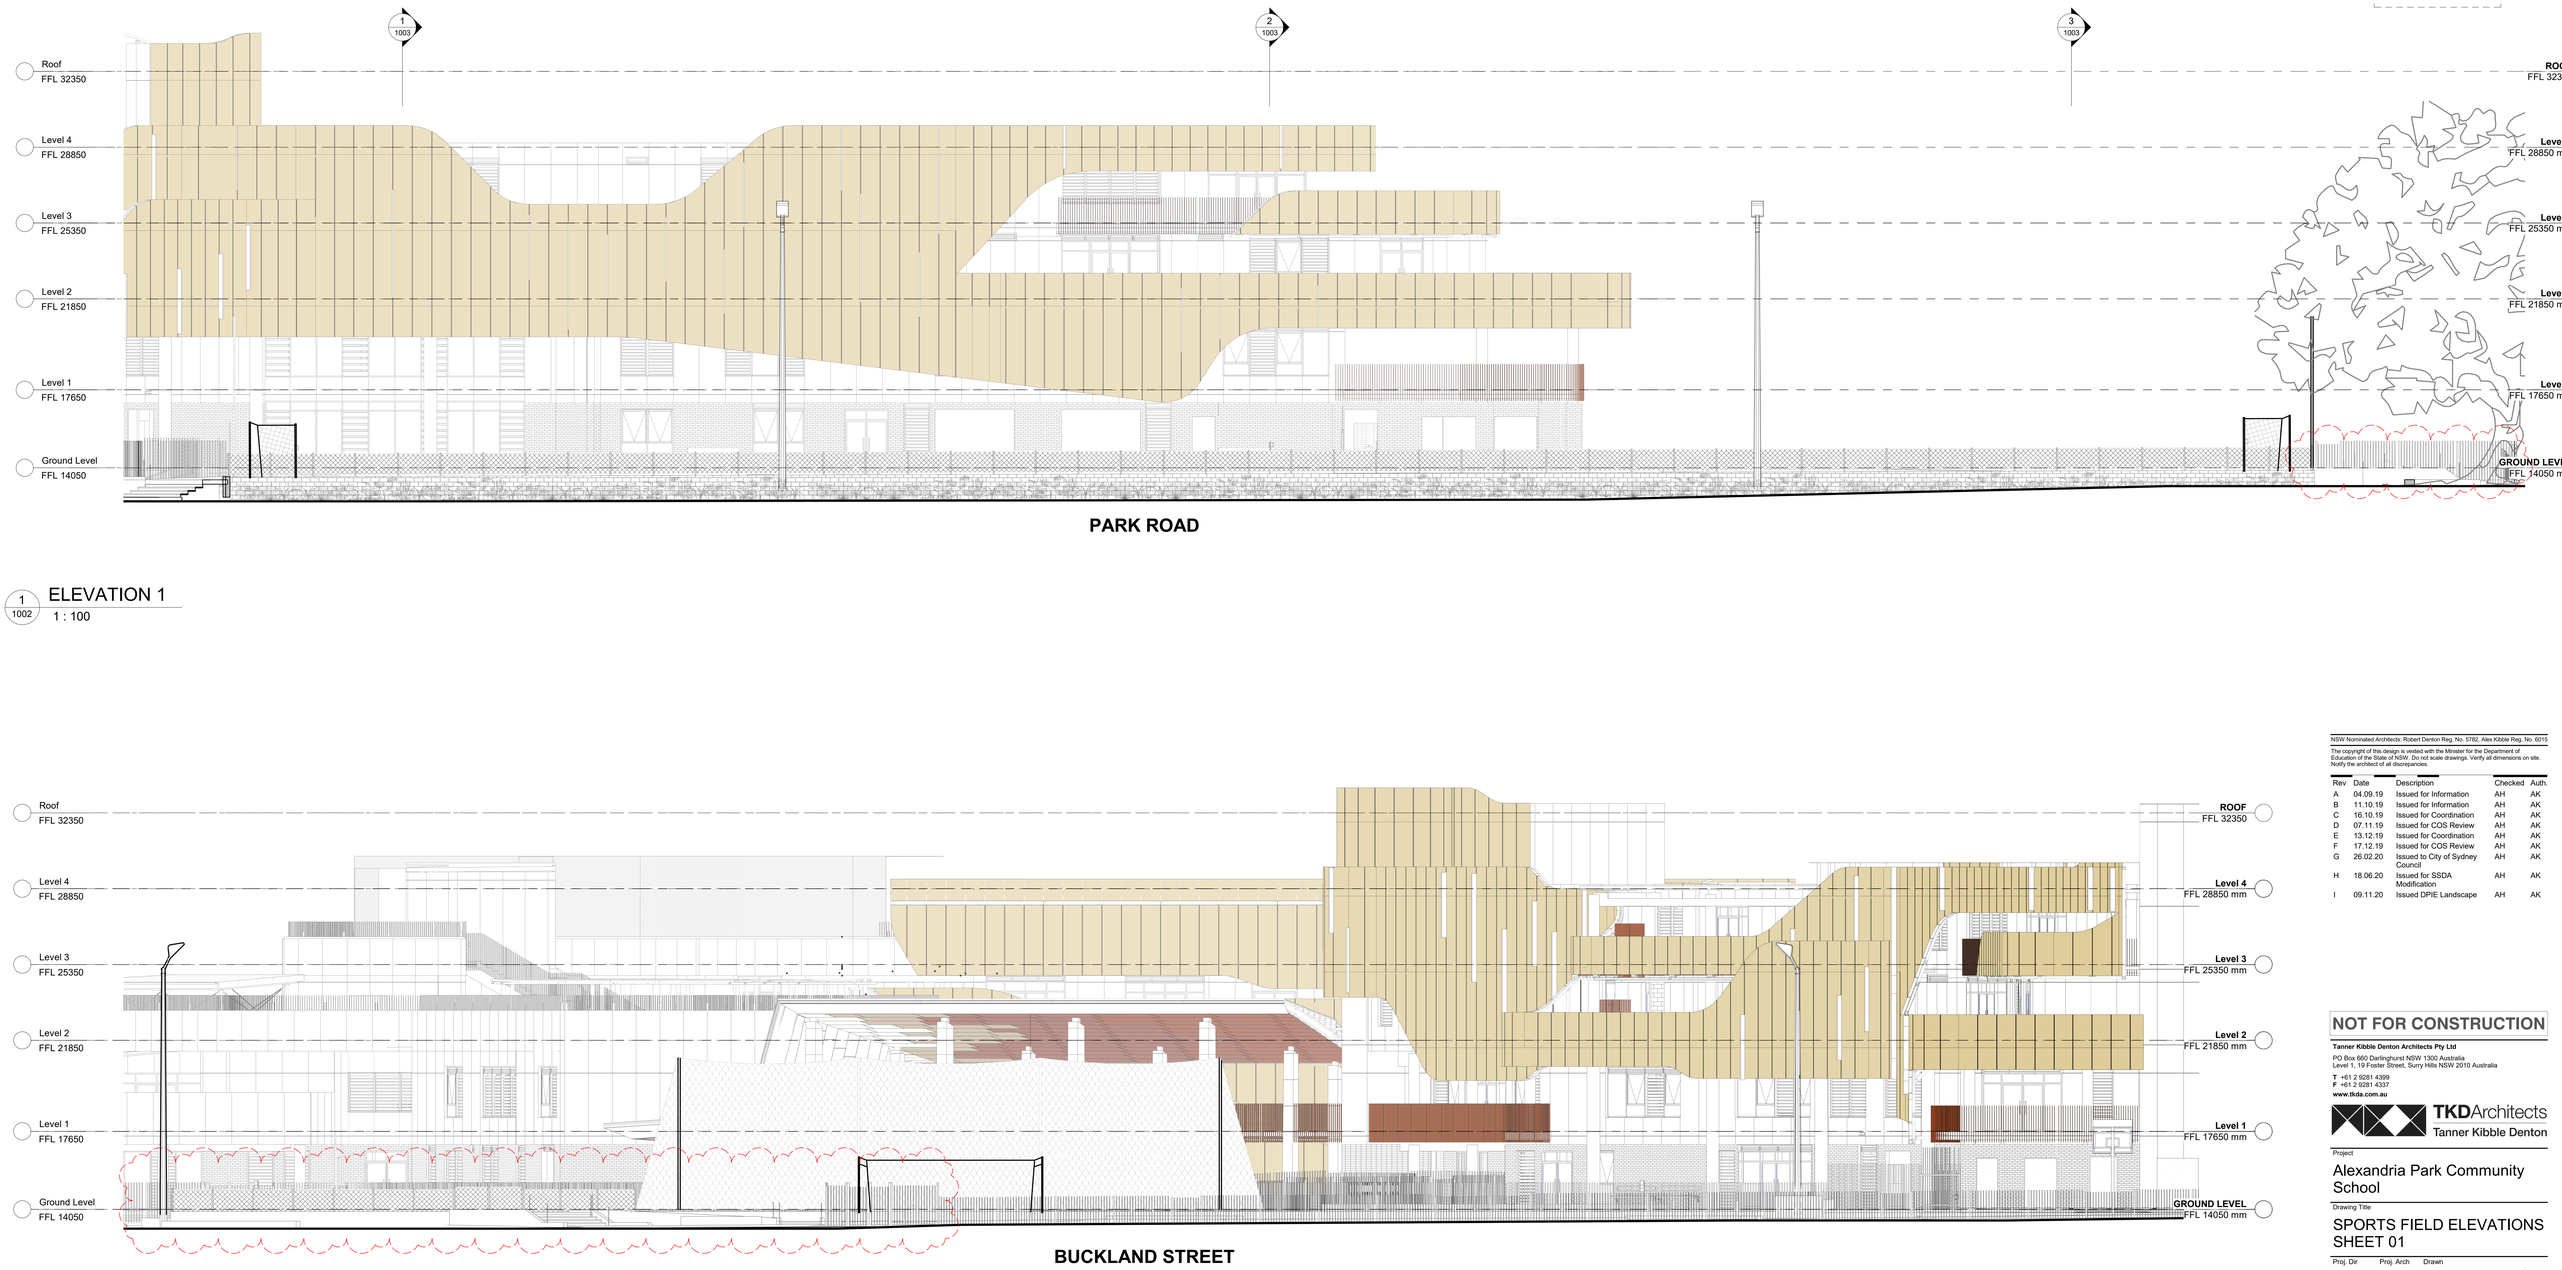

1 / 1002 ELEVATION 1
1 : 100

2 / 1002 ELEVATION 2
1 : 100

NSW Nominated Architects: Robert Denton Reg. No. 5782, Alex Kibble Reg. No. 6015

The copyright of this design is vested with the Minister for the Department of Education of the State of NSW. Do not scale drawings. Verify all dimensions on site. Notify the architect of all discrepancies.

Rev	Date	Description	Checked	Auth.
A	04.09.19	Issued for Information	AH	AK
B	11.10.19	Issued for Information	AH	AK
C	16.10.19	Issued for Coordination	AH	AK
D	07.11.19	Issued for COS Review	AH	AK
E	13.12.19	Issued for Coordination	AH	AK
F	17.12.19	Issued for COS Review	AH	AK
G	26.02.20	Issued to City of Sydney Council	AH	AK
H	18.06.20	Issued for SSDA Modification	AH	AK
I	09.11.20	Issued DPIE Landscape	AH	AK

NOT FOR CONSTRUCTION

Tanner Kibble Denton Architects Pty Ltd
PO Box 660 Darlinghurst NSW 1300 Australia
Level 1, 19 Foster Street, Surry Hills NSW 2010 Australia
T +61 2 9281 4399
F +61 2 9281 4337
www.tkda.com.au

TKDArchitects
Tanner Kibble Denton

Project
Alexandria Park Community School

Drawing Title
SPORTS FIELD ELEVATIONS SHEET 01

Proj. Dir	Proj. Arch	Drawn	
AK	AH	AC/HC	
Job No.	**Sheet**	**Scale**	**Date**
161044	A0	1 : 100	09.11.20

Drawing No. AR-CD-1004
Revision I

CLIENT
DEPARTMENT OF EDUCATION
T + 61 2 9561 1927
F + 61 2 9561 8077

BUILDER
RICHARD CROOKES CONSTRUCTIONS
T + 61 2 9902 4700
F + 61 2 9439 1114

PROJECT MANAGER
SAVILLS AUSTRALIA
T + 61 2 8913 4812

KEY

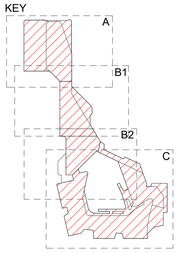

1
1002
ELEVATION 3
1 : 100

NSW Nominated Architects: Robert Denton Reg. No. 5782, Alex Kibble Reg. No. 6015

The copyright of this design is vested with the Minister for the Department of Education of the State of NSW. Do not scale drawings. Verify all dimensions on site. Notify the architect of all discrepancies.

Rev	Date	Description	Checked	Auth.
A	11.10.19	Issued for Information	AH	AK
B	16.10.19	Issued for Coordination	AH	AK
C	07.11.19	Issued for COS Review	AH	AK
D	13.12.19	Issued for Coordination	AH	AK
E	17.12.19	Issued for COS Review	AH	AK
F	26.02.20	Issued to City of Sydney Council	AH	AK
G	18.06.20	Issued for SSDA Modification	AH	AK
H	09.11.20	Issued DPIE Landscape	AH	AK

NOT FOR CONSTRUCTION

Tanner Kibble Denton Architects Pty Ltd
PO Box 660 Darlinghurst NSW 1300 Australia
Level 1, 19 Foster Street, Surry Hills NSW 2010 Australia
T +61 2 9281 4399
F +61 2 9281 4337
www.tkda.com.au

Project
Alexandria Park Community School

Drawing Title
SPORTS FIELD ELEVATIONS SHEET 02

Proj. Dir	Proj. Arch	Drawn	
AK	AH	HC	
Job No.	**Sheet**	**Scale**	**Date**
161044	A0	1 : 100	09.11.20

Drawing No. AR-CD-1005 Revision H

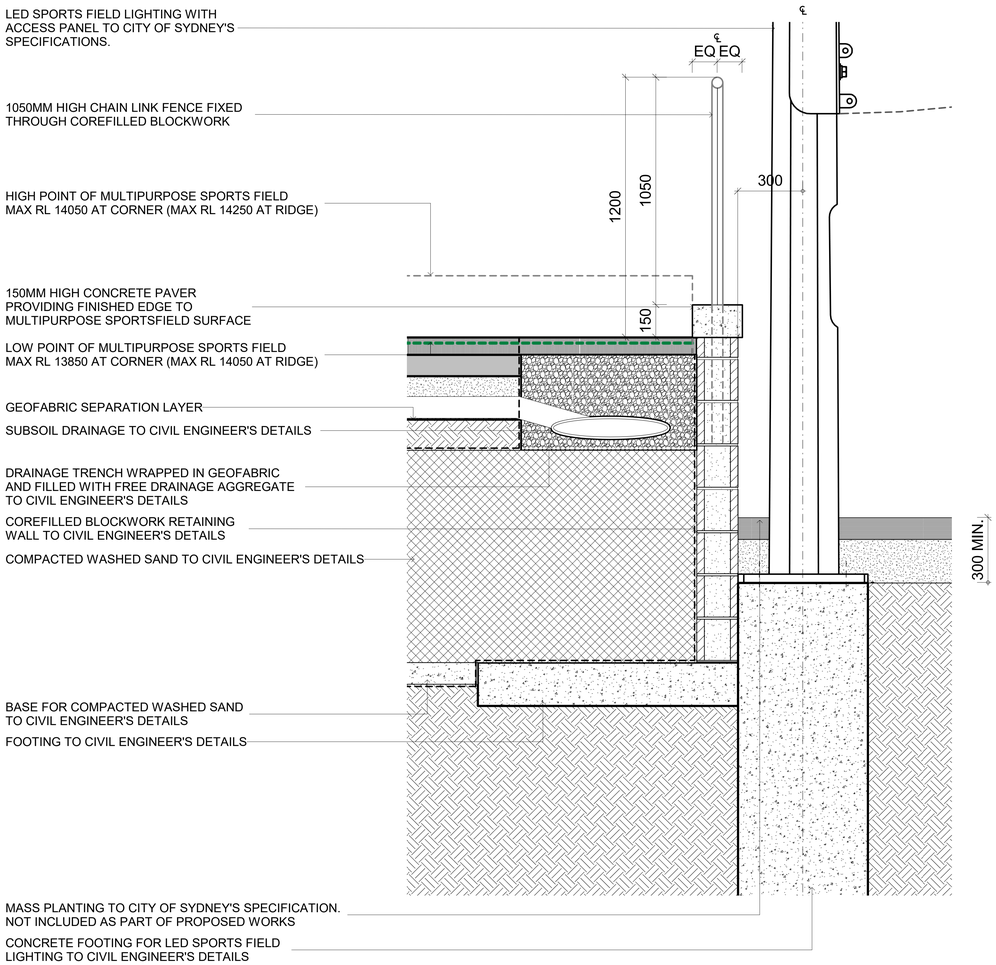

1 / 1003 DETAILED SECTION 1

1 : 10

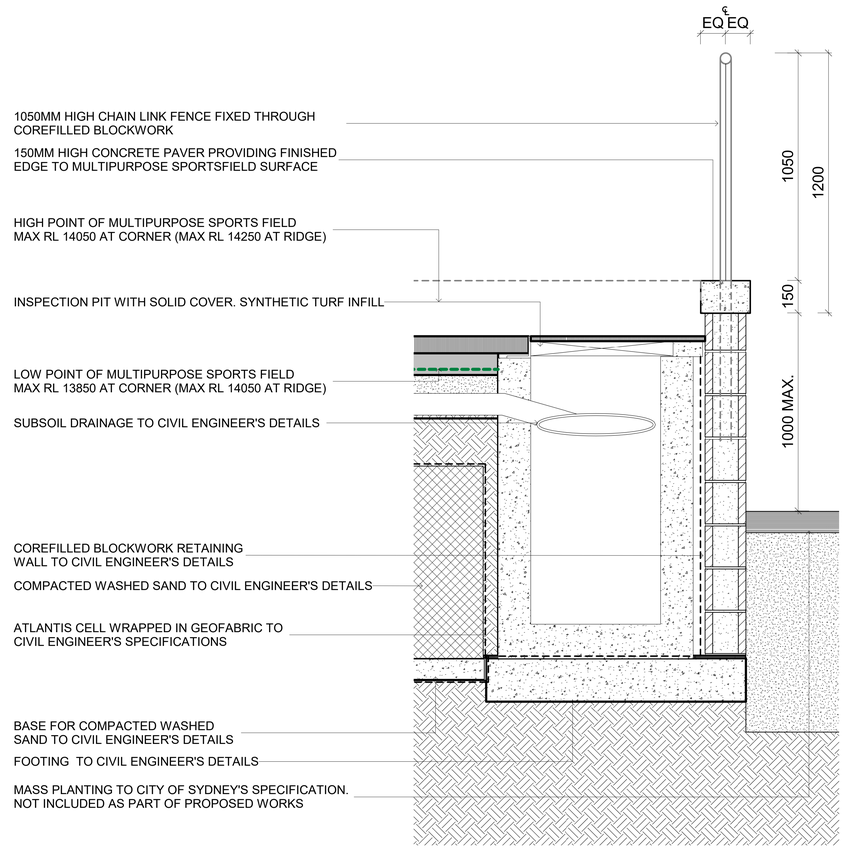

2 / 1003 DETAILED SECTION 2

1 : 10

CLIENT
DEPARTMENT OF EDUCATION
T + 61 2 9561 1927
F + 61 2 9561 8077

BUILDER
RICHARD CROOKES CONSTRUCTIONS
T + 61 2 9902 4700
F + 61 2 9439 1114

PROJECT MANAGER
SAVILLS AUSTRALIA
T + 61 2 8913 4812

KEY

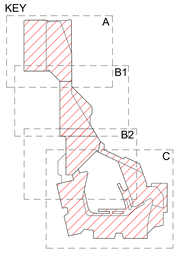

NSW Nominated Architects. Robert Denton Reg. No. 5782, Alex Kibble Reg. No. 6015

The copyright of this design is vested with the Minister for the Department of Education of the State of NSW. Do not scale drawings. Verify all dimensions on site. Notify the architect of all discrepancies.

Rev	Date	Description	Checked	Auth.
A	04.09.19	Issued for Information	AH	AK
B	11.10.19	Issued for Information	AH	AK
C	16.10.19	Issued for Coordination	AH	AK
D	07.11.19	Issued for COS Review	AH	AK
E	16.12.19	Issued for Coordination	AH	AK
F	17.12.19	Issued for COS Review	AH	AK
G	26.02.20	Issued to City of Sydney Council	AH	AK
H	18.06.20	Issued for SSDA Modification	AH	AK
I	09.11.20	Issued DPIE Landscape	AH	AK

NOT FOR CONSTRUCTION

Tanner Kibble Denton Architects Pty Ltd
PO Box 660 Darlinghurst NSW 1300 Australia
Level 1, 19 Foster Street, Surry Hills NSW 2010 Australia
T +61 2 9281 4399
F +61 2 9281 4337
www.tkda.com.au

Project
Alexandria Park Community School

Drawing Title
SPORTS FIELD DETAILED SECTIONS

Proj. Dir	Proj. Arch	Drawn	
AK	AH	AC/HC	
Job No.	**Sheet**	**Scale**	**Date**
161044	A0	1 : 10	09.11.20

Drawing No. AR-CD-1006 Revision I

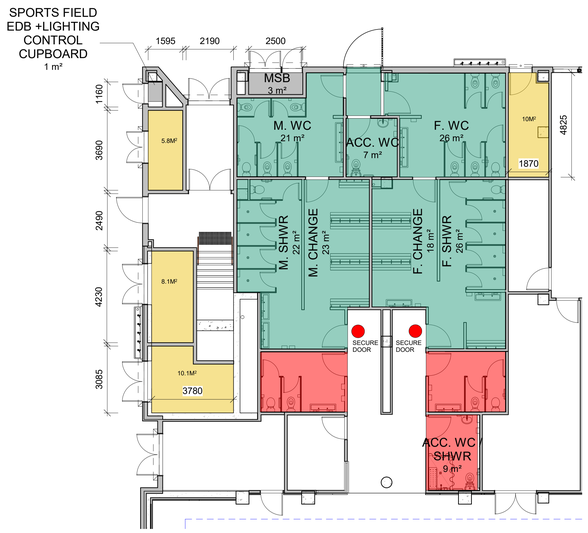

1 1002 JOINT USE FACILITY - MODE 1

1 : 100

JOINT USE FACILITY - MODE 1
CHANGE ROOMS ASSOCIATED WITH OUTDOOR TOILETS

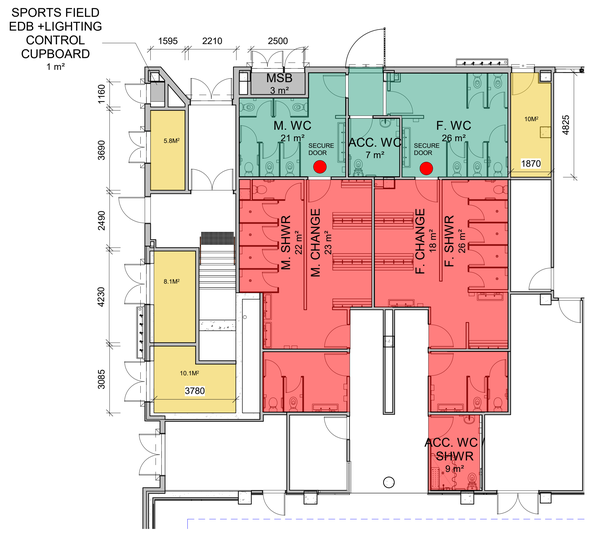

2 1002 JOINT USE FACILITY - MODE 2

1 : 100

JOINT USE FACILITY - MODE 2
CHANGE ROOMS ASSOCIATED WITH INDOOR TOILETS

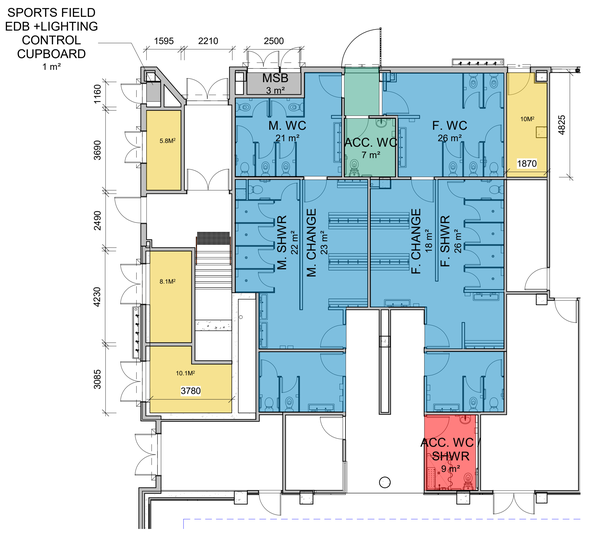

3 1002 JOINT USE FACILITY - MODE 3

1 : 100

JOINT USE FACILITY - MODE 3
CHANGE ROOMS ASSOCIATED WITH INDOOR AND OUTDOOR TOILETS

CLIENT
DEPARTMENT OF EDUCATION
T + 61 2 9561 1927
F + 61 2 9561 8077

BUILDER
RICHARD CROOKES CONSTRUCTIONS
T + 61 2 9902 4700
F + 61 2 9439 1114

PROJECT MANAGER
SAVILLS AUSTRALIA
T + 61 2 8913 4812

KEY

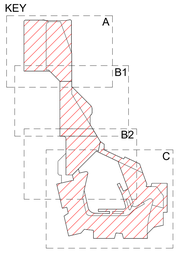

- SECURE DOOR
- INDOOR ACCESS
- OUTDOOR ACCESS
- INDOOR / OUTDOOR ACCESS
- CITY OF SYDNEY STORE ROOMS

NSW Nominated Architects: Robert Denton Reg. No. 5782, Alex Kibble Reg. No. 6015

The copyright of this design is vested with the Minister for the Department of Education of the State of NSW. Do not scale drawings. Verify all dimensions on site. Notify the architect of all discrepancies.

Rev	Date	Description	Checked	Auth.
A	16.10.19	Issued for Coordination	AH	AK
B	01.11.19	COS Review	AH	AK
C	07.11.19	Issued for COS Review	AH	AK
D	13.12.19	Issued for Coordination	AH	AK
E	17.12.19	Issued for COS Review	AH	AK
F	26.02.20	Issued to City of Sydney Council	AH	AK
G	18.06.20	Issued for SSDA Modification	AH	AK
H	09.11.20	Issued DPIE Landscape	AH	AK

NOT FOR CONSTRUCTION

Tanner Kibble Denton Architects Pty Ltd
PO Box 660 Darlinghurst NSW 1300 Australia
Level 1, 19 Foster Street, Surry Hills NSW 2010 Australia
T +61 2 9281 4399
F +61 2 9281 4337
www.tkda.com.au

Project
Alexandria Park Community School

Drawing Title
MODES OF CHANGE

Proj. Dir	Proj. Arch	Drawn	
AK	AH	HC	
Job No.	**Sheet**	**Scale**	**Date**
161044	A0	1 : 100	09.11.20

Drawing No. AR-CD-1007 Revision H

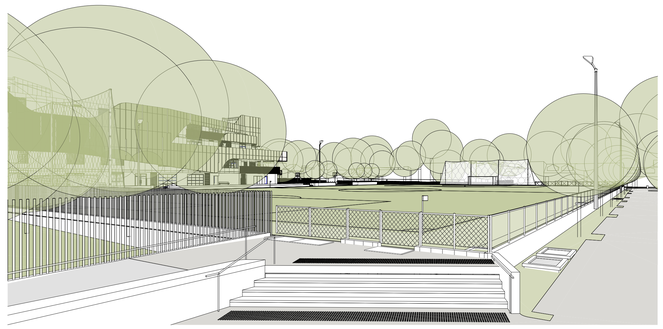

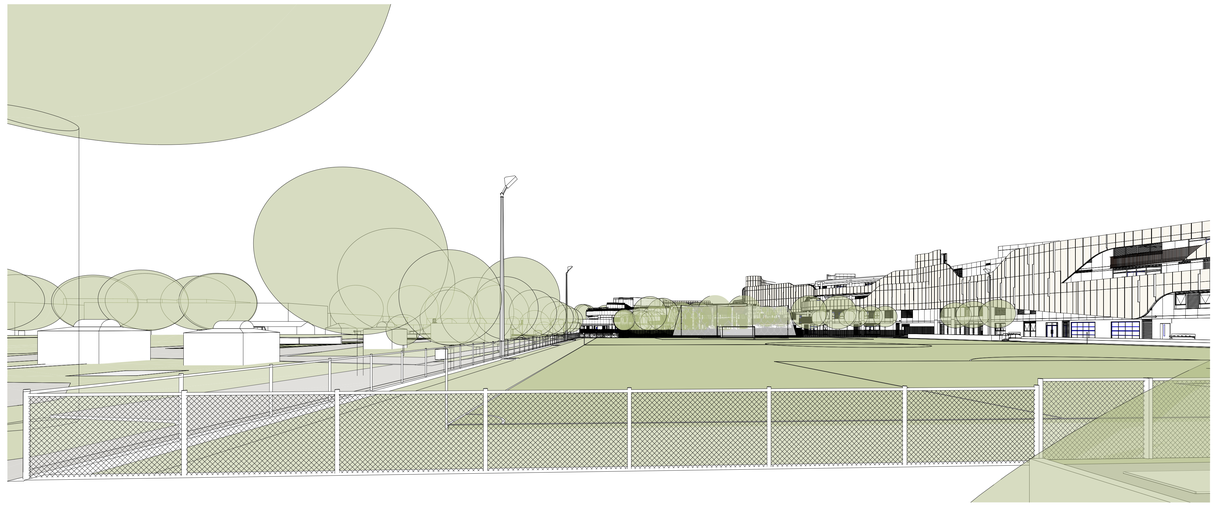

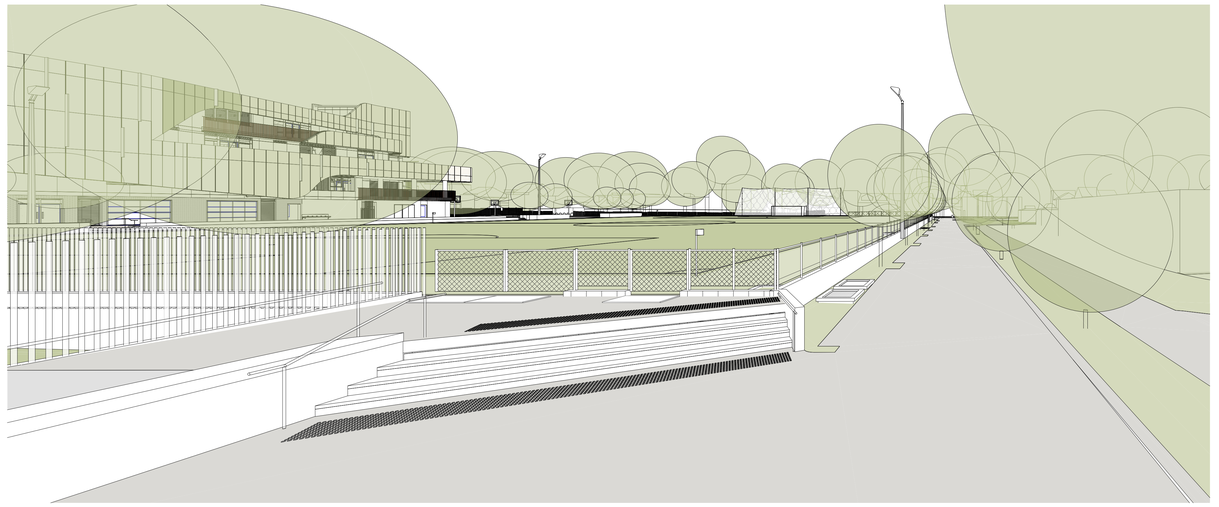

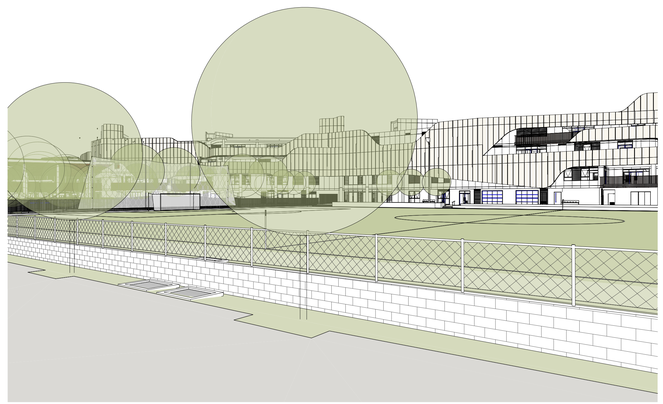

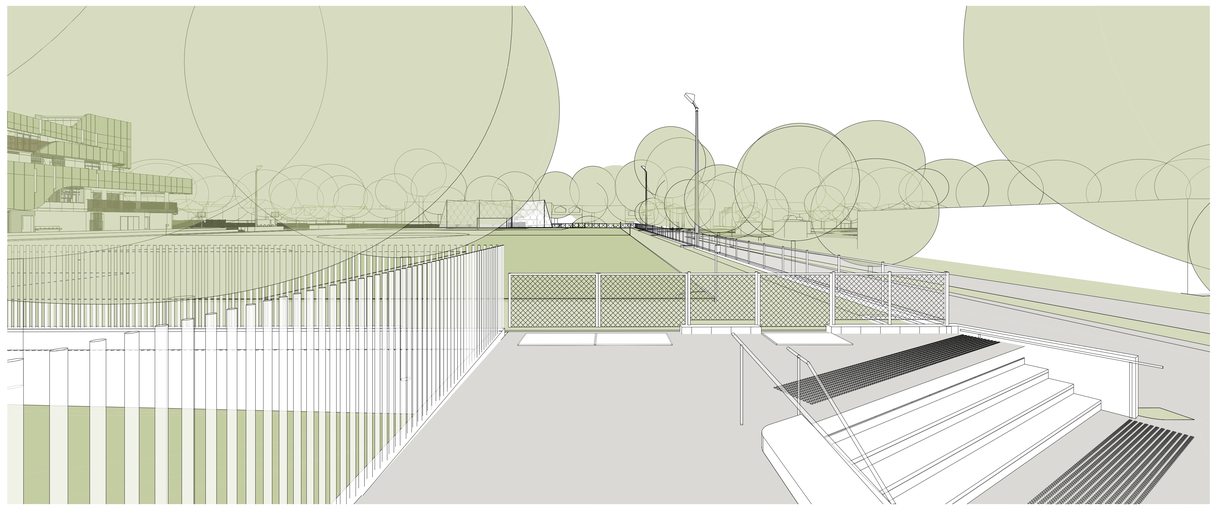

CLIENT
DEPARTMENT OF EDUCATION
T + 61 2 9561 1927
F + 61 2 9561 8077

NSW Government | Education

BUILDER
RICHARD CROOKES CONSTRUCTIONS
T + 61 2 9902 4700
F + 61 2 9439 1114

RICHARD CROOKES CONSTRUCTIONS

PROJECT MANAGER
SAVILLS AUSTRALIA
T + 61 2 8913 4812

KEY

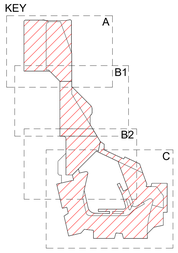

NSW Nominated Architects: Robert Denton Reg. No. 5782, Alex Kibble Reg. No. 6015

The copyright of this design is vested with the Minister for the Department of Education of the State of NSW. Do not scale drawings. Verify all dimensions on site. Notify the architect of all discrepancies.

Rev	Date	Description	Checked	Auth.
A	07.11.19	Issued for COS Review	AH	AK
B	13.12.19	Issued for Coordination	AH	AK
C	17.12.19	Issued for COS Review	AH	AK
D	18.06.20	Issued for SSDA Modification	AH	AK
E	09.11.20	Issued DPIE Landscape	AH	AK

NOT FOR CONSTRUCTION

Tanner Kibble Denton Architects Pty Ltd
PO Box 660 Darlinghurst NSW 1300 Australia
Level 1, 19 Foster Street, Surry Hills NSW 2010 Australia
T +61 2 9281 4399
F +61 2 9281 4337
www.tkda.com.au

TKDArchitects
Tanner Kibble Denton

Project
Alexandria Park Community School

Drawing Title
SPORTS FIELD PERSPECTIVES SHEET 01

Proj. Dir	Proj. Arch	Drawn	
AK	AH	HC	
Job No.	**Sheet**	**Scale**	**Date**
161044	A0		09.11.20

Drawing No. AR-CD-1008
Revision E

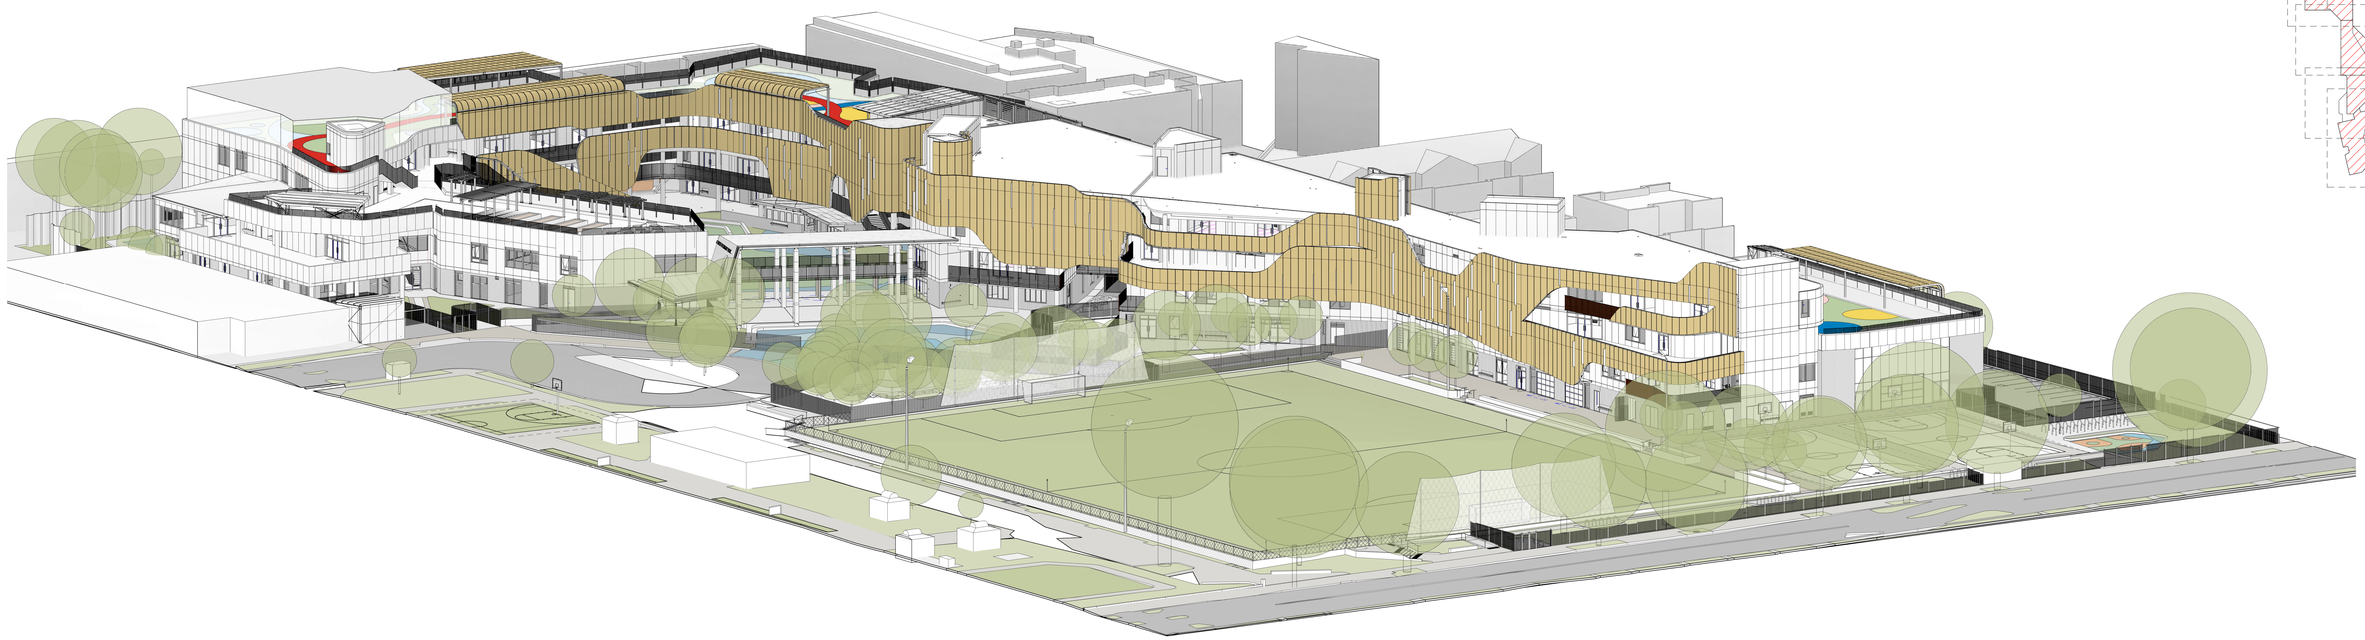

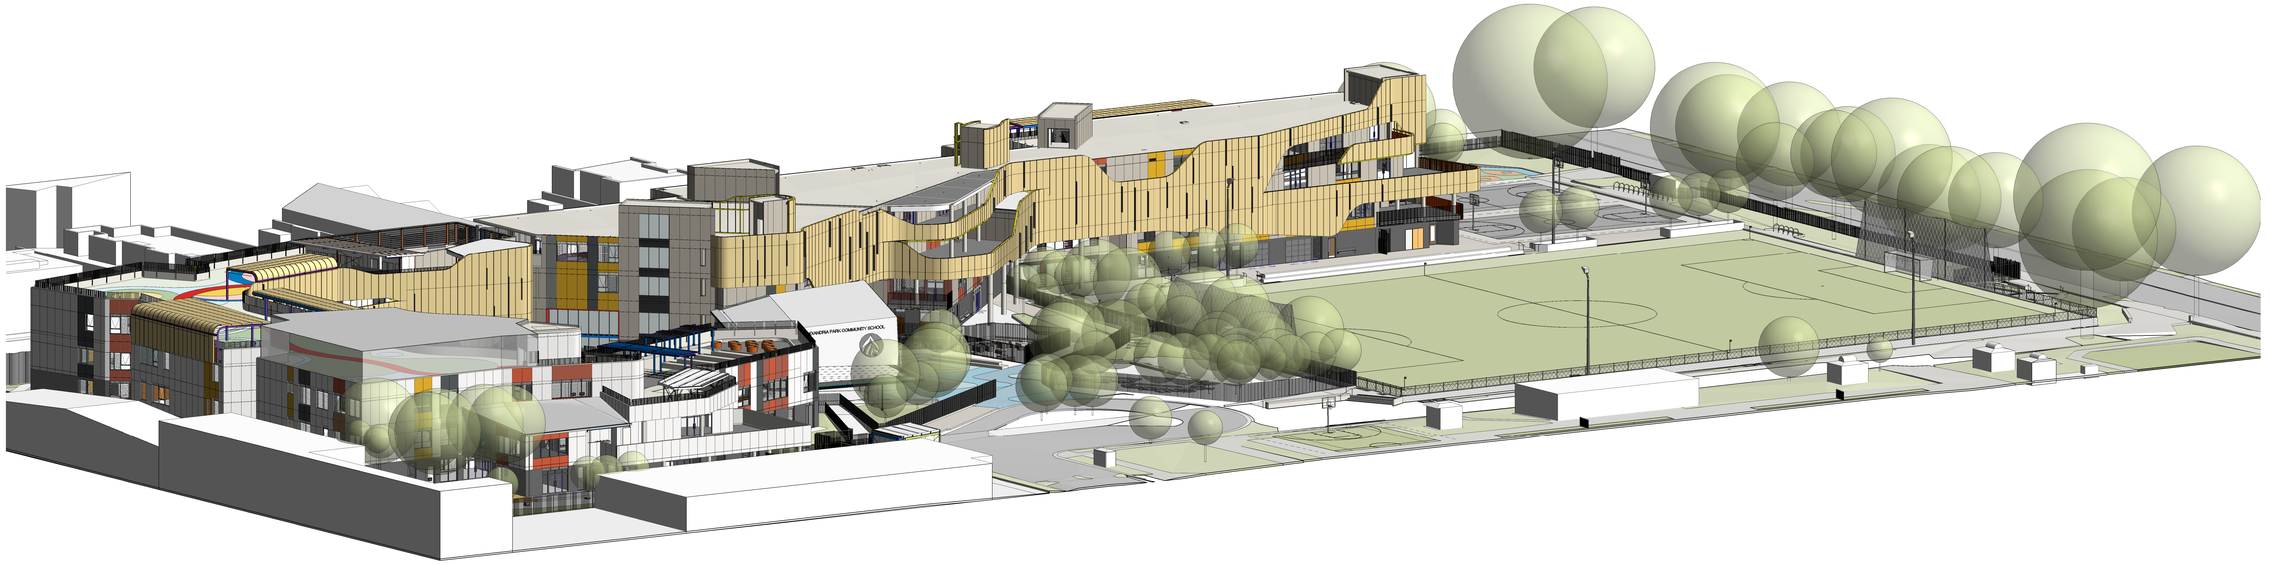

CLIENT
DEPARTMENT OF EDUCATION
T + 61 2 9561 1927
F + 61 2 9561 8077

BUILDER
RICHARD CROOKES CONSTRUCTIONS
T + 61 2 9902 4700
F + 61 2 9439 1114

PROJECT MANAGER
SAVILLS AUSTRALIA
T + 61 2 8913 4812

KEY

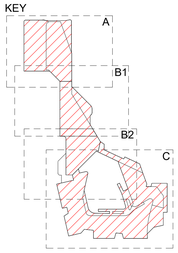

NSW Nominated Architects: Robert Denton Reg. No. 5782, Alex Kibble Reg. No. 6015

The copyright of this design is vested with the Minister for the Department of Education of the State of NSW. Do not scale drawings. Verify all dimensions on site. Notify the architect of all discrepancies.

Rev	Date	Description	Checked	Auth.
A	07.11.19	Issued for COS Review	AH	AK
B	13.12.19	Issued for Coordination	AH	AK
C	17.12.19	Issued for COS Review	AH	AK
D	18.06.20	Issued for SSDA Modification	AH	AK
E	09.11.20	Issued DPIE Landscape	AH	AK

NOT FOR CONSTRUCTION

Tanner Kibble Denton Architects Pty Ltd
PO Box 660 Darlinghurst NSW 1300 Australia
Level 1, 19 Foster Street, Surry Hills NSW 2010 Australia
T +61 2 9281 4399
F +61 2 9281 4337
www.tkda.com.au

Project
Alexandria Park Community School

Drawing Title
SPORTS FIELD PERSPECTIVES SHEET 02

Proj. Dir	Proj. Arch	Drawn	
AK	AH	HC	
Job No.	Sheet	Scale	Date
161044	A0		09.11.20

Drawing No. AR-CD-1009 Revision E